

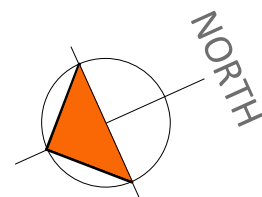
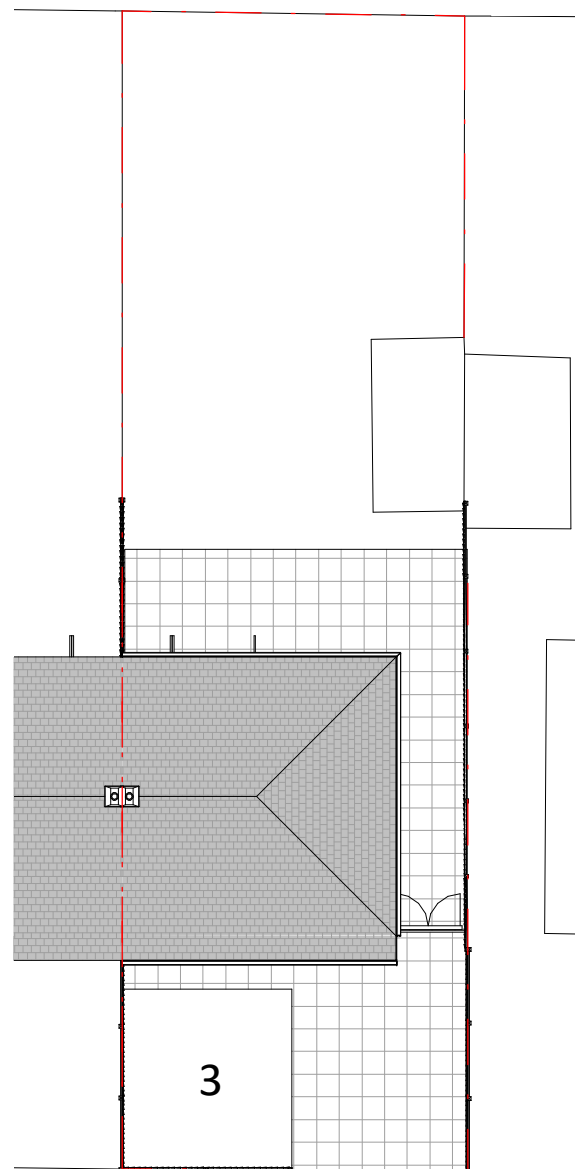



LOCATION PLAN SCALE 1:1250

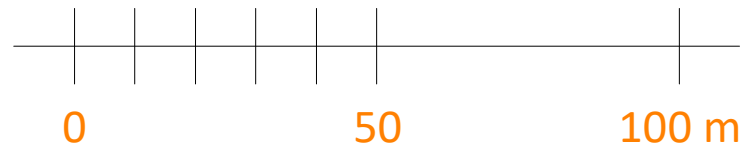

SITE PLAN 1:200

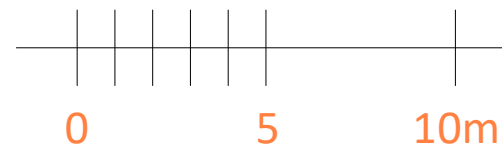


3D I

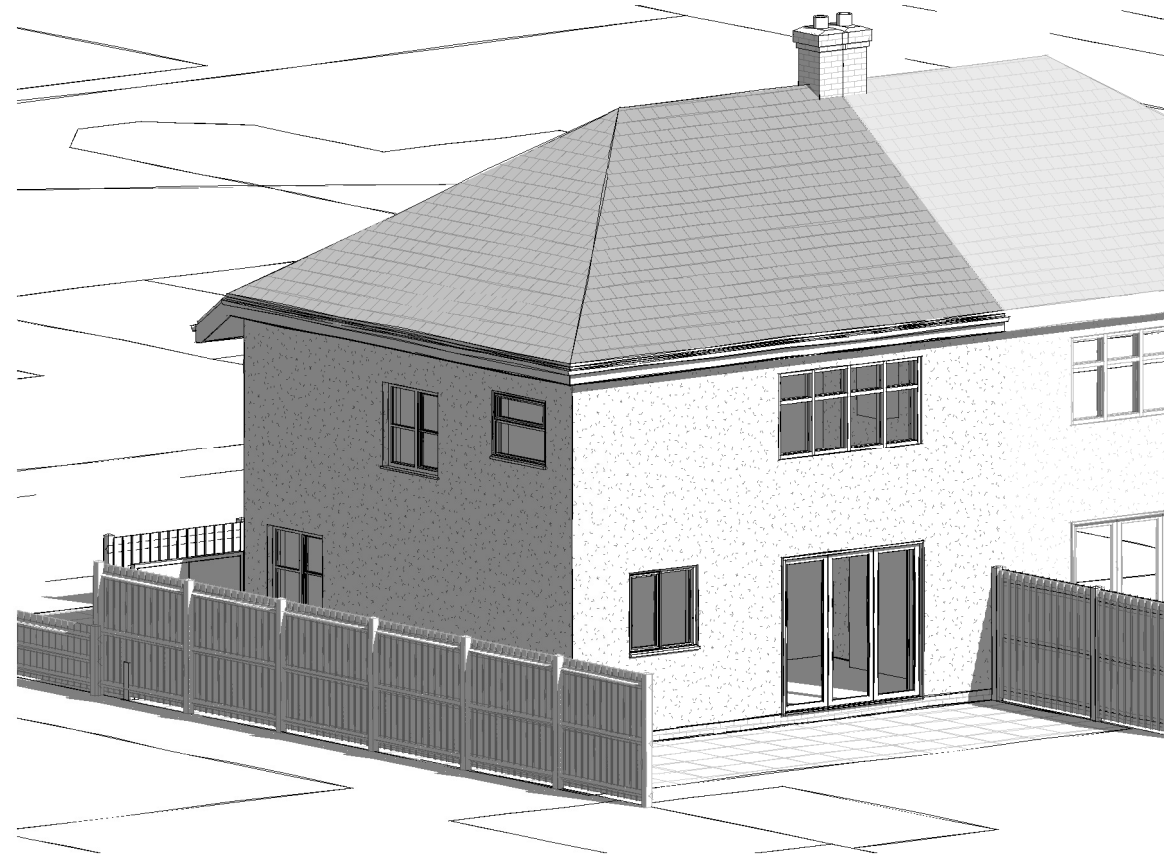

3D II

This drawing (or any part thereof) may not be copied, transmitted or disclosed to any third party or unauthorized person without the prior written permission of Future3Architecture. This drawing is to be read in conjunction with all other relevant drawings prepared by consultants and sub-contractors. Do not scale from this drawing. Work only to printed dimensions. Report any discrepancies to the Architect or representatives thereof.

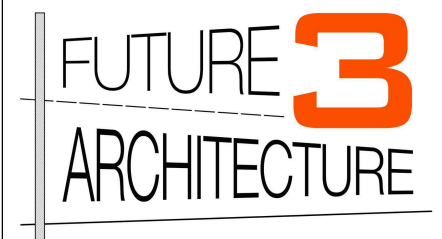

Contact:
07919222347
hello@future3.co.uk
155 Score Lane, Liverpool, L16 5EE
www.future3.co.uk

PROJECT	
3 Linden Drive	
Liverpool	
L36 5TT	
PROJECT N°	21036
CLIENT	
Tom and Cara Carroll	
DRAWING	
Existing Site Plan & 3D	
STATUS	Planning
SCALE (@ A3)	As indicated
DRAWN BY	LL
DATE	07.06.21
DRAWING NUMBER	21036 - 01
REV	A