

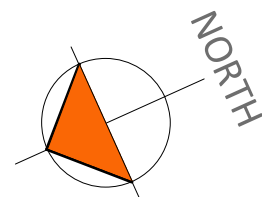
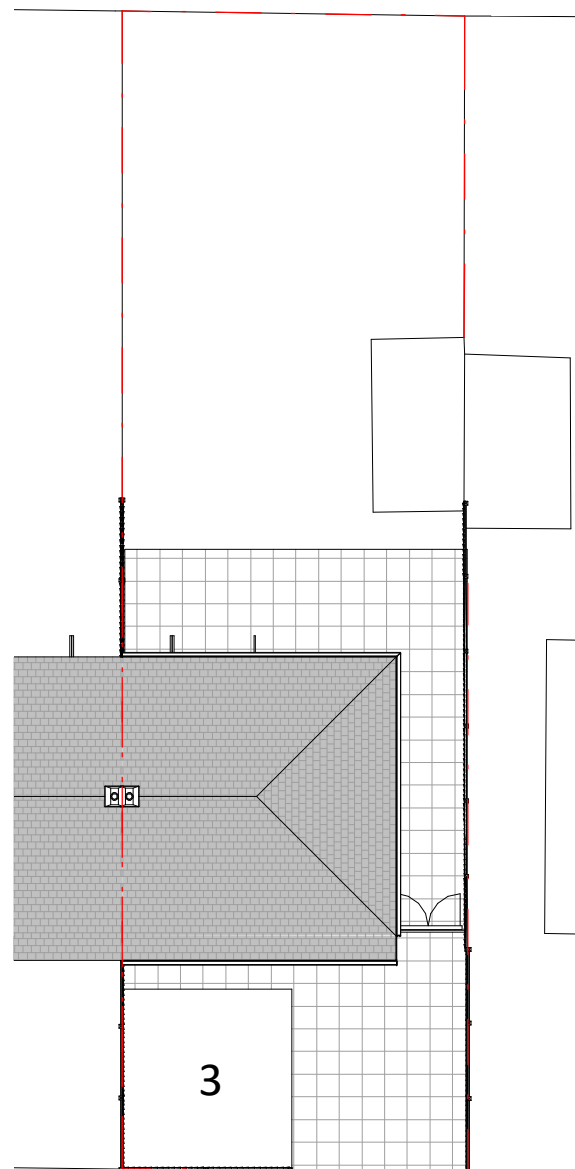



LOCATION PLAN SCALE 1:1250

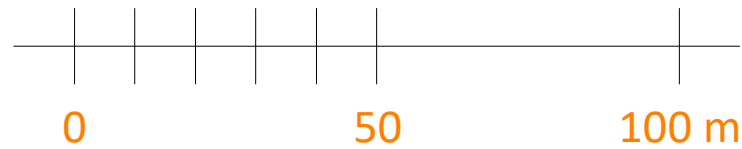

SITE PLAN 1:200

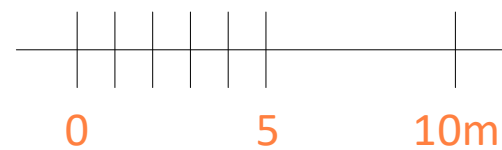


3D I

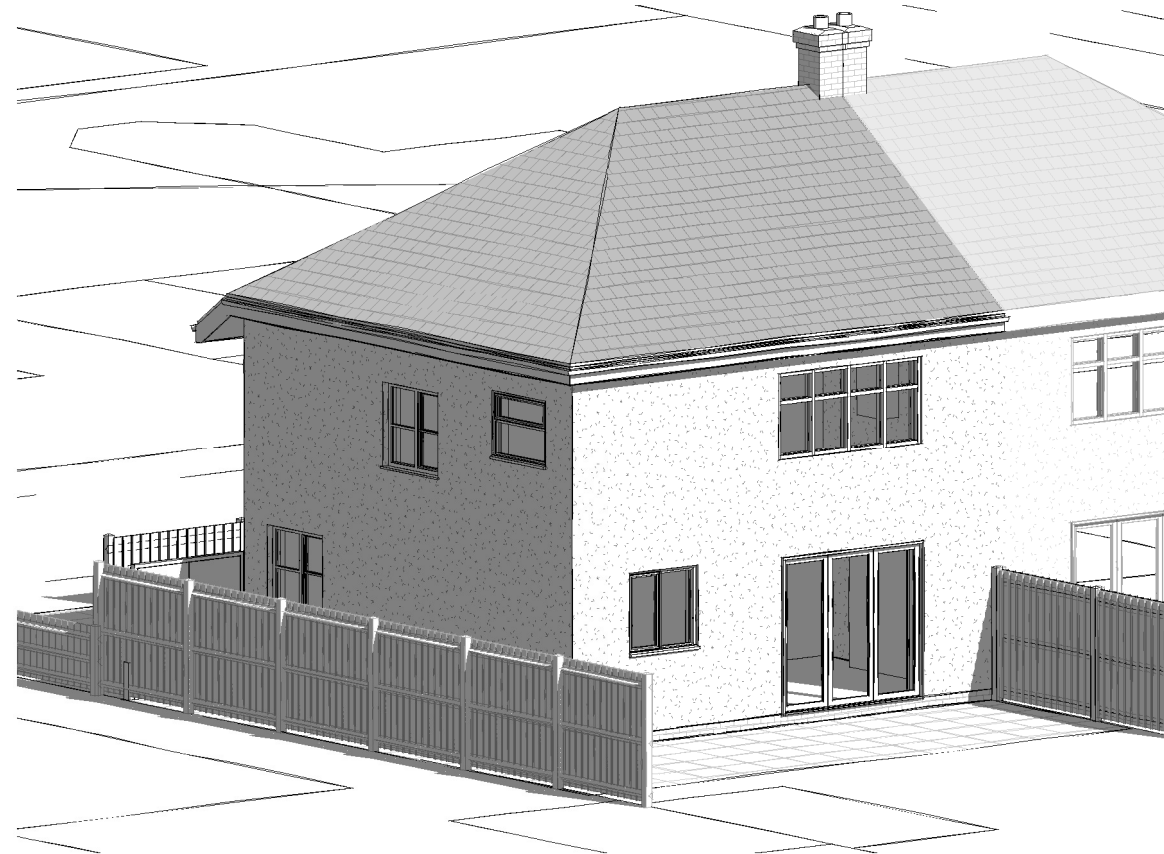

3D II


This drawing (or any part thereof) may not be copied, transmitted or disclosed to any third party or unauthorized person without the prior written permission of Future3Architecture. This drawing is to be read in conjunction with all other relevant drawings prepared by consultants and sub-contractors. Do not scale from this drawing. Work only to printed dimensions. Report any discrepancies to the Architect or representatives thereof.

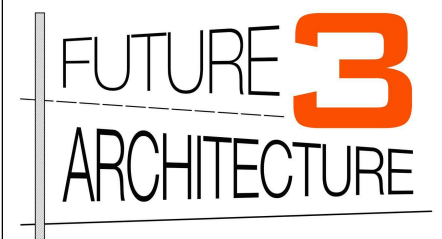

Contact:
07919222347
hello@future3.co.uk
155 Score Lane, Liverpool, L16 5EE
www.future3.co.uk

PROJECT	3 Linden Drive		
	Liverpool		
	L36 5TT		
PROJECT N°	21036		
CLIENT	Tom and Cara Carroll		
	Existing Site Plan & 3D		
STATUS	Planning		
SCALE (@ A3)	As indicated		
DRAWN BY	LL		
DATE	07.06.21		
DRAWING NUMBER	21036 - 01		REV
			A

This drawing (or any part thereof) may not be copied, transmitted or disclosed to any third party or unauthorized person without the prior written permission of Future3Architecture
This drawing is to be read in conjunction with all other relevant drawings prepared by consultants and sub-contractors. Do not scale from this drawing. Work only to printed dimensions. Report any discrepancies to the Architect or representatives thereof.

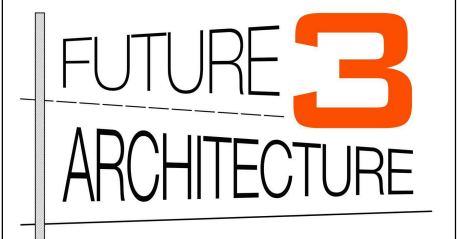

Contact:
07919222347
hello@future3.co.uk
155 Score Lane, Liverpool, L16 5EE
www.future3.co.uk

PROJECT
3 Linden Drive
Liverpool
L36 5TT

PROJECT N° 21036

CLIENT
Tom and Cara Carroll

DRAWING
Existing plans


STATUS Planning

SCALE (@ A3) 1 : 100

DRAWN BY LL

DATE 07.06.21


DRAWING NUMBER	REV
21036 - 02	A

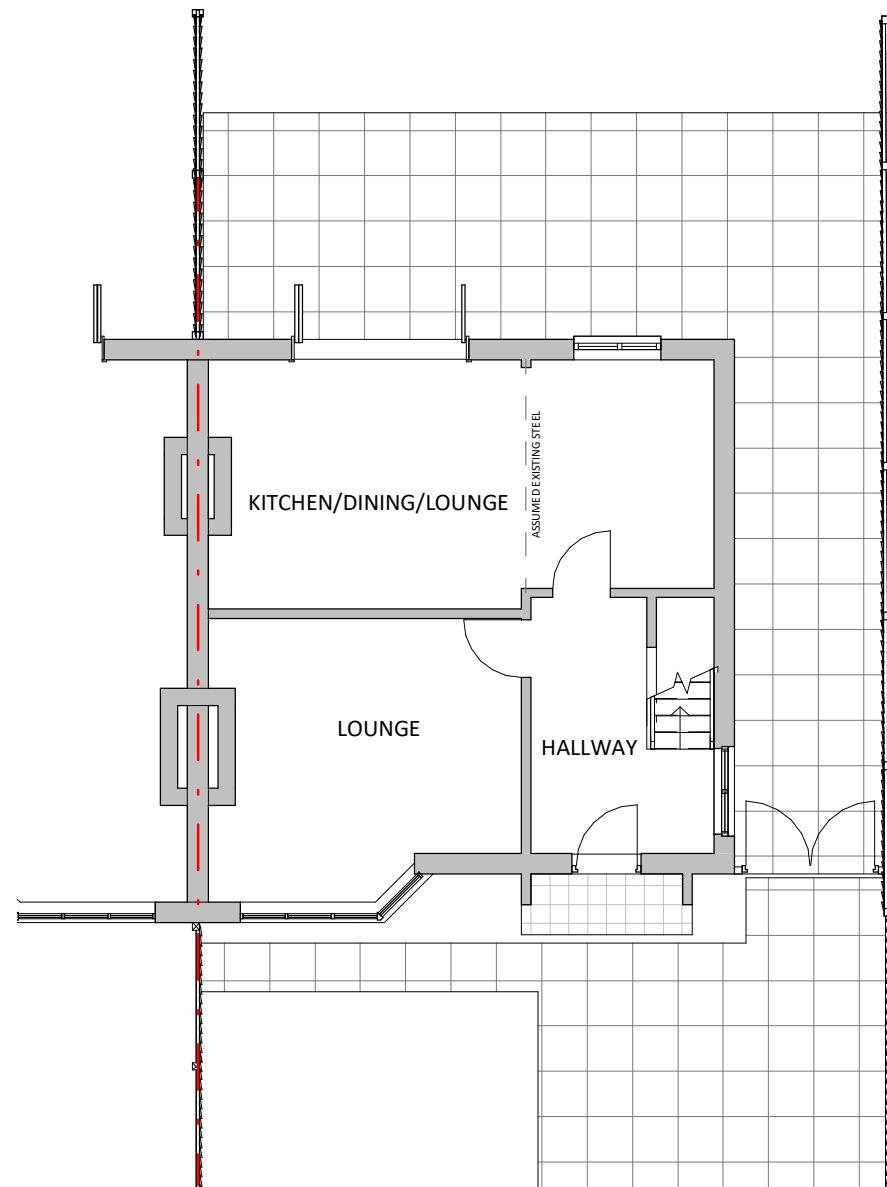


GF PLAN



1F PLAN

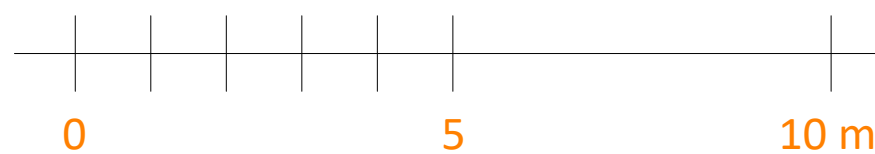


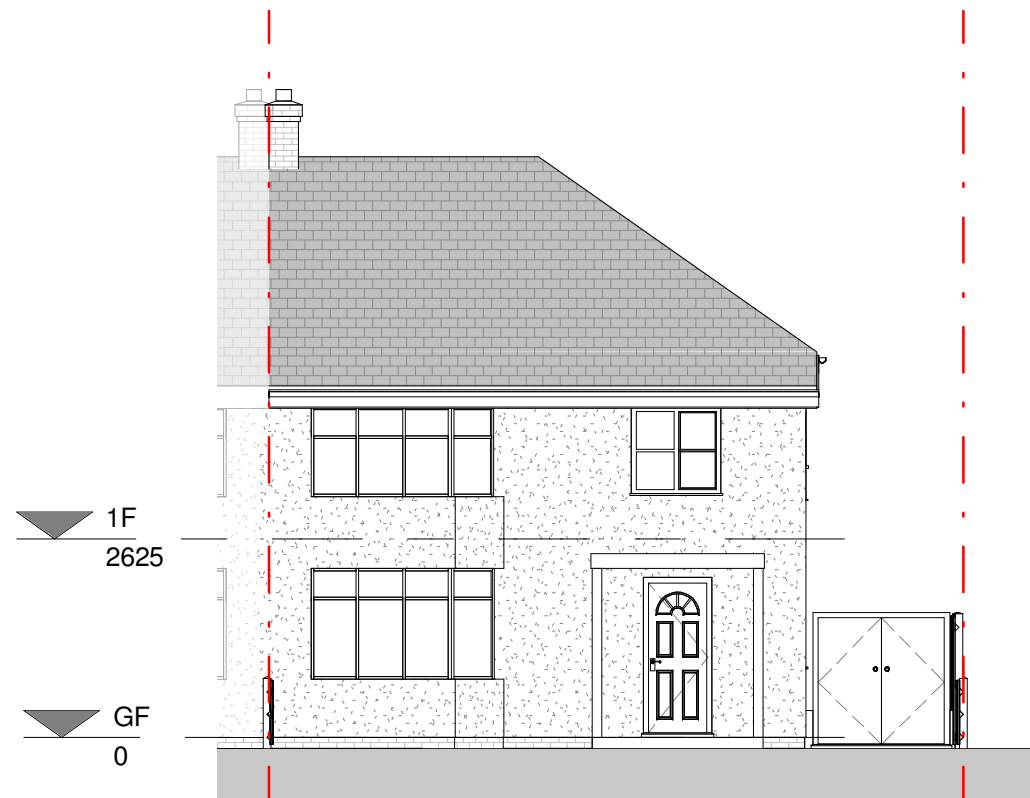



FRONT ELEVATION




SIDE ELEVATION

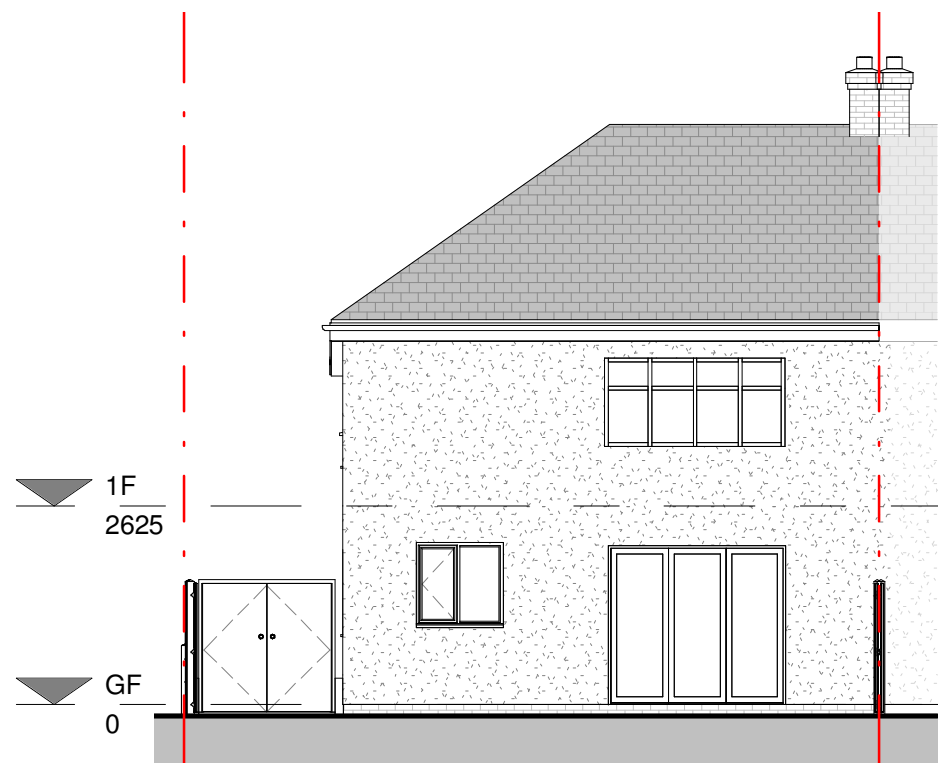

REAR ELEVATION

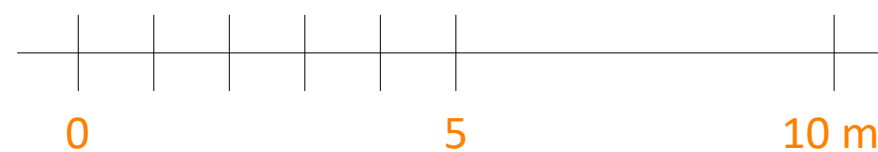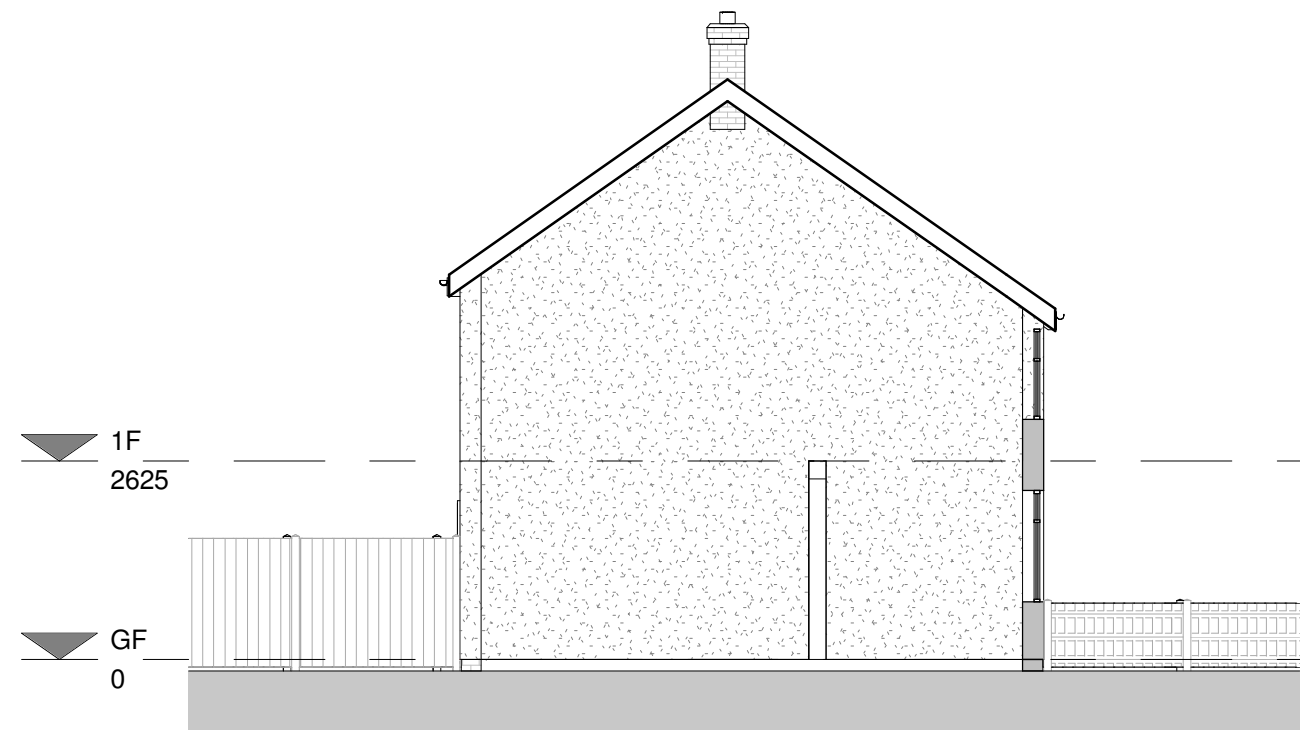

This drawing (or any part thereof) may not be copied, transmitted or disclosed to any third party or unauthorized person without the prior written permission of Future3Architecture. This drawing is to be read in conjunction with all other relevant drawings prepared by consultants and sub-contractors. Do not scale from this drawing. Work only to printed dimensions. Report any discrepancies to the Architect or representatives thereof.

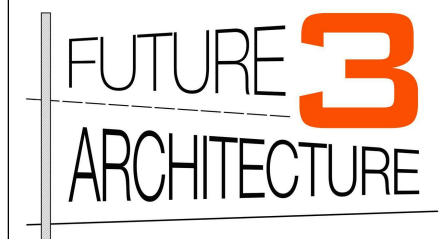

Contact:
07919222347
hello@future3.co.uk
155 Score Lane, Liverpool, L16 5EE
www.future3.co.uk

PROJECT
3 Linden Drive
Liverpool
L36 5TT

PROJECT N° 21036

CLIENT
Tom and Cara Carroll

DRAWING
Existing Elevations



STATUS Planning

SCALE (@ A3) 1 : 100

DRAWN BY LL

DATE 07.06.21

DRAWING NUMBER	REV
21036 - 03	A

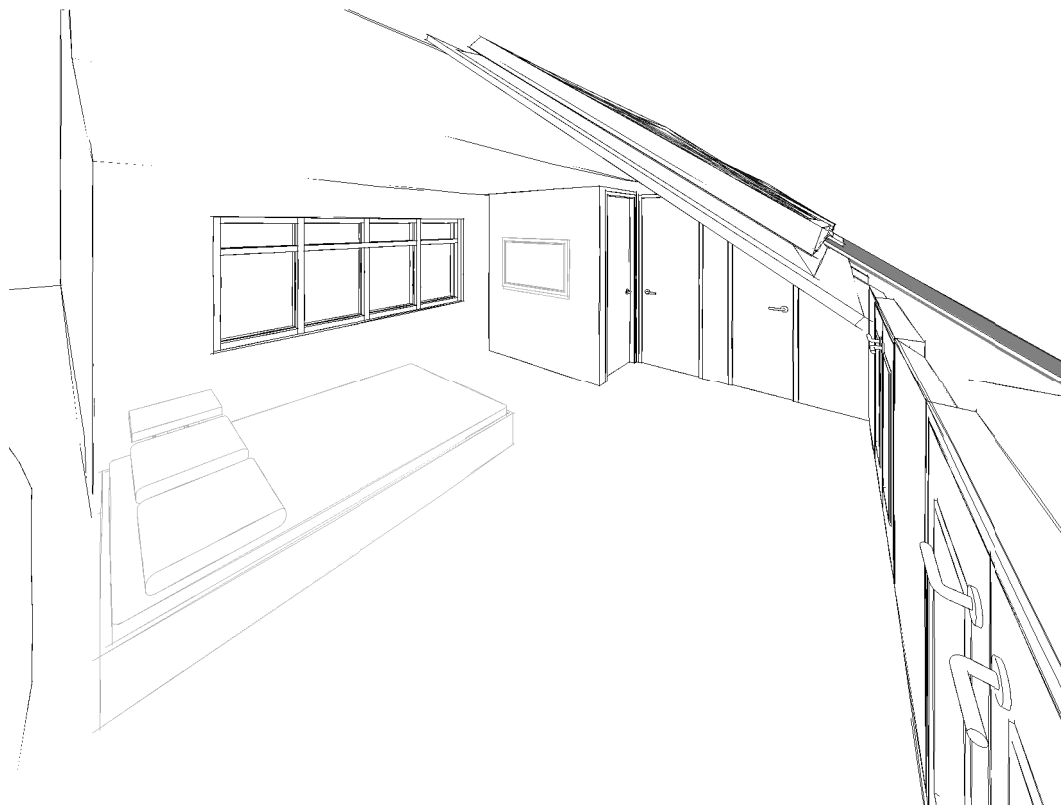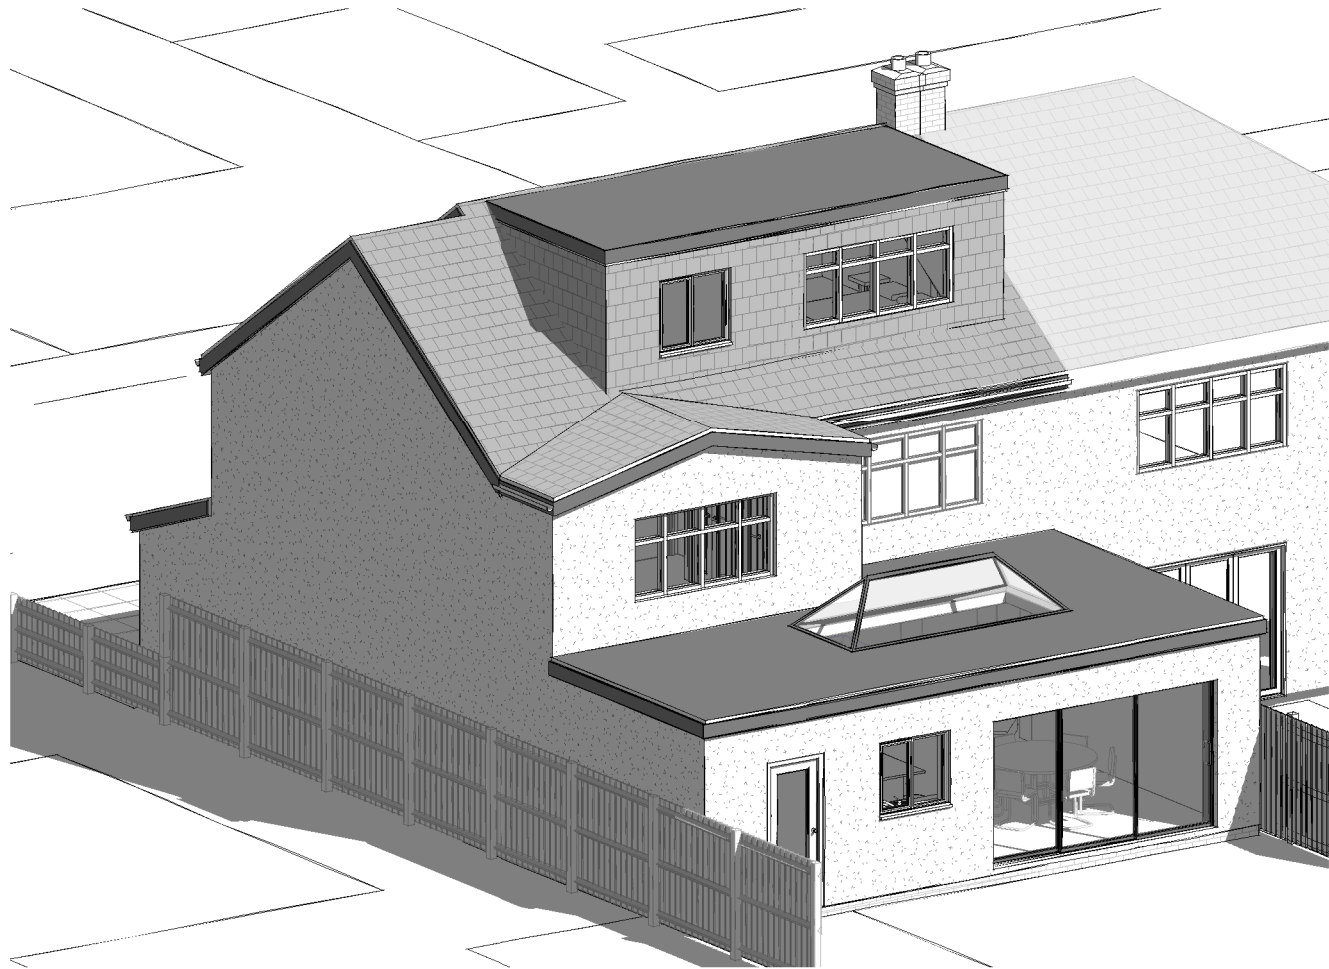

This drawing (or any part thereof) may not be copied, transmitted or disclosed to any third party or unauthorized person without the prior written permission of Future3Architecture
This drawing is to be read in conjunction with all other relevant drawings prepared by consultants and sub-contractors. Do not scale from this drawing. Work only to printed dimensions. Report any discrepancies to the Architect or representatives thereof.

FUTURE **3**
ARCHITECTURE

Contact:
07919222347
hello@future3.co.uk
155 Score Lane, Liverpool, L16 5EE
www.future3.co.uk

PROJECT
3 Linden Drive
Liverpool
L36 5TT

PROJECT N^o 21036

CLIENT
Tom and Cara Carroll

DRAWING
Proposed 3D

STATUS Planning


SCALE (@ A3)

DRAWN BY LL

DATE 07.06.21

DRAWING NUMBER REV
21036 - 04 A

This drawing (or any part thereof) may not be copied, transmitted or disclosed to any third party or unauthorized person without the prior written permission of Future3Architecture
This drawing is to be read in conjunction with all other relevant drawings prepared by consultants and sub-contractors. Do not scale from this drawing. Work only to printed dimensions. Report any discrepancies to the Architect or representatives thereof.

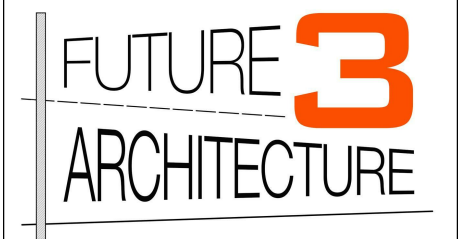

Contact:
07919222347
hello@future3.co.uk
155 Score Lane, Liverpool, L16 5EE
www.future3.co.uk

PROJECT
3 Linden Drive
Liverpool
L36 5TT

PROJECT N° 21036

CLIENT
Tom and Cara Carroll

DRAWING
Proposed plans




STATUS Planning


SCALE (@ A3) 1 : 100

DRAWN BY LL


DATE 07.06.21

DRAWING NUMBER 21036 - 05
REV A

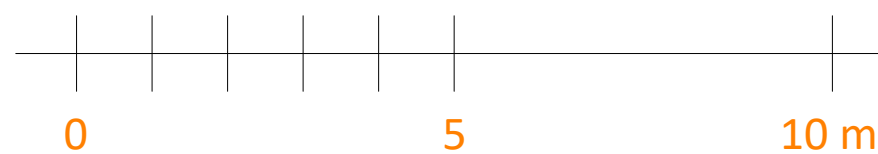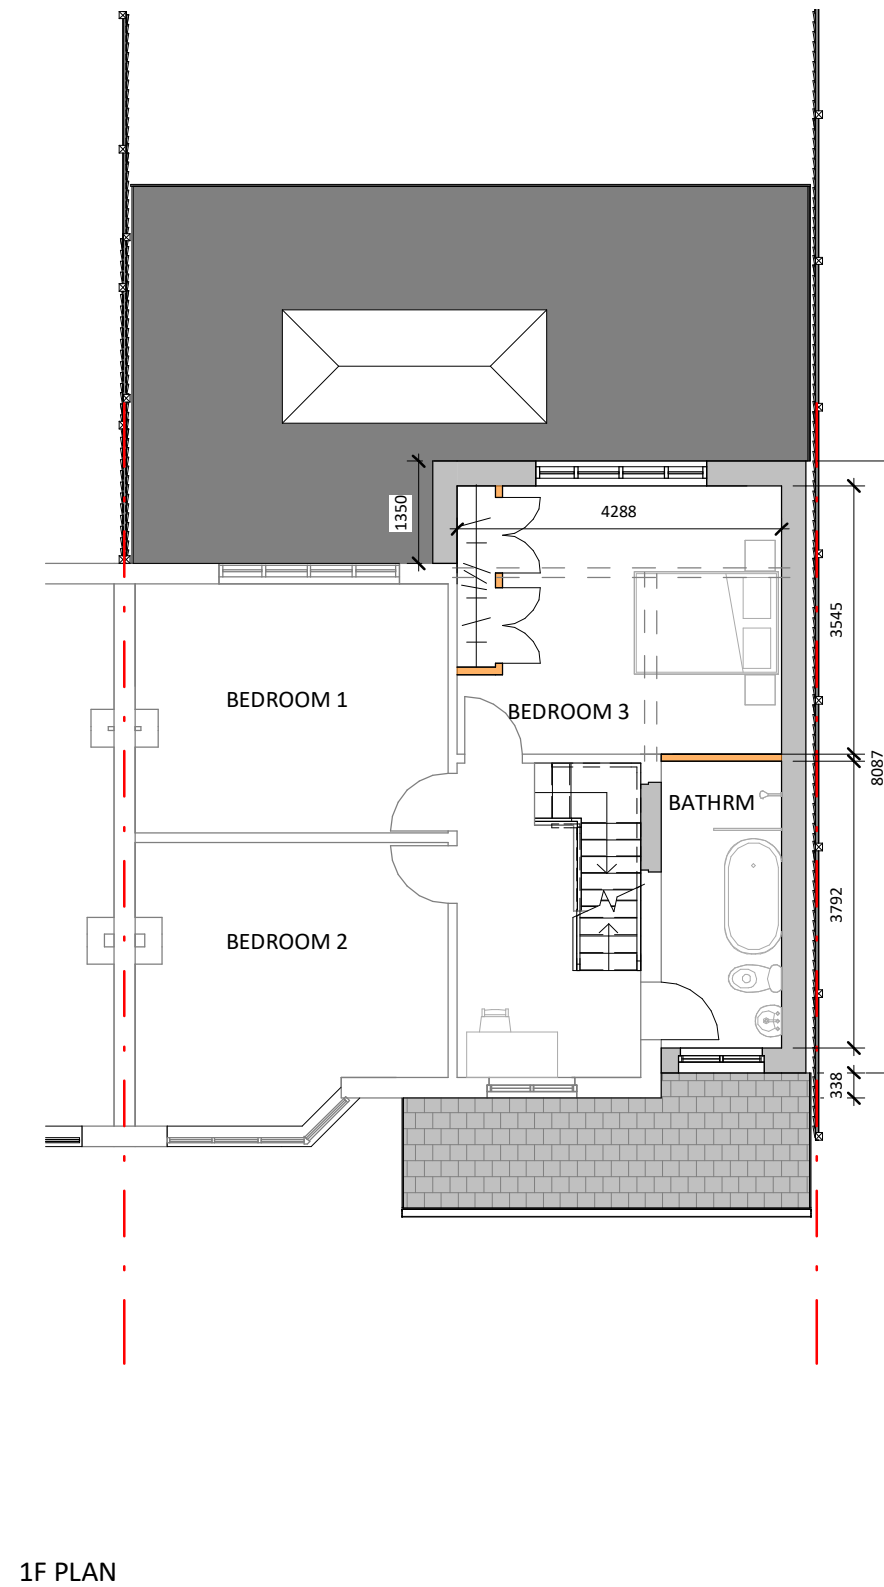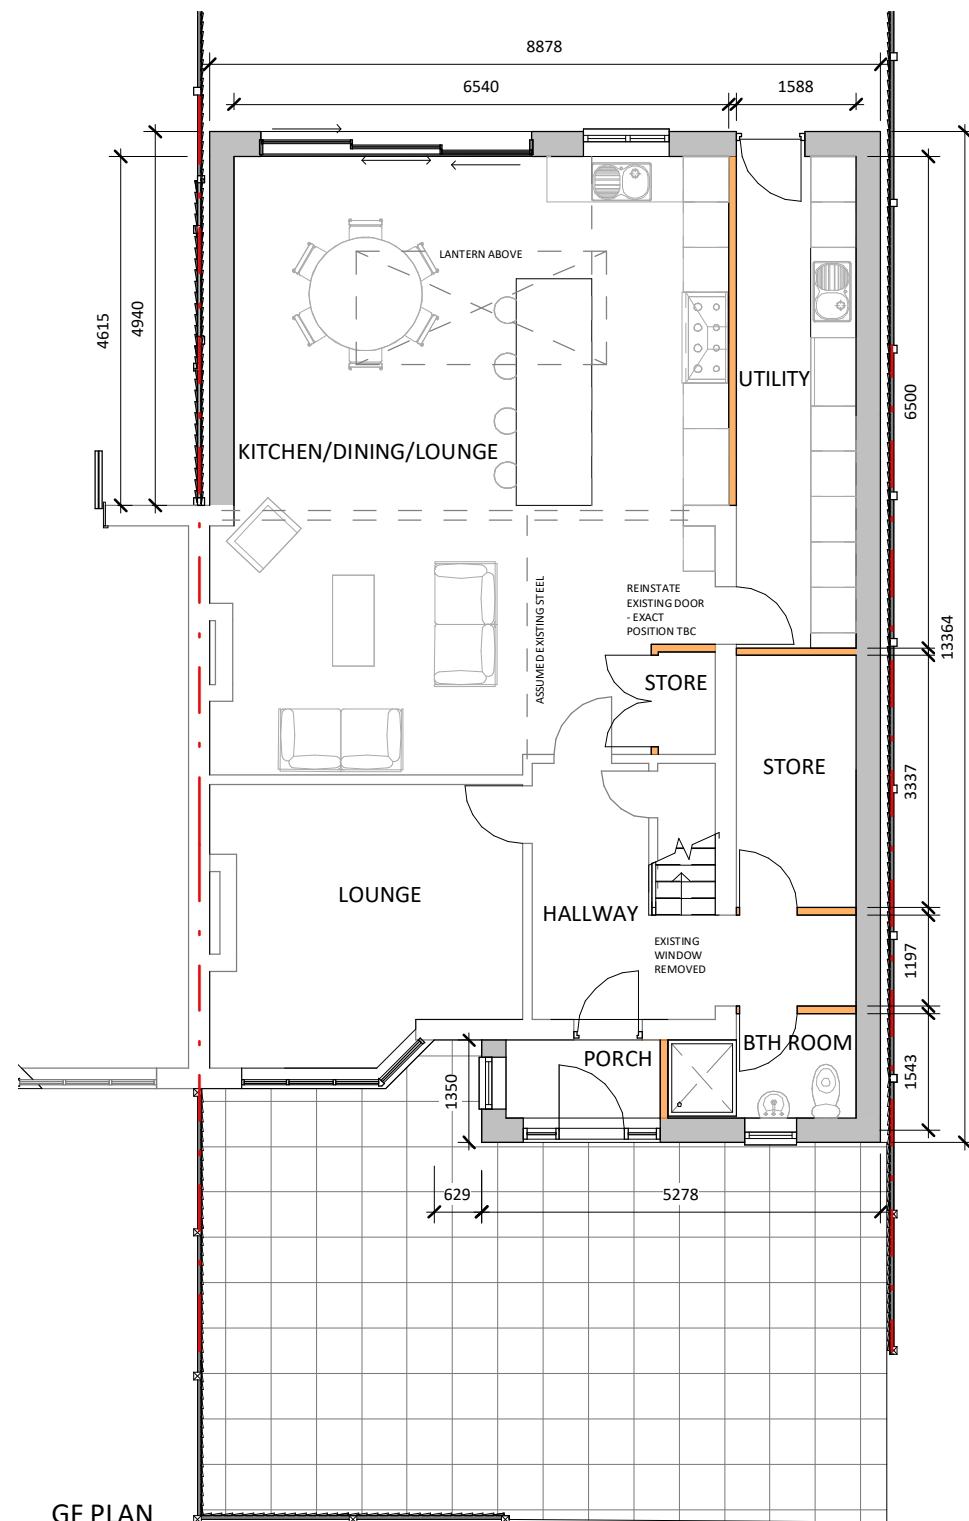


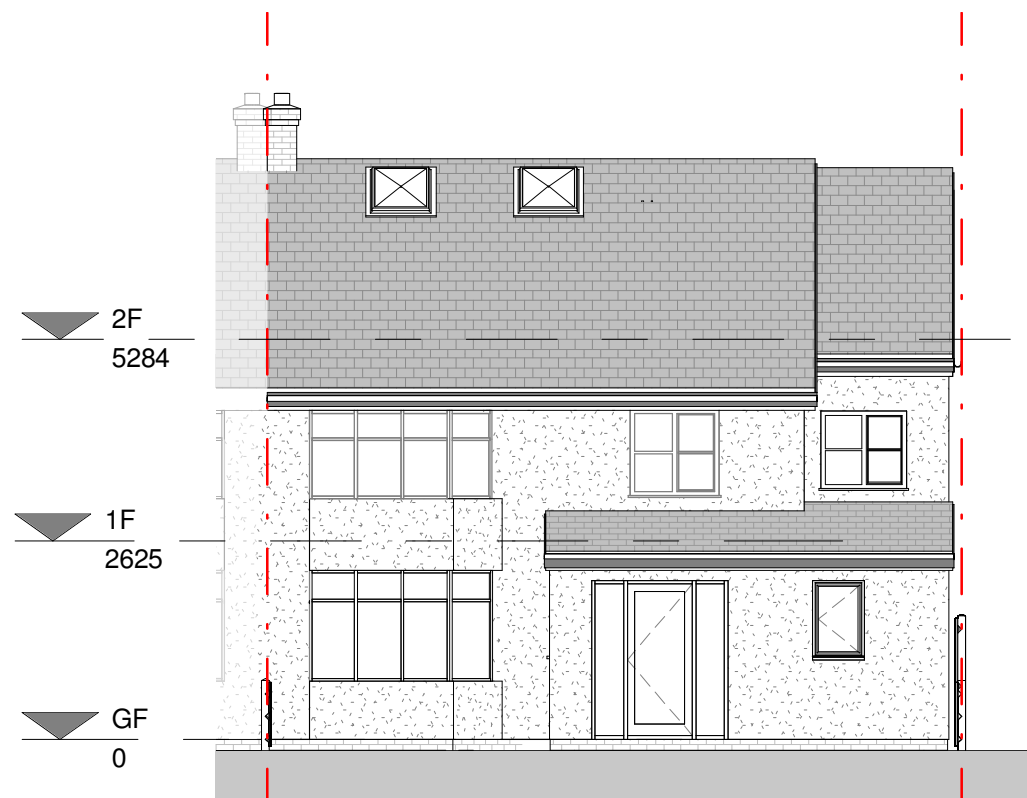


PROPOSED FRONT ELEVATION

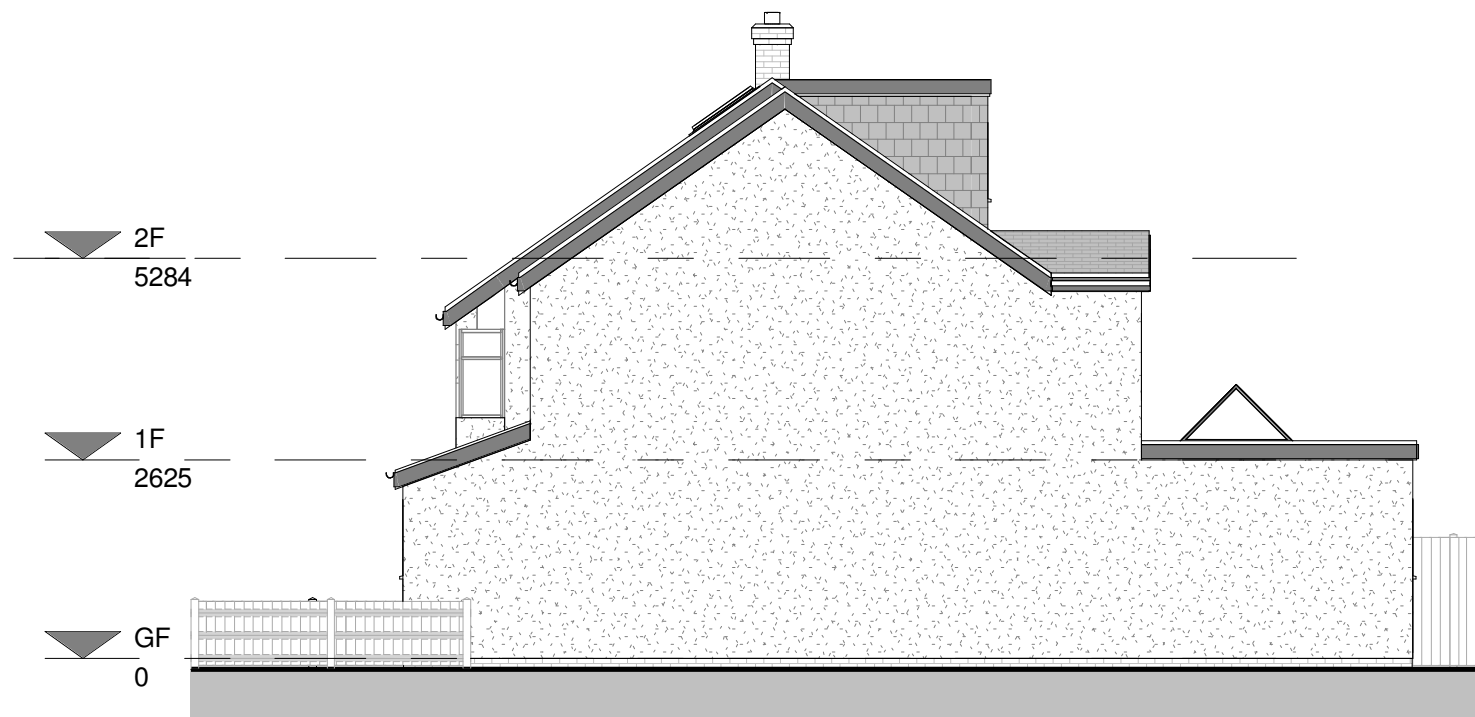


PROPOSED SIDE ELEVATION

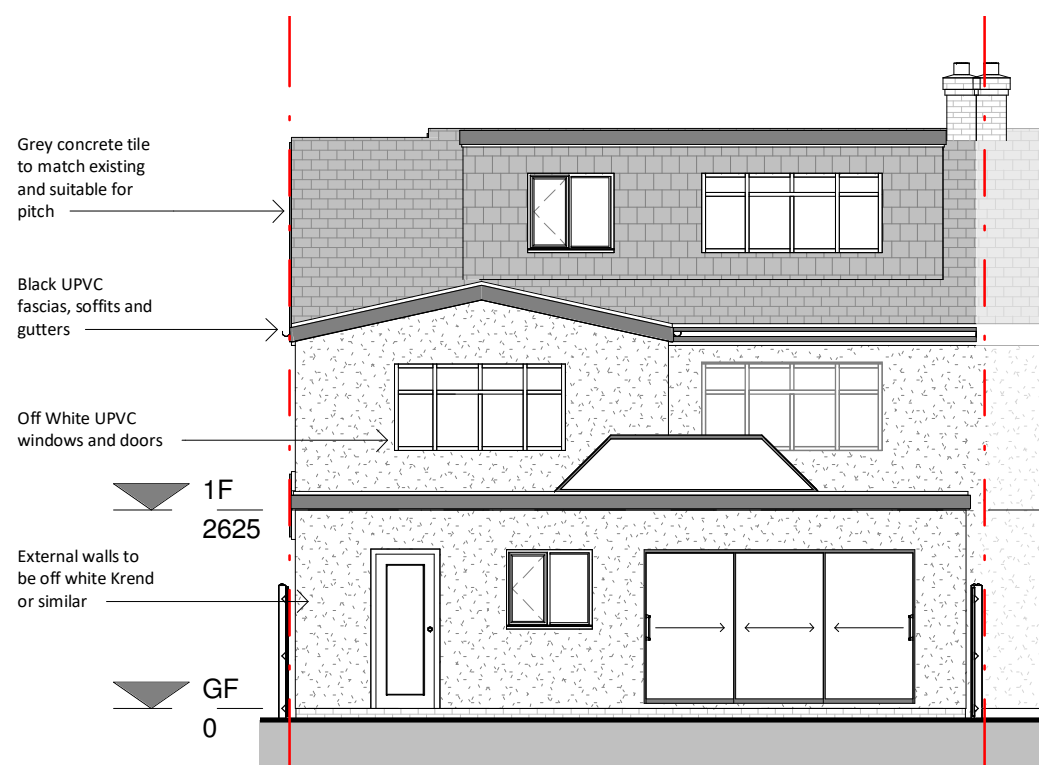


PROPOSED REAR ELEVATION

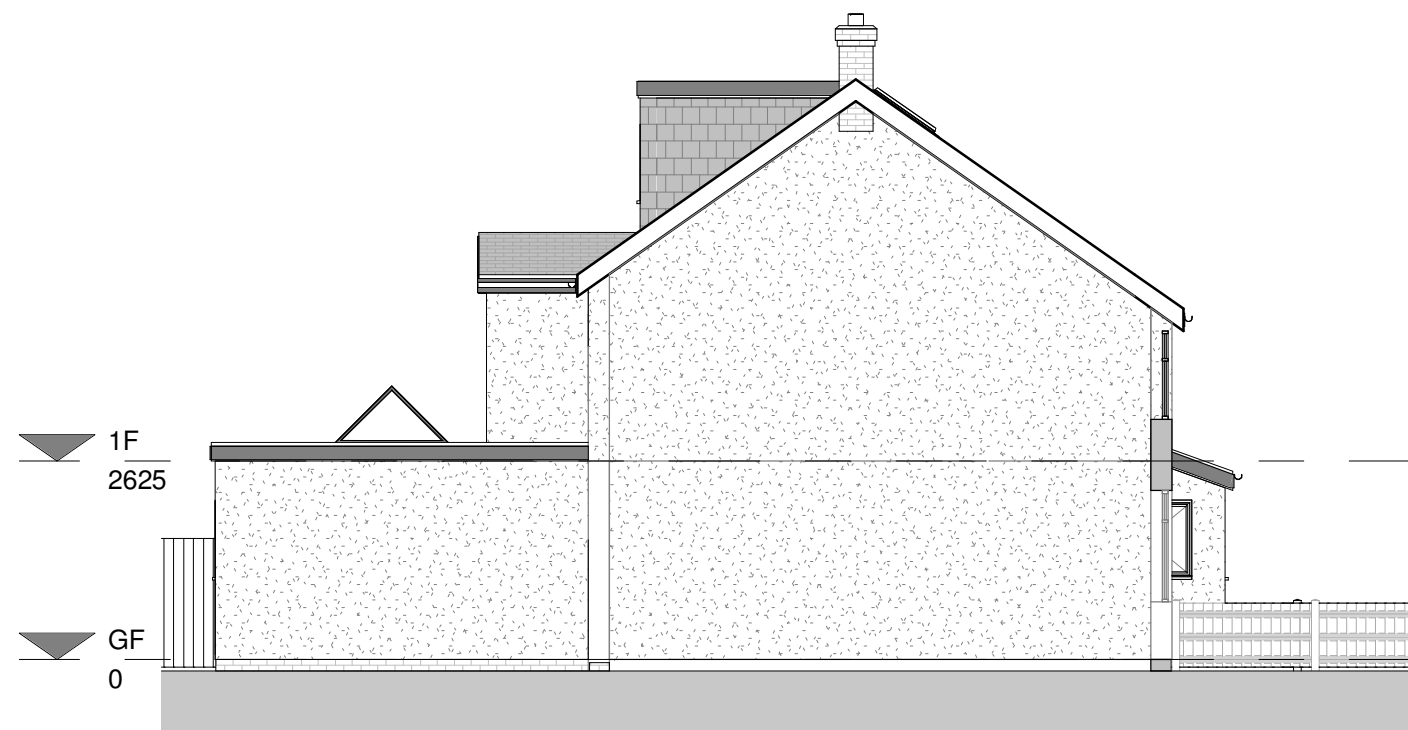

PROPOSED SIDE ELEVATION ii

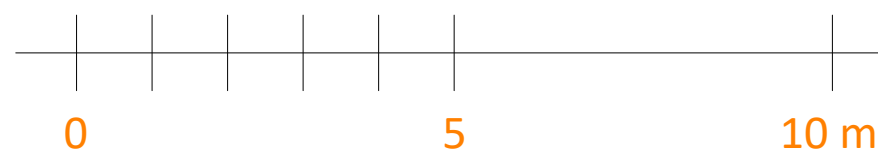

This drawing (or any part thereof) may not be copied, transmitted or disclosed to any third party or unauthorized person without the prior written permission of Future3Architecture
This drawing is to be read in conjunction with all other relevant drawings prepared by consultants and sub-contractors. Do not scale from this drawing. Work only to printed dimensions. Report any discrepancies to the Architect or representatives thereof.

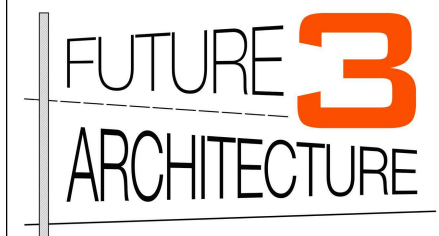

Contact:
07919222347
hello@future3.co.uk
155 Score Lane, Liverpool, L16 5EE
www.future3.co.uk

PROJECT
3 Linden Drive
Liverpool
L36 5TT

PROJECT N^o 21036

CLIENT
Tom and Cara Carroll

DRAWING
Proposed Elevations

STATUS Planning



SCALE (@ A3) 1 : 100

DRAWN BY LL

DATE 07.06.21

DRAWING NUMBER	REV
21036 - 06	A

This drawing (or any part thereof) may not be copied, transmitted or disclosed to any third party or unauthorized person without the prior written permission of Future3Architecture
This drawing is to be read in conjunction with all other relevant drawings prepared by consultants and sub-contractors. Do not scale from this drawing. Work only to printed dimensions. Report any discrepancies to the Architect or representatives thereof.

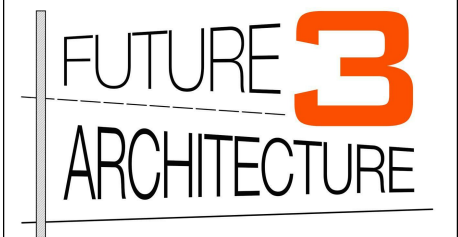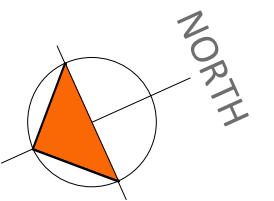

Contact:
07919222347
hello@future3.co.uk
155 Score Lane, Liverpool, L16 5EE
www.future3.co.uk

PROJECT
3 Linden Drive
Liverpool
L36 5TT

PROJECT N° 21036

CLIENT
Tom and Cara Carroll

DRAWING
Proposed second floor


STATUS

SCALE (@ A3) 1 : 100


DRAWN BY LL

DATE 07.06.21

DRAWING NUMBER	REV
21036 - 07	A

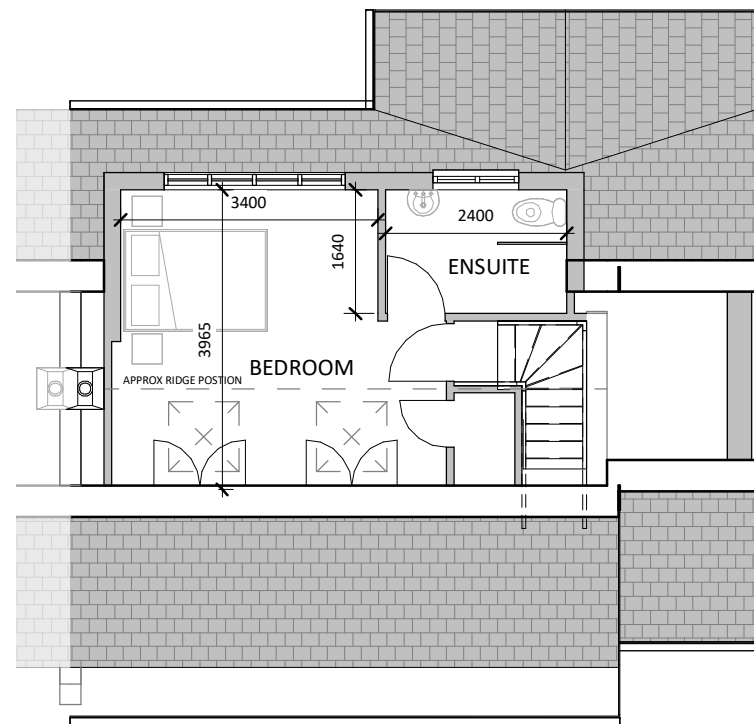

SECOND FLOOR PLAN
1:100

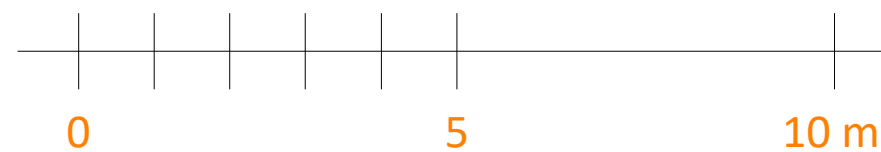

SITE PLAN 1:100

