



NOTES


All dimensions to be checked on site. Figured dimensions to be read in preference to scaled. Drawing author accepts no responsibility for any unauthorized amendments to the drawing and does not permit unauthorised copying of the drawing. The drawing is copyright and remains the property of drawing author unless otherwise agreed.

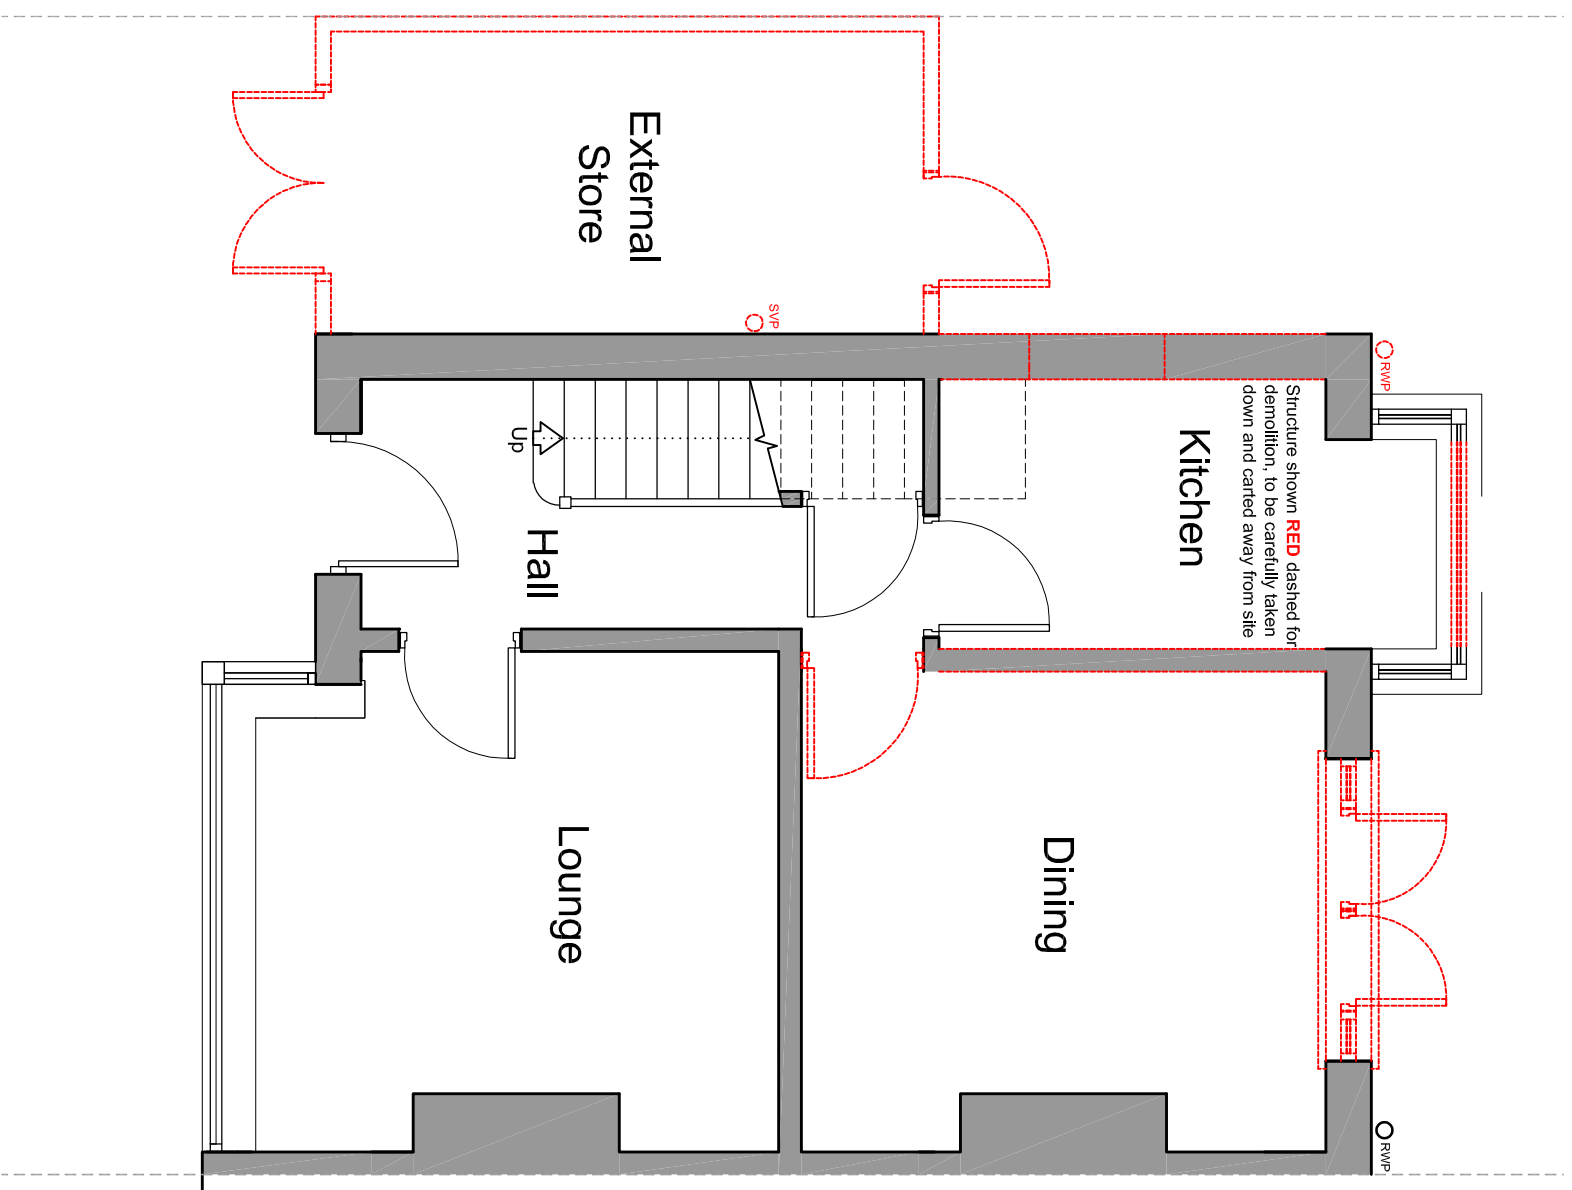


EXISTING GROUND FLOOR PLAN
Scale 1:50

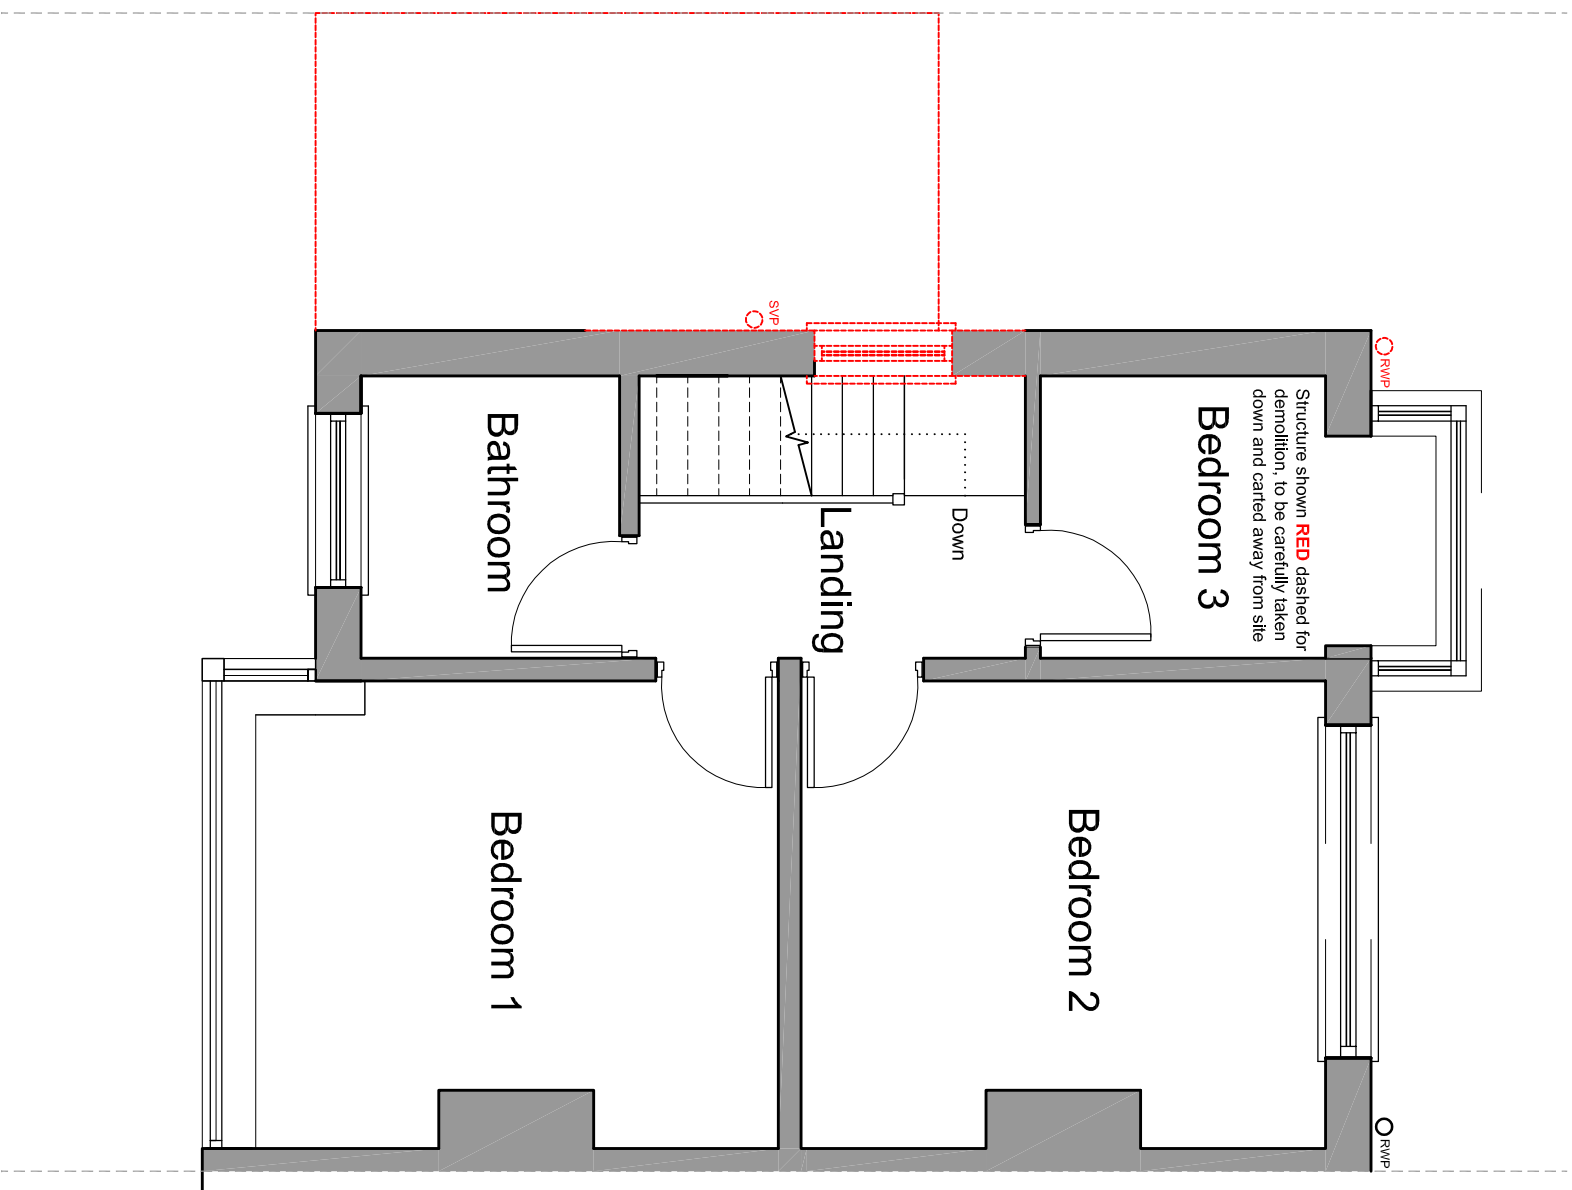


EXISTING FIRST FLOOR PLAN
Scale 1:50

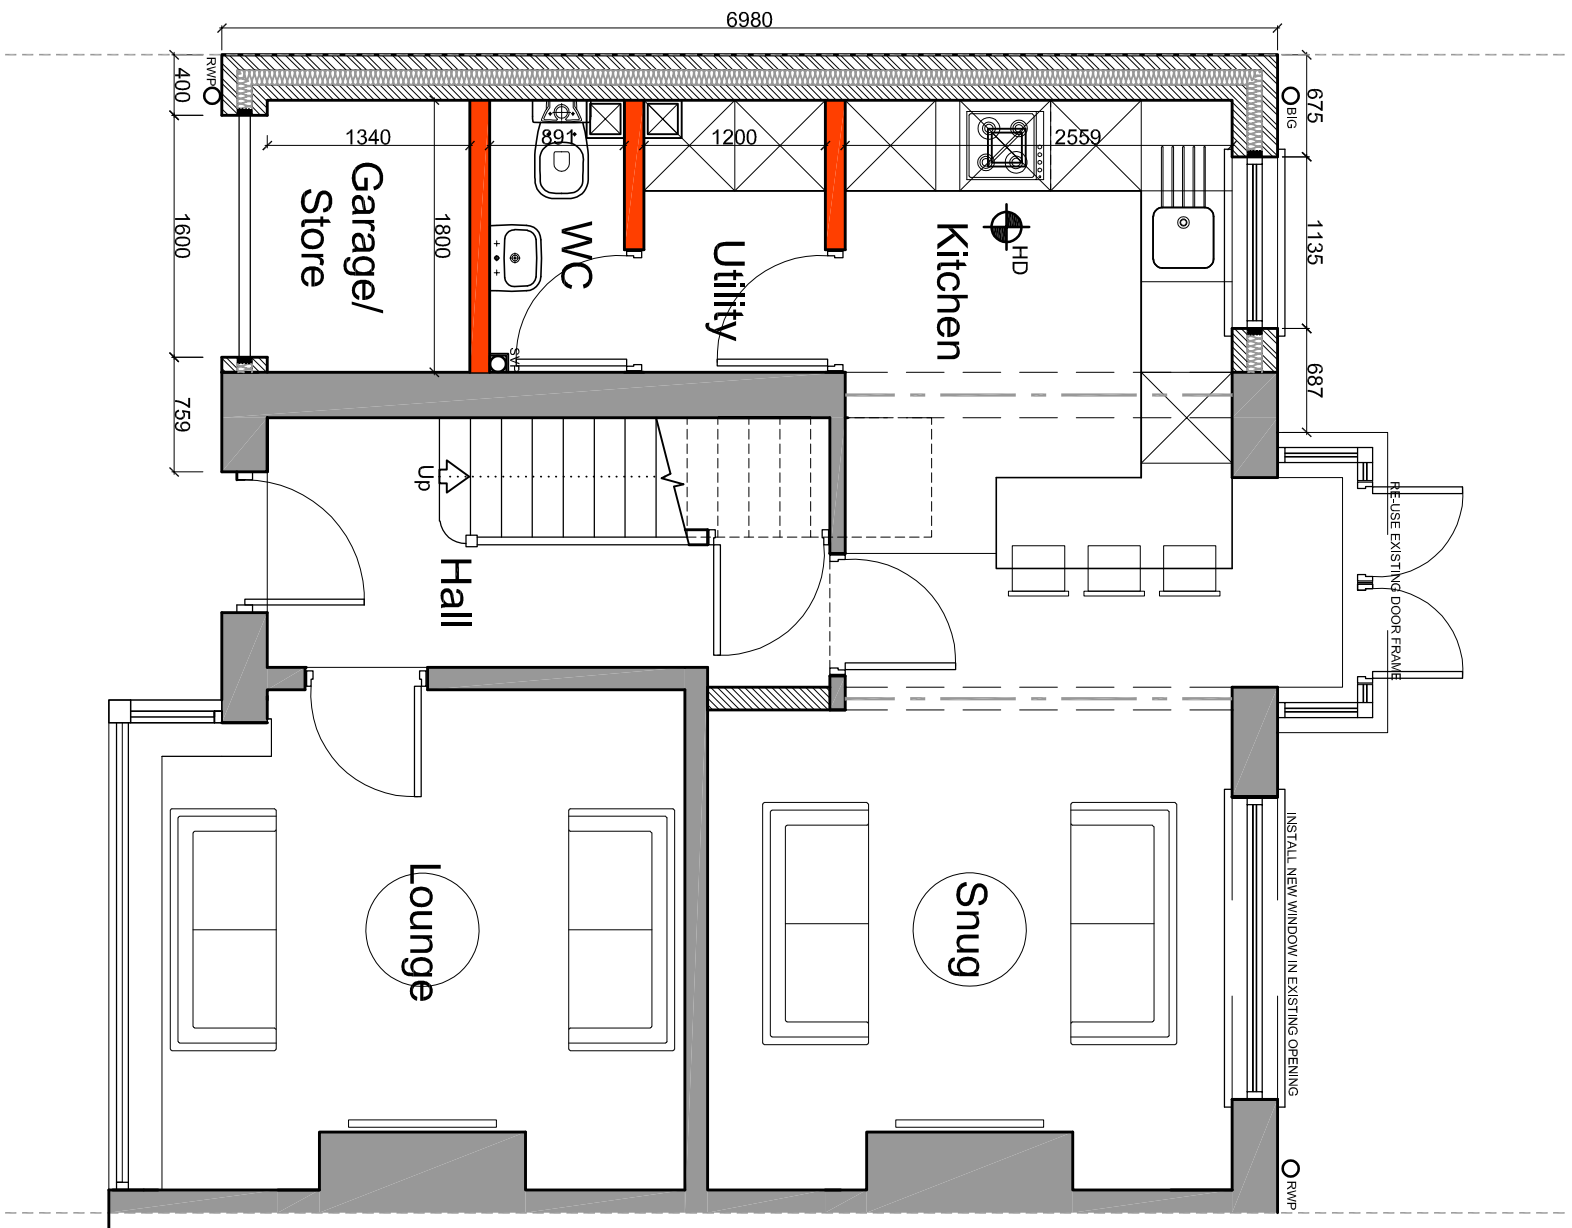


PROPOSED GROUND FLOOR PLAN
Scale 1:50

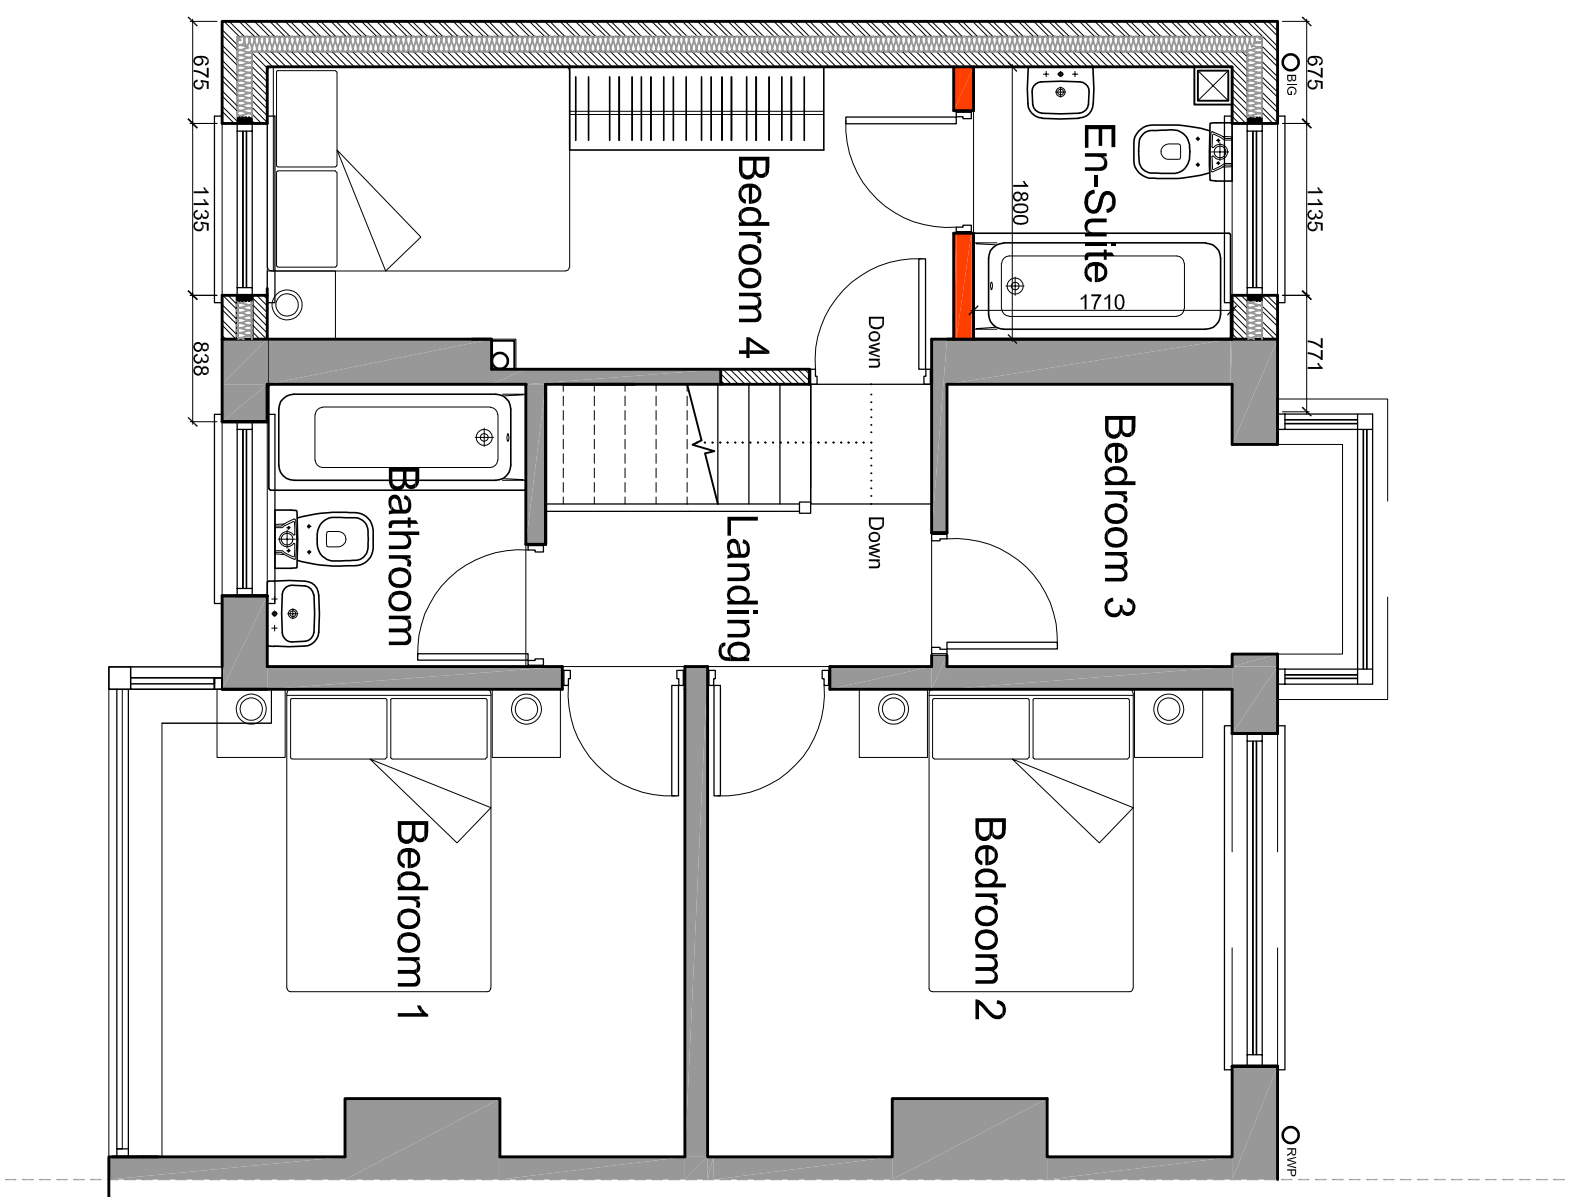


PROPOSED FLOOR PLAN
Scale 1:50

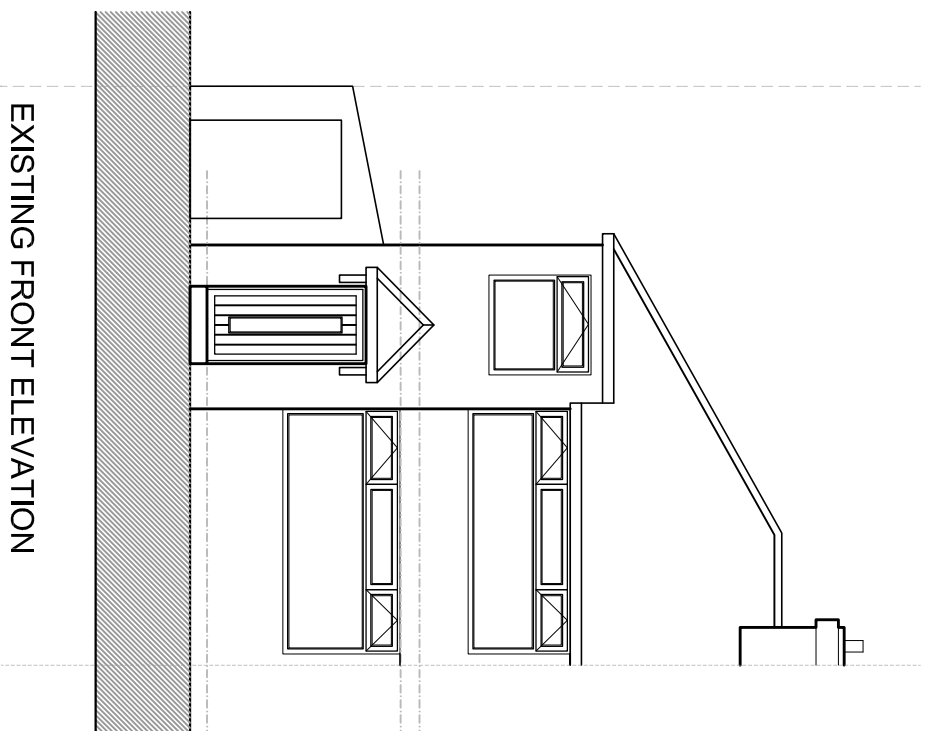


EXISTING FRONT ELEVATION
Scale 1:100

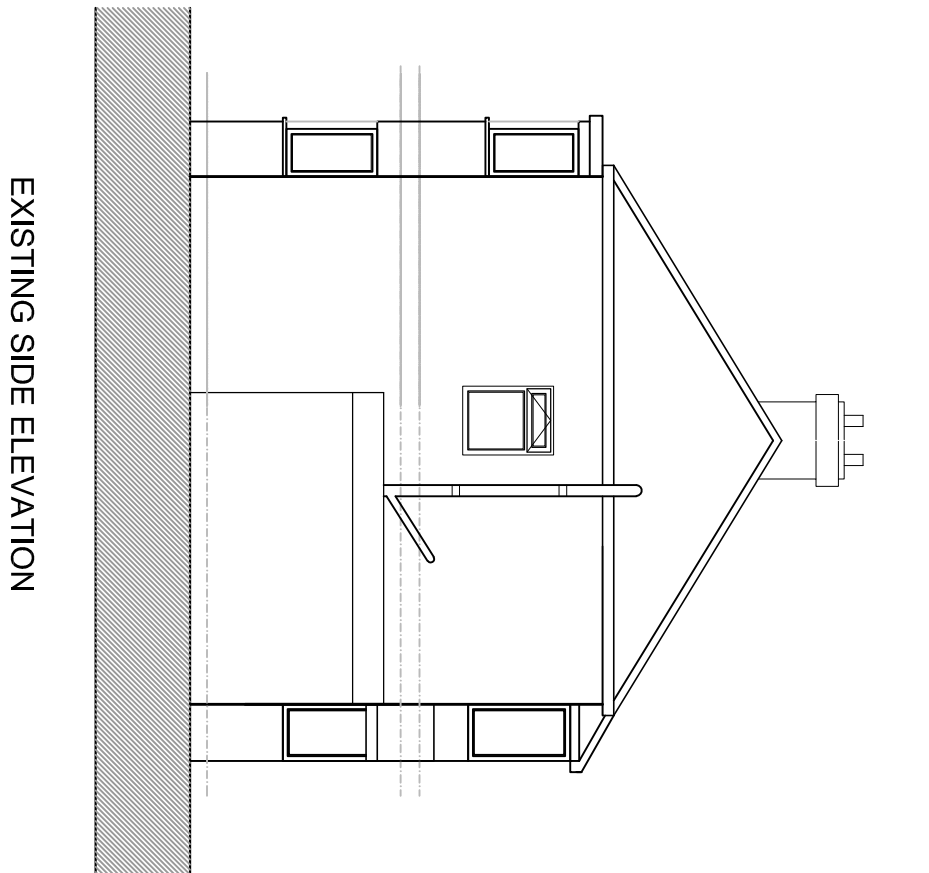


EXISTING SIDE ELEVATION
Scale 1:100

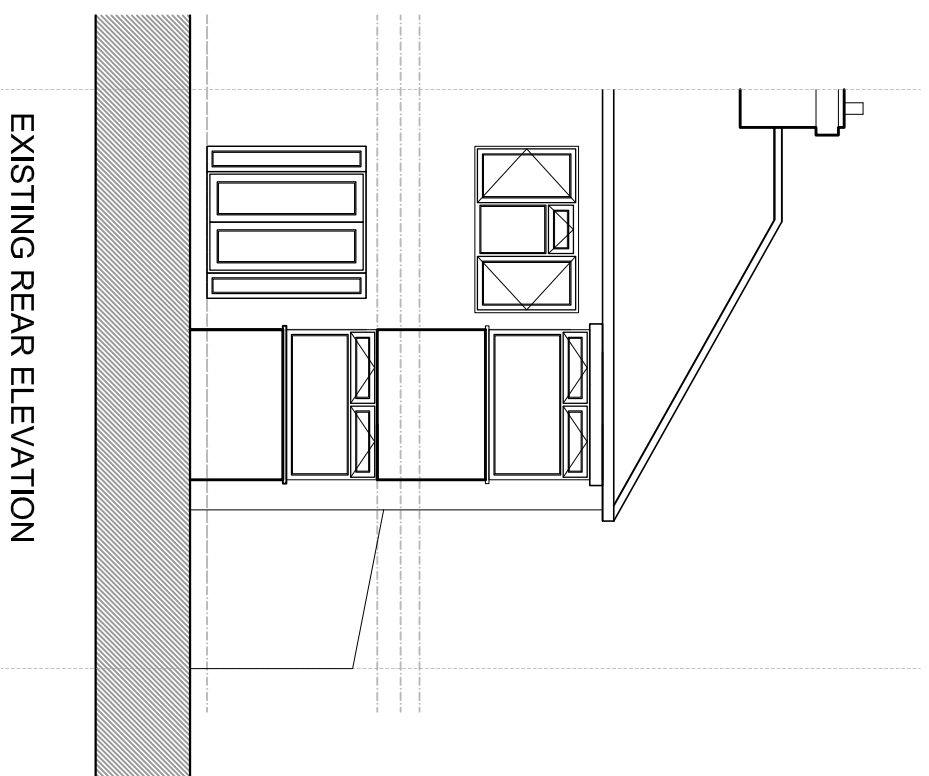


EXISTING REAR ELEVATION
Scale 1:100

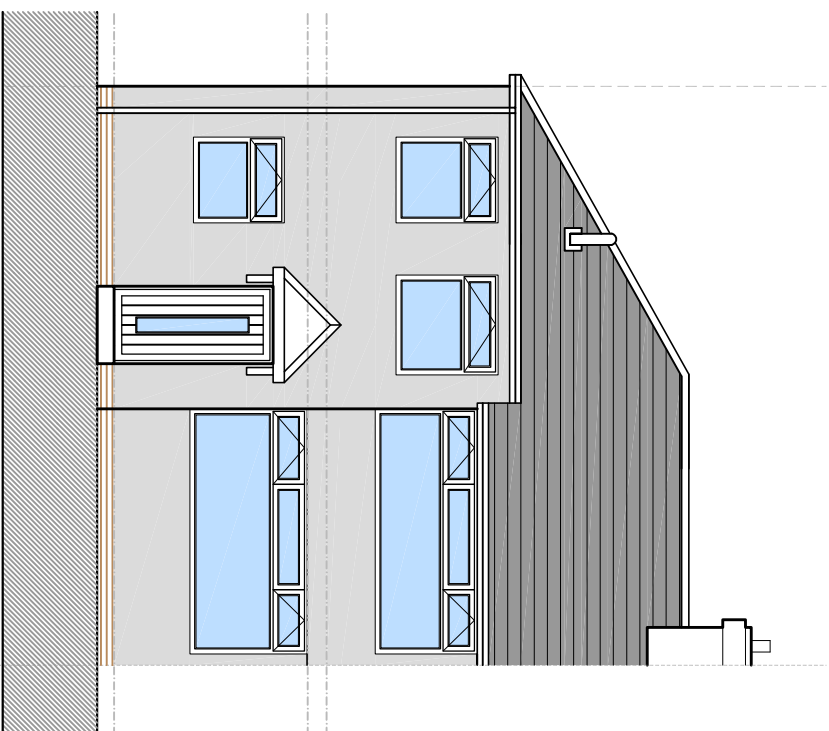


PROPOSED FRONT ELEVATION
Scale 1:100

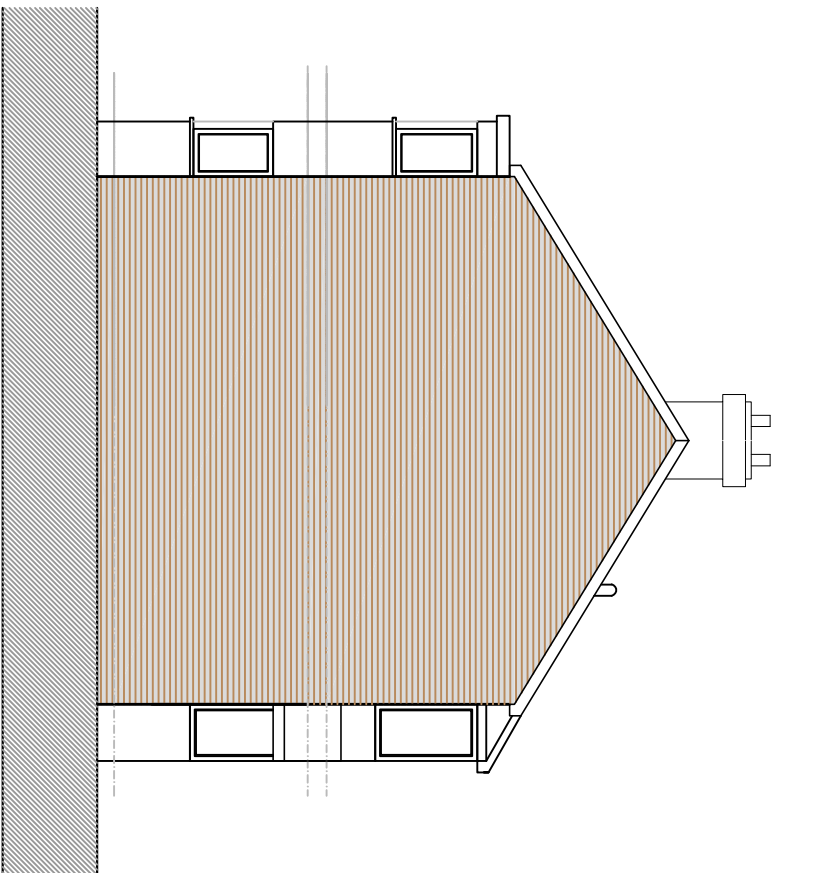

PROPOSED SIDE ELEVATION
Scale 1:100

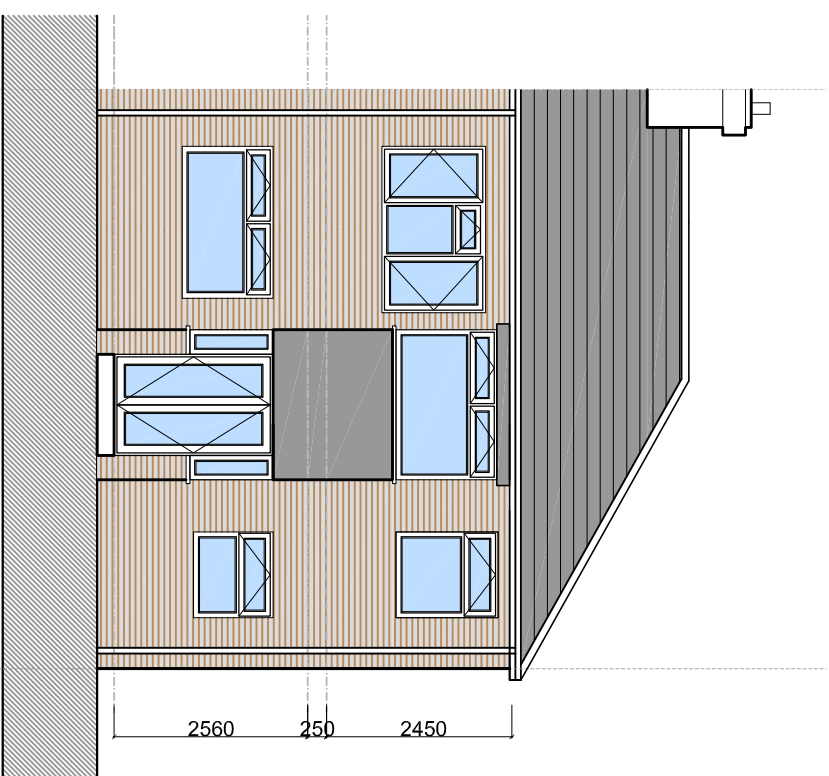

PROPOSED REAR ELEVATION
Scale 1:100

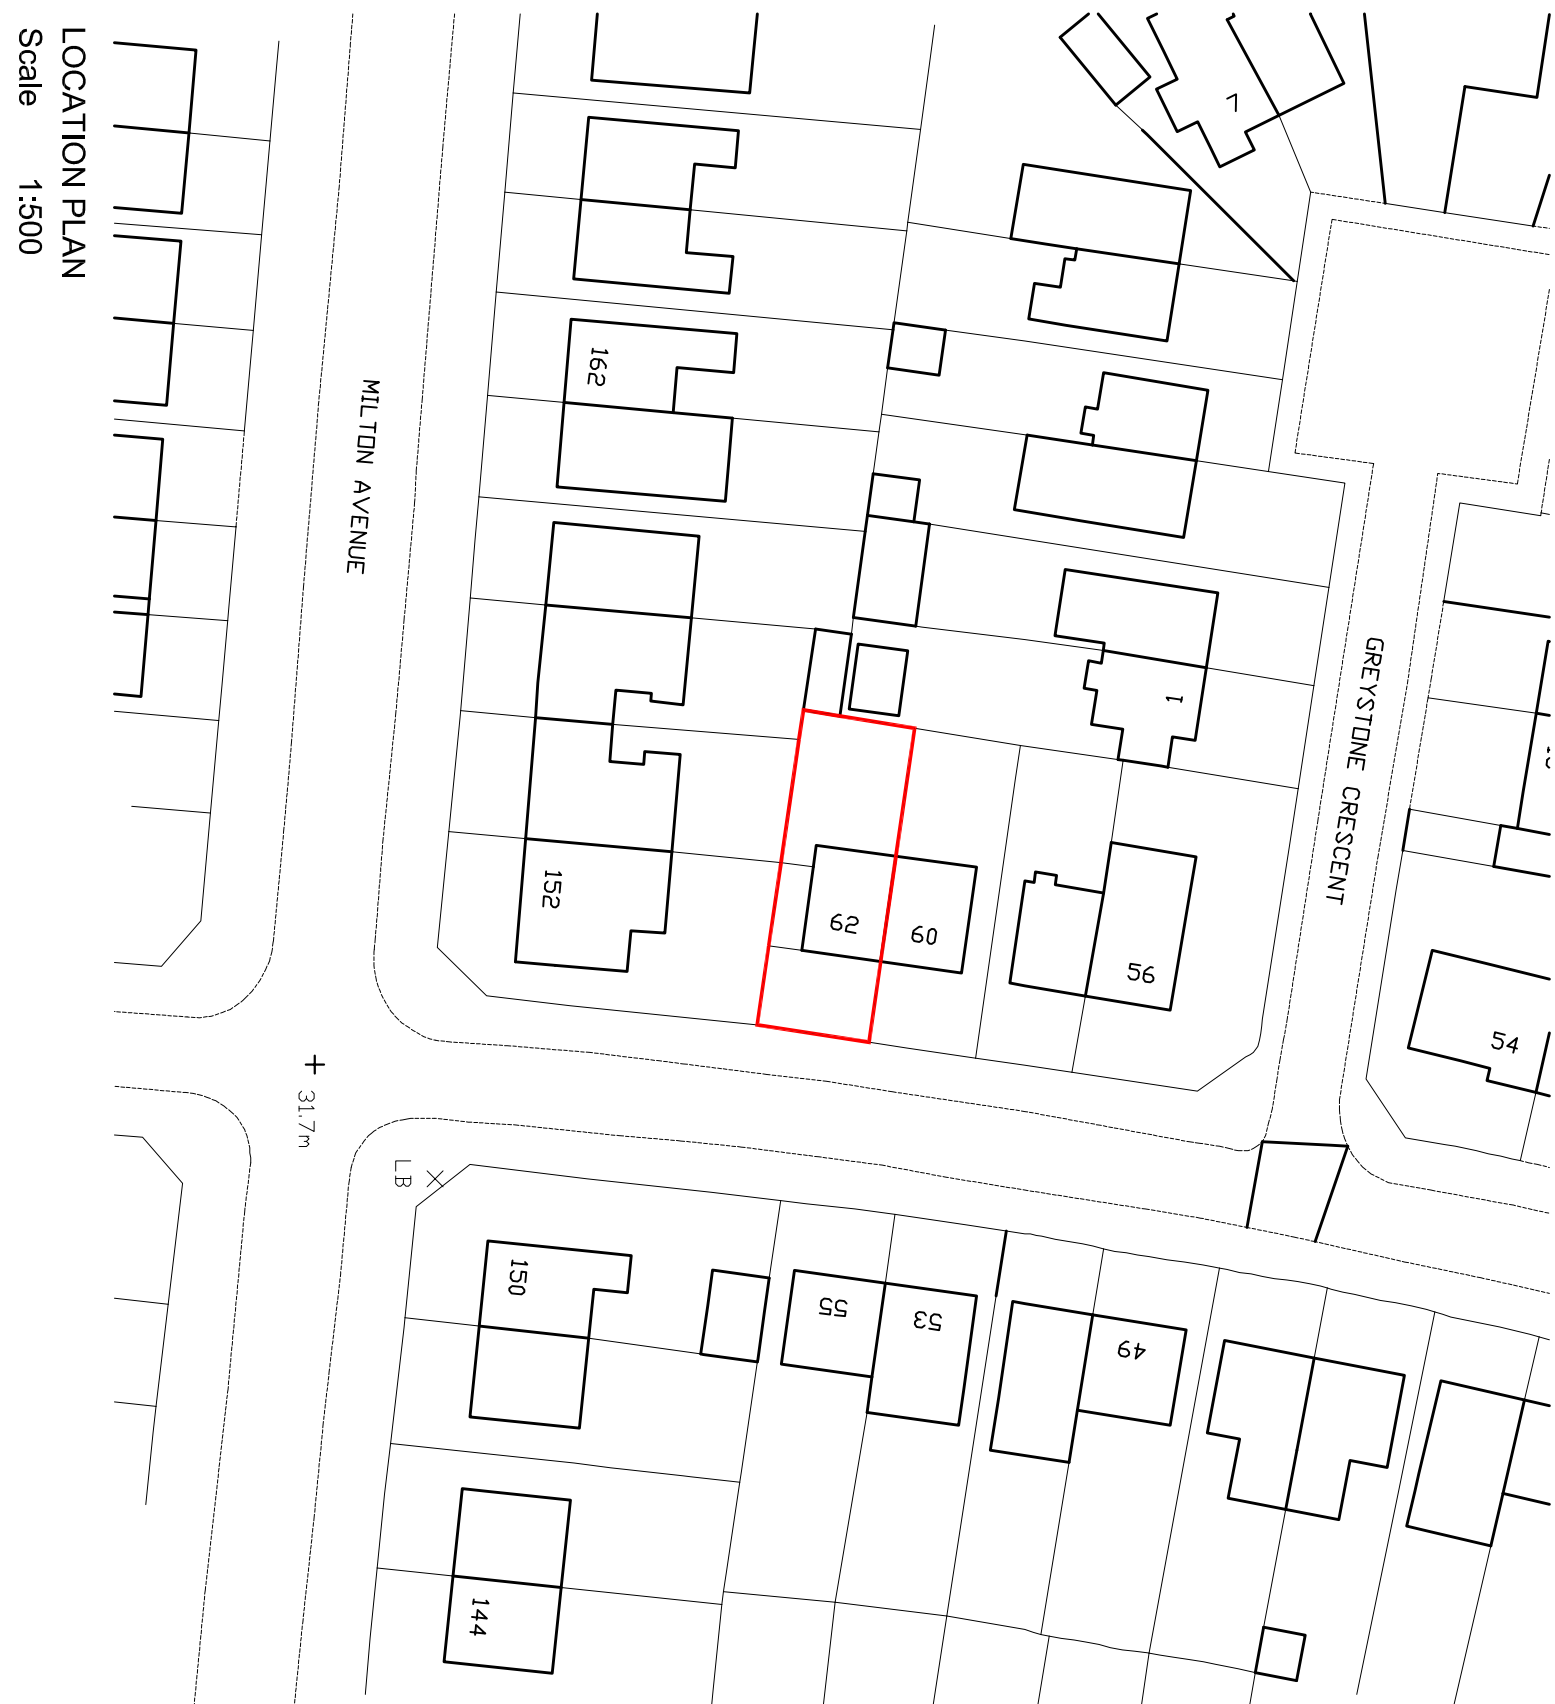

LOCATION PLAN
Scale 1:500

Version	Amount	Drawn	Checked	Approved
0.000	0.000	0.000	0.000	0.000

McGovern Architectural Design

Internal Project Number	Client
	M&S INS.
Project Name	62, GREYVOTE ROAD, LIVERPOOL.
Drawing Title	EXISTING PROPOSED PLANS

Scale	Original Size	*
Shown	A1	
Data	Drawn	
10000:1	MHC	
Drawing Number	Checked	
	MHC	
	Approved	
	Scaled	
	Revision	

*Reference: 07/20/2003/03

Drawn: McGovernArchitecturalDesign@mcgov.com

Draw: McGovernArchitecturalDesign@mcgov.com

PL_01