



DO NOT SCALE

CONFIRM ALL DIMENSIONS ON SITE

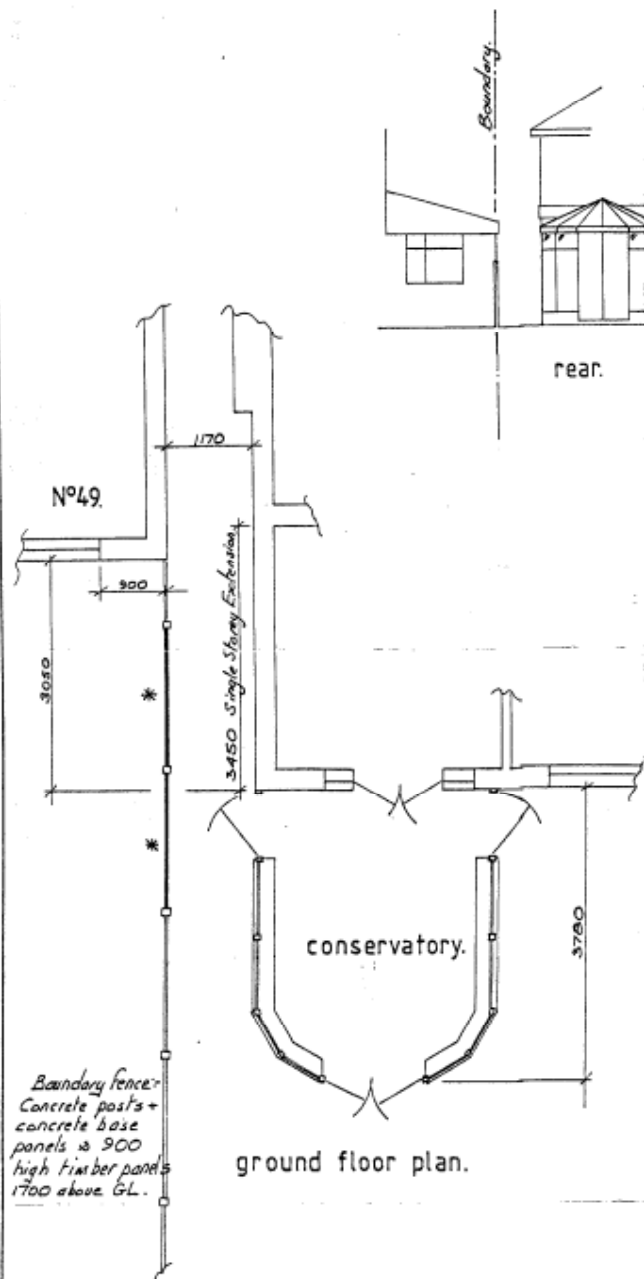


ground floor plan.

rear.

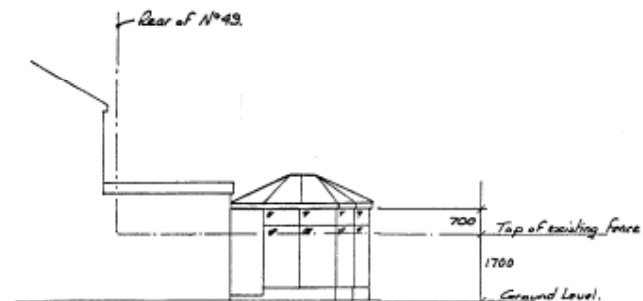


side from No 49.

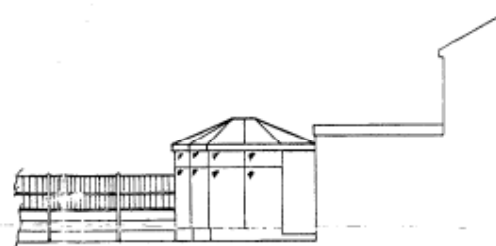

side.

elevations on conservatory.

* Increasing the height of these 2 fence panels by as little as 400 mm will obscure completely any view from the conservatory into the kitchen of No 49.

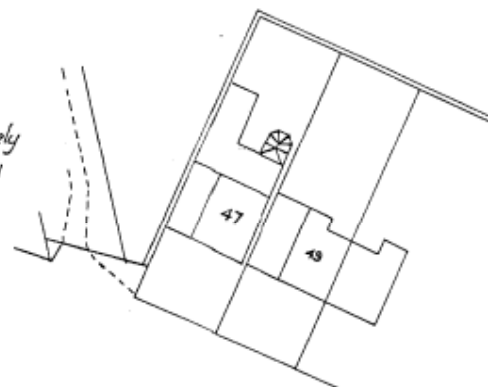

block plan 1:500.


Scale 1:50 & 1:100.

CONSERVATORY at 47 HIGHER ROAD, HALEWOOD, MERSEYSIDE, L26 1TA.

DO NOT SCALE

CONFIRM ALL DIMENSIONS ON SITE

05/00636/KL
rec'd: 20/6/05

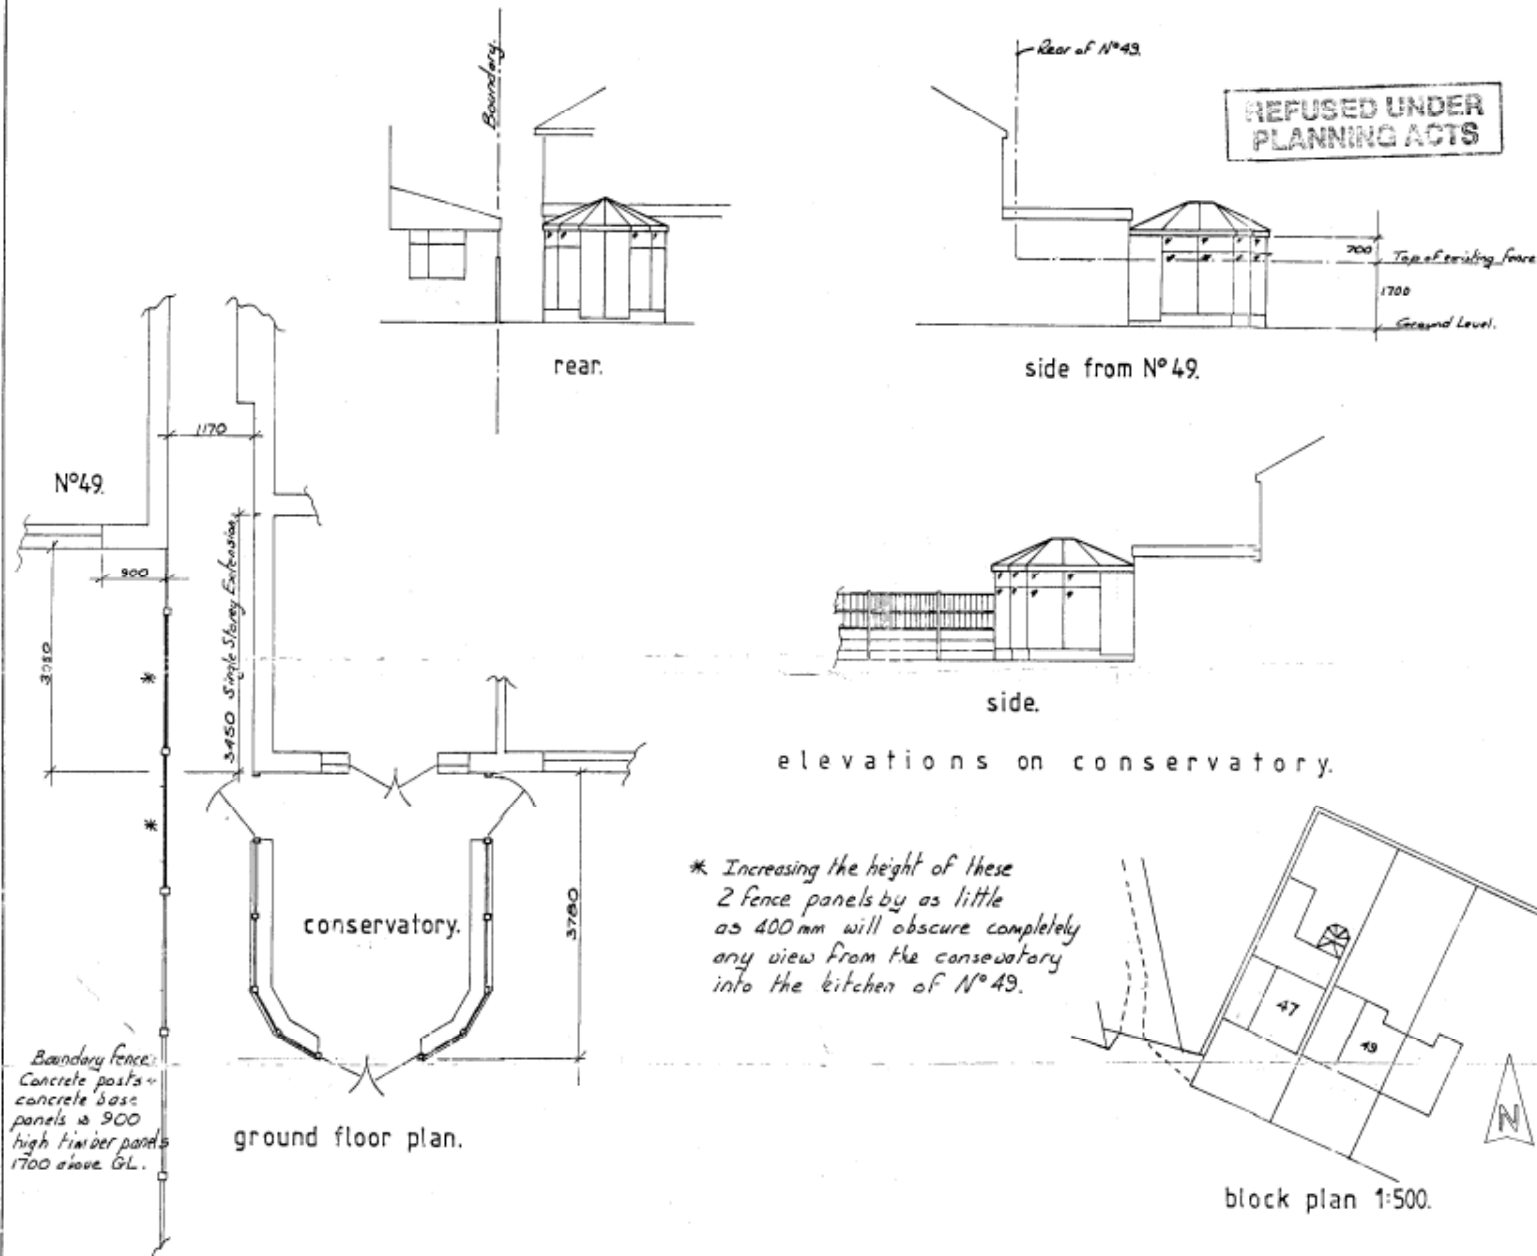

Scale 1:50 & 1:100.

CONSERVATORY at 47 HIGHER ROAD, HALEWOOD, MERSEYSIDE, L26 1TA.