
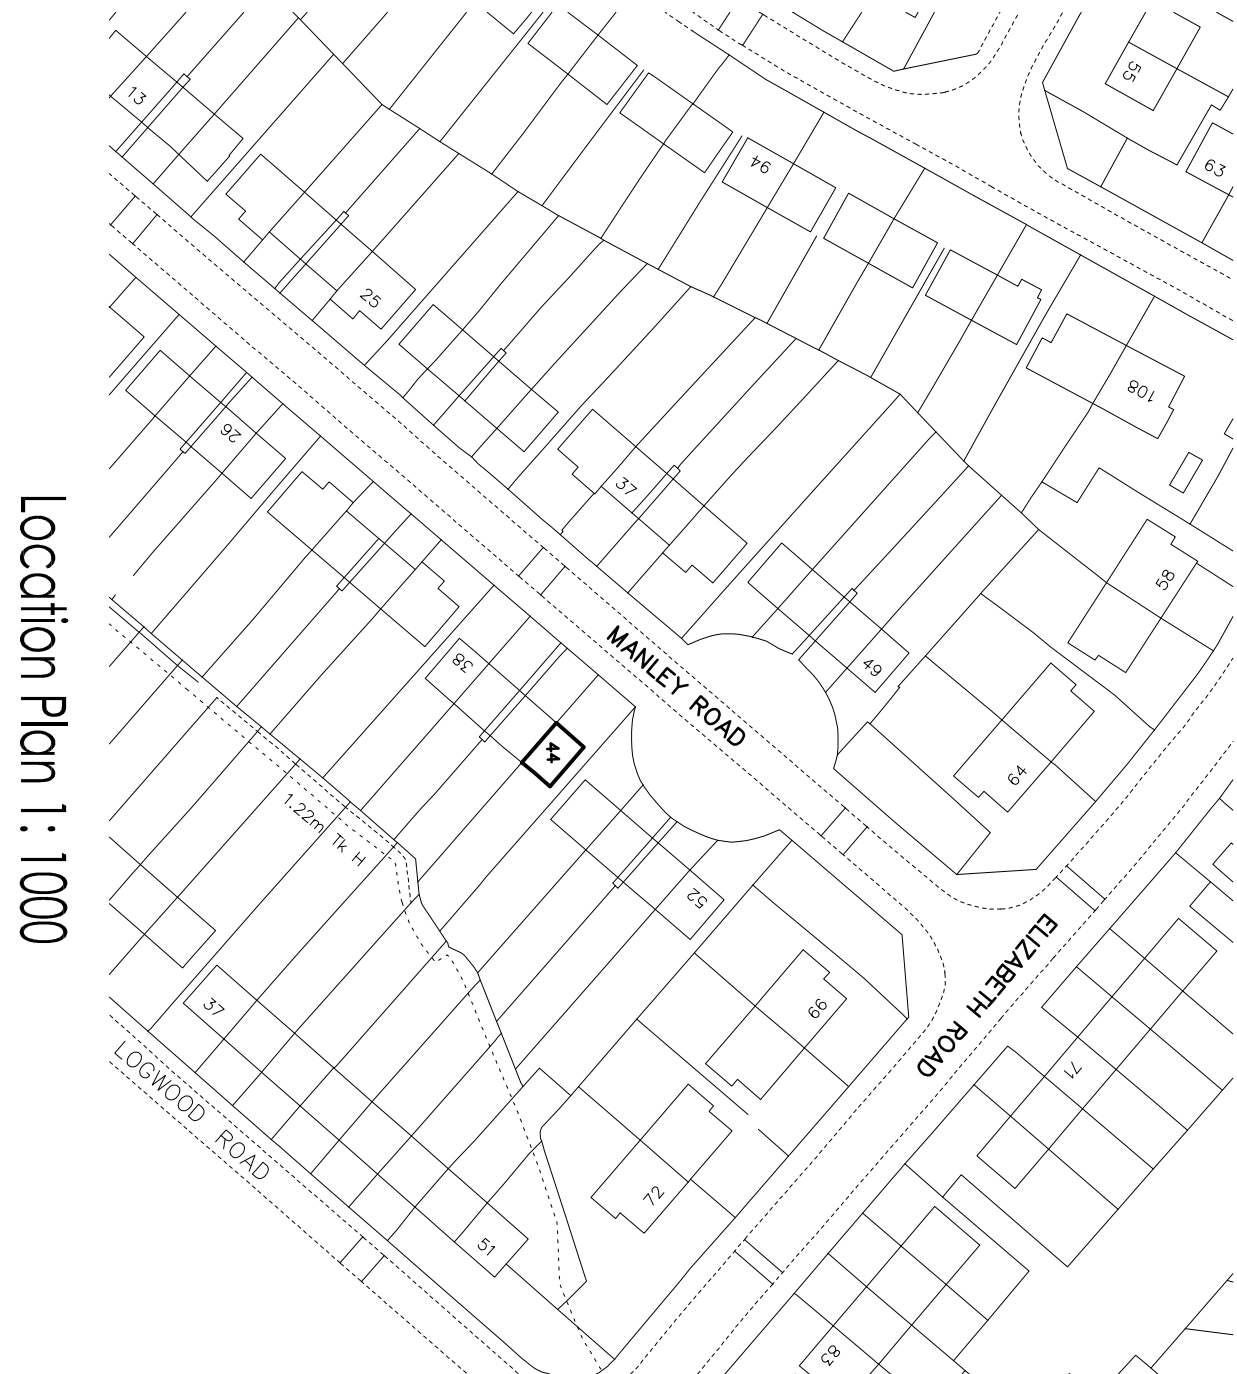
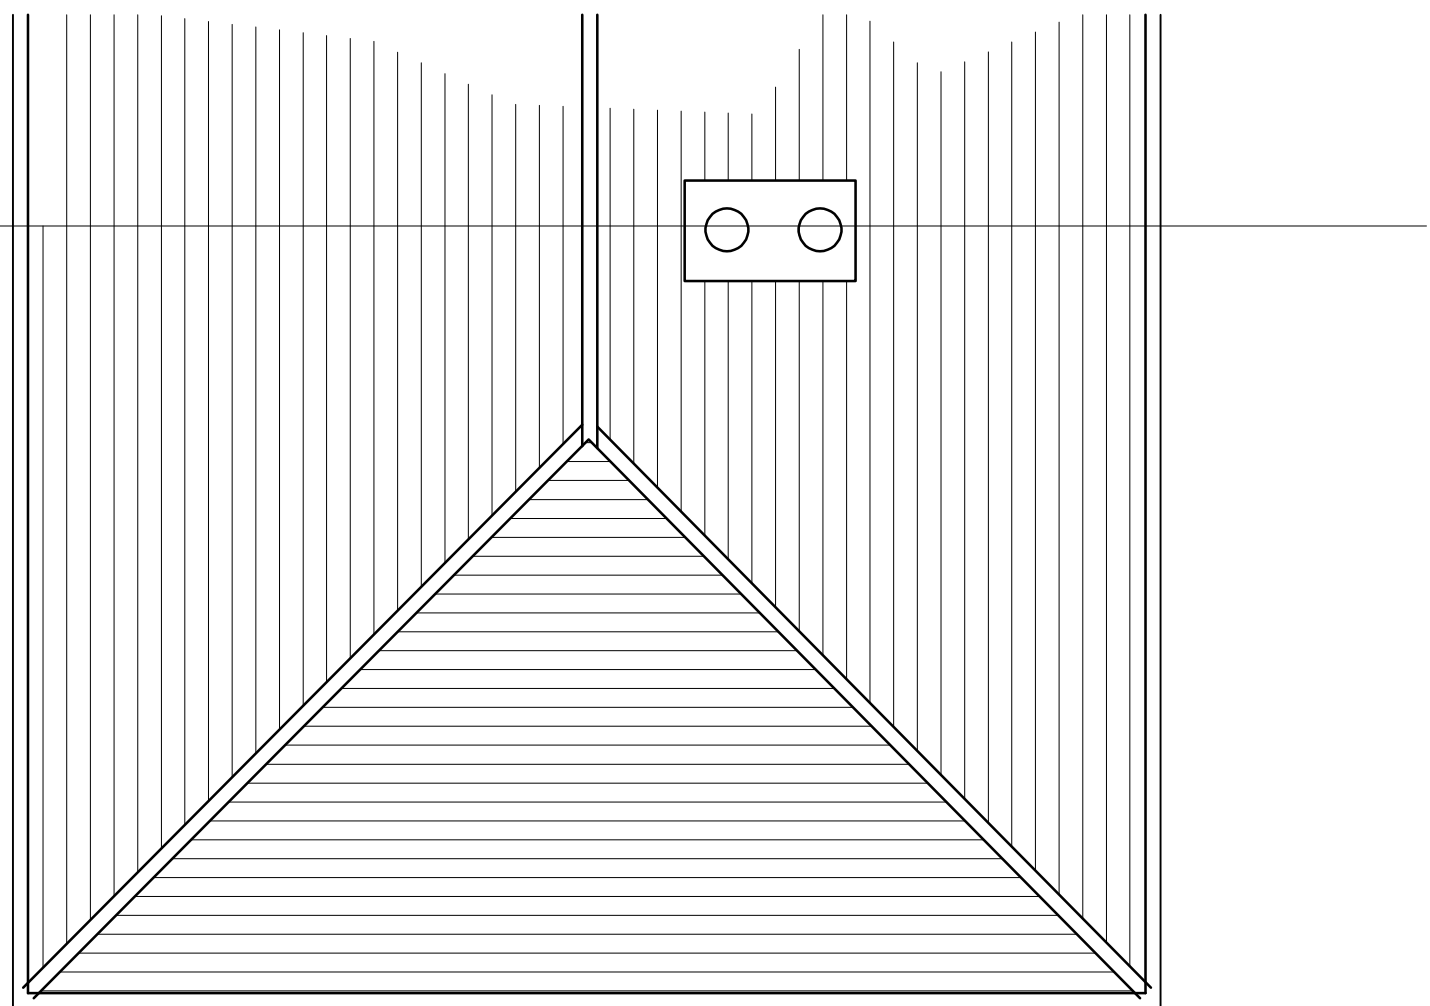
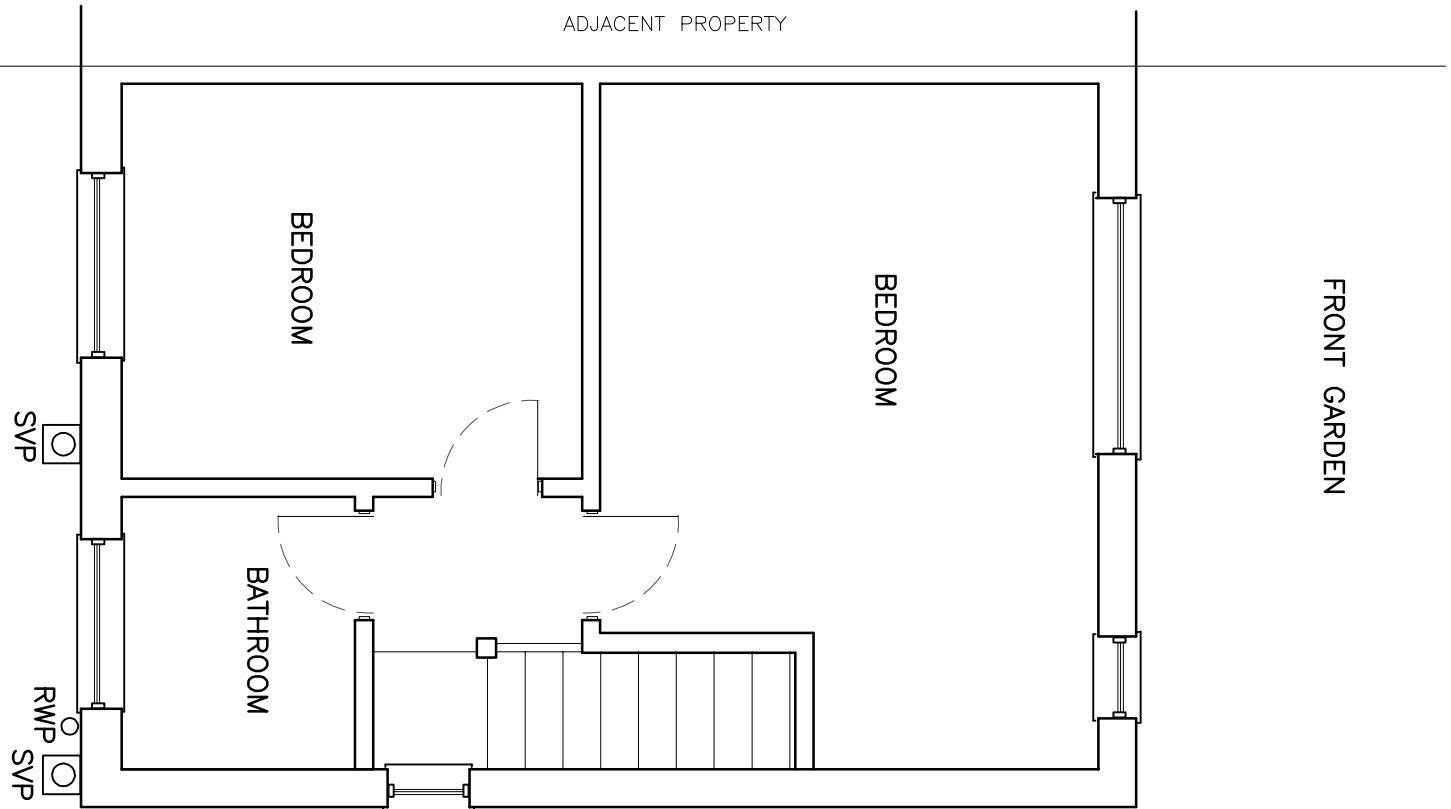
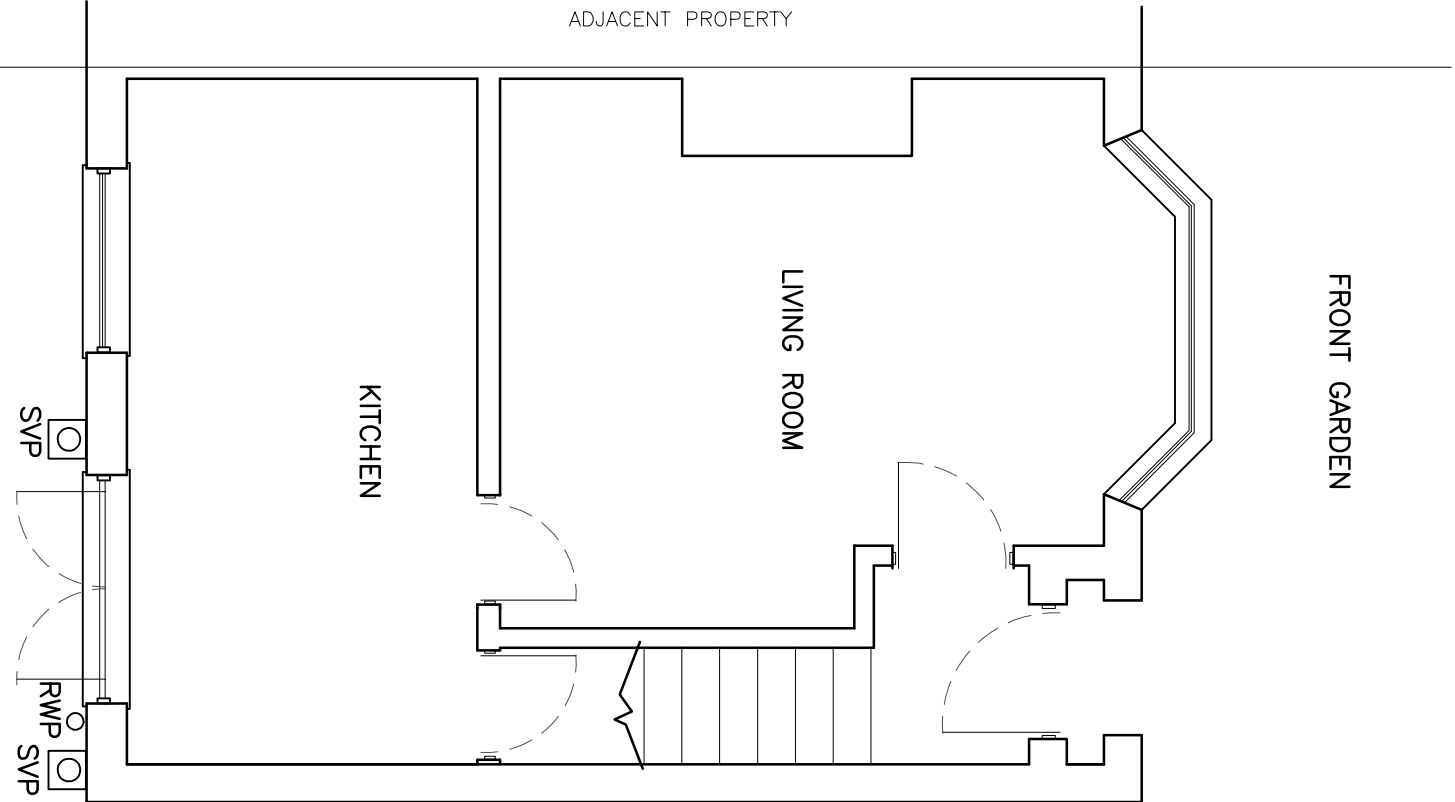
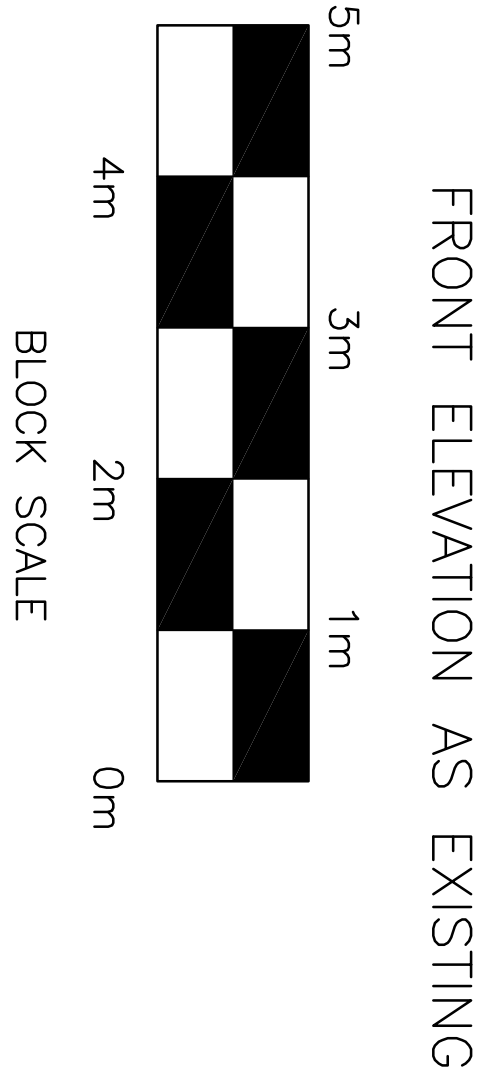


FOR PLANNING ONLY
BUILDING CONTRACTOR TO ARRANGE FOR BUILDING NOTICE SUBMISSION
AND COMPLIANCE WITH BUILDING REGULATIONS

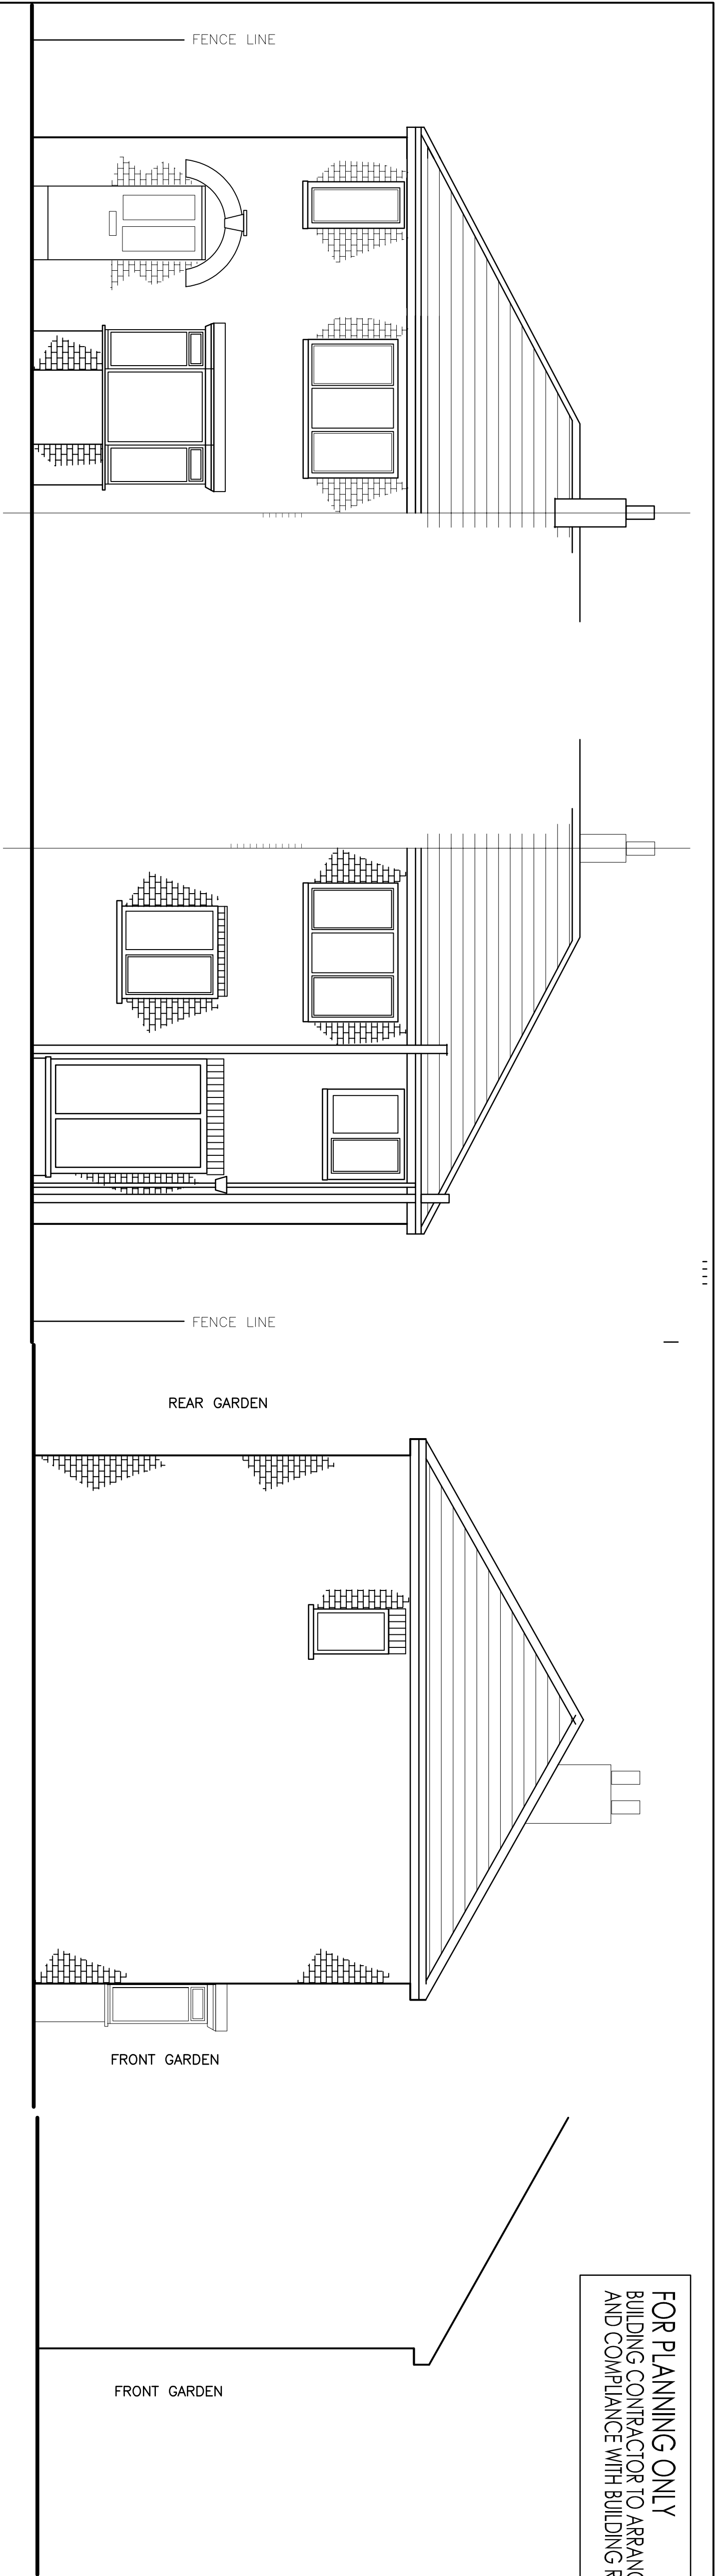

GROUND FLOOR PLAN AS EXISTING

FIRST FLOOR PLAN AS EXISTING

ROOF PLAN AS EXISTING

Existing plans and Elevations
44 Manley road
Huyton L36 0TL
March 2021
Scale 1 : 50
Proposed rear extension
DRG. 01