




Notes: This drawing is the copyright Paddock Johnson Partnership Limited and may not be used without their prior written consent. Written dimensions to be taken in preference to scaled dimensions. Due to the inaccuracies of scanning, scanned images should not be scaled.

REV:	DATE:	DESCRIPTION:	BY:
A	30.3.22	Areas Increased	PO
B	21.07.22	Entrance to apartment relocated.	RD
C	22.09.22	Layout Re-Design of two end units (Brook Hey Dr)	RD
D	18.10.22	Updated layout to suit redesigned footprint.	RD
E	27.10.22	Planning Issue	EG
F	01.12.22	Site layout amendments to suit the proposed indicative FFL.	RD
G	01.12.22	Additional levels added as per planning officer's request.	RD
H	10.03.23	Amendments made to planner's requests	EG

- Ground Floor Apartment 50sqm
Apartment Type 1
8no. units
- Ground Floor Apartment 52sqm
Apartment Type 2
2no. units
- First Floor Apartment 55sqm (5+50)
Apartment Type 3
10no. units

External works to be a combination of hard and soft landscaping in the form of shrubbery/ low-no maintenance planting and paving.

- EV charging point
- Secure covered bike storage
- 1100mm h. timber fencing to boundary
- for all other boundary treatments, refer to elevations and streetscenes, generally low level brick walls and timber fencing

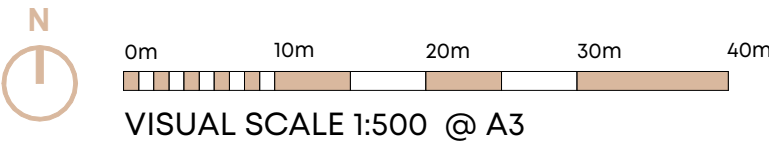

CLIENT:
Advent Construction Ltd/ Livv Housing Group

PROJECT:
Residential Development
Bigdale Drive, Kirkby

DRAWING TITLE:
Proposed Site Plan

DRAWING NUMBER:
22017-PJA-00-ZZ-DR-A-1000-H

STATUS:
PLANNING

SCALE: As indicated@A3
DATE: 23.3.22
BY: PO
CHECKED: SH



Studio 2, The Lyceum,
Bath Street, Port Sunlight,
Merseyside, CH62 4UJ
0151 643 1234
admin@paddockjohnson.com
www.paddockjohnson.com
Paddock Johnson Partnership
Limited. Registered in England
and Wales. No. 06684275