
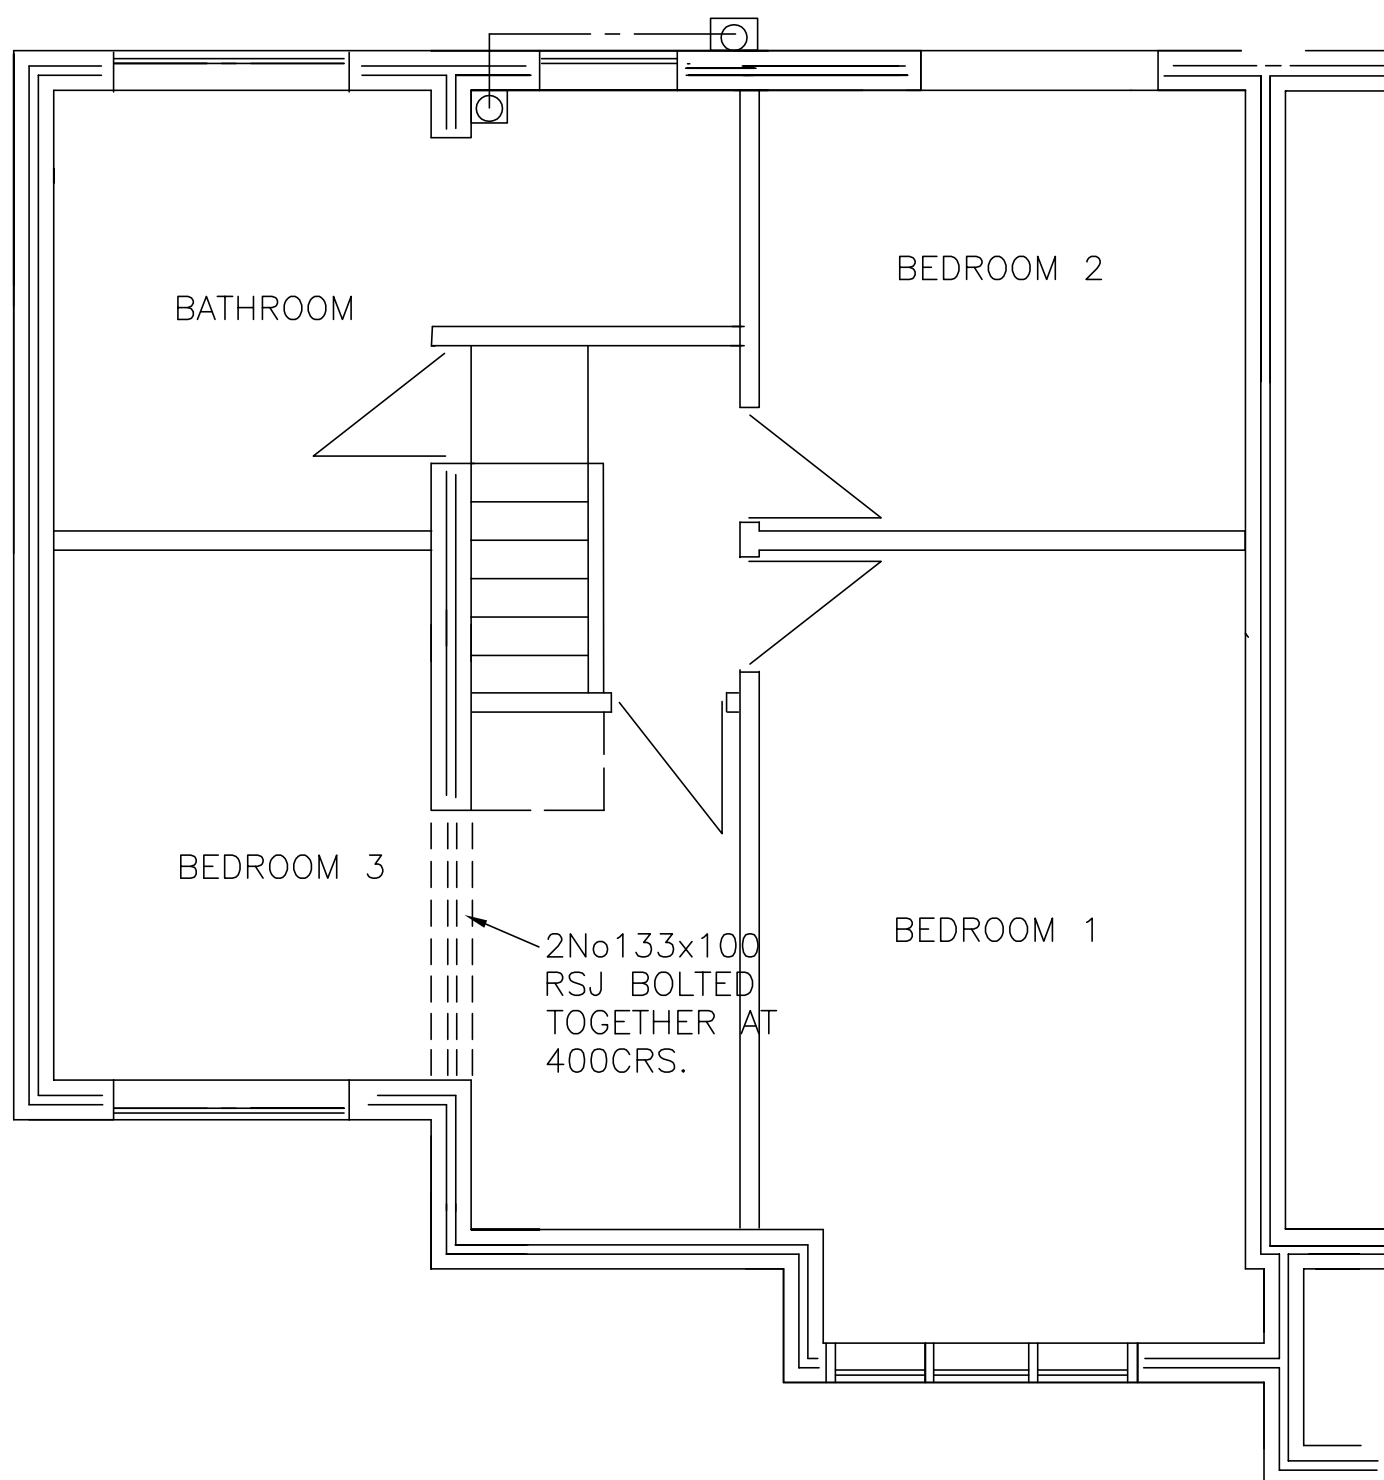


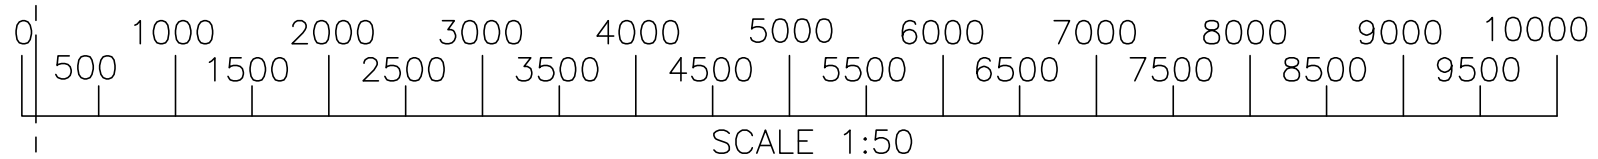

DRAWING 6
PROPOSED FIRST FLOOR PLAN
SCALE 1:50 A3 PORTRAIT