



Proposed North Elevation
1 : 200

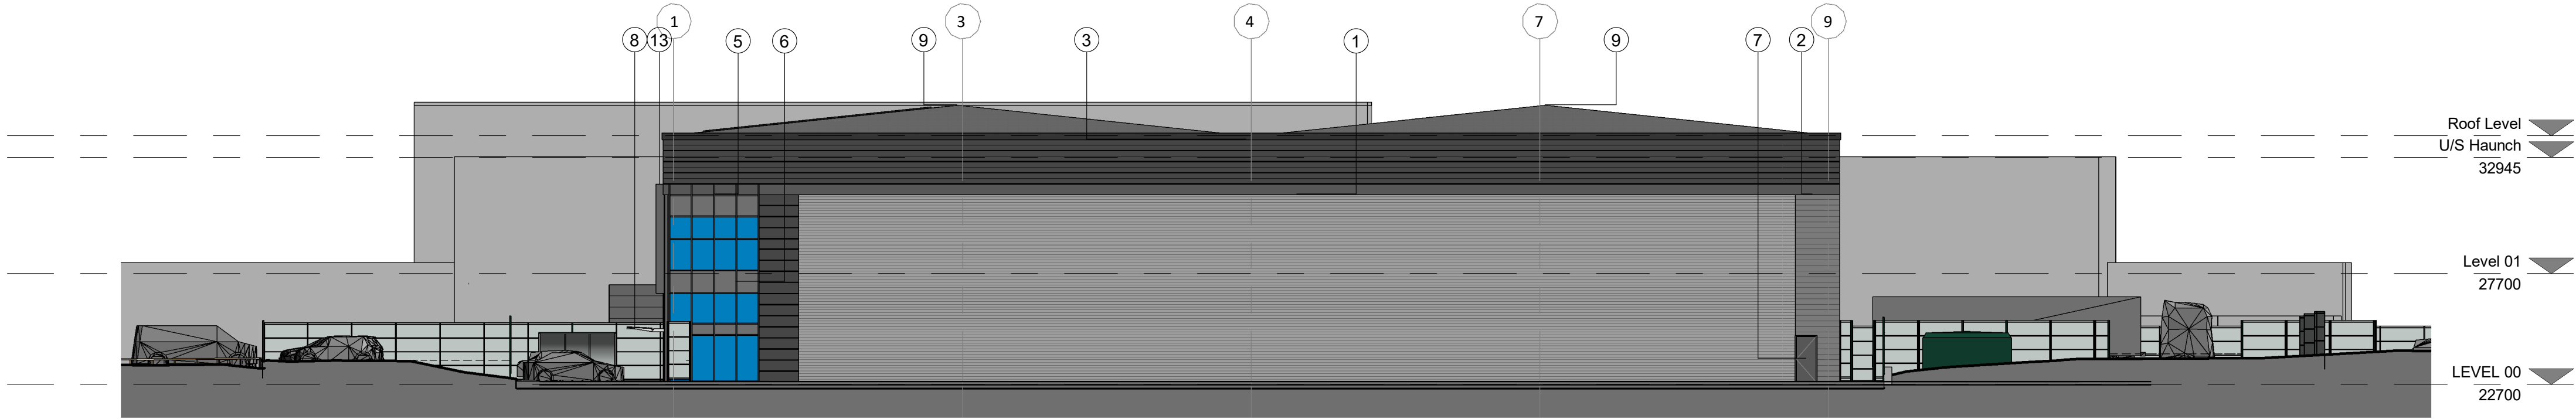

Proposed East Elevation
1 : 200



Proposed South Elevation
1 : 200

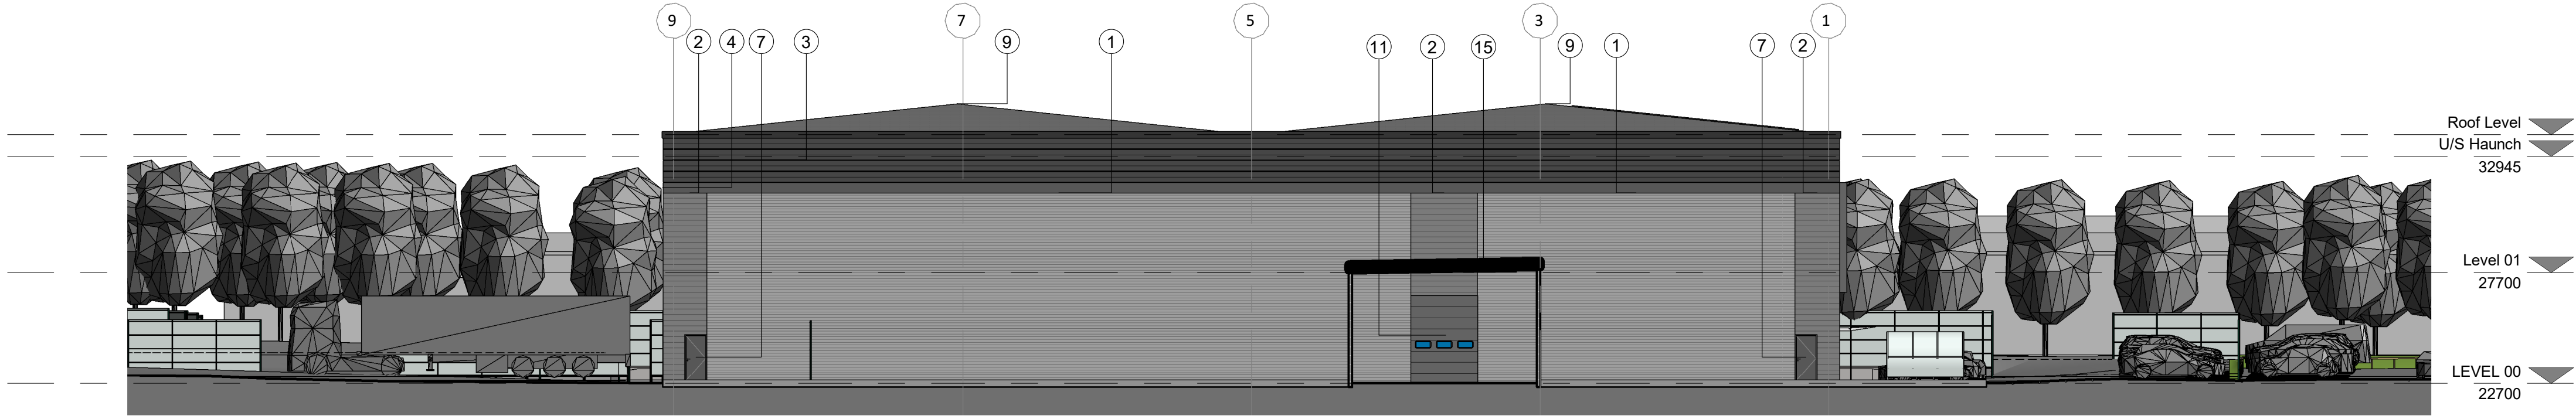

Proposed West Elevation
1 : 200

Materials Key

1 - Horizontal trapezoidal cladding with colour matching flashings.
Colour - Light Grey, with preformed corners and Colour matching flashings.

2 - Horizontal trapezoidal cladding with colour matching flashings.
Colour - Mid Grey, with preformed corners and Colour matching flashings.

3 - Flat 500mm panel horizontal microrib cladding with shadow gaps and colour matched flashings.
Colour - Dark Grey

4 - Flat 500mm panel horizontal microrib cladding with shadow gaps and colour matched flashings.
Colour - Mid Grey

5 - PPC aluminium curtain walling / glazing system with double glazed units.
Colour - Frames in Dark Grey

6 - PPC aluminium cladding blanking panel within curtain walling.
Colour - Dark Grey

7 - Steel faced personnel / fire escape door to match colour of the surrounding cladding.
Colour - to match adjacent cladding. Internal face of door in white to match liner panel.

8 - Glazed Canopy to Office Entrance

9 - Composite kingspan roofing system KS1000RW with 15% rooflights. Fascia colour to match cladding below.

10 - Kingspan Trapezoidal Roof Lights.
Colour - Frames in Dark Grey

11 - Assa Abloy OH1042 Sectional Insulated Level Access Shutter Doors with 3 vision panels.
Colour - Dark Grey with Dark Grey frames

12 - Aluminium capping to parapet
Colour - Dark Grey

13 - Brise soleils formed as fins projecting from mullions

14 - Area designated for Photovoltaic panels

15 - Covered link to Nexus House - Light grey trapezoidal cladding to elevations. Kingspan composite monopitch roof.

General Notes

Do not scale from this drawing. Only work to written dimensions.

All site dimensions shall be verified by the Contractor on site prior to commencing any works.

This drawing is the property of Fletcher-Rae (UK) Limited (t/a Fletcher-Rae) and copyright is reserved by them. The drawing is not to be copied or disclosed by or to any unauthorised persons without the prior written consent of Fletcher-Rae (UK) Limited.

P01	Issued for Planning	20/10/21	JB
Rev.	Description	Date	ISS APP

Scale As indicated @ A1

Status
Drawn By JB
Checked By BB
Date 05/07/21

Client:
Tilstone Managing Warehouse REIT PLC
Gellings Road Knowsley

Sheet Name:
Proposed Elevations

Project No.	Orig.	Zone	Level	Type	Role	Cls	Dwg No.	Rev
19008-FRA-01-XX-A-DR	-20-1004	P01						

fletcher|rae
Architects | Master Planners | Designers
Hill Quays, 5 Jordan Street, Manchester, M15 4PY

t +44 (0) 161 242 1140
f +44 (0) 161 242 1141
w www.fletcher-rae.com
e info@fletcher-rae.com

