



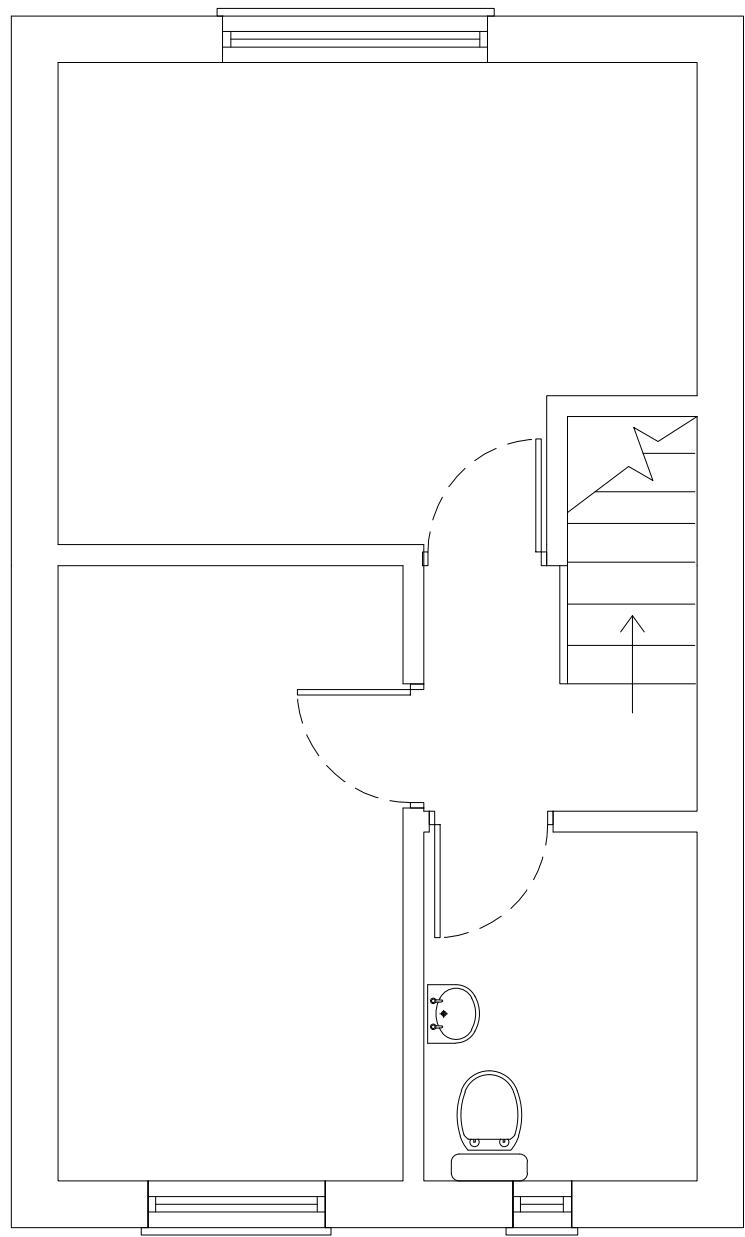

Existing First Floor

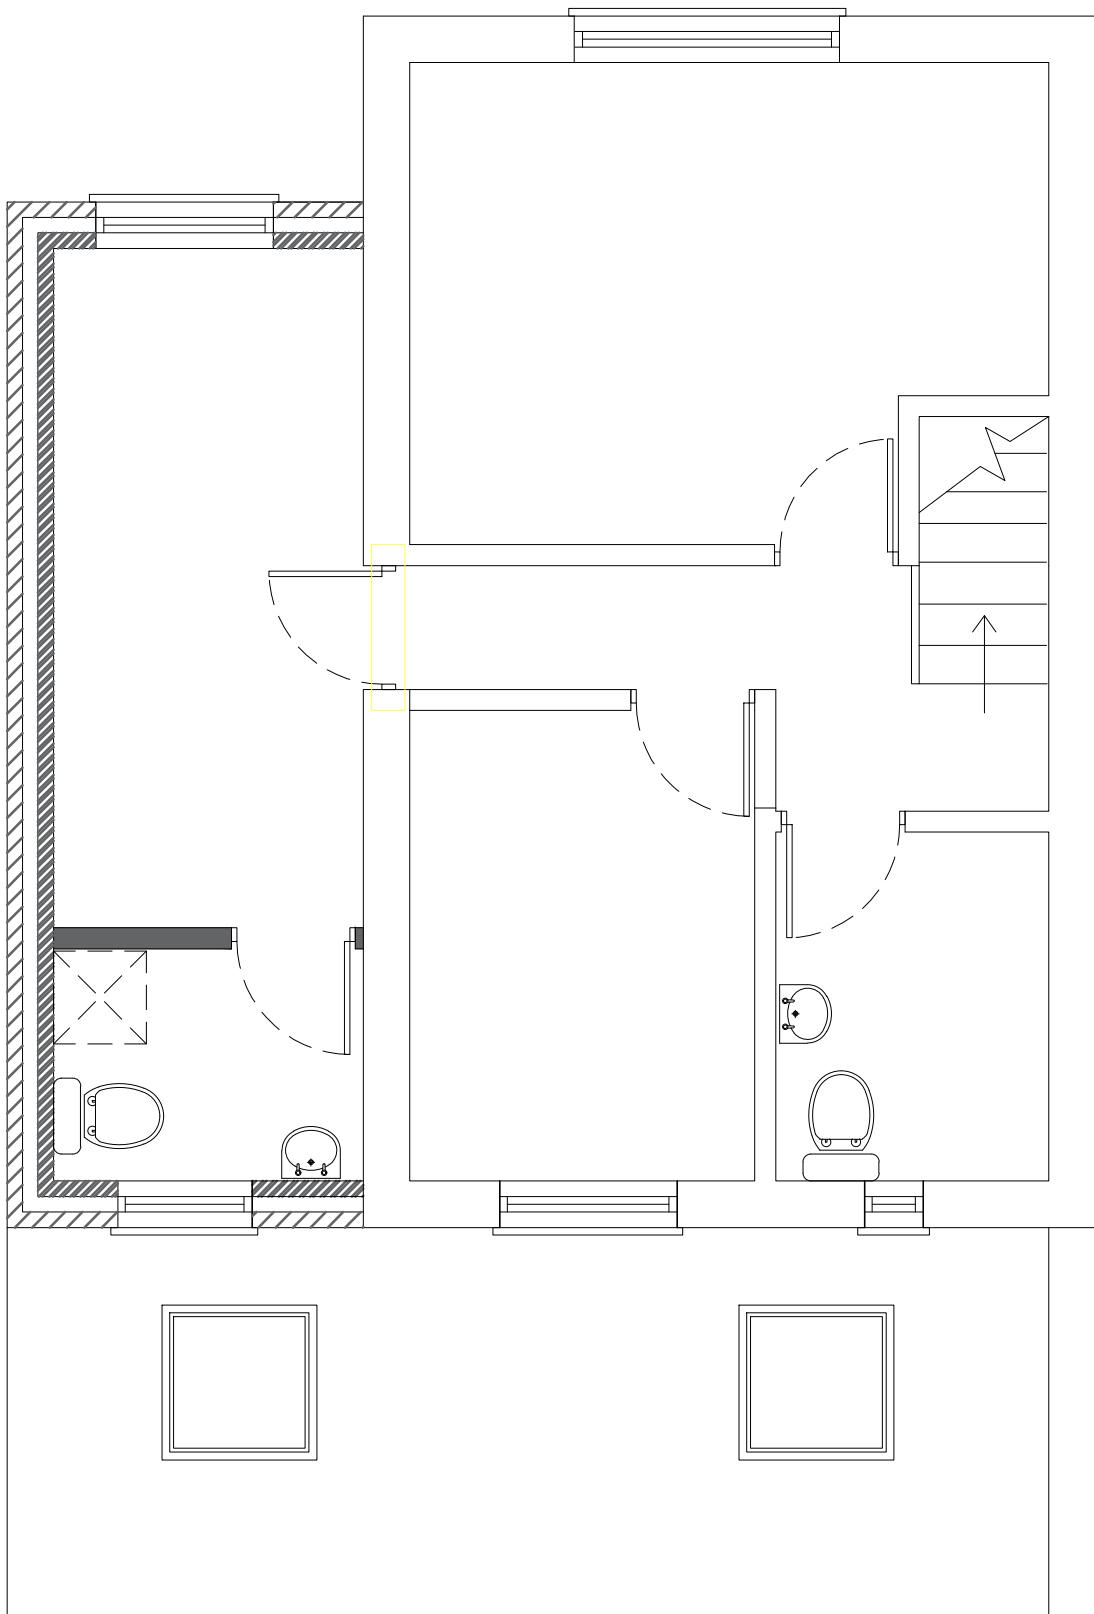

Proposed First Floor



Notes:

1. THE COPYRIGHT OF THIS DRAWING IS VESTED IN BCL. IT MAY NOT BE REPRODUCED IN WHOLE OR PART OR USED FOR THE MANUFACTURE OF ANY ARTICLE WITHOUT THE EXPRESS PERMISSION OF THE COPYRIGHT HOLDERS.
2. WORK TO FIGURED DIMENSIONS ONLY.
3. THIS DRAWING IS TO BE READ IN CONJUNCTION WITH ALL RELEVANT ARCHITECT'S, SERVICE ENGINEER'S AND SURVEYOR'S DRAWINGS AND SPECIFICATIONS.

- Boundary Line
- Steel Lintel/RSJ
- Bifold Doors

C			
B			
A			

REV:	DESCRIPTION:	BY:	DATE:
STATUS: PRELIMINARY			

COMPANY: DW FLOOR PLANS

CLIENT: Emma Glover
2 Rosebank Road
Huyton
L36 1AB

PROJECT: Proposed Wrap Around Extension

TITLE: Existing/ Proposed First Floor

SCALE AT A3: 1:50	DATE: 12.06.2021	DRAWN BY: DW	CHECKED BY: DW
PROJECT NO: 126	DRAWING NO: P03	REVISION: B	