




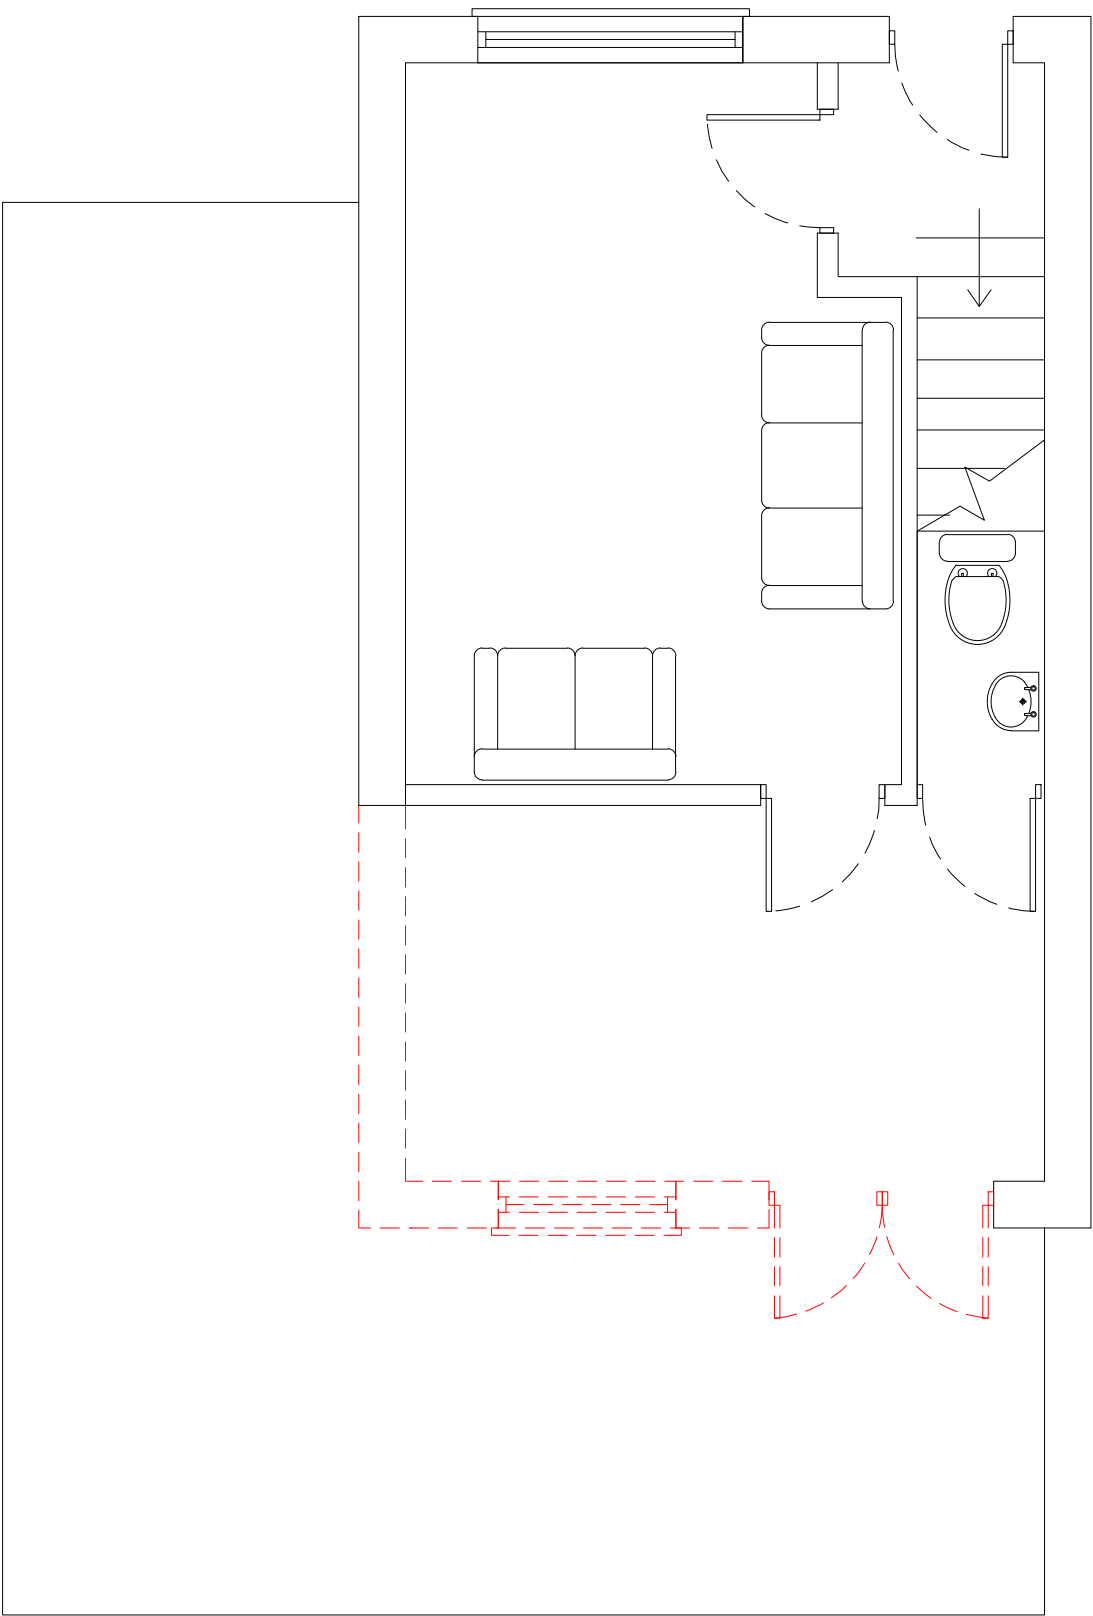

Demolition Ground Floor

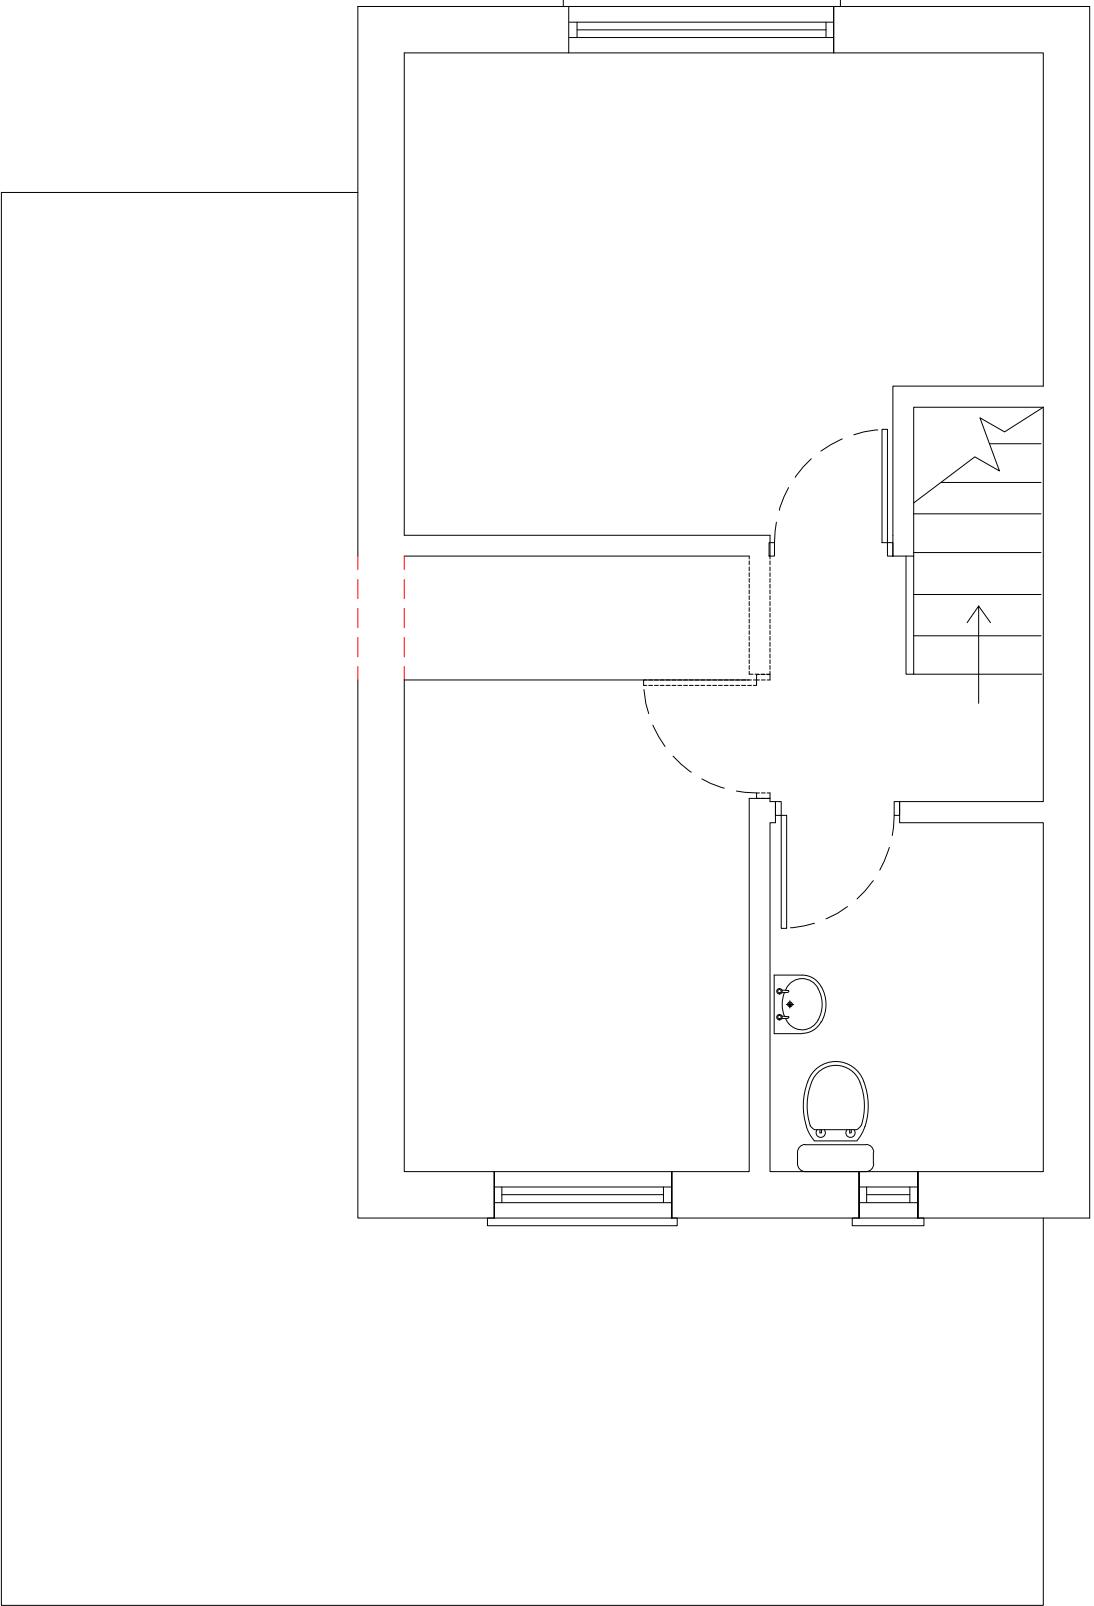

Demolition First Floor

 

Notes:

1. THE COPYRIGHT OF THIS DRAWING IS VESTED IN BCL. IT MAY NOT BE REPRODUCED IN WHOLE OR PART OR USED FOR THE MANUFACTURE OF ANY ARTICLE WITHOUT THE EXPRESS PERMISSION OF THE COPYRIGHT HOLDERS.

2. WORK TO FIGURED DIMENSIONS ONLY.

3. THIS DRAWING IS TO BE READ IN CONJUNCTION WITH ALL RELEVANT ARCHITECT'S, SERVICE ENGINEER'S AND SURVEYOR'S DRAWINGS AND SPECIFICATIONS.

Boundary Line

Steel Lintel/RSJ

Bifold Doors

C			
B			
A			

REV:	DESCRIPTION:	BY:	DATE:
STATUS: PRELIMINARY			

COMPANY: DW FLOOR PLANS

CLIENT:

Emma Glover
2 Rosebank Road
Huyton
L36 1AB

PROJECT:

Proposed Wrap Around Extension

TITLE:

Demolition Ground/ First Floor

SCALE AT A3:	DATE:	DRAWN BY:	CHECKED BY:
1:50	12.06.2021	DW	DW
PROJECT NO:	DRAWING NO:	REVISION:	
126	P02	B	