



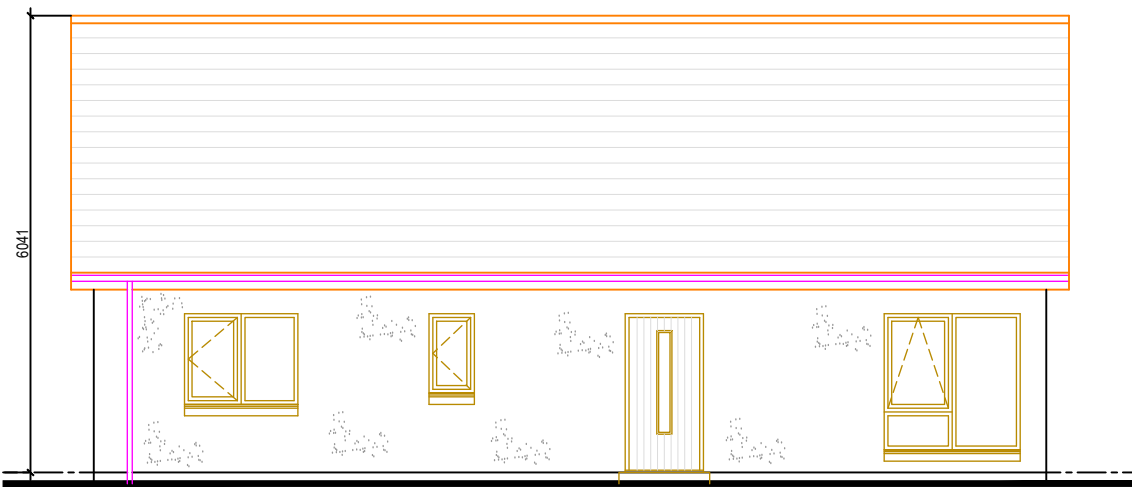


Front Elevation 1:100
0 1 2 3 4 5 6M
METRES (scale @ 1:100)

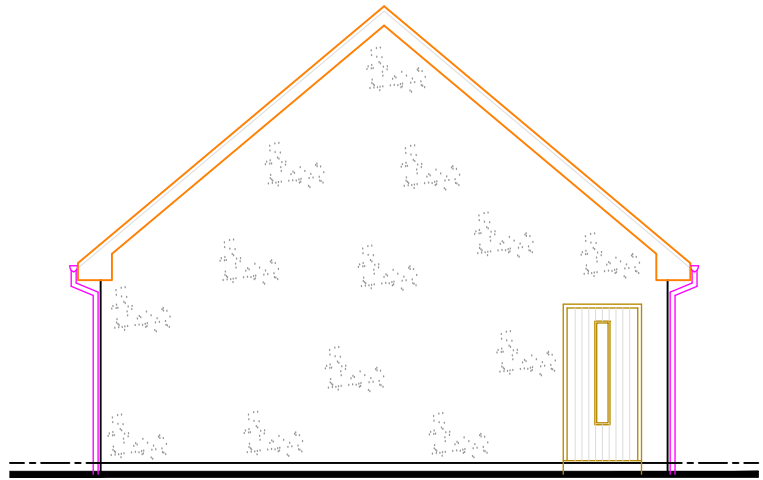


Side Elevation




Rear Elevation

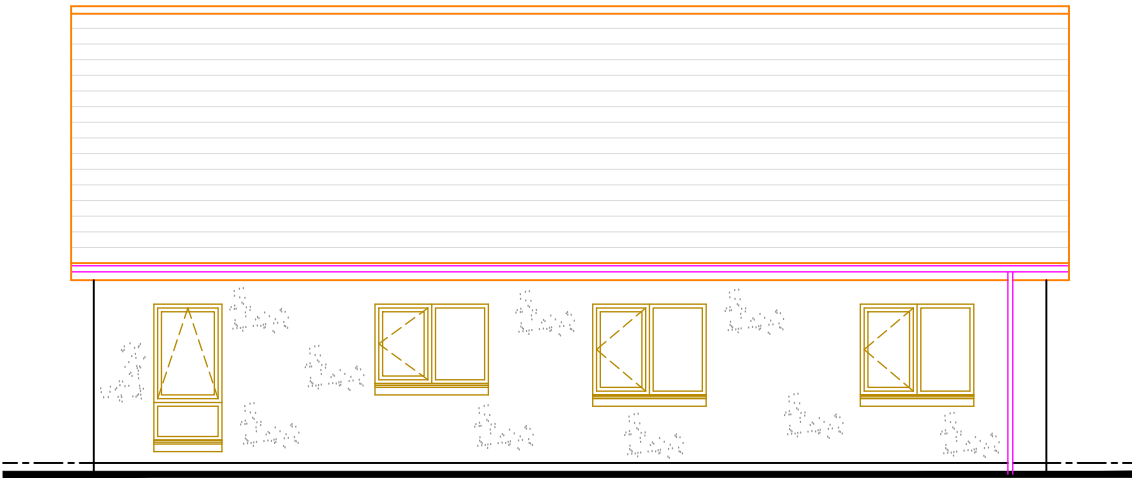


Side Elevation

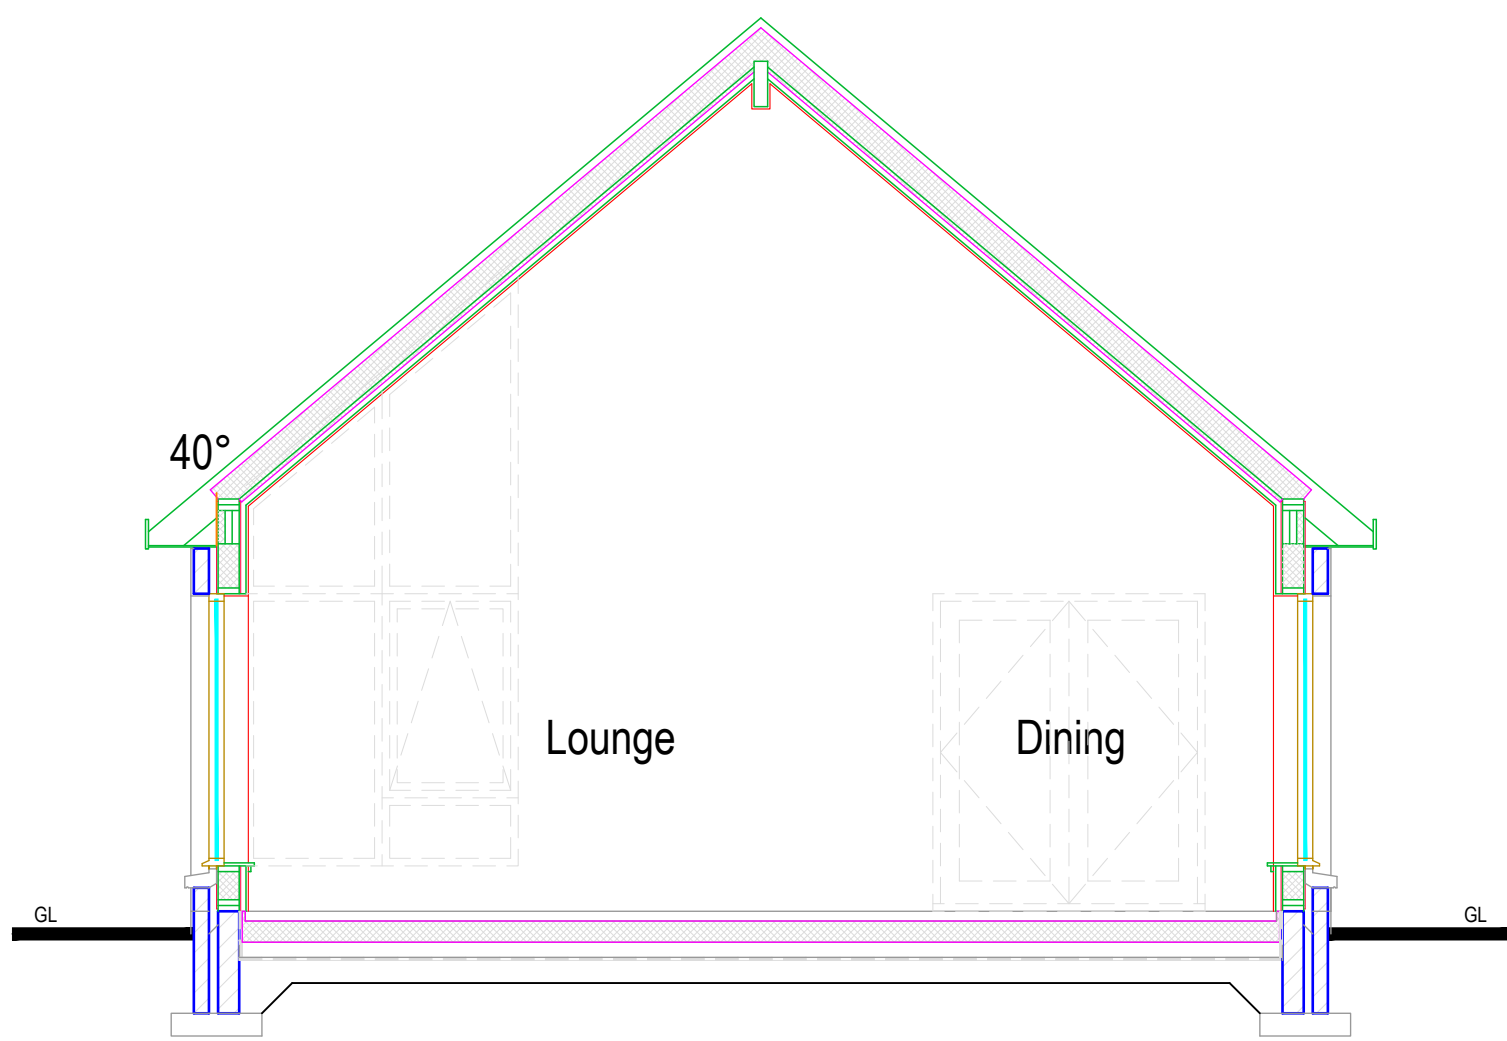

Draft Section 1:50
0 1 2 3 4 5 6M
METRES (scale @ 1:50)

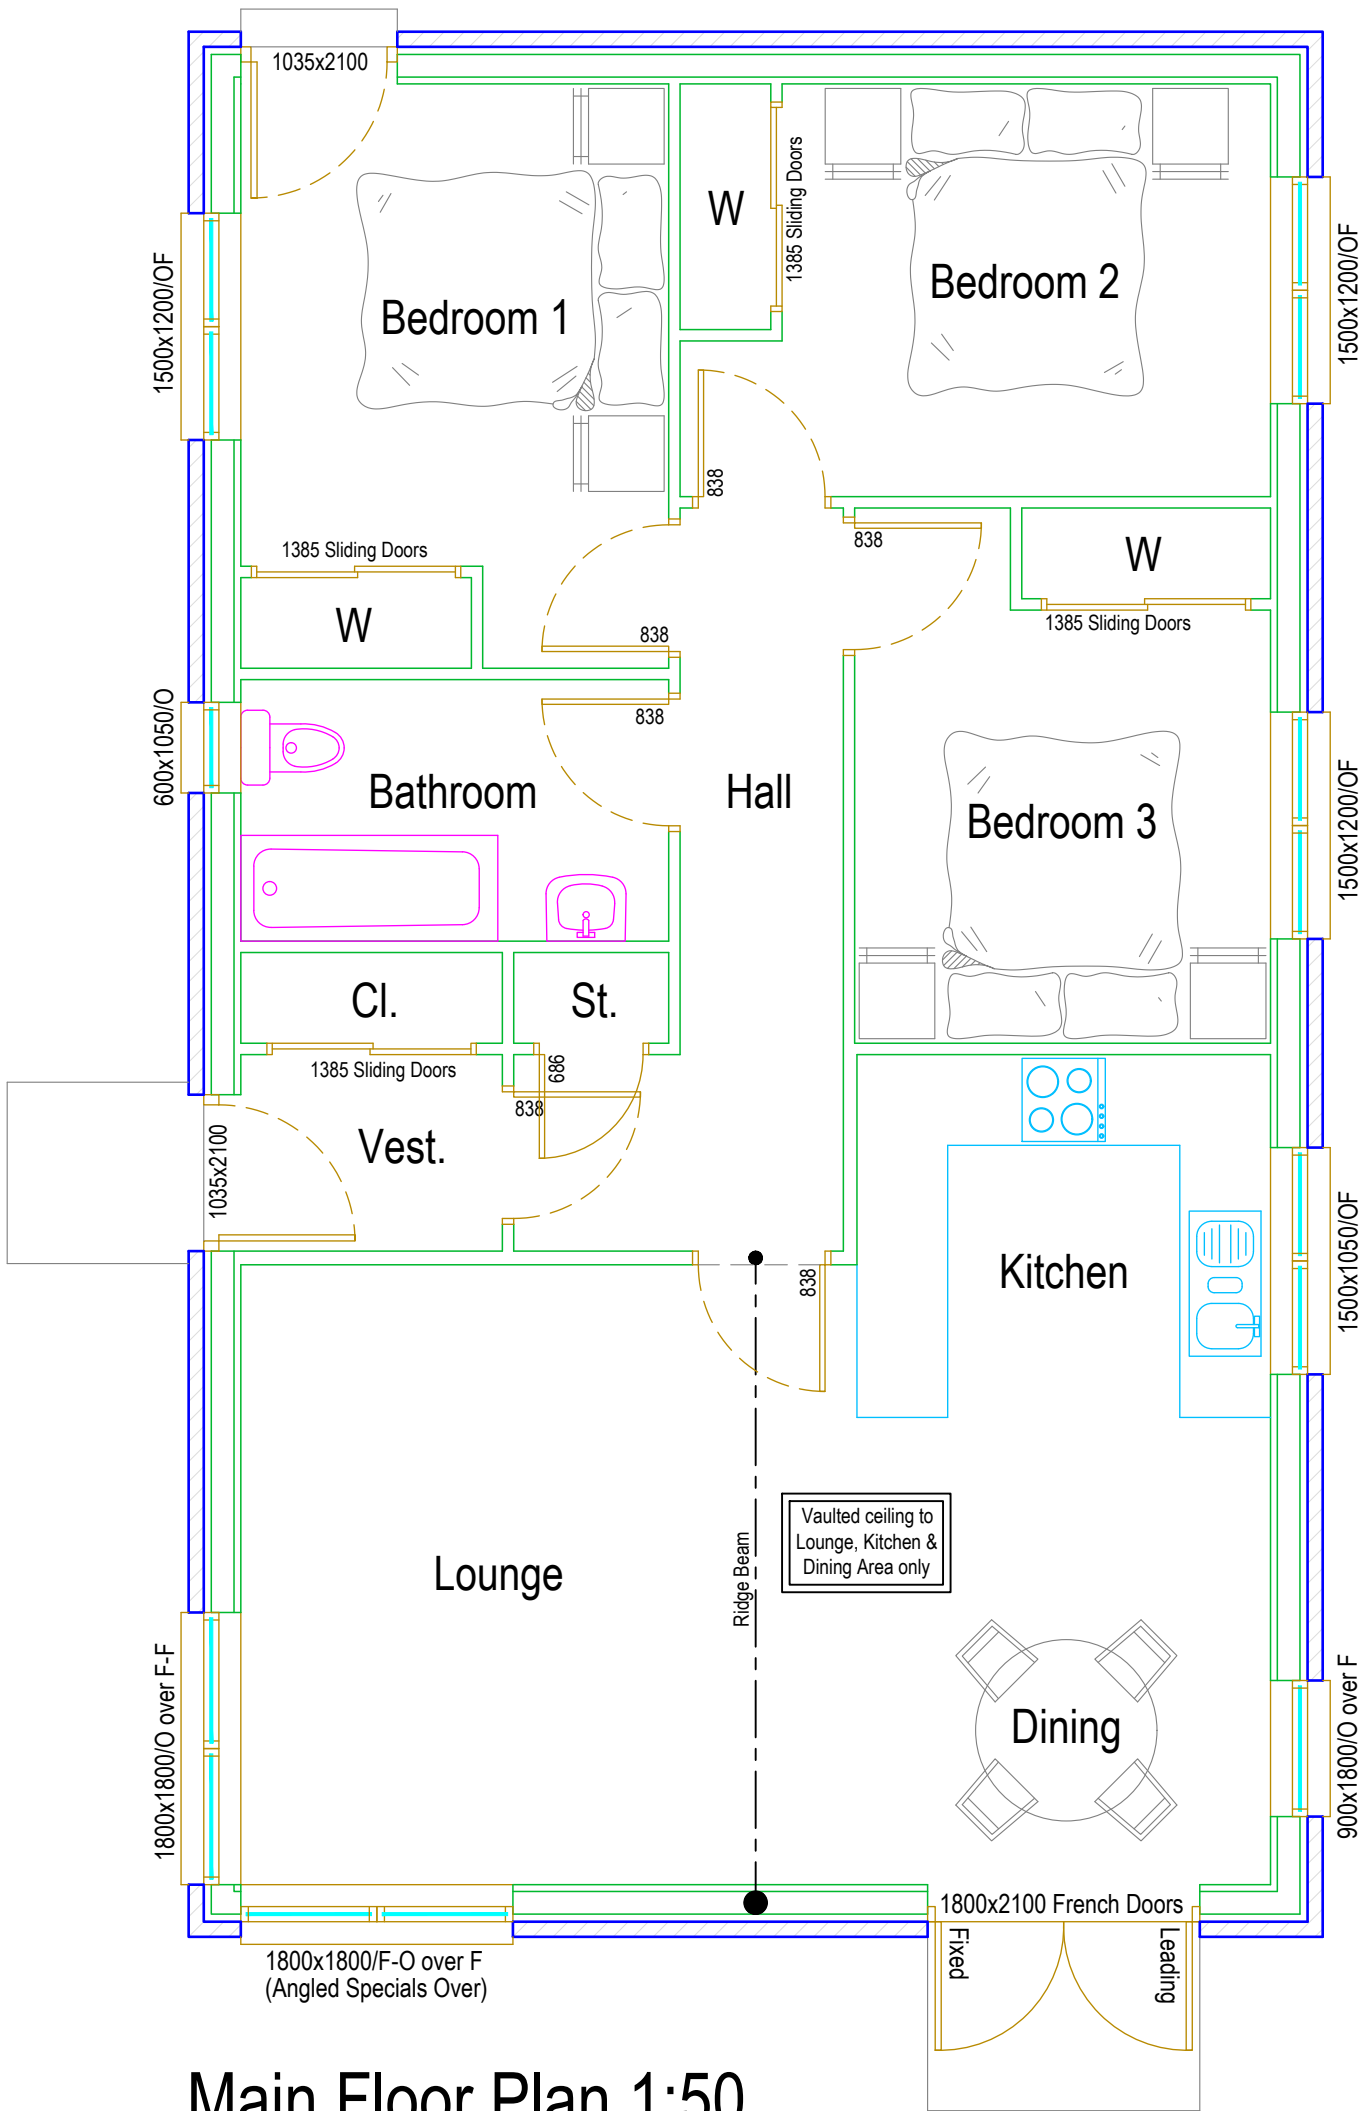

Main Floor Plan 1:50
Main Floor Area (82.80m²)

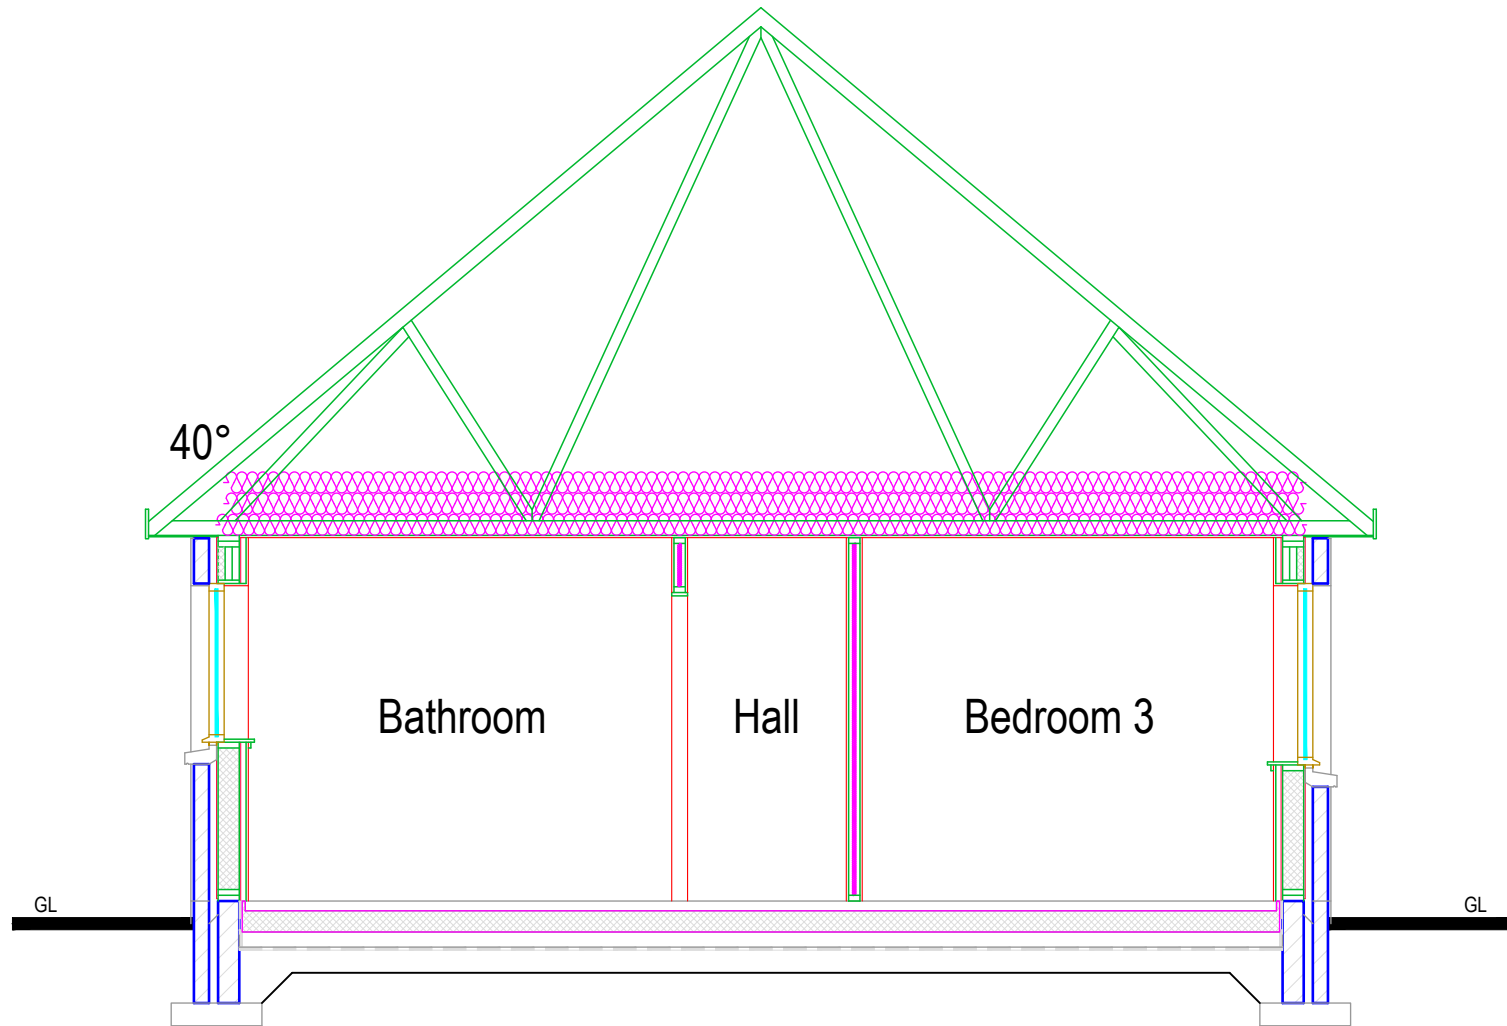

Draft Section 1:50
0 1 2 3 4 5 6M
METRES (scale @ 1:50)

COPYRIGHT:-
THIS DRAWING IS COPYRIGHT & CANNOT BE COPIED IN WHOLE OR IN PART WITHOUT
THE WRITTEN CONSENT OF SAINT-GOBAIN CONSTRUCTION PRODUCTS UK LIMITED.

Rev					Date
Client: Brian Richardson					
Site: Proposed House At Springfield Stables, Garnetts Lane, Tarbock Green, Prescot, Merseyside, L35 1QN					
Scotframe Saint-Gobain Construction Products UK Limited Trading As Scotframe, Inverurie Business Park, Sauterford Avenue, Inverurie, Aberdeenshire, AB51 0ZJ e-mail: Inverurie@scotframe.co.uk Also At:- 4 Grayhill Road, Westfield, Cumbernauld G68 9HQ e-mail: cumbernauld@scotframe.co.uk Tel: 01467 624440 Fax: 01467 624255 Tel: 01236 861200 Fax: 01236 861201					
scales:	drawn:	date:	Dwg No:	rev:	
1:50, 100 @ A1	G. Mathieson	10.2024.	J00975-001		