

General Notes
This drawing is the property of Keltec Consultancy Ltd © and must not be copied or otherwise reproduced in any way without their specific permission. Any queries please contact the practice. All measurements must be checked on site before commencement of works. No dimensions are to be scaled from this drawing. Work to figured dimensions only.
All works to be in accordance with the current building regulations and planning consent. If in doubt ask.




2 Existing Front Elevation - South




4 Existing Rear Elevation - North



6 Existing Side Elevation - East

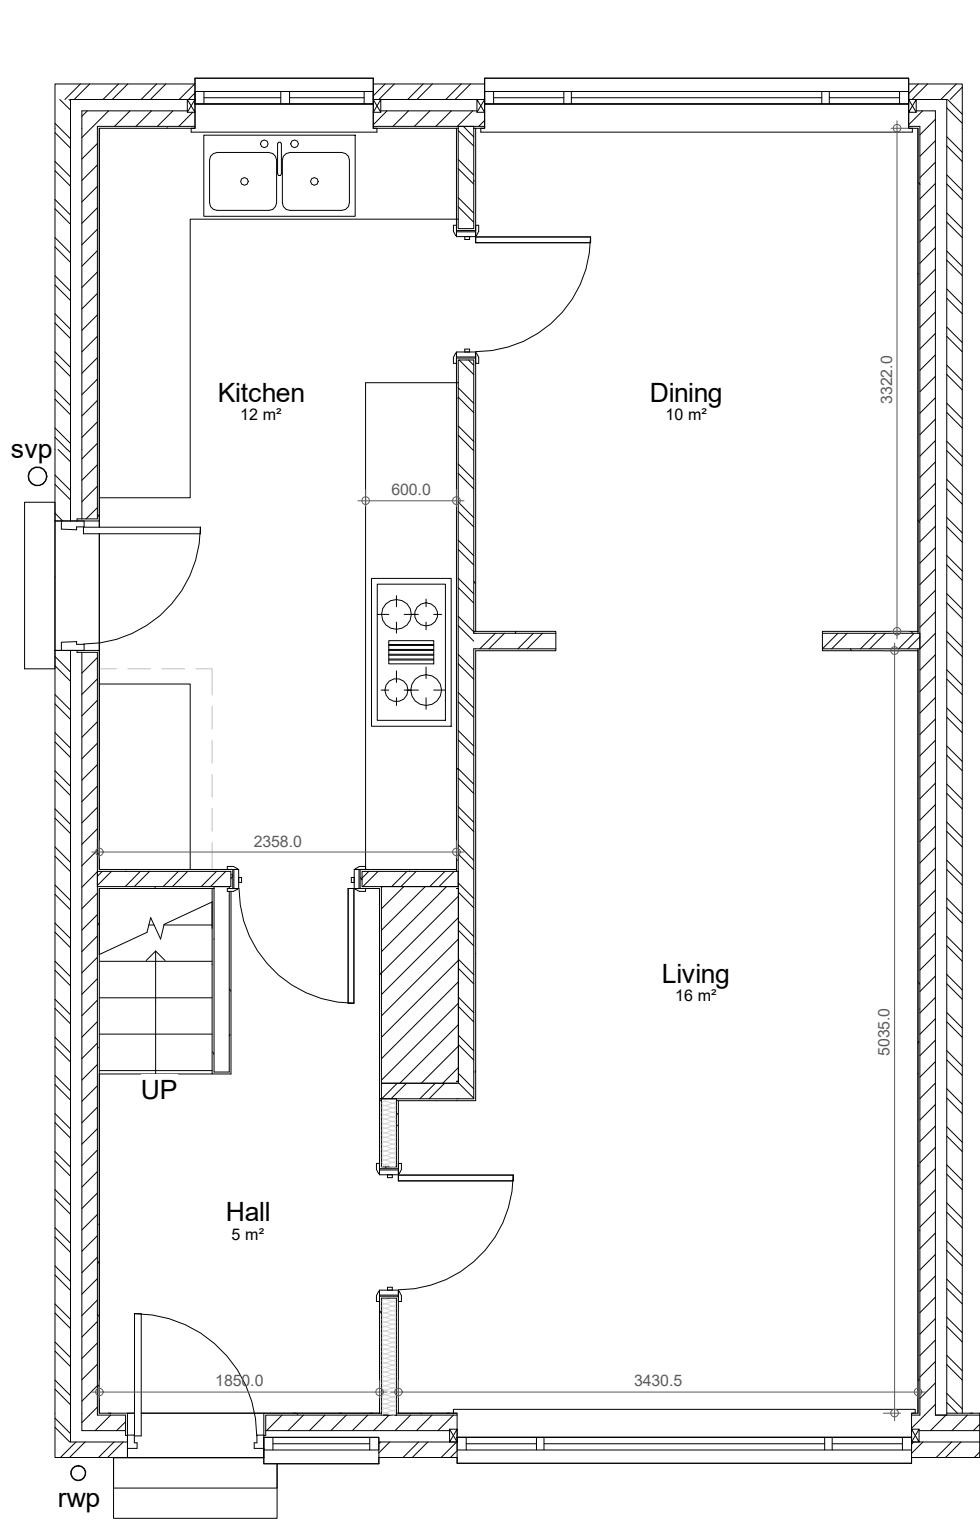

1 Existing Ground Floor Plan

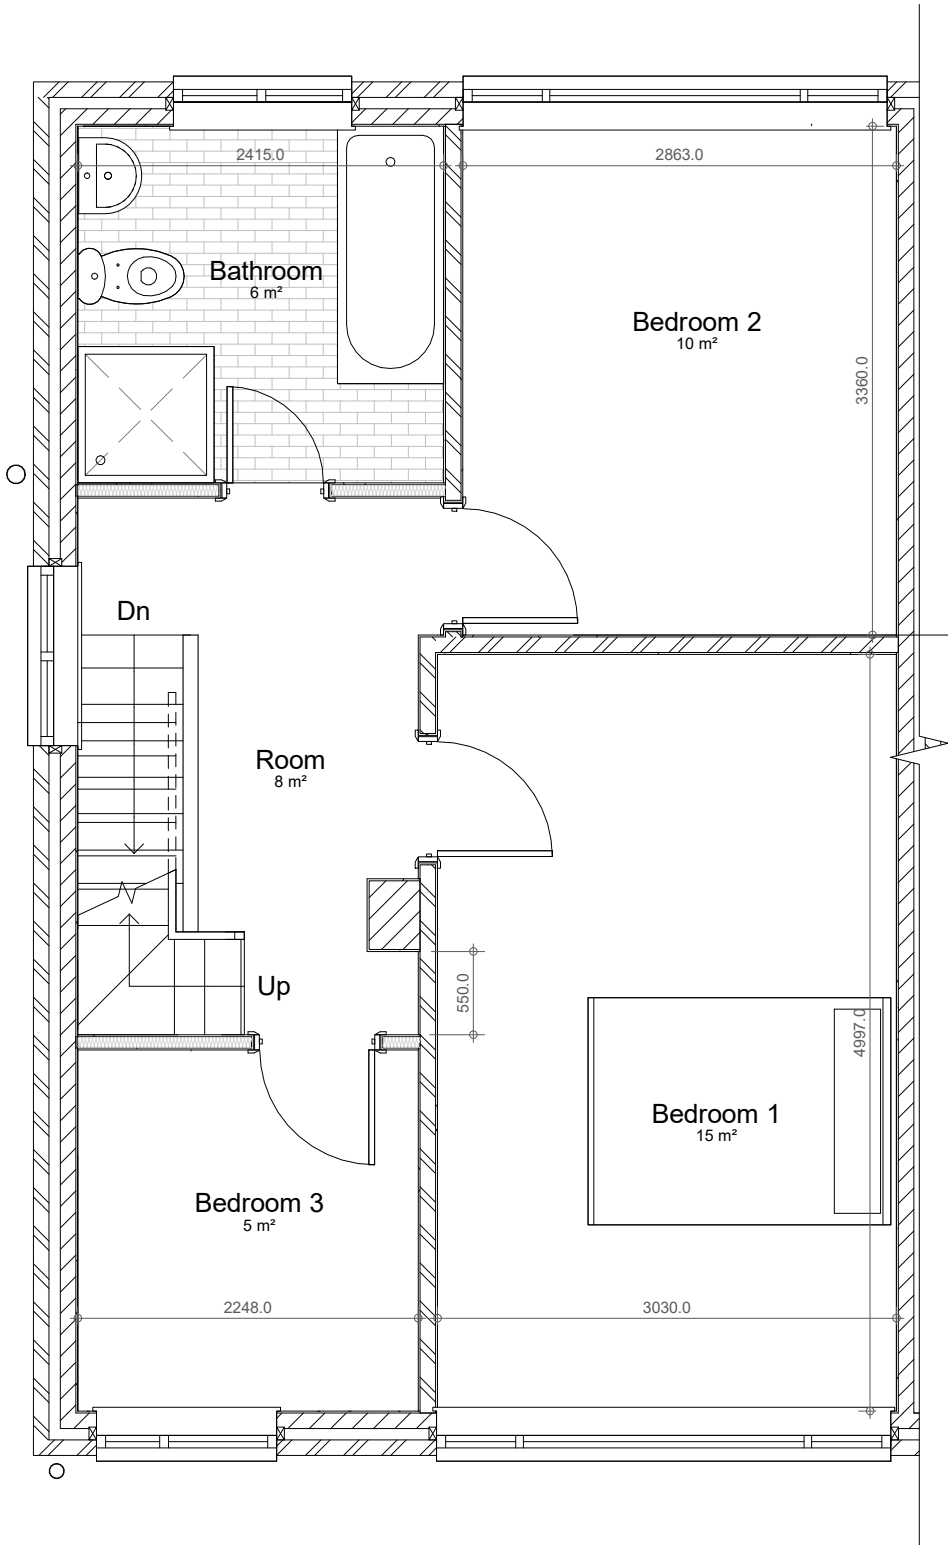

3 Existing First Floor Plan



5 Existing Side Elevation - East

Revision Number Revision Description Revision Date



CLIENT / PROJECT ADDRESS:
Mr & Mrs McCabe
29 Montgomery Close, Whiston, L35 3RD

SHEET TITLE:
Existing Floor Plans / Elevations

Designed By: Design Team DATE: 07/03/2022

SCALE: 1 : 50 PROJECT NUMBER: CM_MC_2022

PHASE: Planning DRAWING NUMBER: A103 REV: