



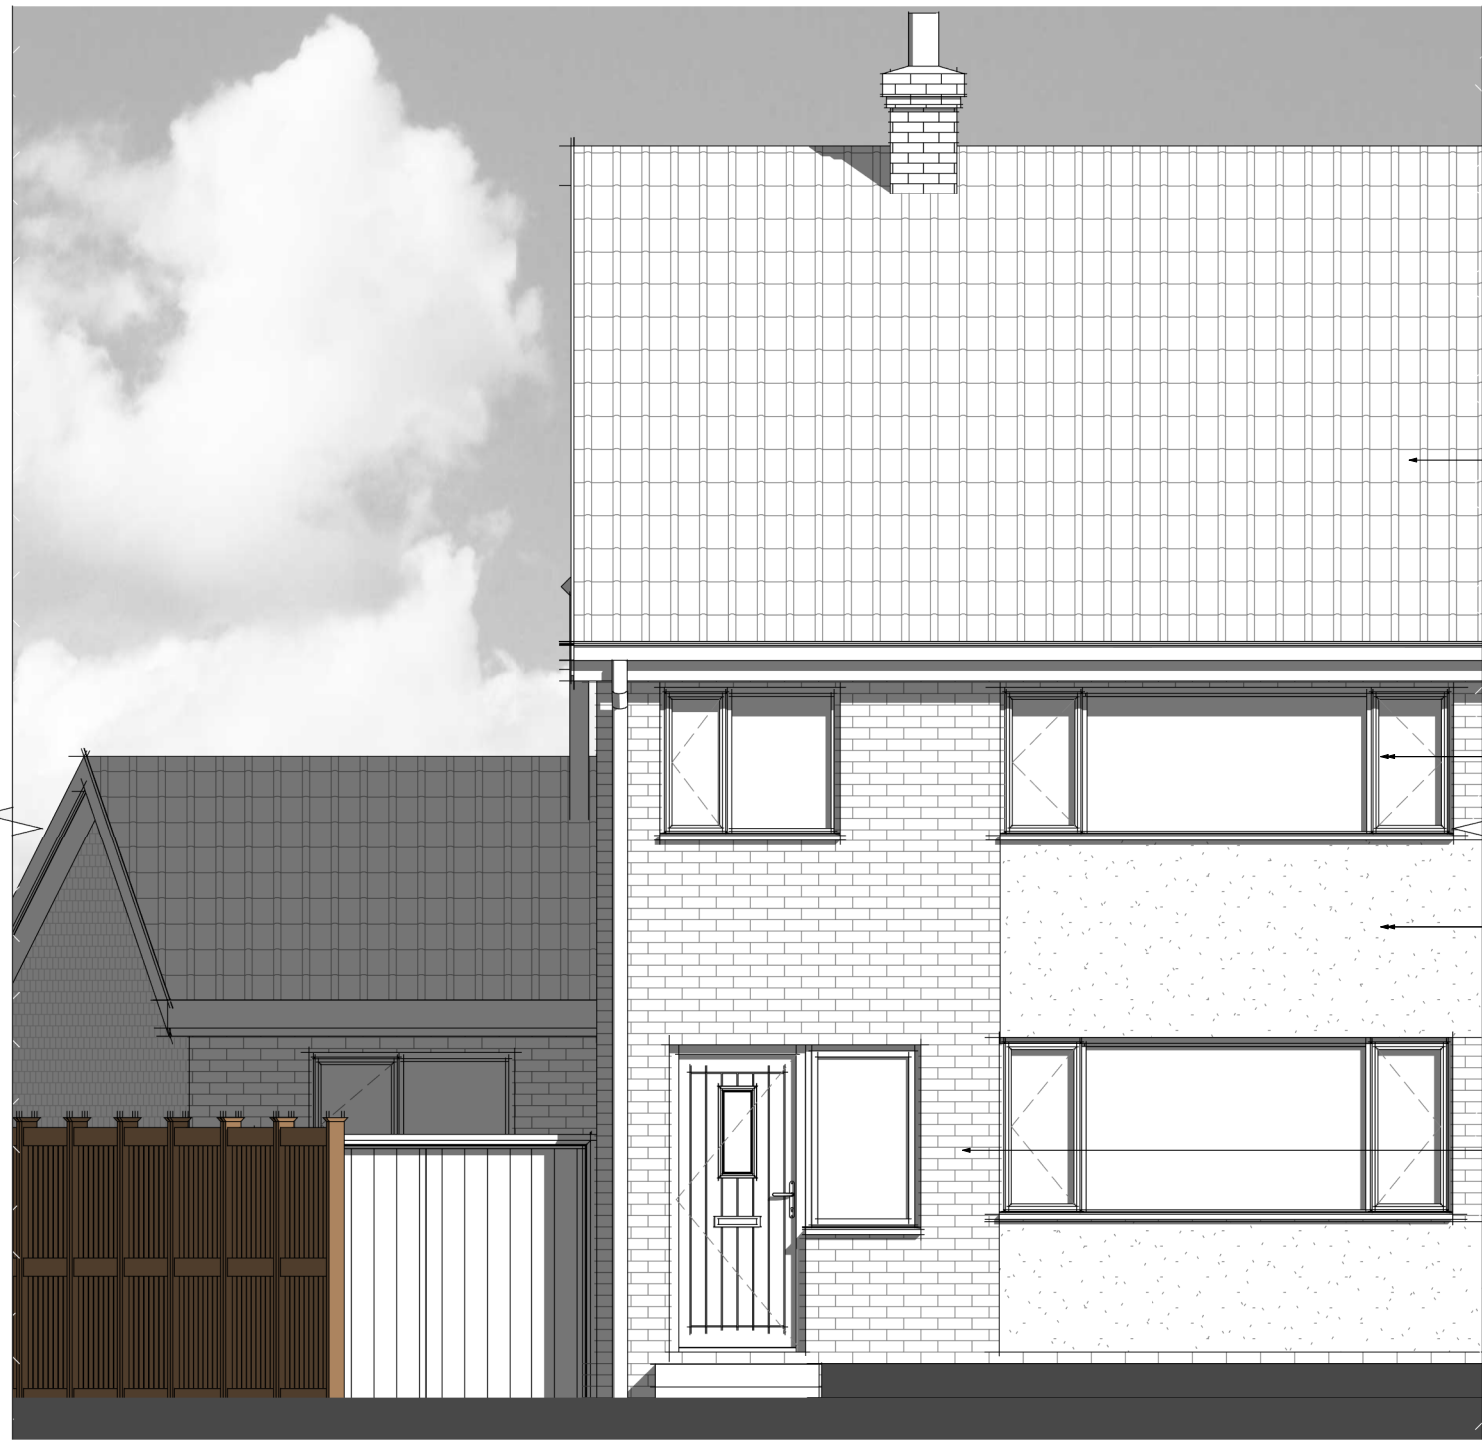


2 Proposed Front Elevation - South




4 Proposed Rear Elevation - North

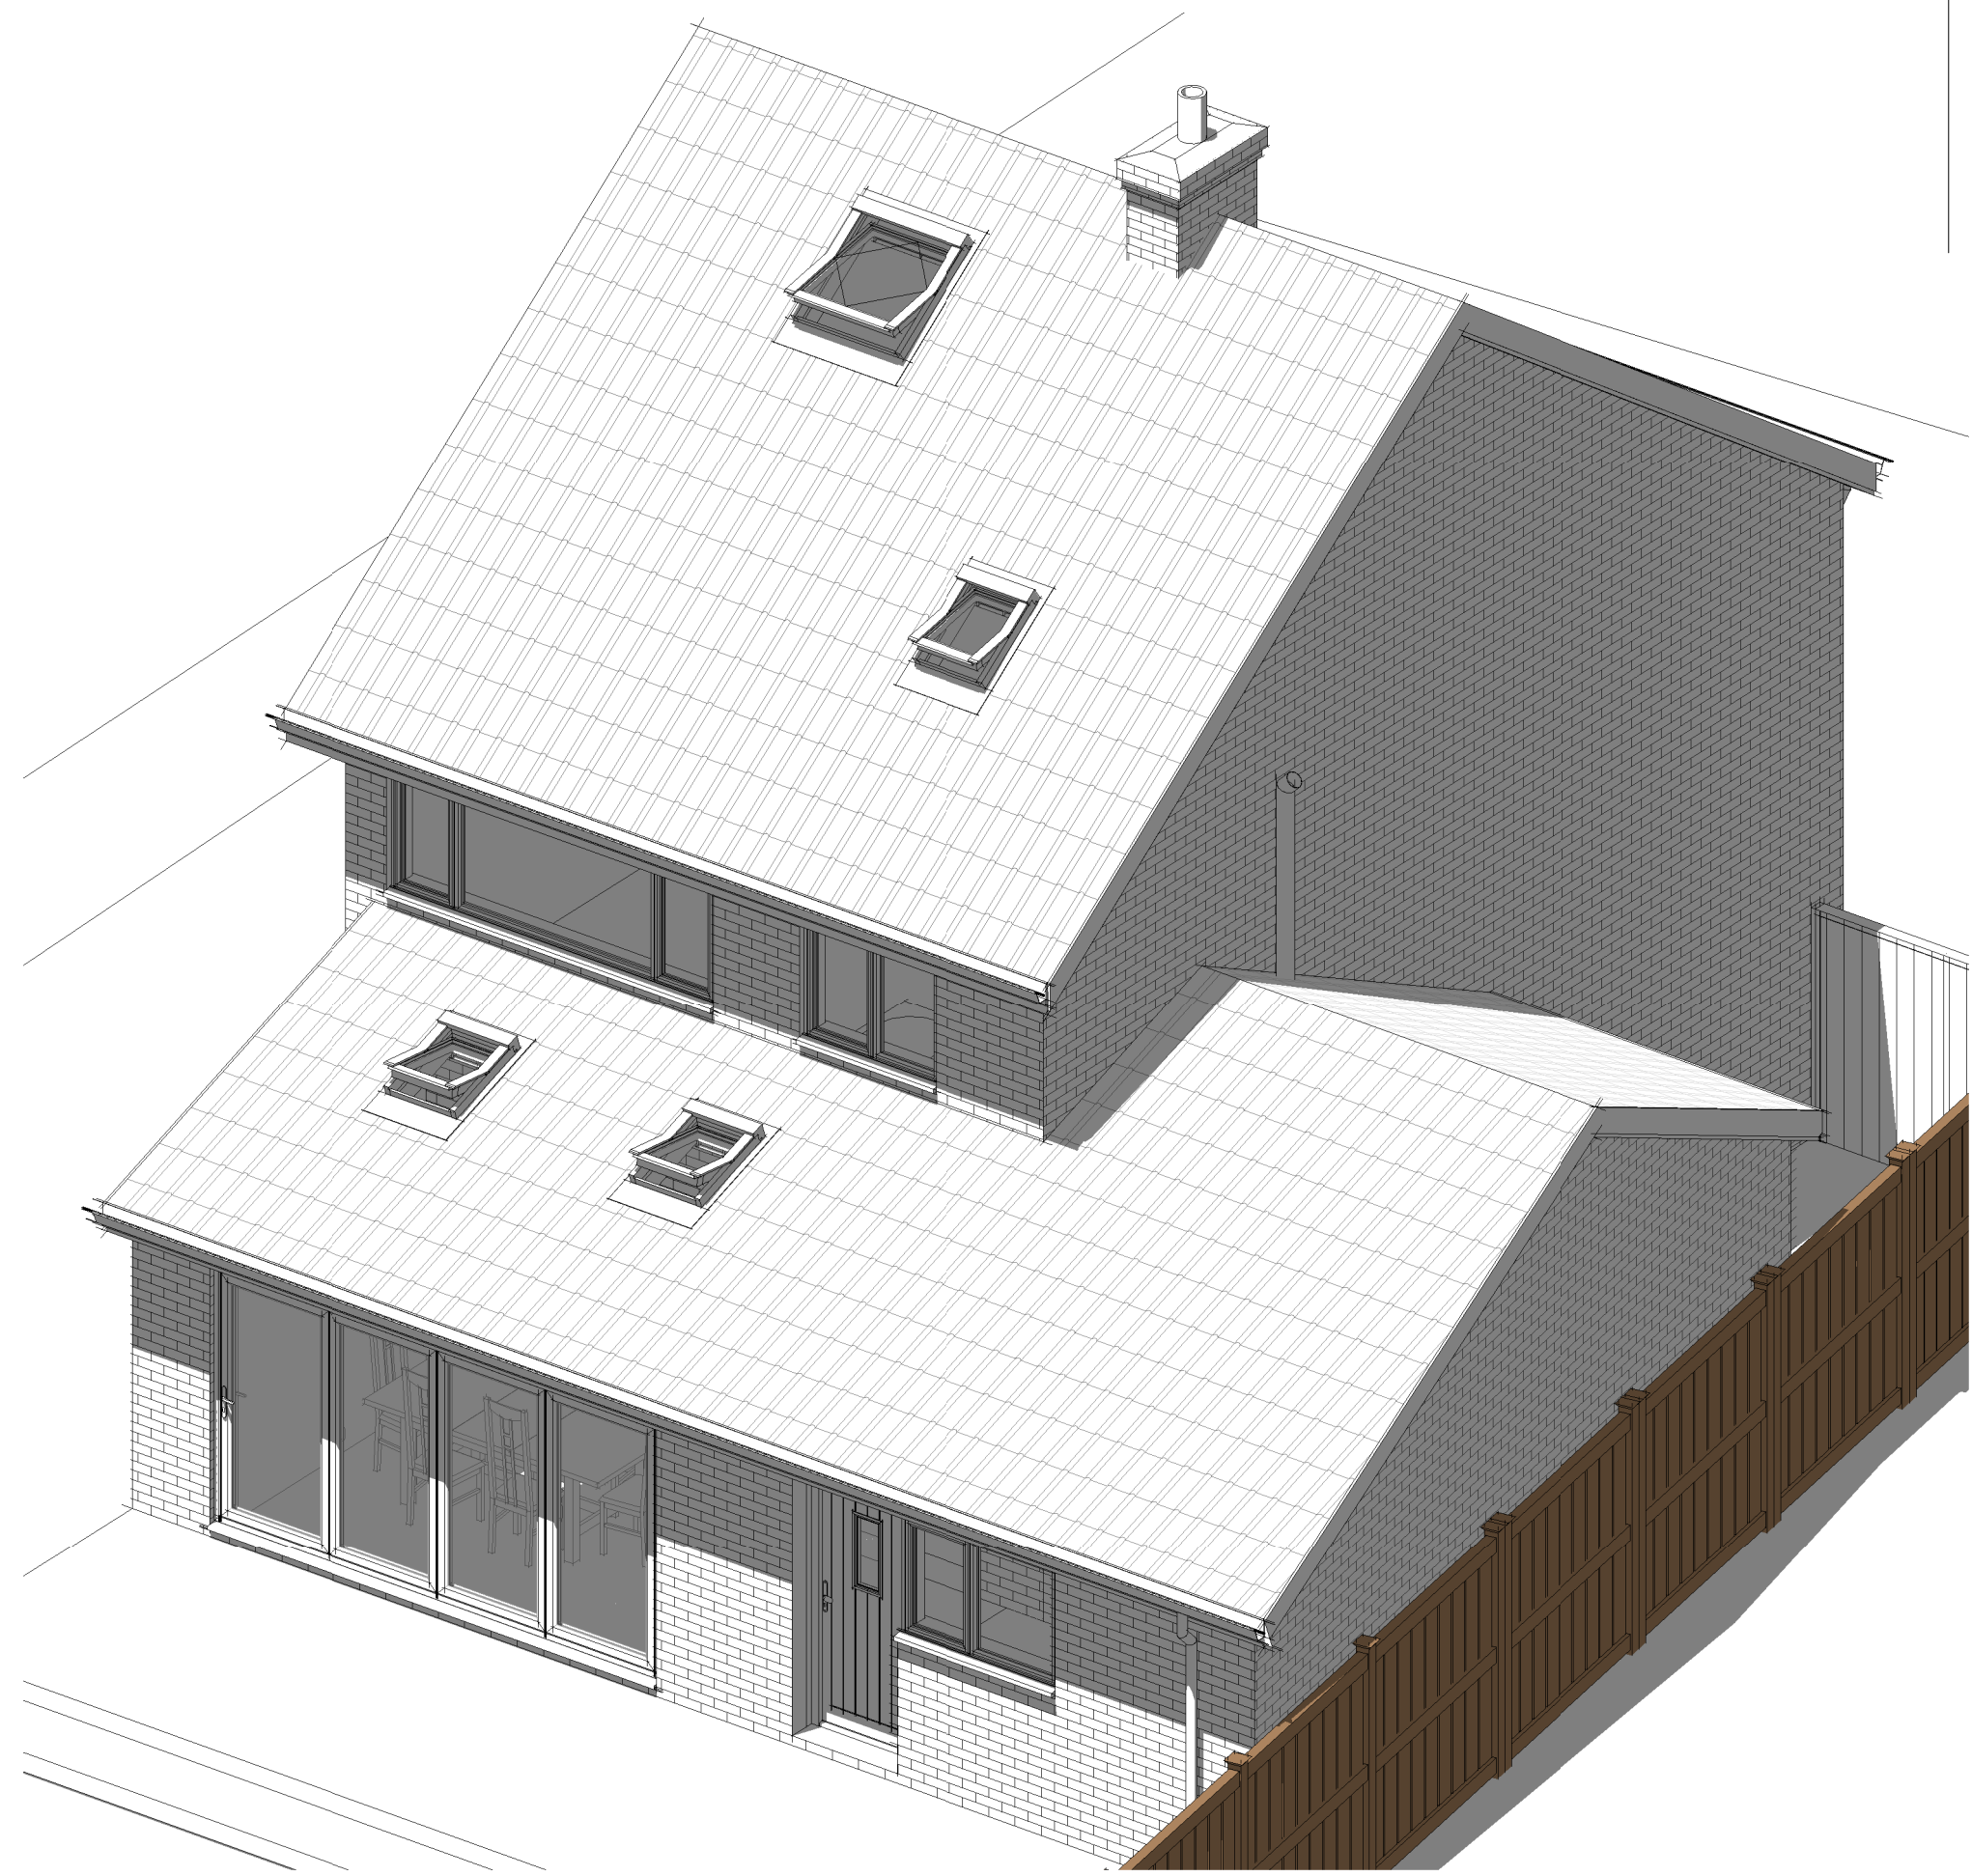

6 3D Ortho Rear Elevation

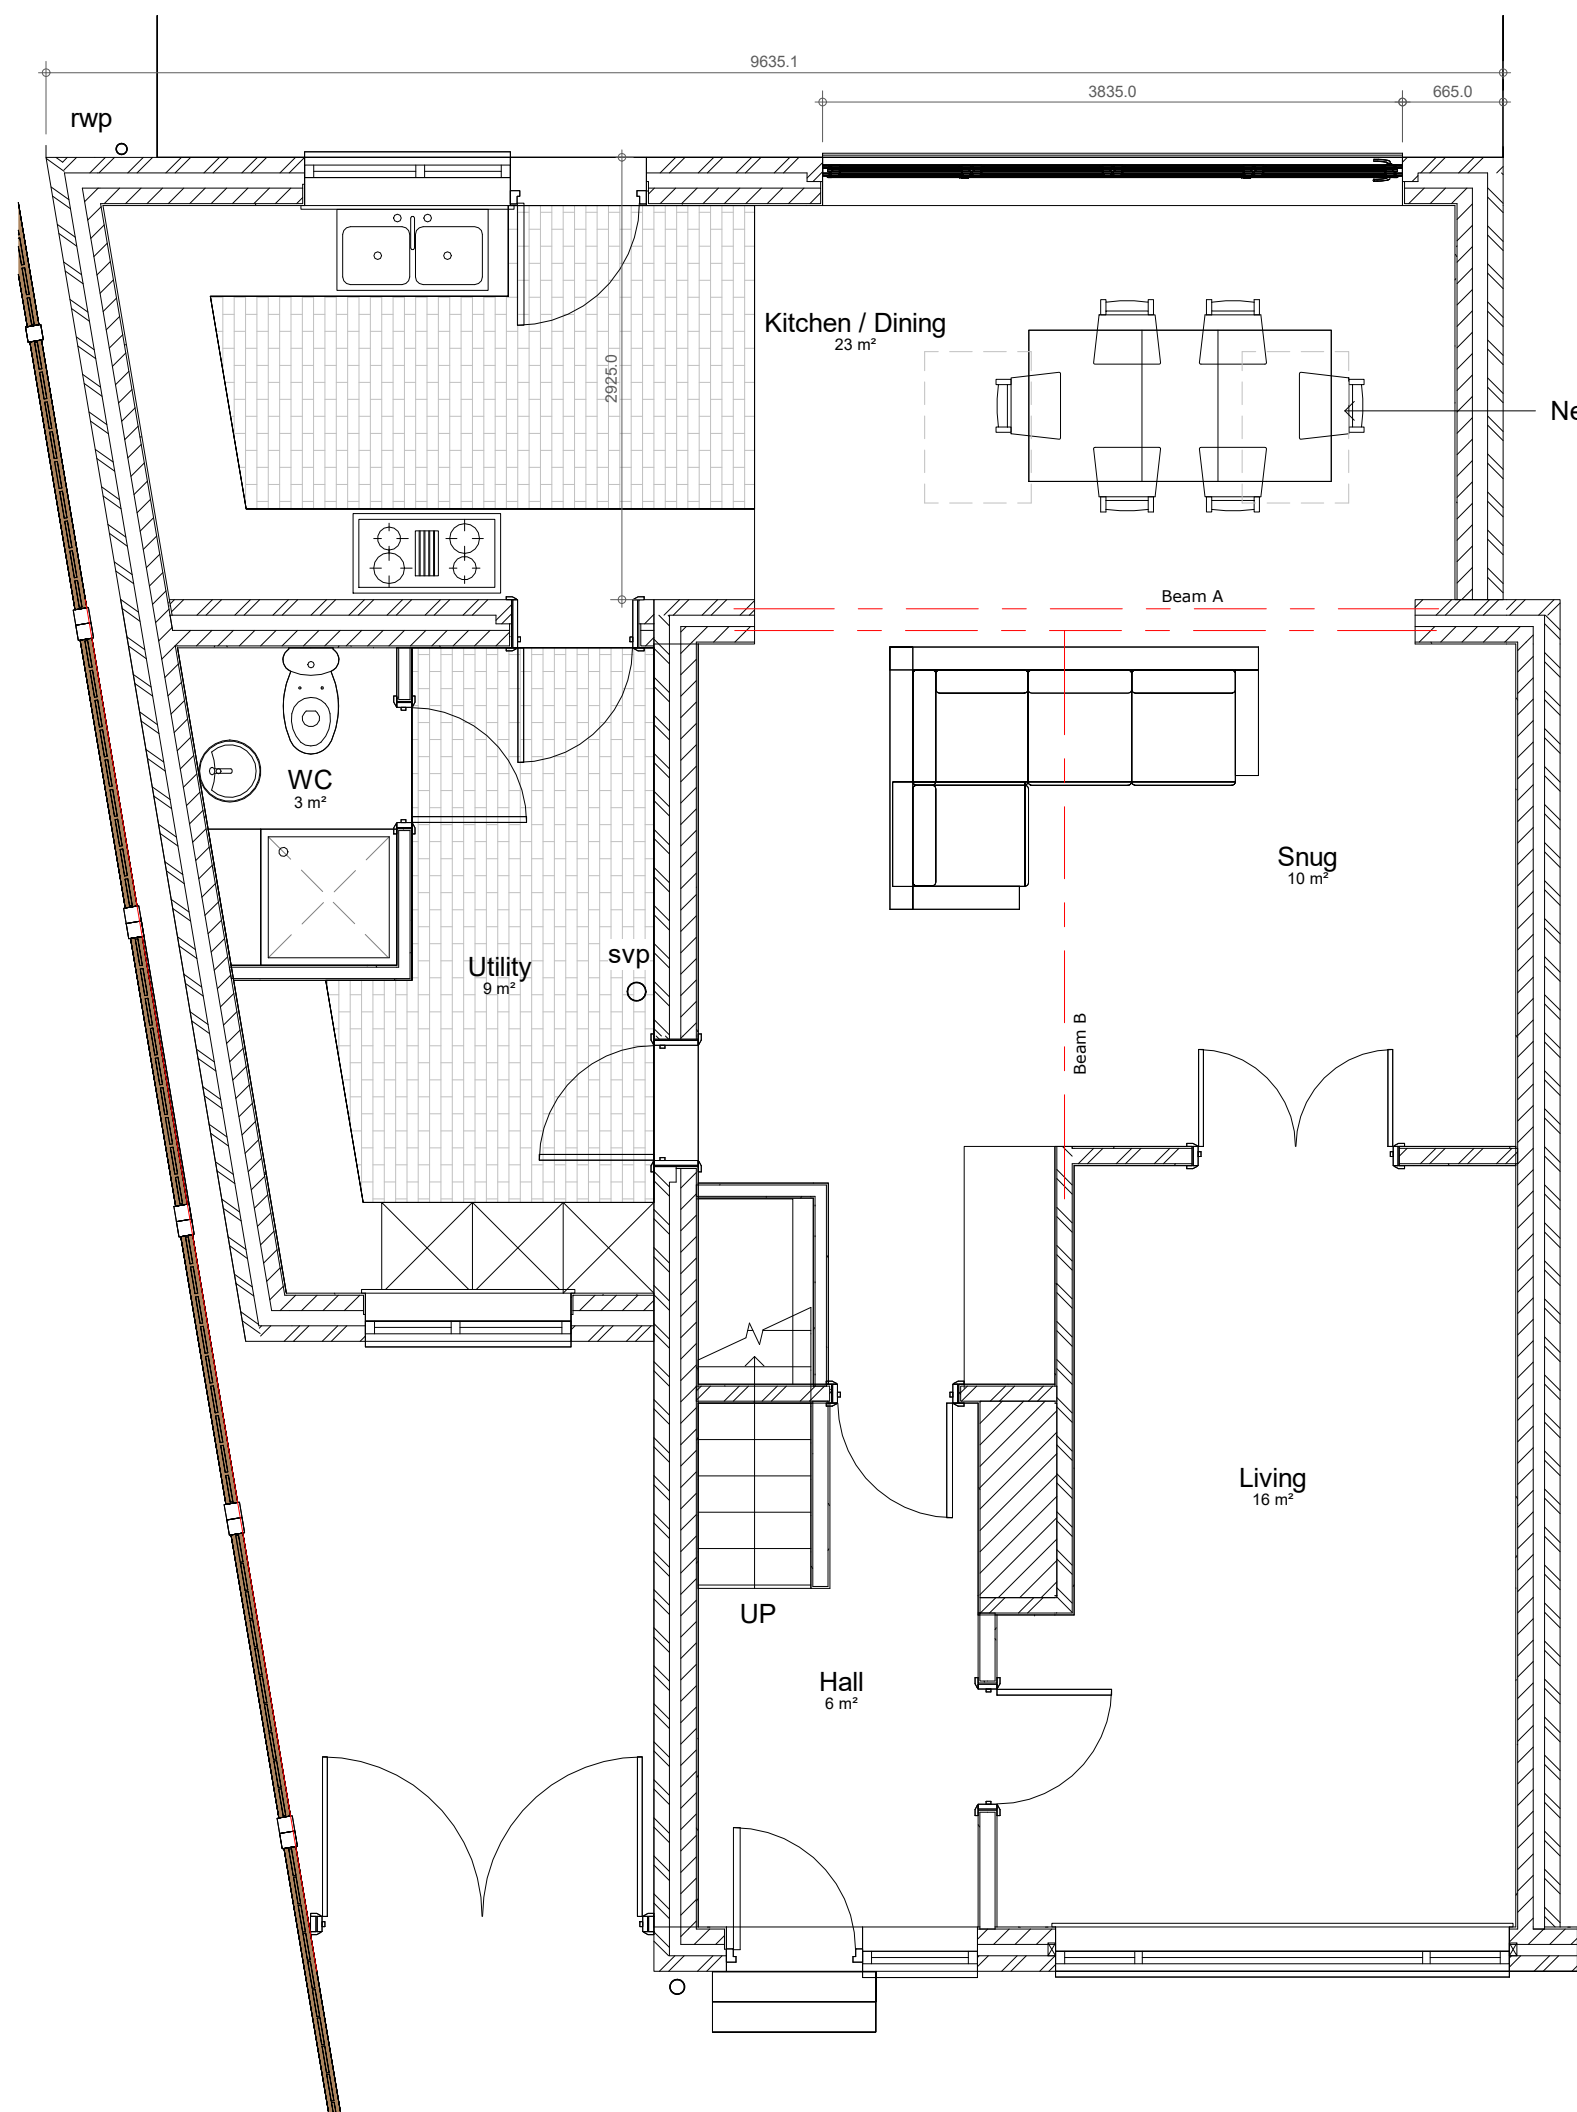

1 Proposed Ground Floor Plan

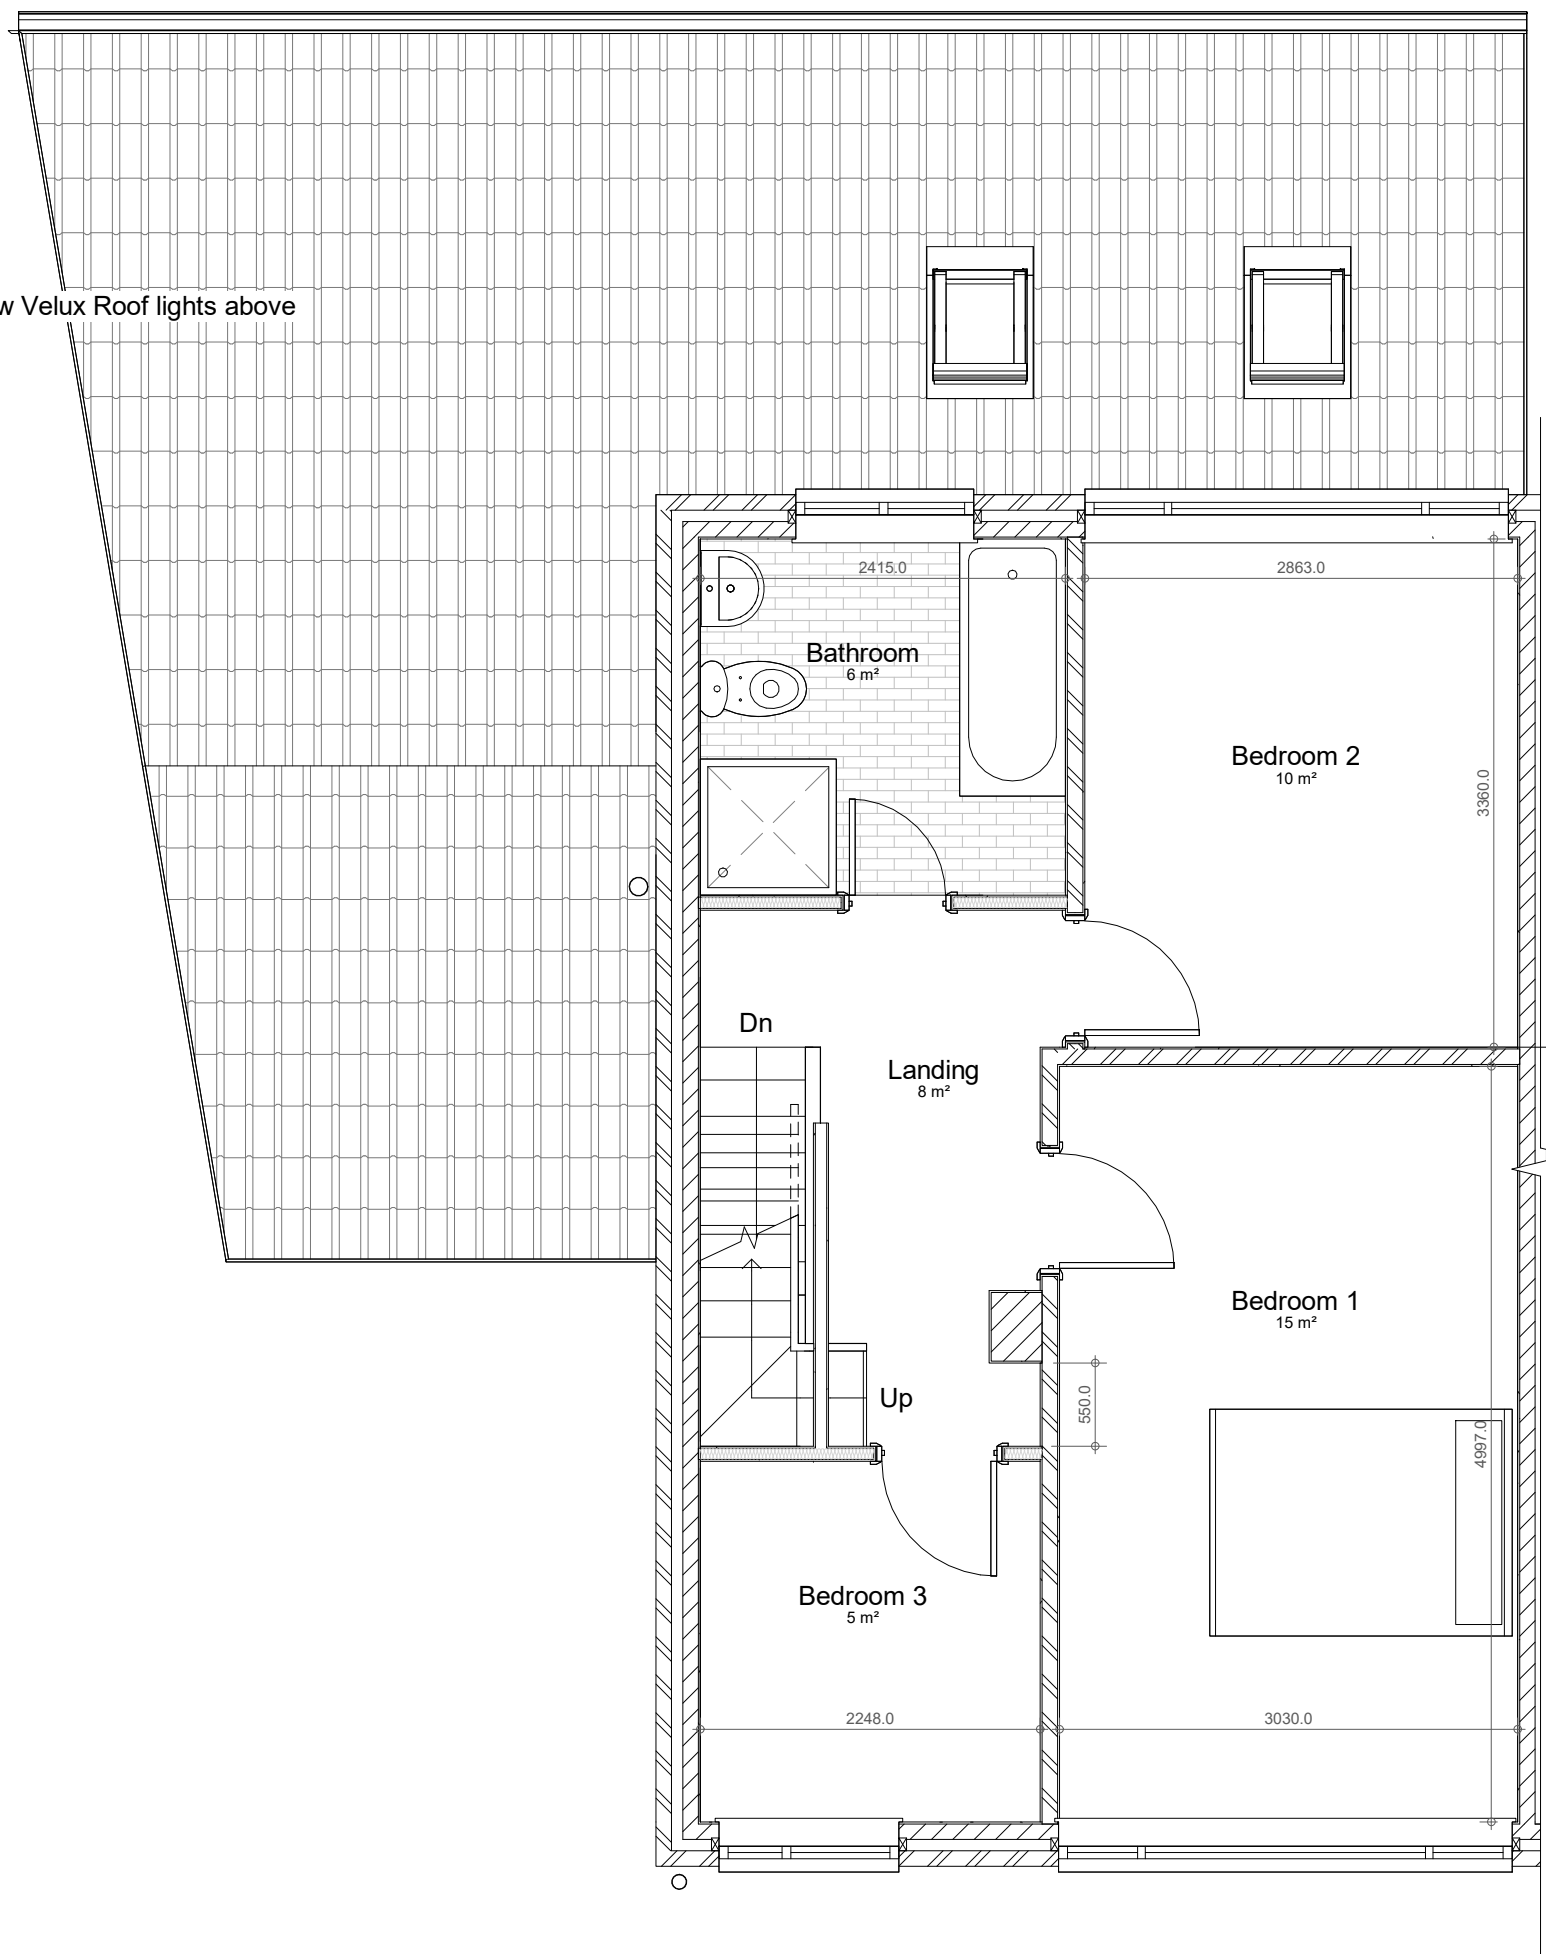

3 Proposed First Floor Plan - No Change



5 Proposed Side Elevation - East

General Notes
This drawing is the property of Keltec Consultancy Ltd © and must not be copied or otherwise reproduced in any way without their specific permission. Any queries please contact the practice. All measurements must be checked on site before commencement of works. No dimensions are to be scaled from this drawing. Work to figured dimensions only. All works to be in accordance with the current building regulations and planning consent. If in doubt ask.

Revision Number	Revision Description	Revision Date
-----------------	----------------------	---------------



CLIENT / PROJECT ADDRESS:
Mr & Mrs McCabe
29 Montgomery Close, Whiston, L35 3RD

SHEET TITLE:
Proposed Floor Plans - Elevations

Designed By: Design Team	DATE: 19/04/2022
-----------------------------	---------------------

SCALE: 1 : 50	PROJECT NUMBER: CM_MC_2022B
------------------	--------------------------------

PHASE:	DRAWING NUMBER: A104	REV:
--------	-------------------------	------



Architecture • Design • Planning
116 Duke Street, Liverpool, L1 5JW, T: 07825 777 059
E: projects@keltecconsultancy.com
www.keltecconsultancy.com