



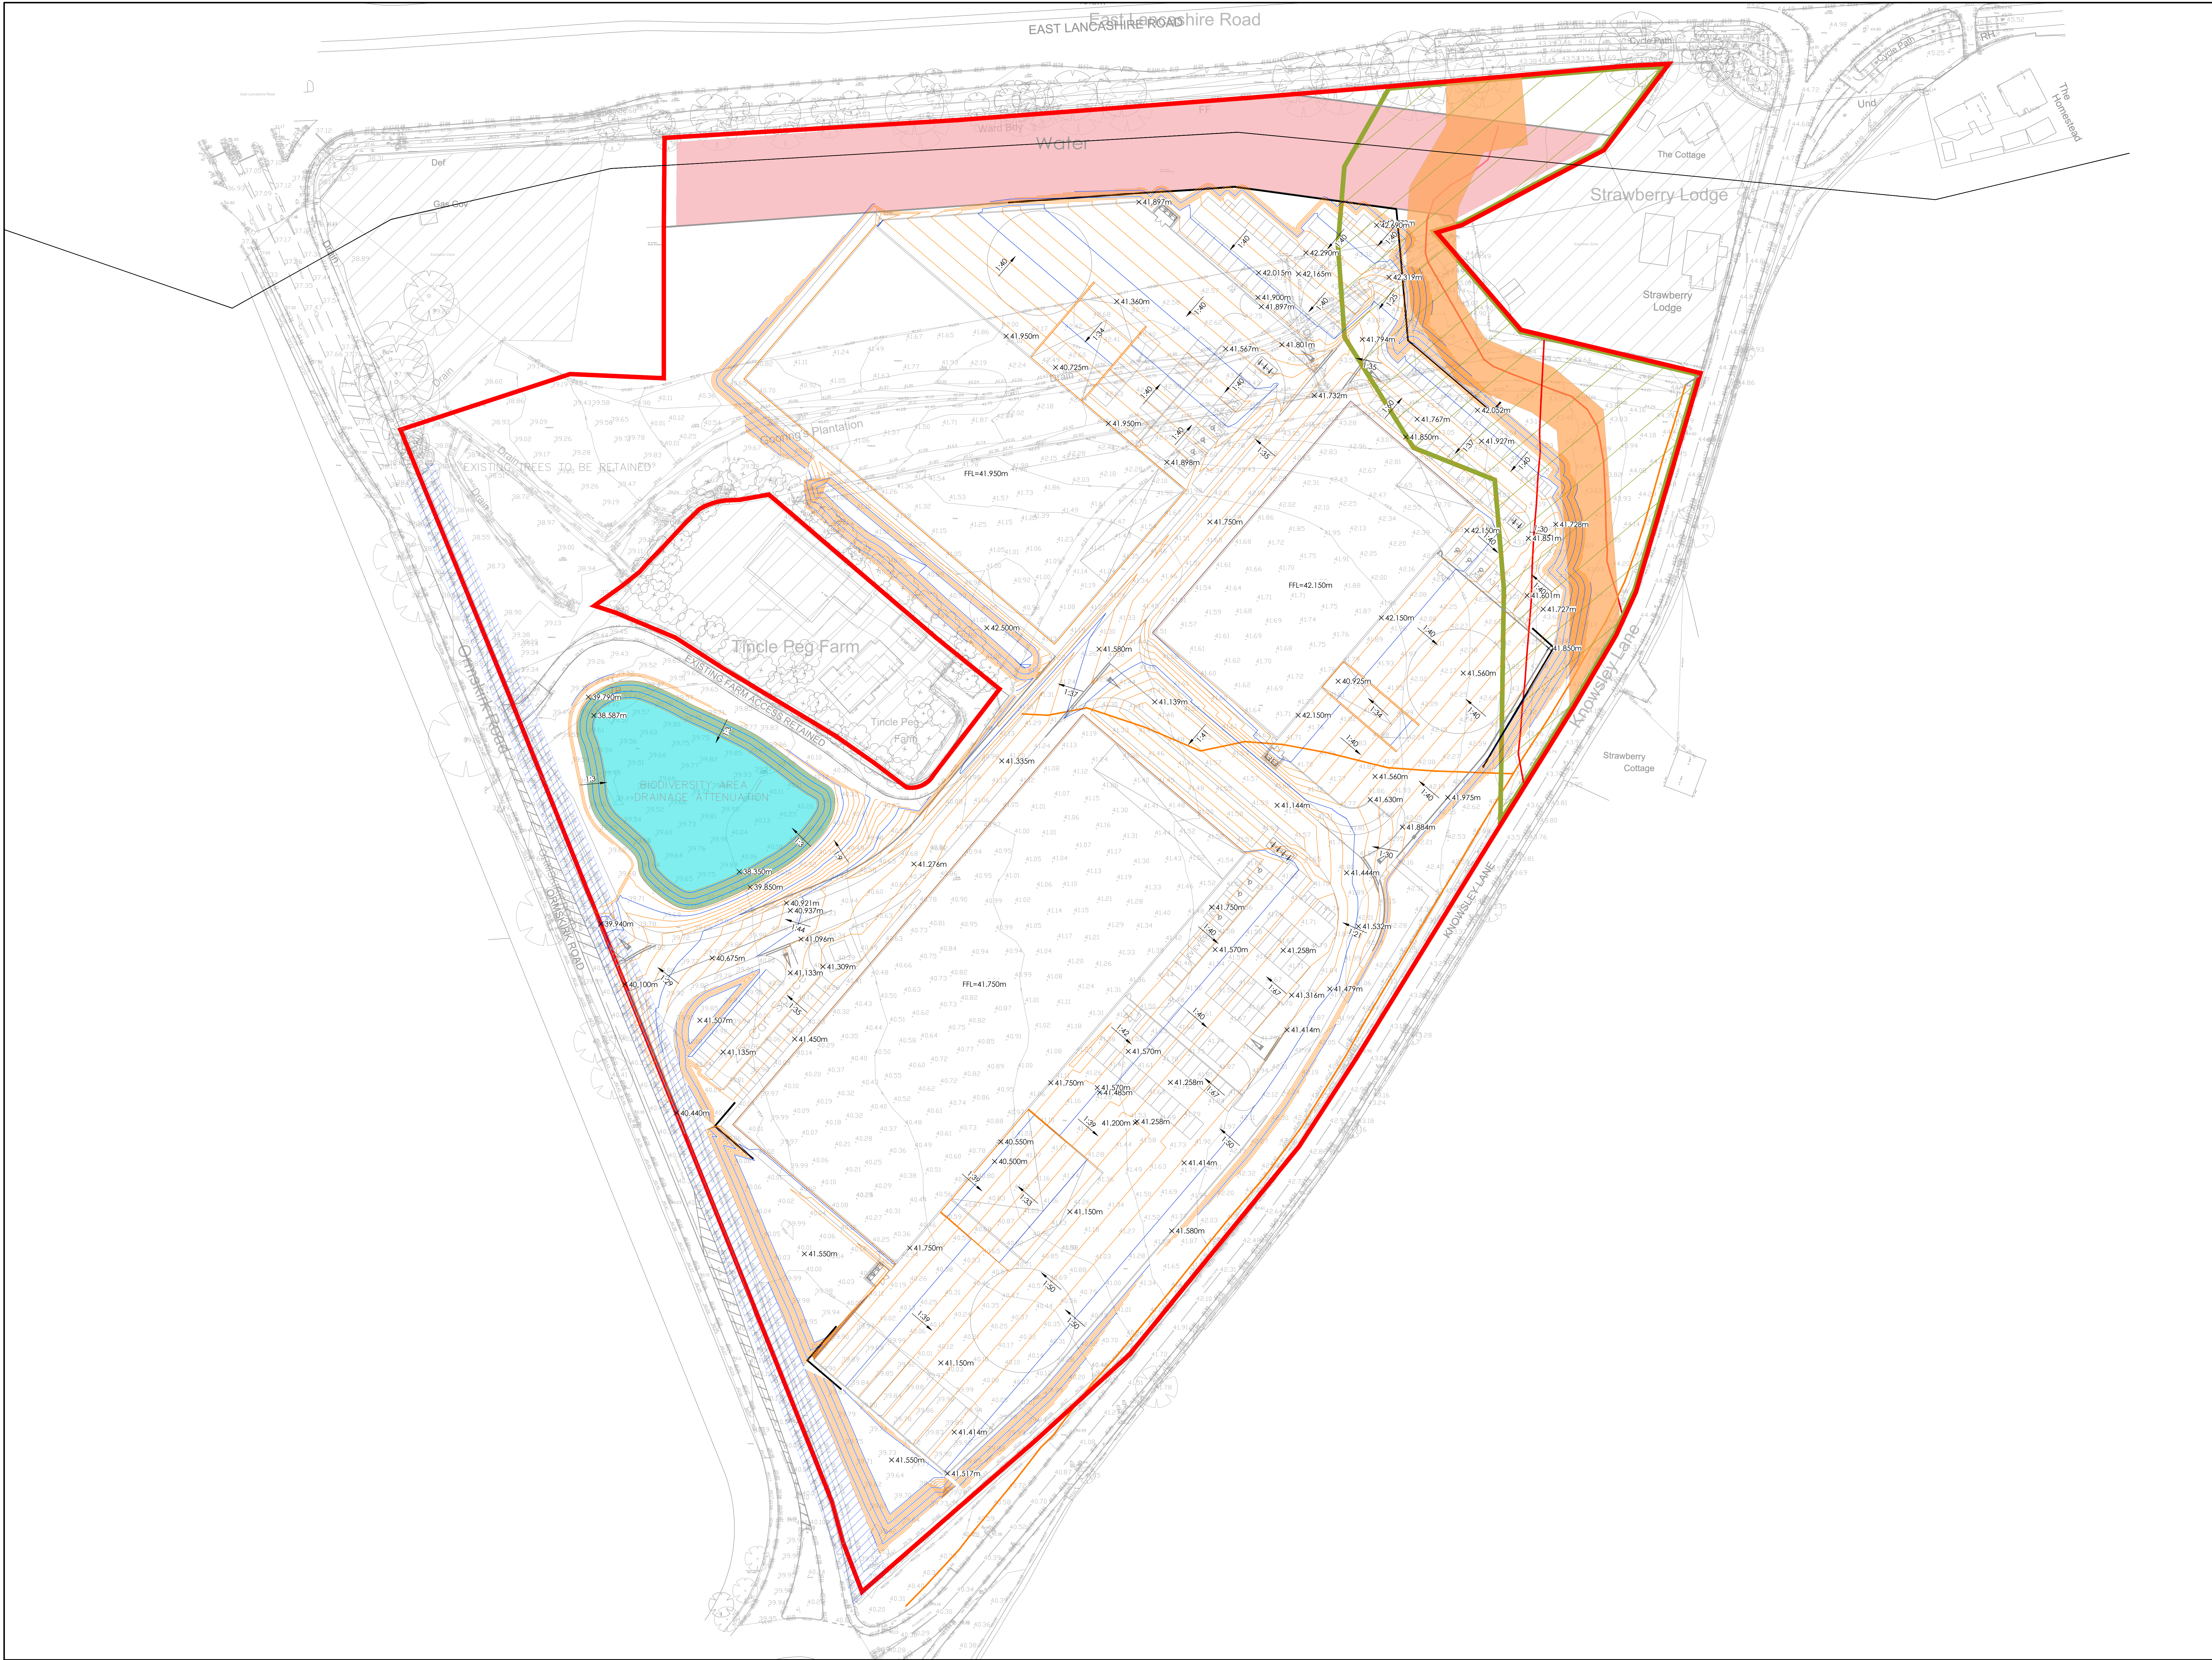

JPG-PROPOSED FINISHED FLOOR LEVELS

SCALE 1:500

 

THIS DRAWING IS THE PROPERTY OF JPG (LEEDS) LIMITED
REGISTERED IN ENGLAND NO. 427468. COPYRIGHT RESERVED.

DO NOT SCALE (A0)

NOTES

GENERAL NOTES

1. ALL RETAINING WALL LOCATIONS SHOWN ARE INDICATIVE ONLY AND ARE SUBJECT TO DETAILED DESIGN.

2. THIS DRAWING IS TO BE READ IN CONJUNCTION WITH ALL RELEVANT ARCHITECTS, M & E CONSULTANTS AND JPG CONSULTANTS DRAWINGS.

3. ANY DISCREPANCIES SHOULD BE REPORTED TO THE ENGINEER IMMEDIATELY SO THAT CLARIFICATION CAN BE SOUGHT PRIOR TO COMMENCEMENT OF WORKS.

LEGEND

DENOTES PROPOSED RETAINING WALLS

DENOTES RETAINED HEIGHTS

LEGEND

DENOTES PROPOSED MAJOR CONTOURS

DENOTES PROPOSED MINOR CONTOURS

DENOTES PROPOSED GRADIENTS

P03	UNIT 1 LIFTED AND EXTERNAL LEVELS AMENDED	20.05.22	MDP	BT
P02	REVISED FOR LATEST SITE PLAN	12.04.22	KW	BT
P01	INITIAL ISSUE	03.12.20	KW	LSG
REV	DESCRIPTION	DATE	CHK	BY

Project
KNOWSLEY BUSINESS PARK
KNOWSLEY
LIVERPOOL

Drawing Title
PROPOSED FINISHED FLOOR LEVELS

INFORMATION ISSUE

JPG

www.jpg.group

Leeds: 0113 263 1155 | London: 0203 947 4148

5570-JPG-SW-XX-DR-C-1300

S2

P03