




FOR PLANNING ONLY
BUILDING CONTRACTOR TO ARRANGE FOR BUILDING NOTICE SUBMISSION
AND COMPLIANCE WITH BUILDING REGULATIONS

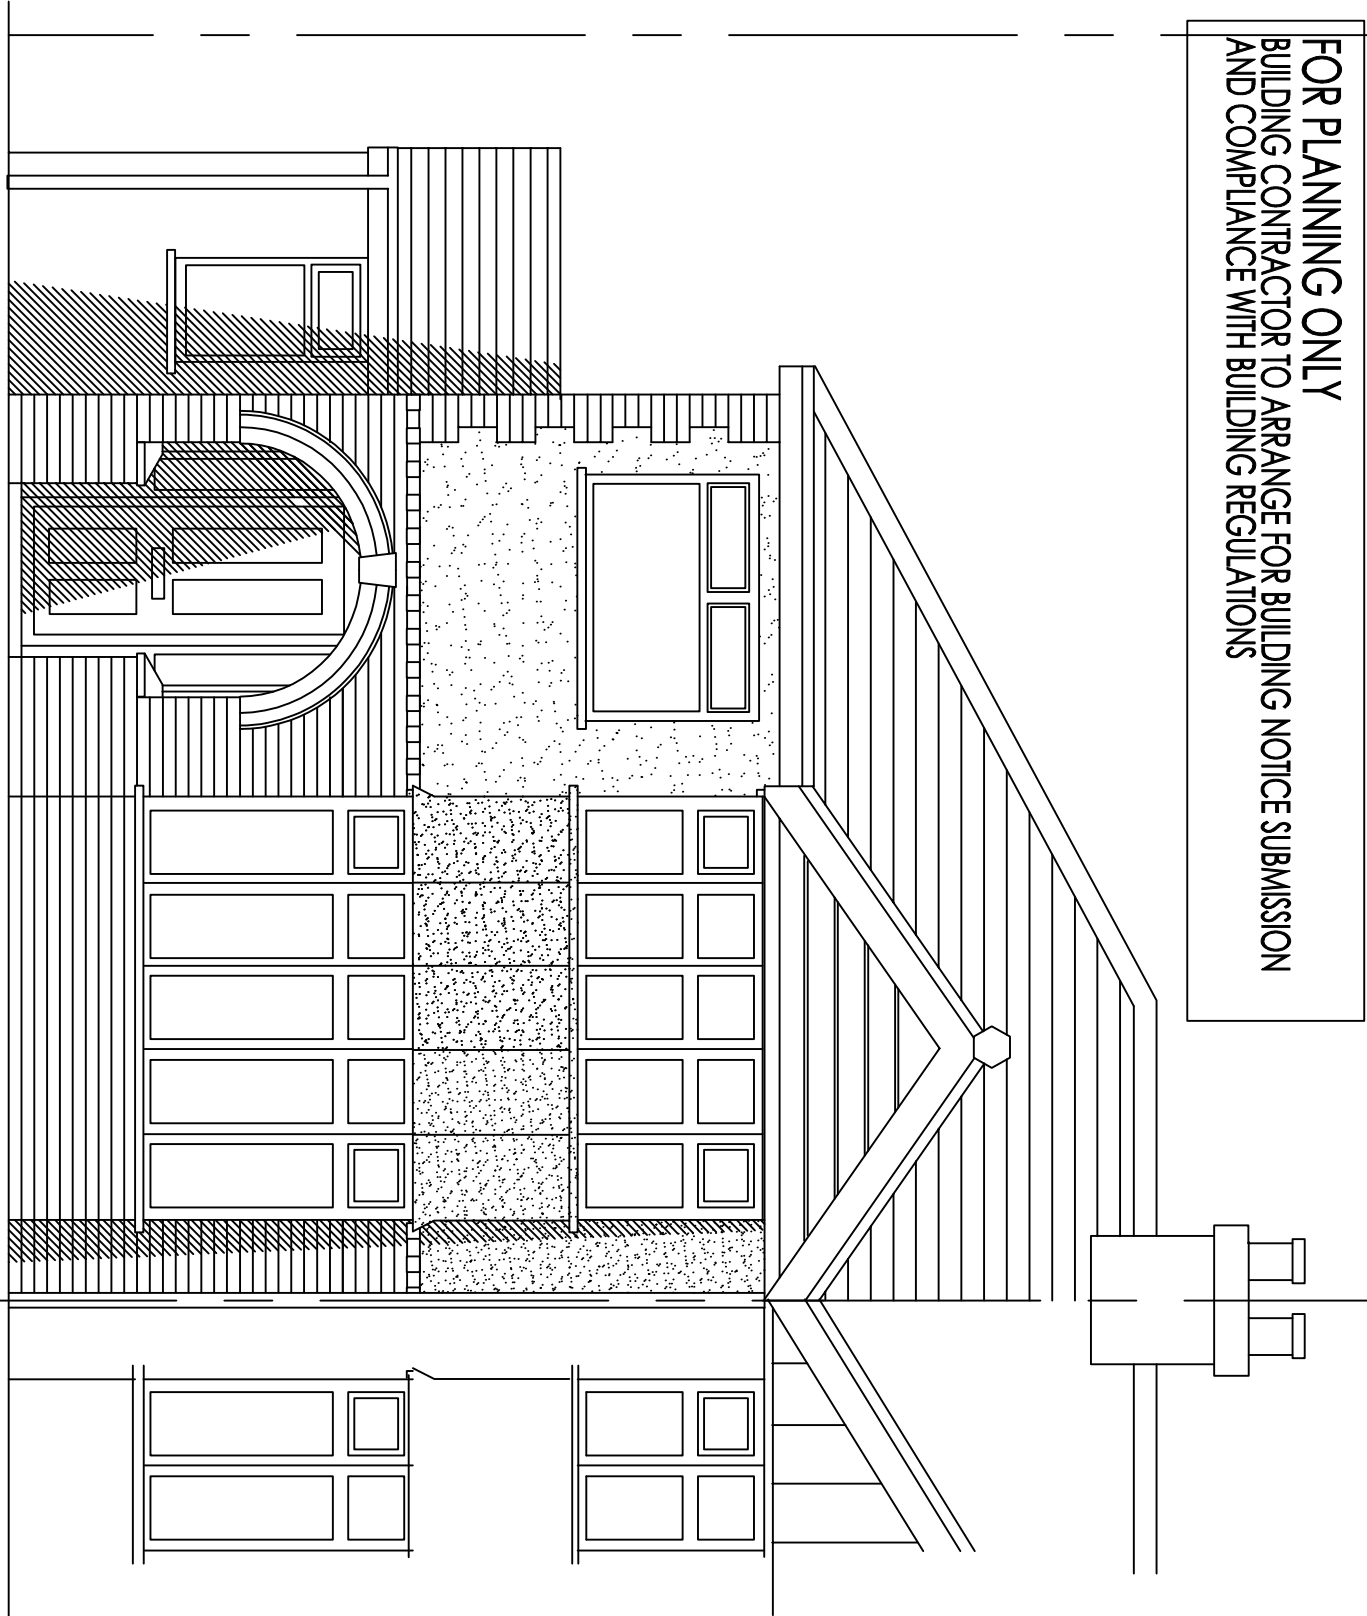


Front elevation as existing
1:50 scale

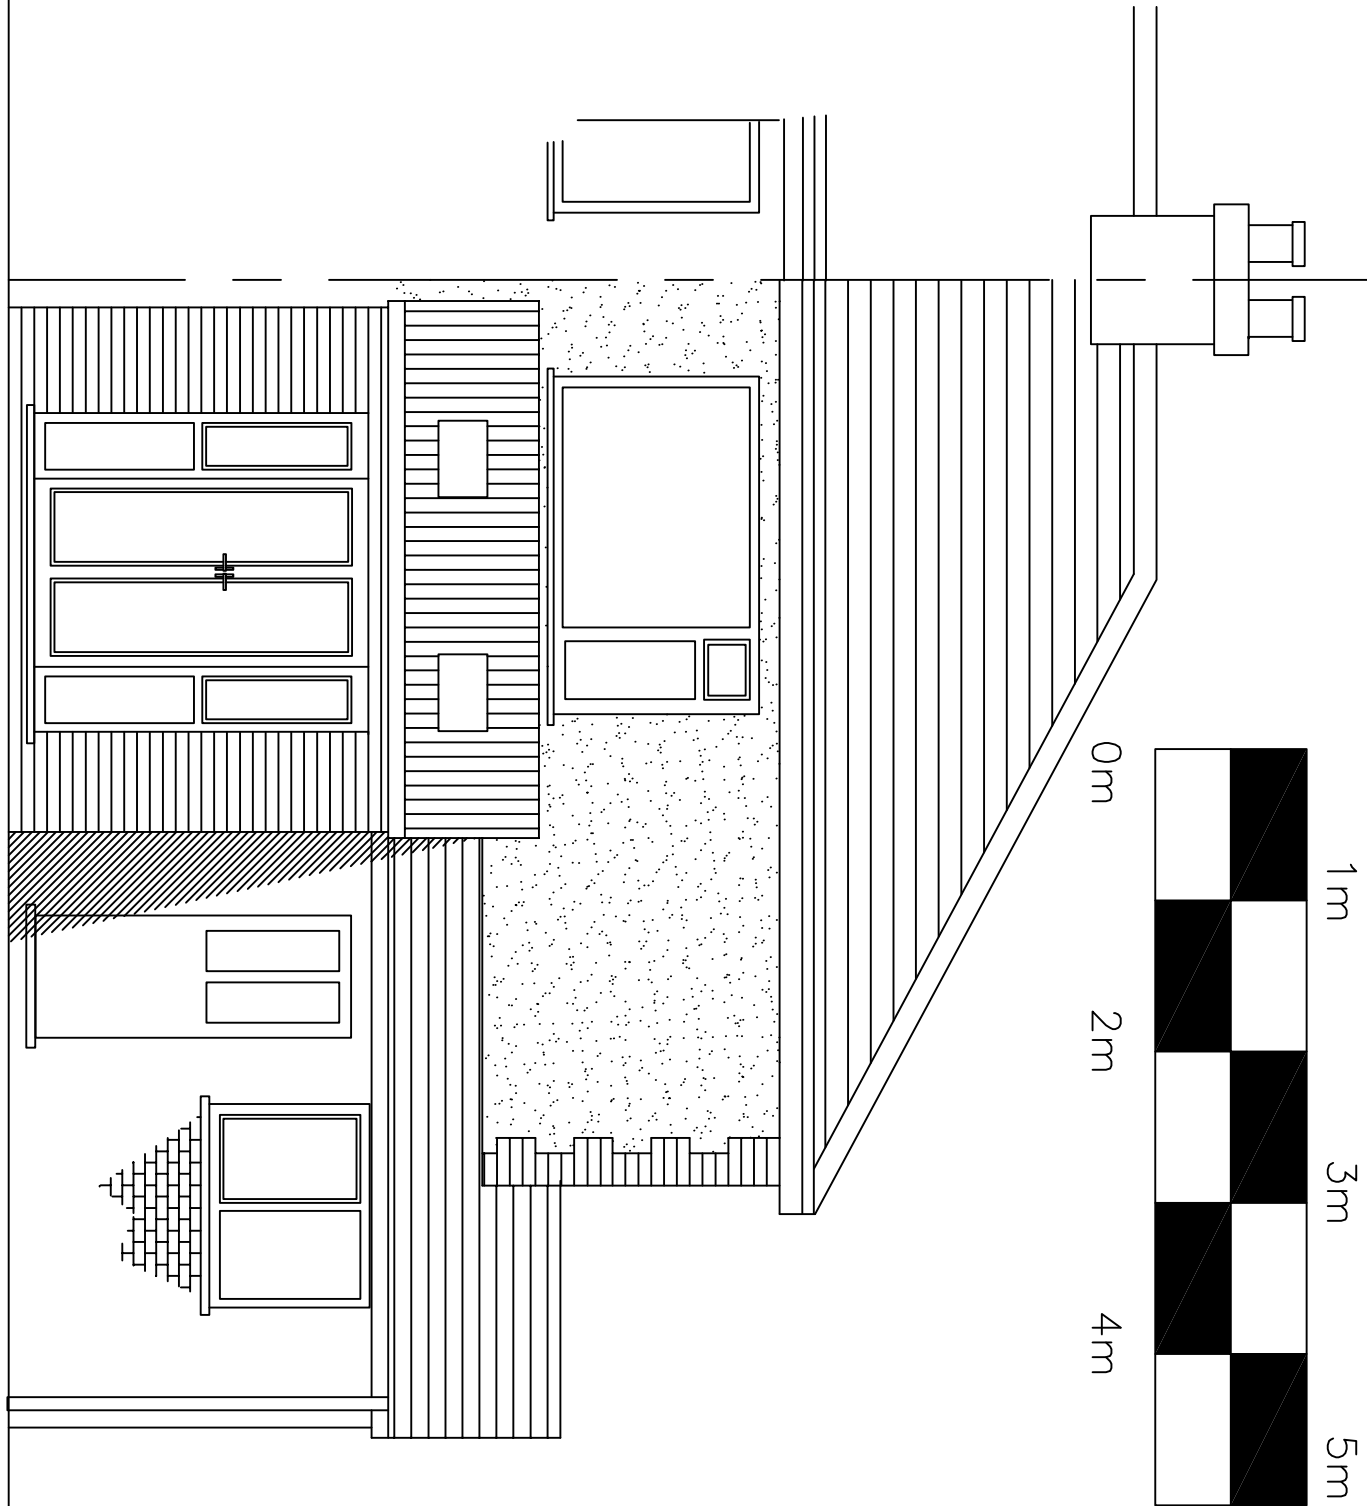


Rear elevation as existing
1:50 scale

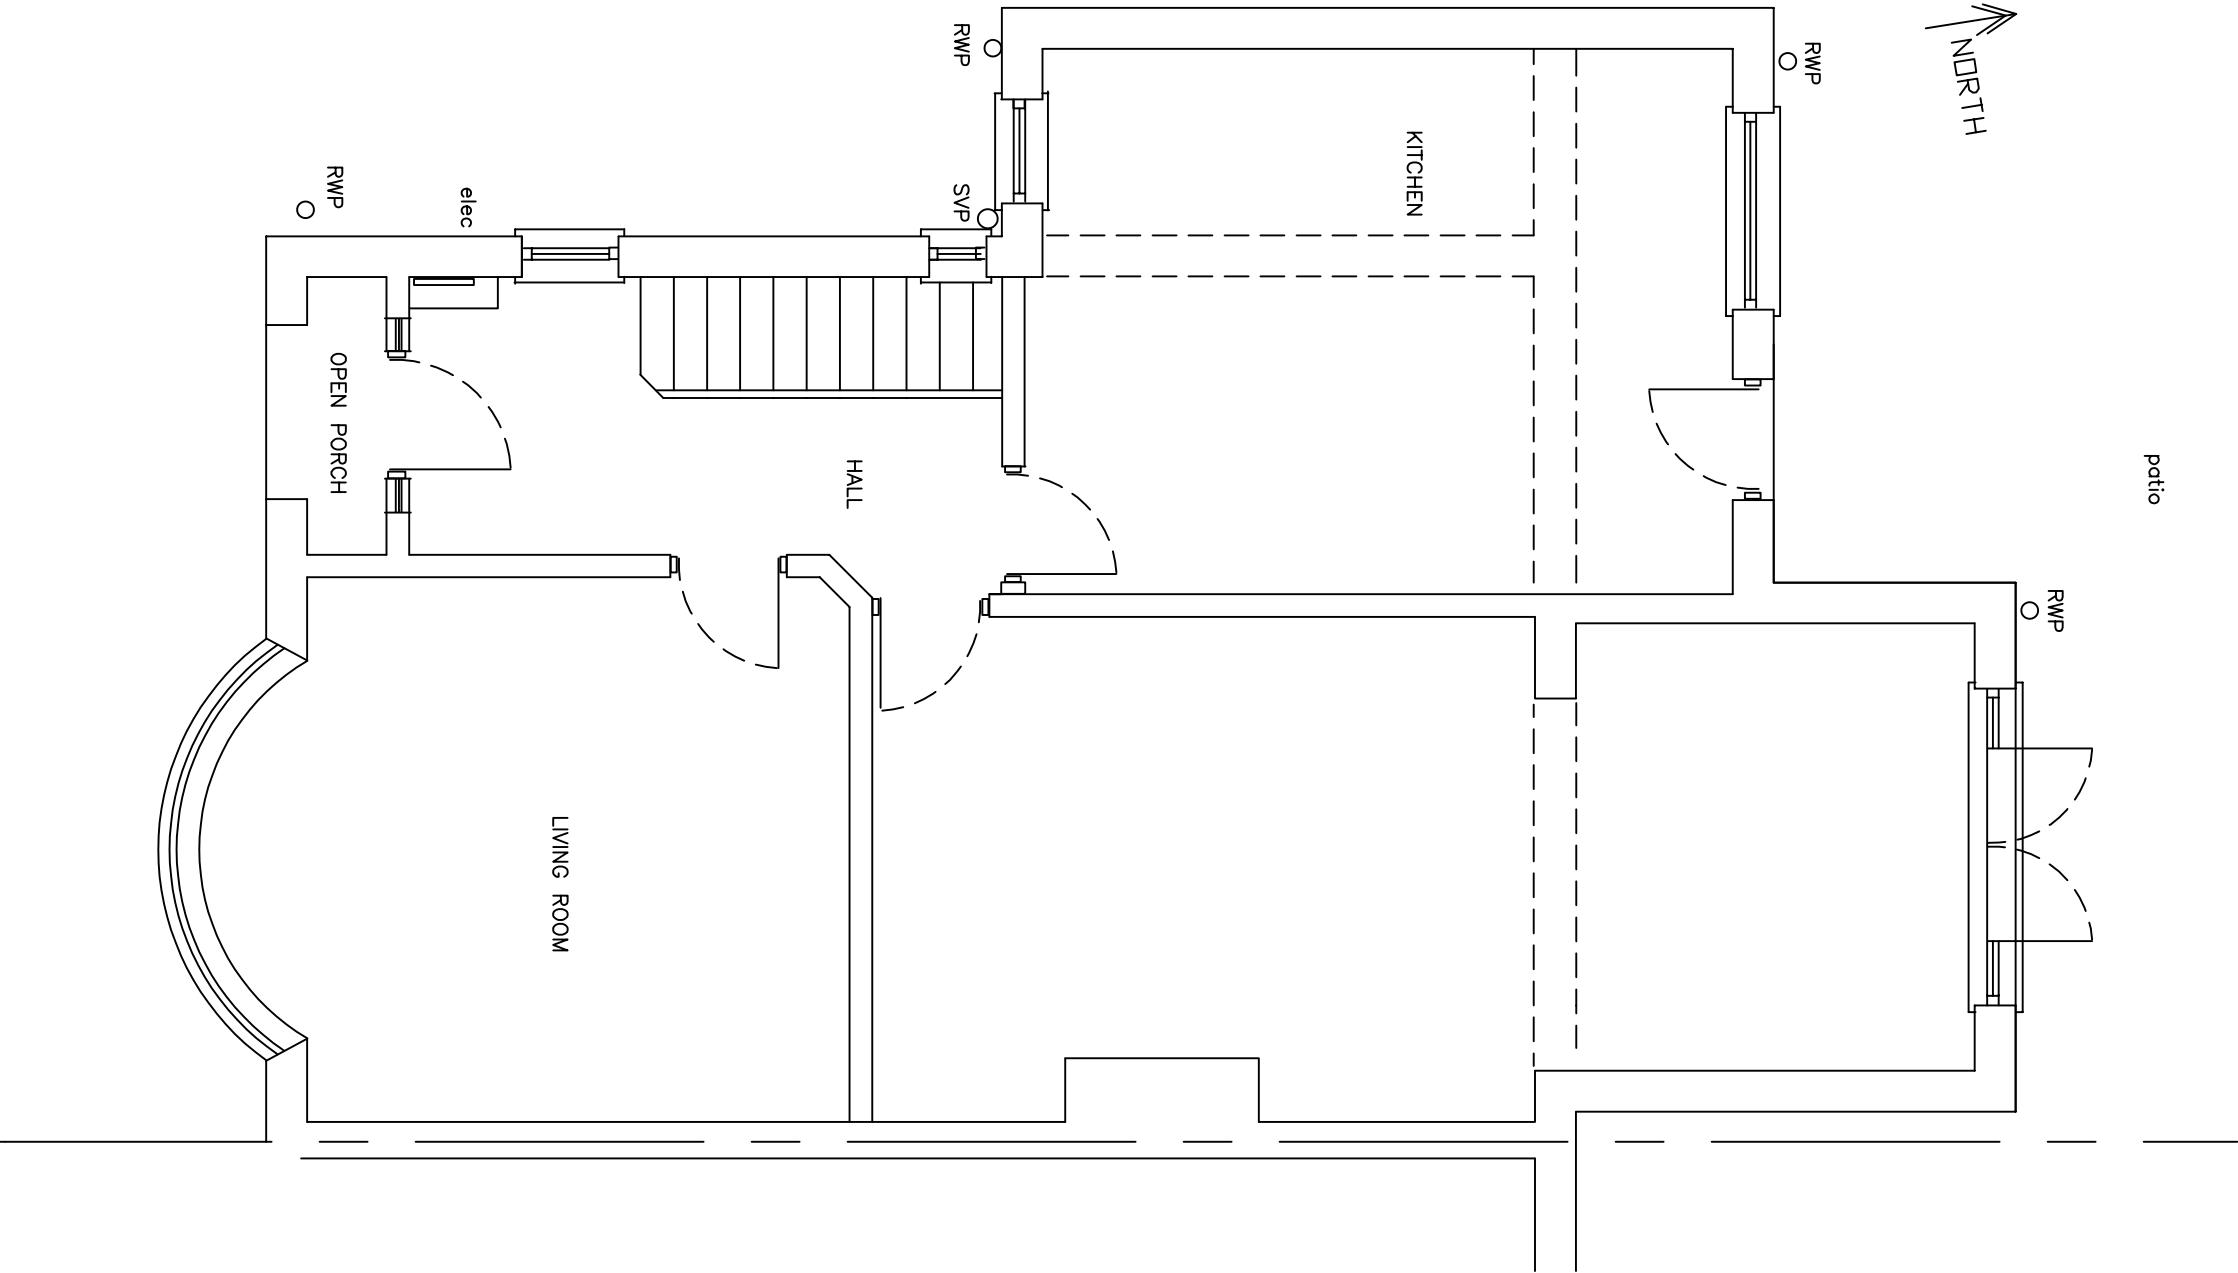

Part plan on ground floor as existing
1:50 scale

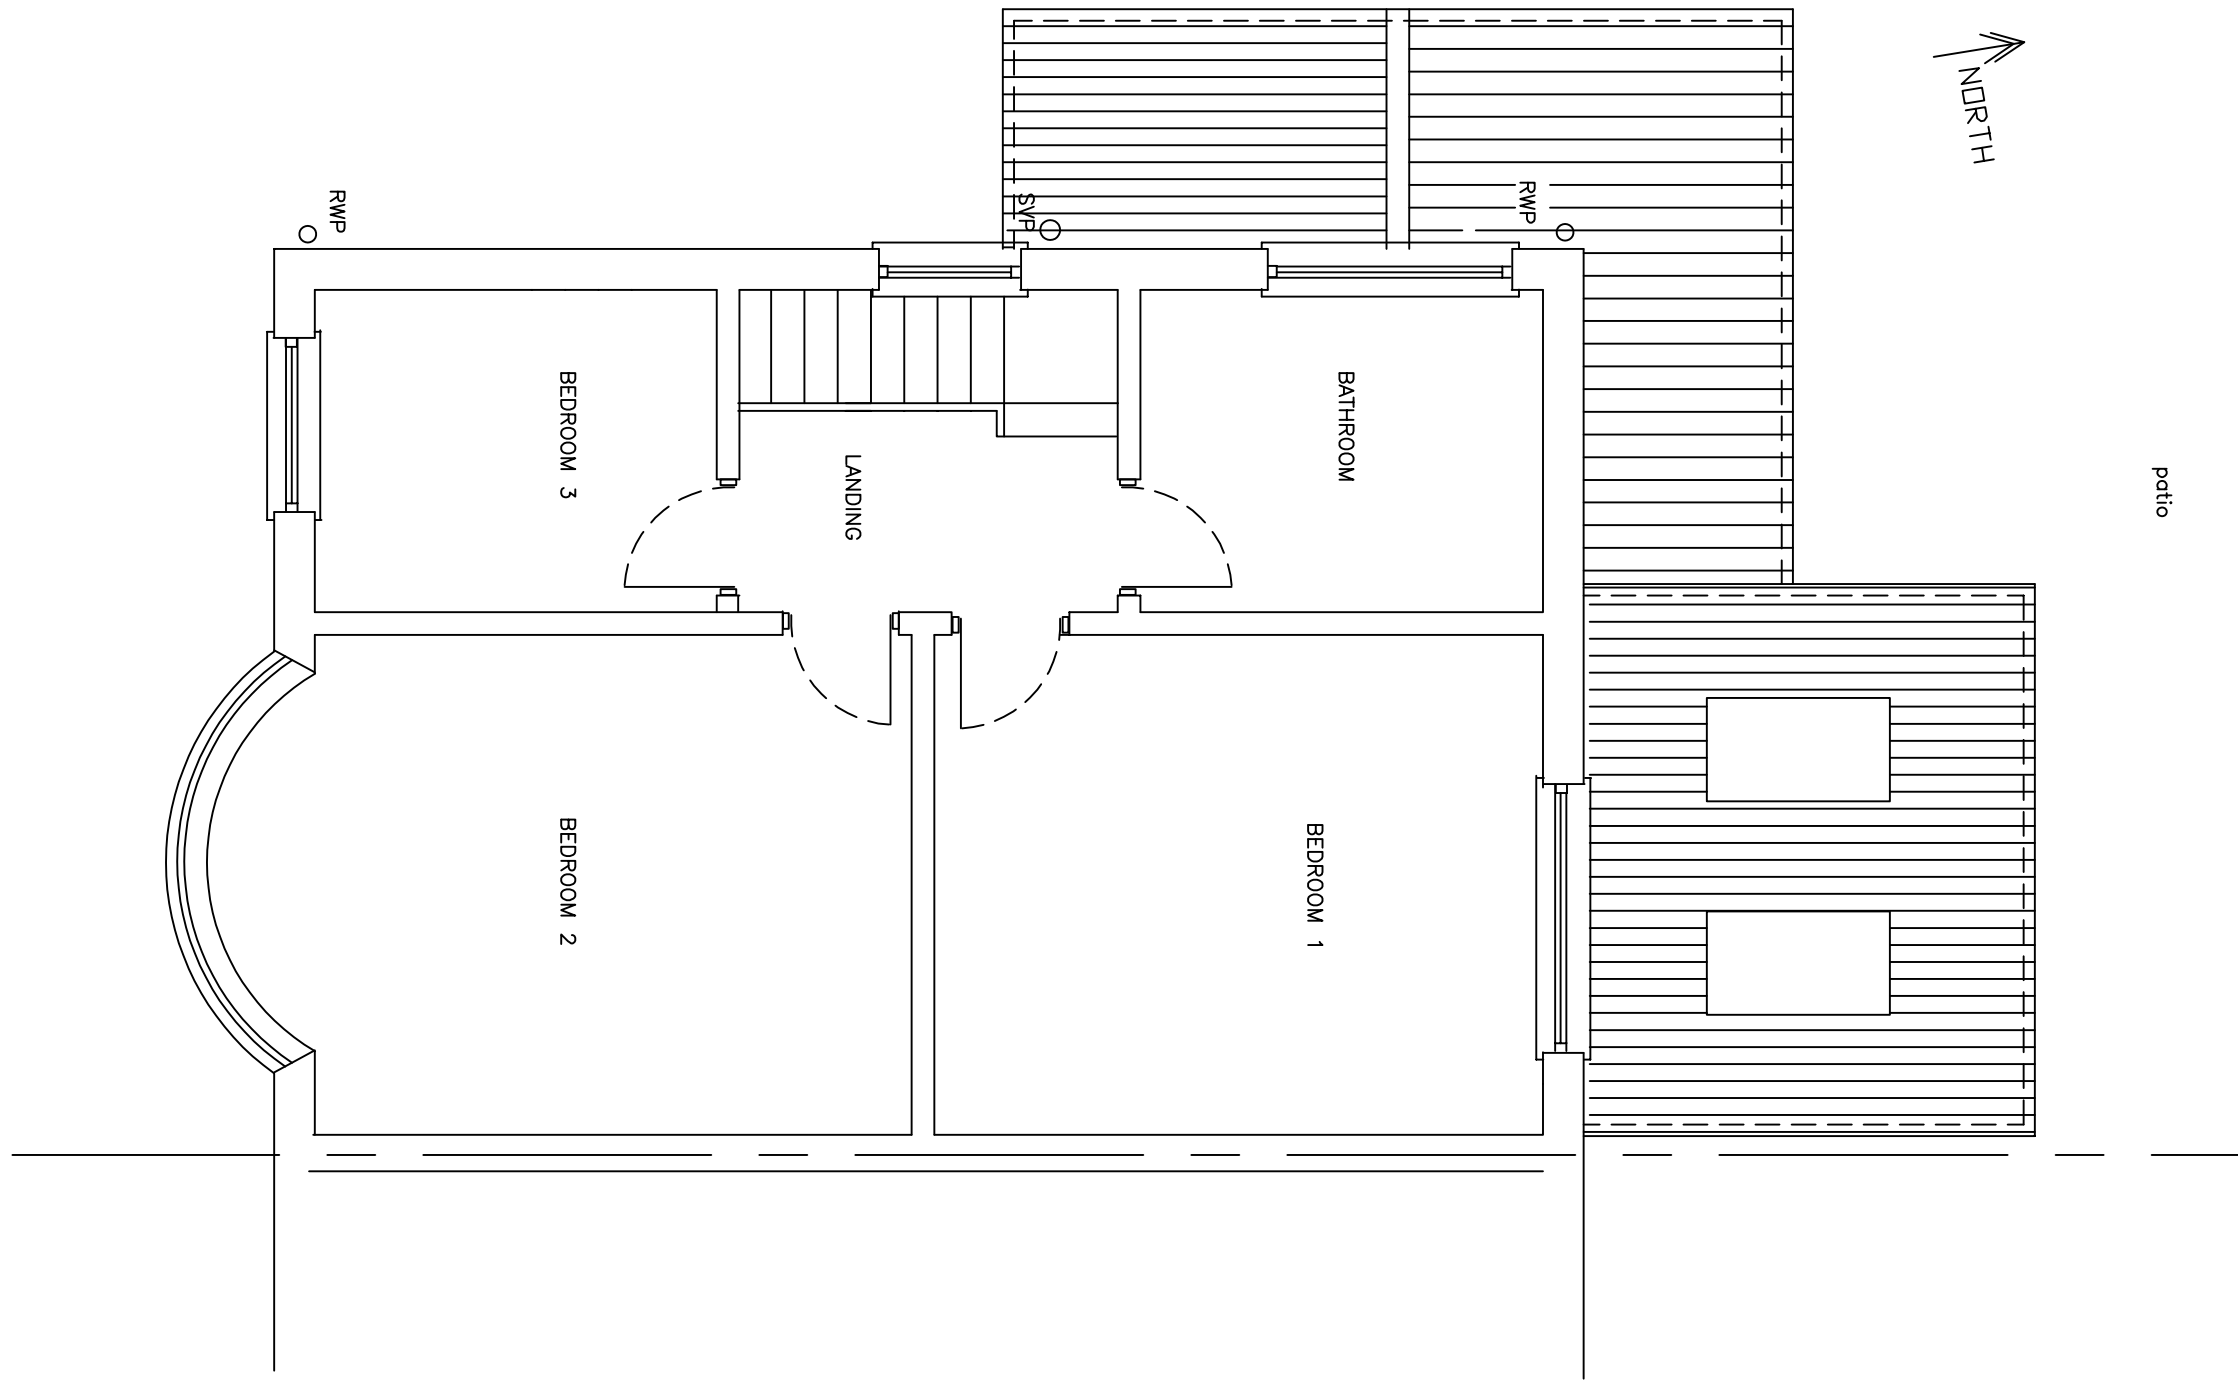


Part plan on first floor as existing
1:50 scale

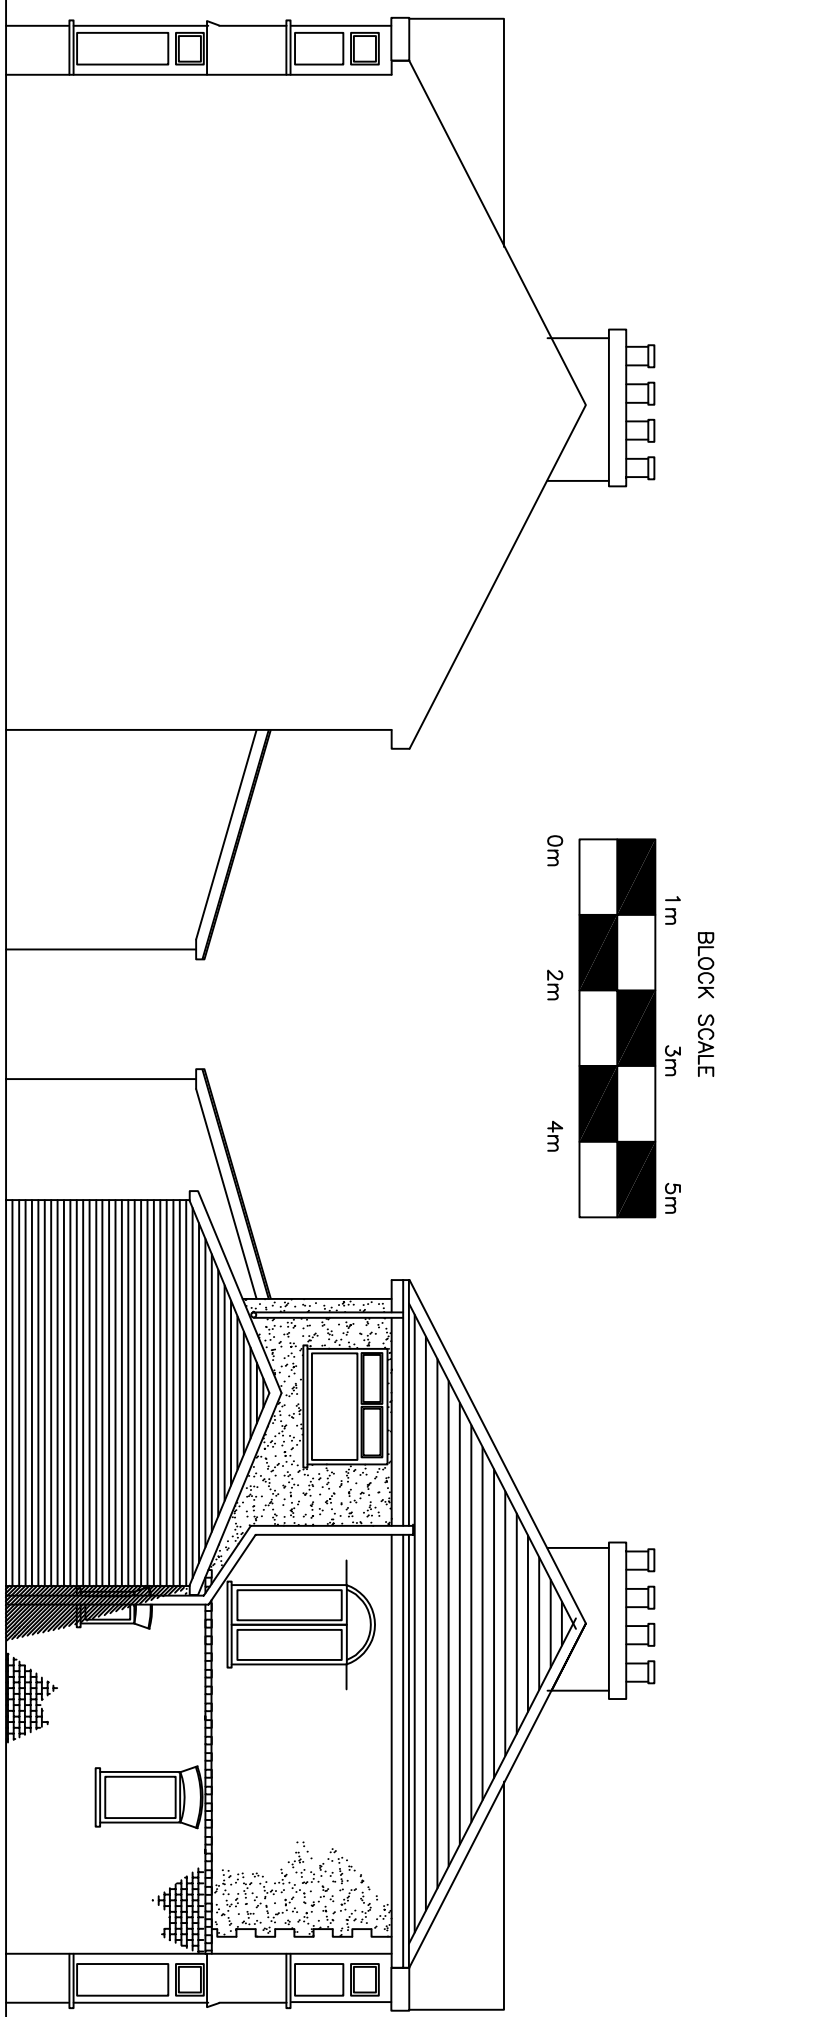


Side elevation as existing
1:100 scale

Side elevation as existing
1:100 scale

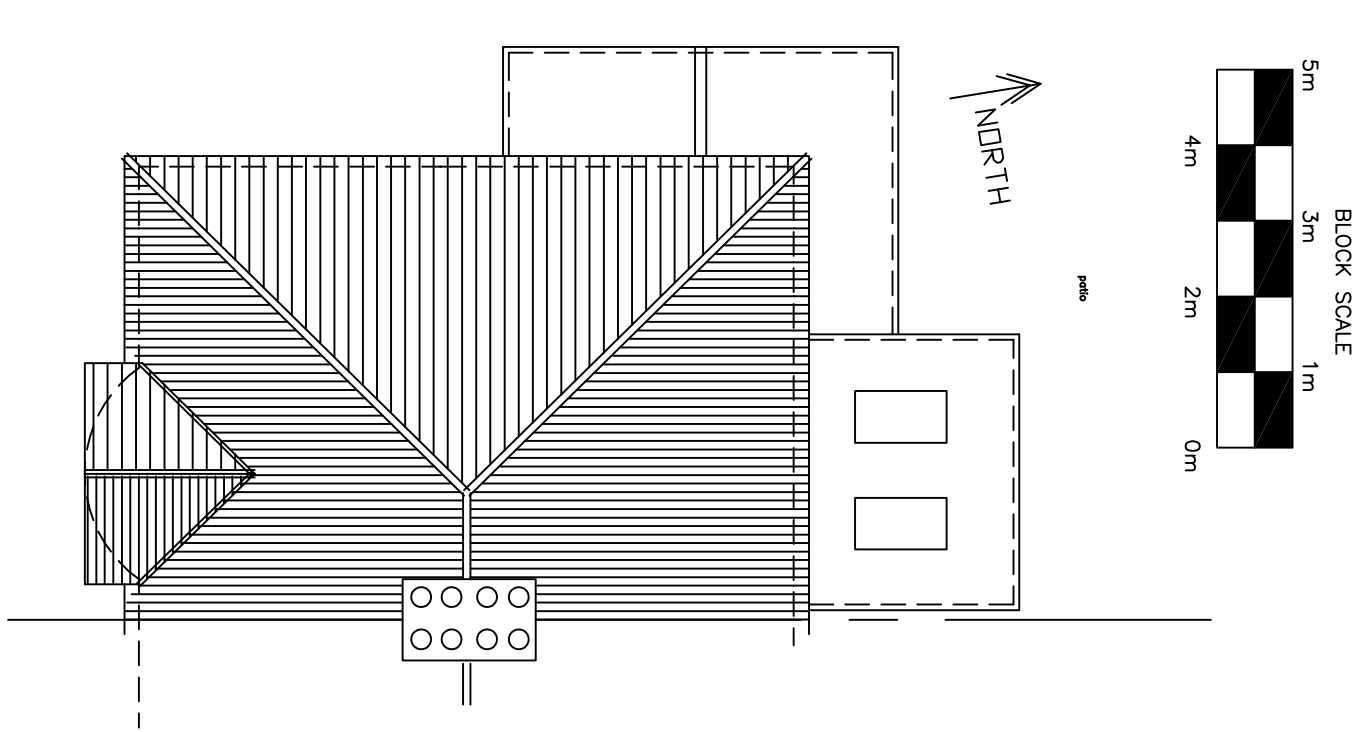

Part plan on Roof as existing
1:100 scale

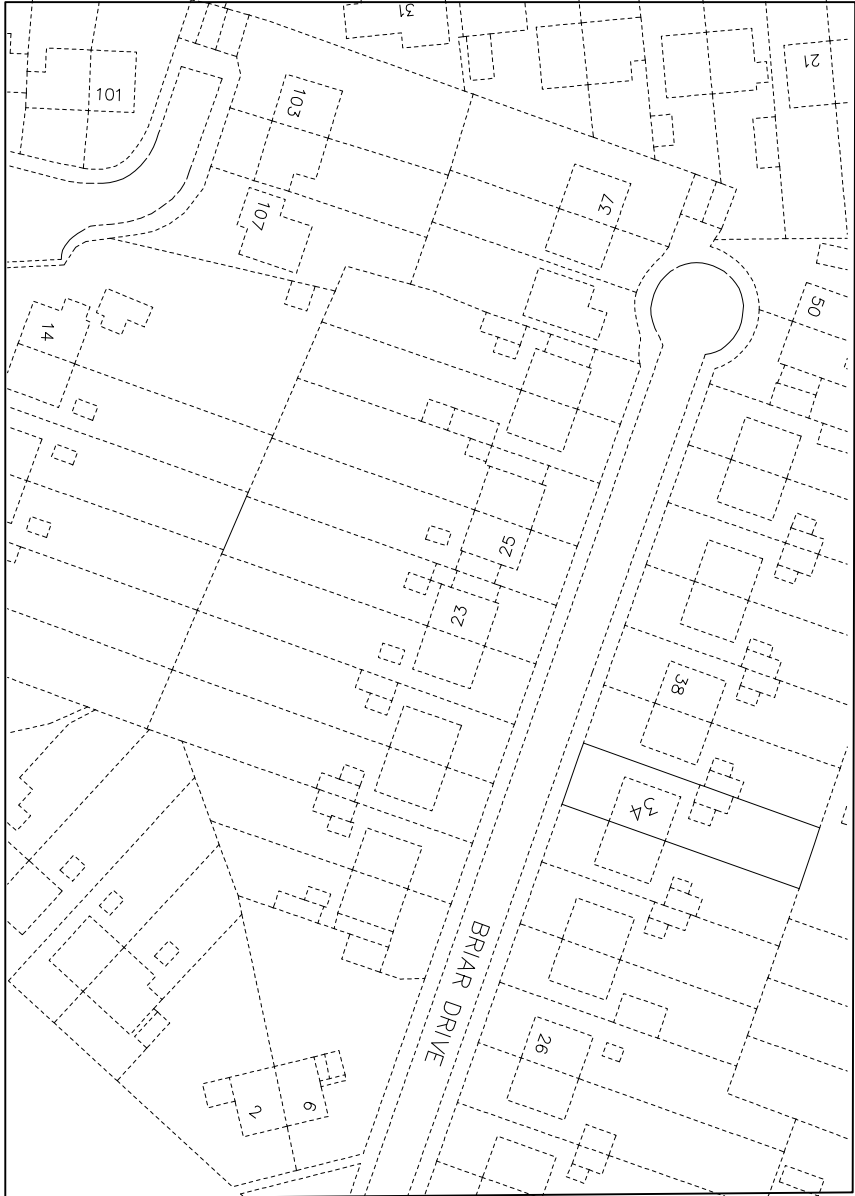

Location Plan 1:1000

SEE DRAWING 02 - FOR PROPOSED PLANS

Rev A - updated to suit planning - 4 th July 26

Existing floor plans and Elevations

34 Briar Drive

L36 9XQ

Mr P. Brody

Proposed doubles storey side & rear singley storey Extension

April 2026

Scale As noted

DRG. 01 - A

Print A1