



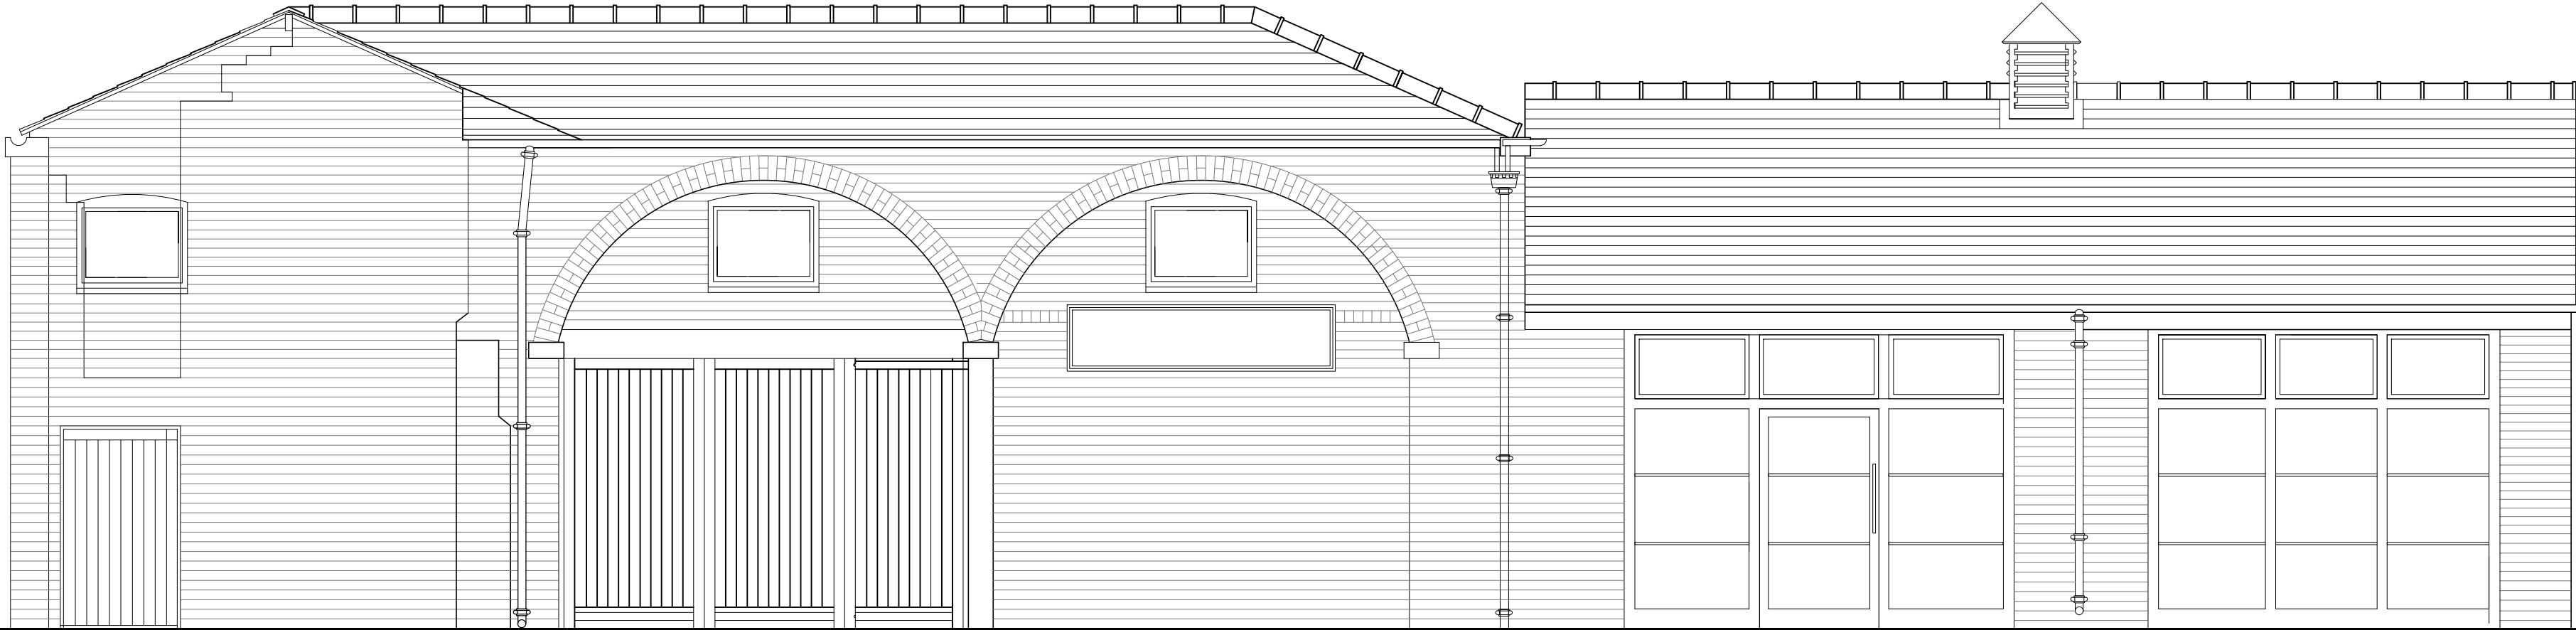


EXISTING NORTH ELEVATION

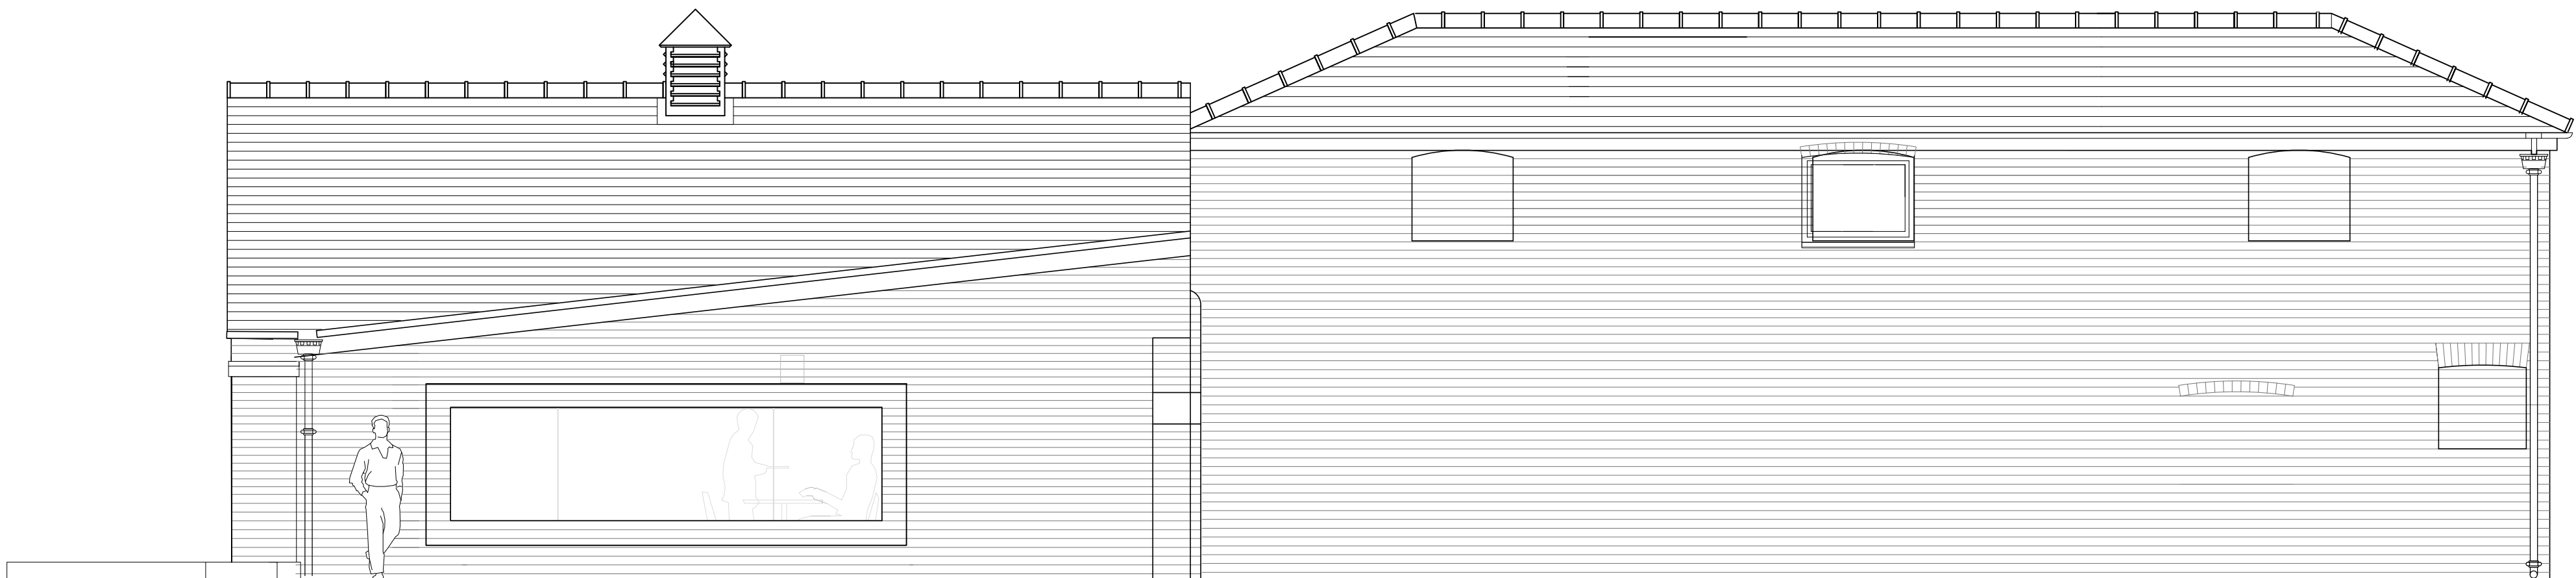


EXISTING SOUTH ELEVATION



EXISTING WEST ELEVATION

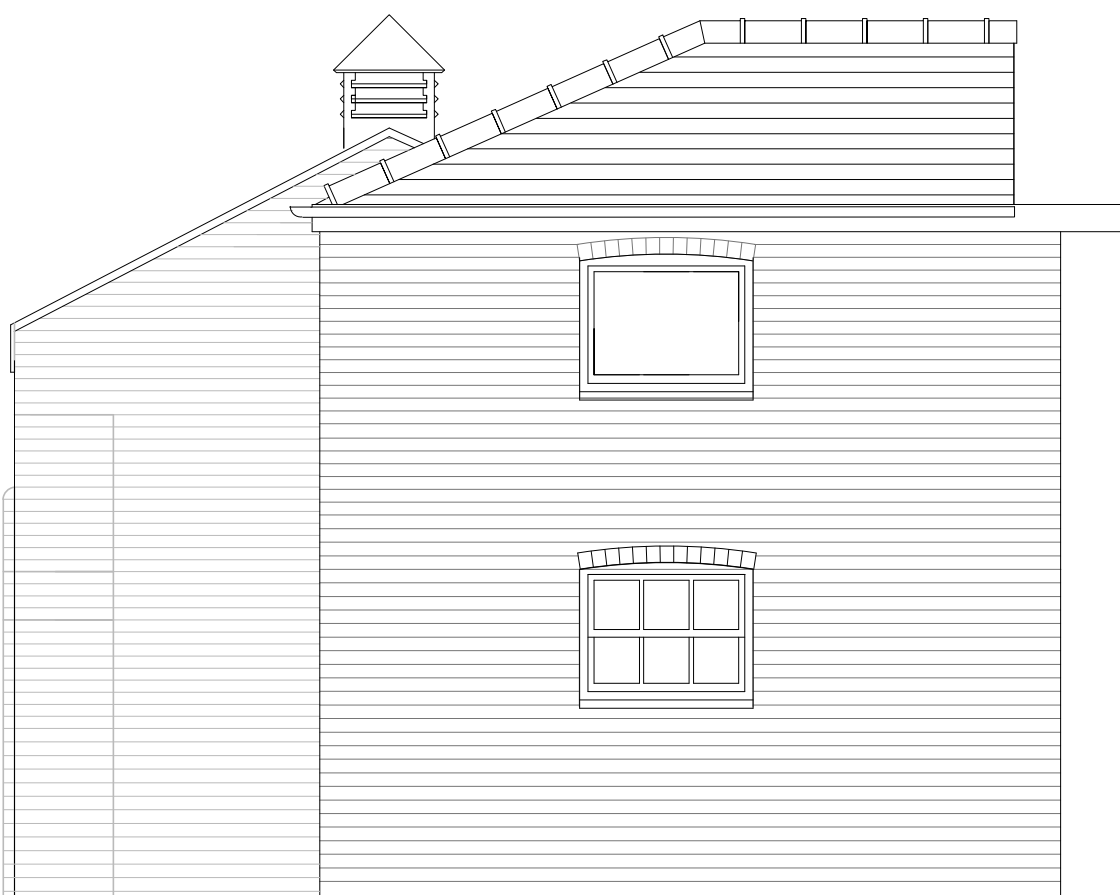

EXISTING EAST ELEVATION

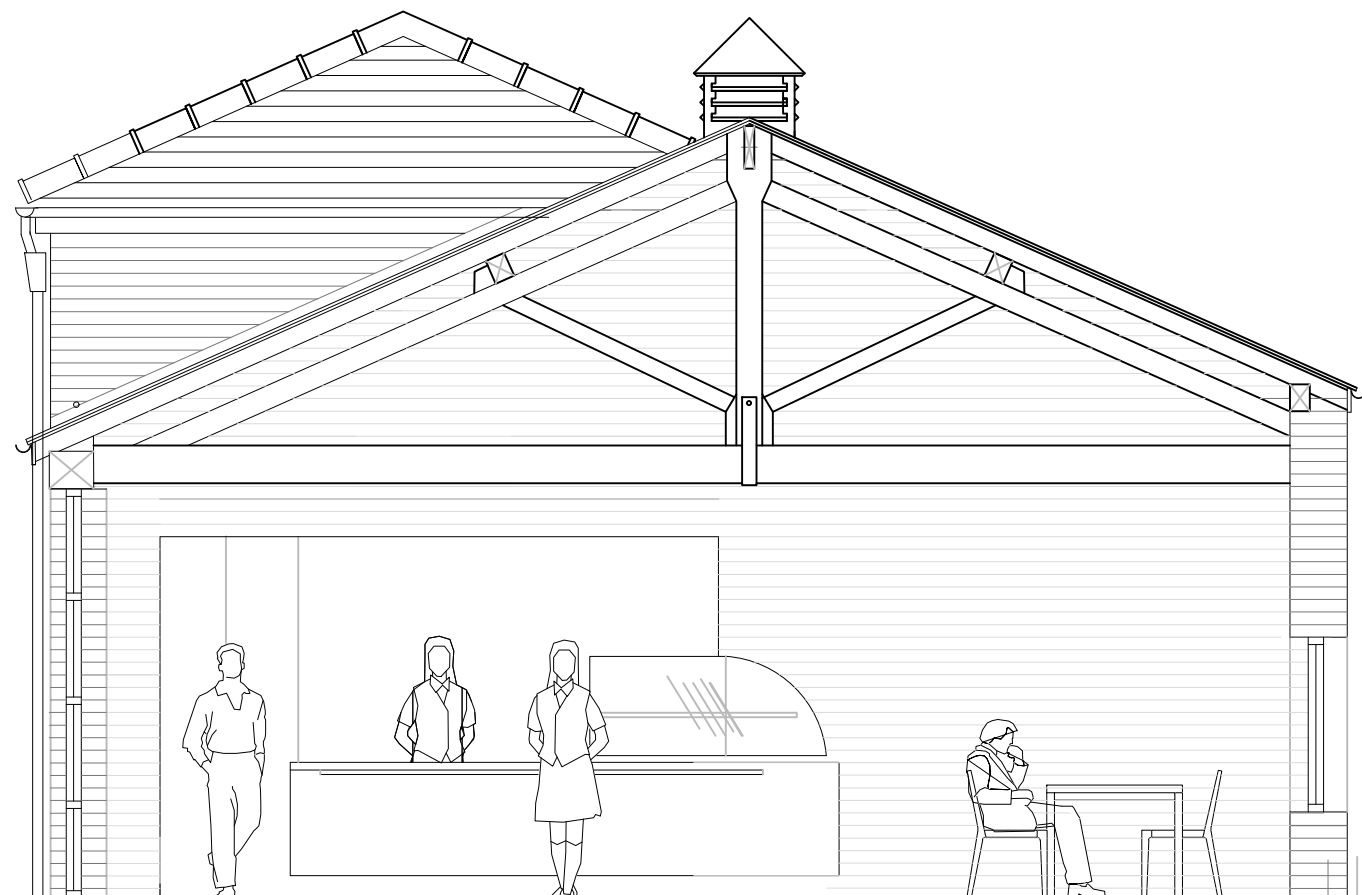

EXISTING SECTION D-D

E-mail			ROSINAHHMCLEAN@GMAIL.COM		
Client			ONEDAY		
Project Name			BOWRING_PARK_COACH_HOUSE		
Drawing Title			COACH_HOUSE_EXISTING_ELEVATIONS		
Scale	1:50	Original Size	A1	Purpose	PLANNING
Date of First Issue	2024_07_29	Author	R_MCLEAN		

