




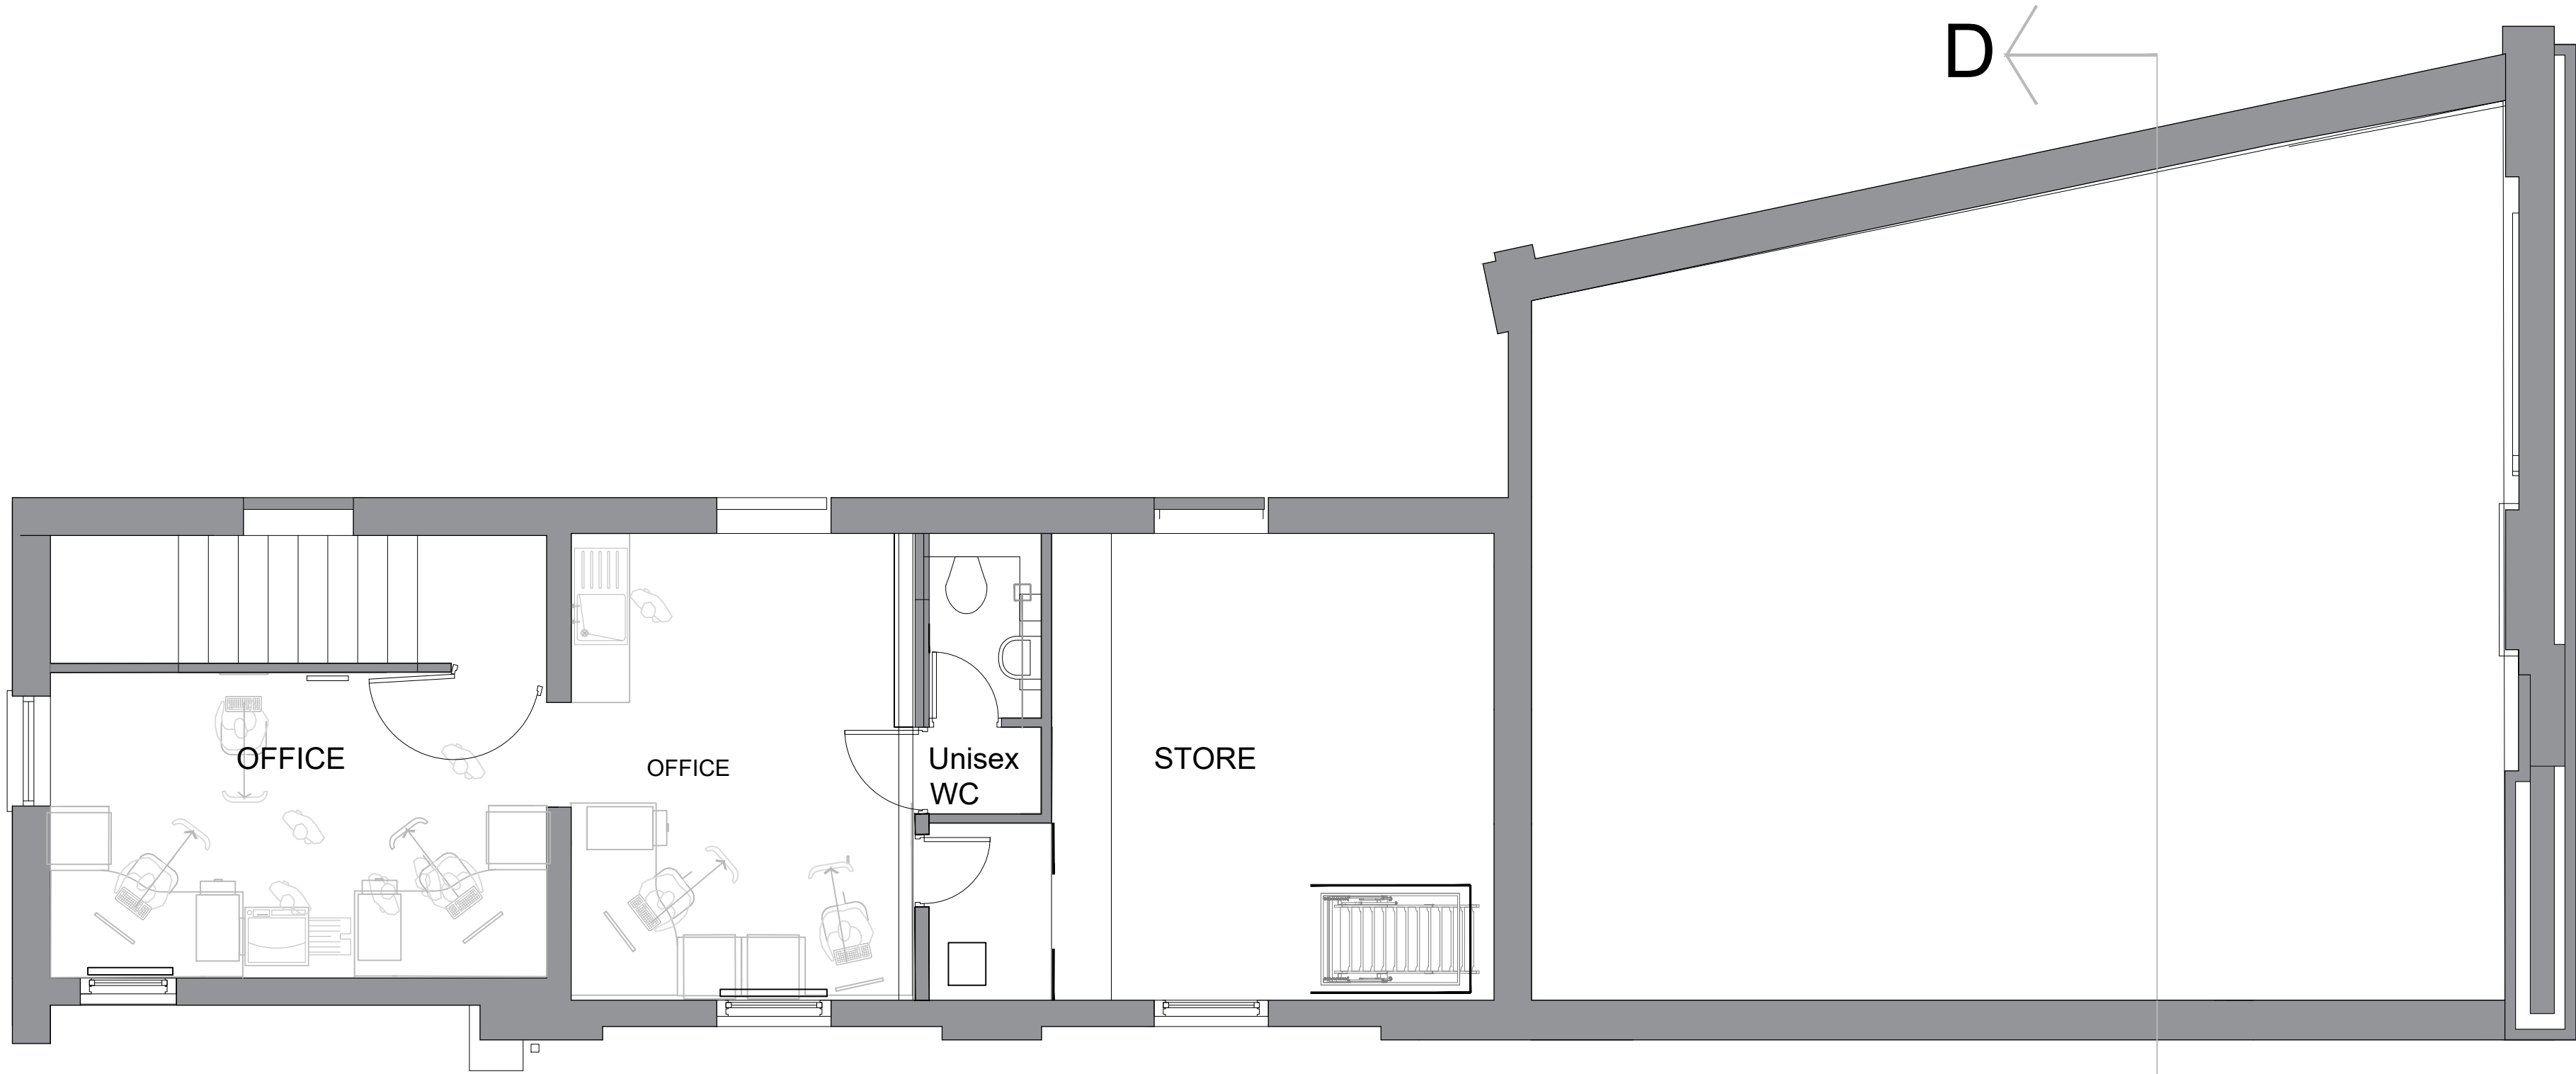

EXISTING FIRST FLOOR PLAN

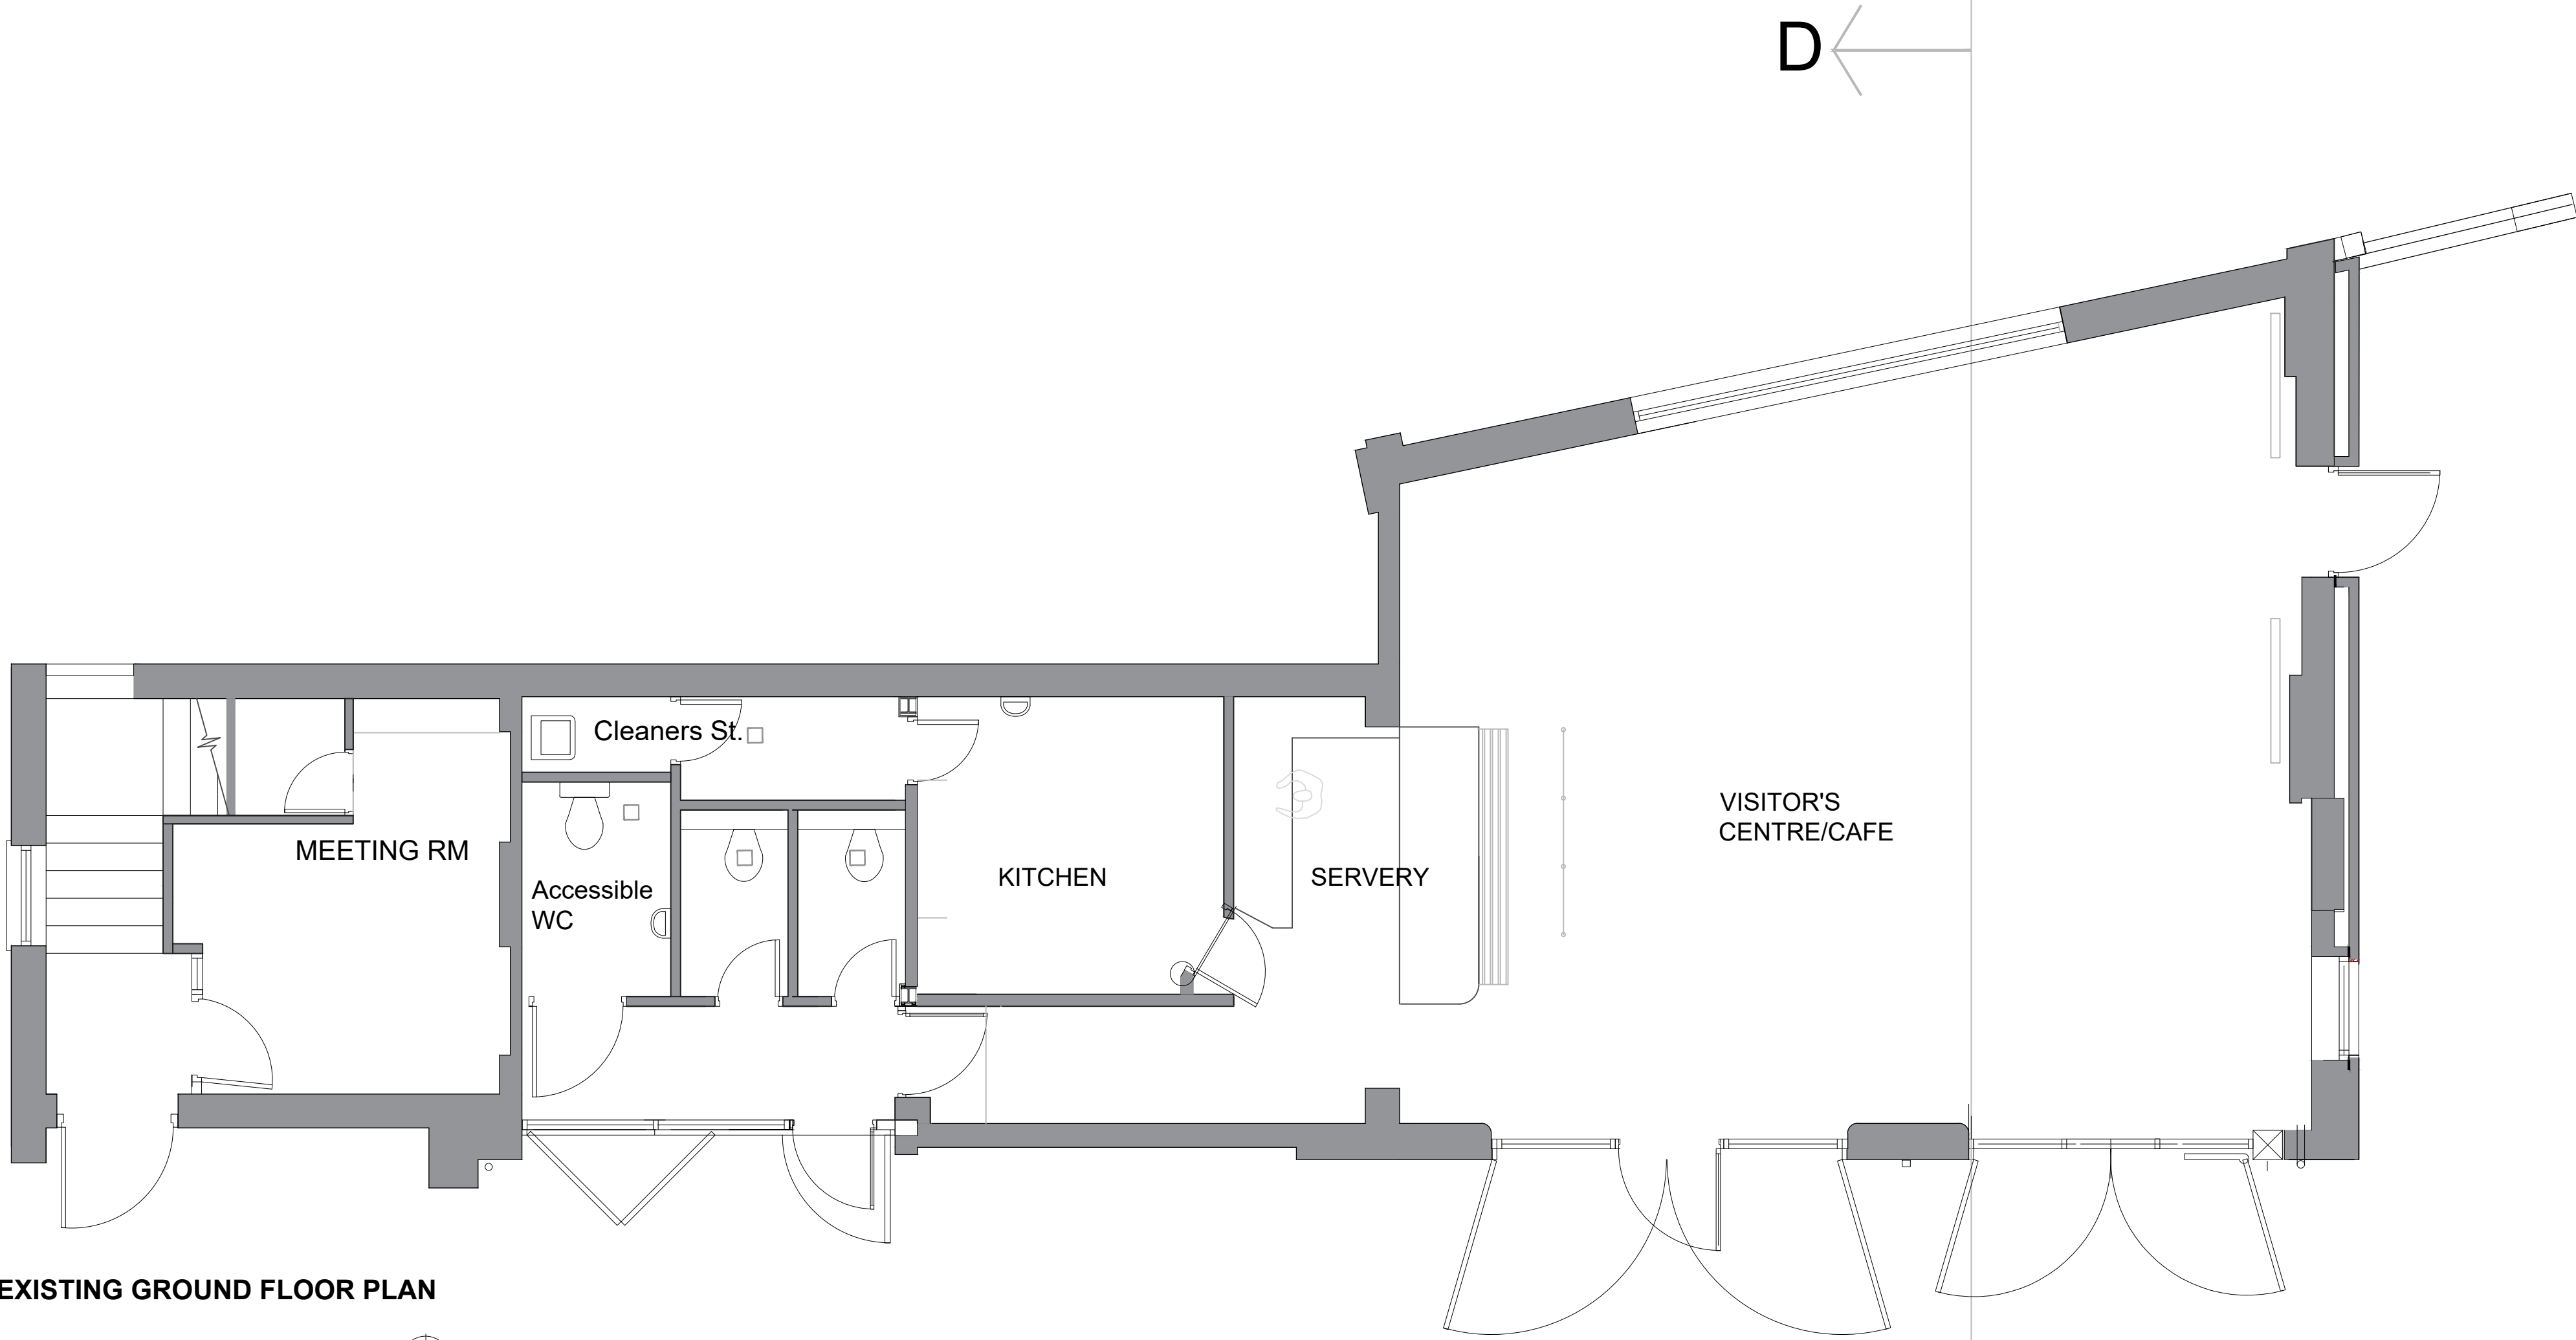

EXISTING GROUND FLOOR PLAN

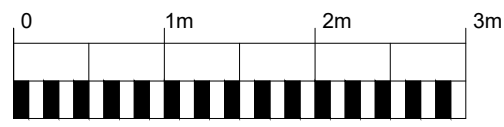

E-mail ROSINAHHMCLEAN@GMAIL.COM		
Client ONEDAY		
Project Name BOWRING_PARK_COACH_HOUSE		
Drawing Title COACH_HOUSE_EXISTING_PLANS		
Scale 1:50	Original Size A1	Purpose PLANNING
Date of First Issue 2024_07_29	Author R_MCLEAN	