




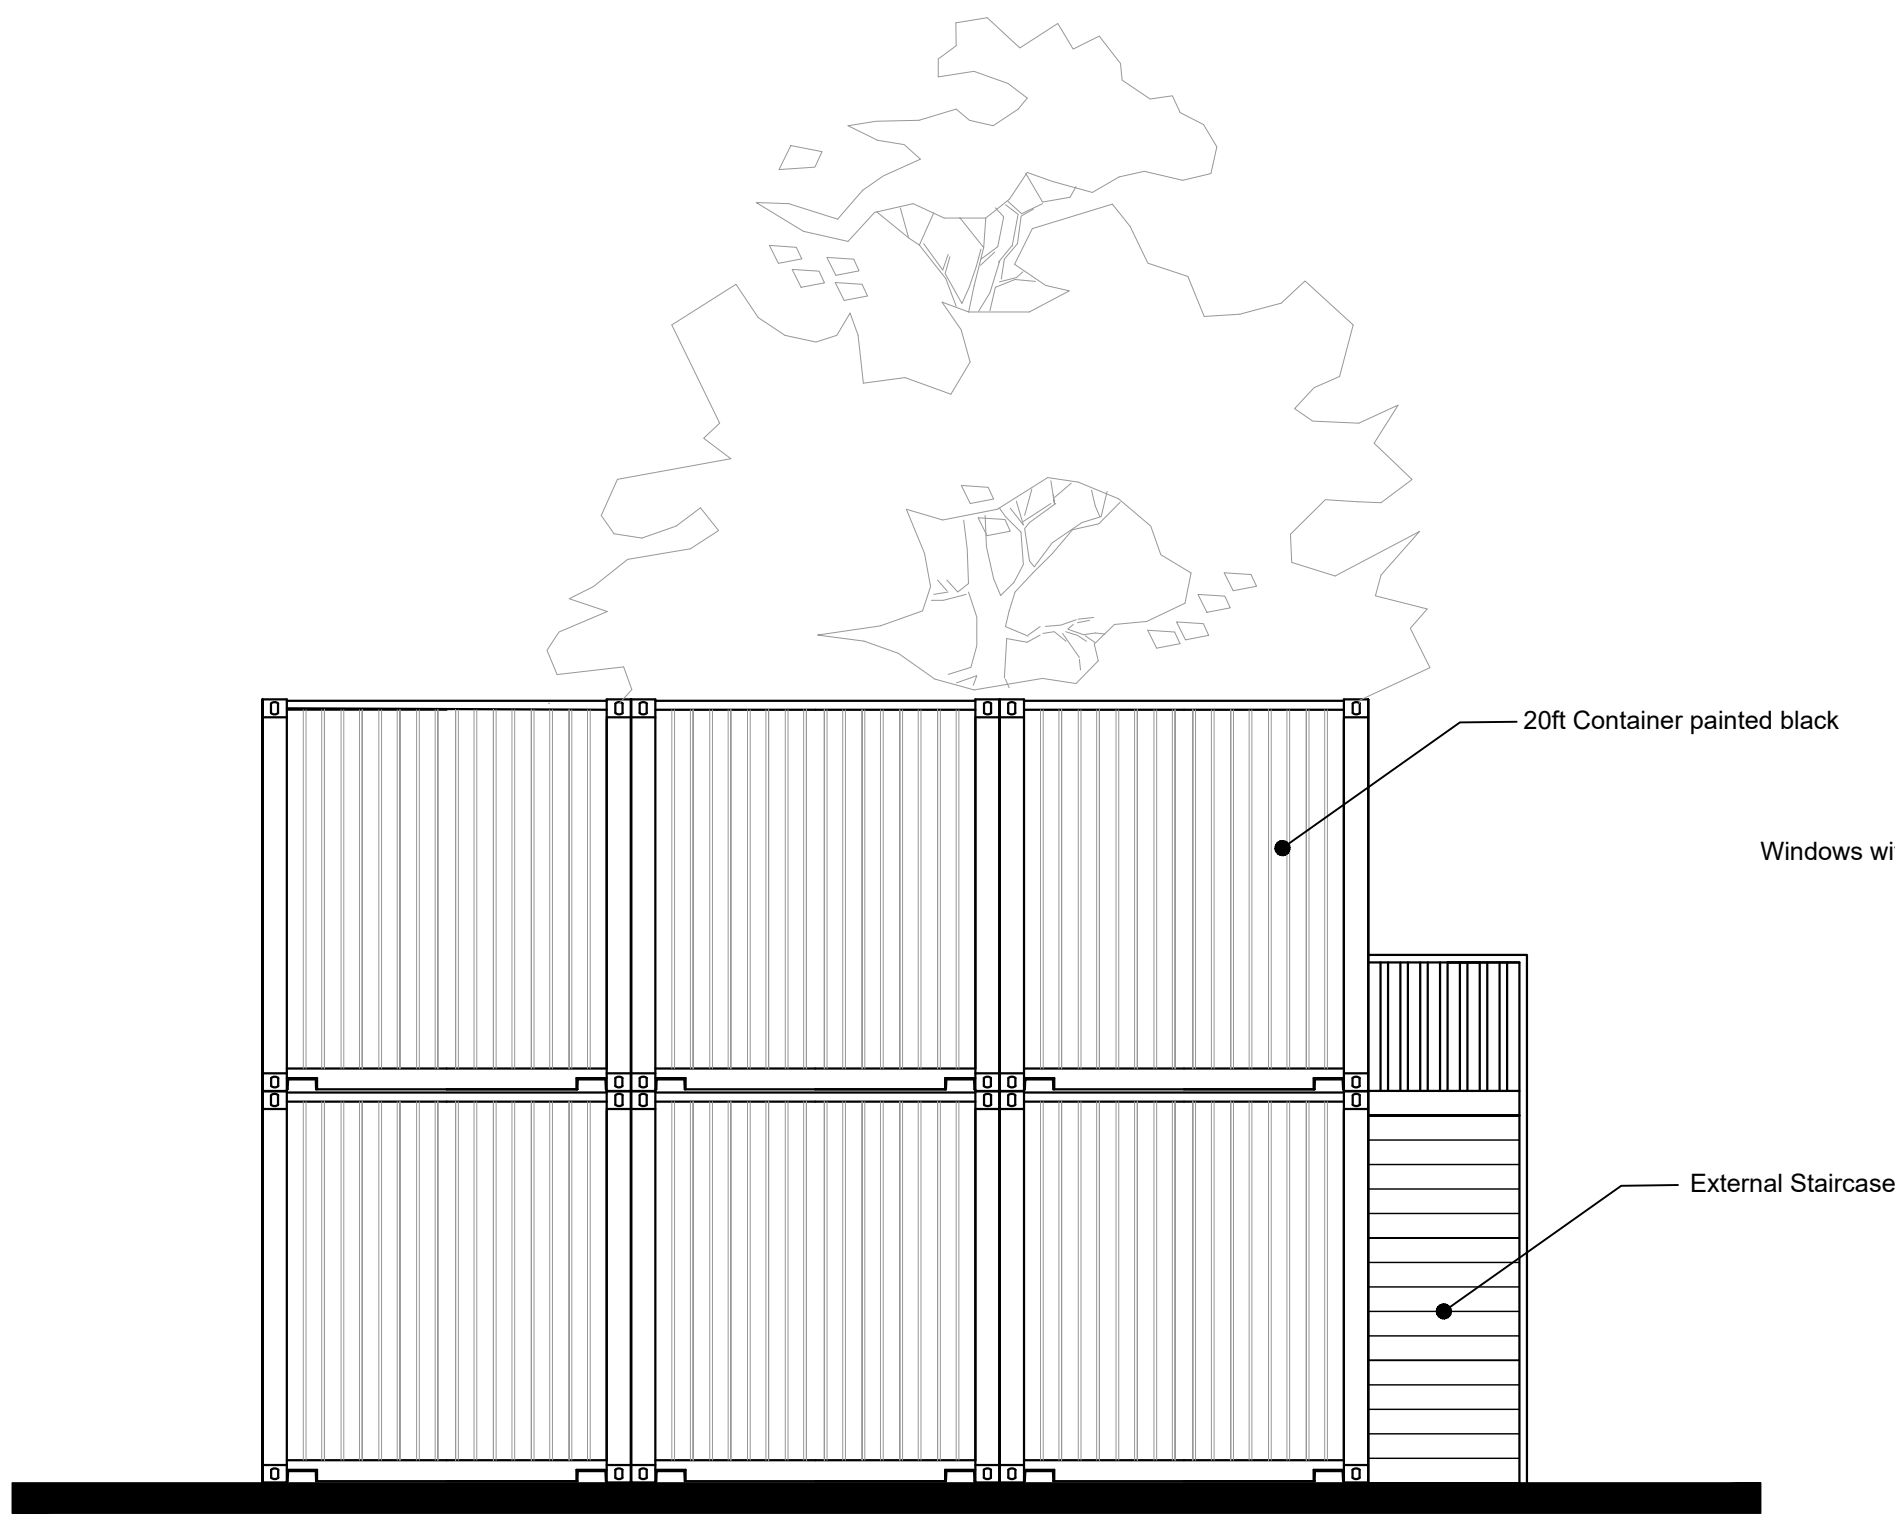


Rear Elevation (South West)

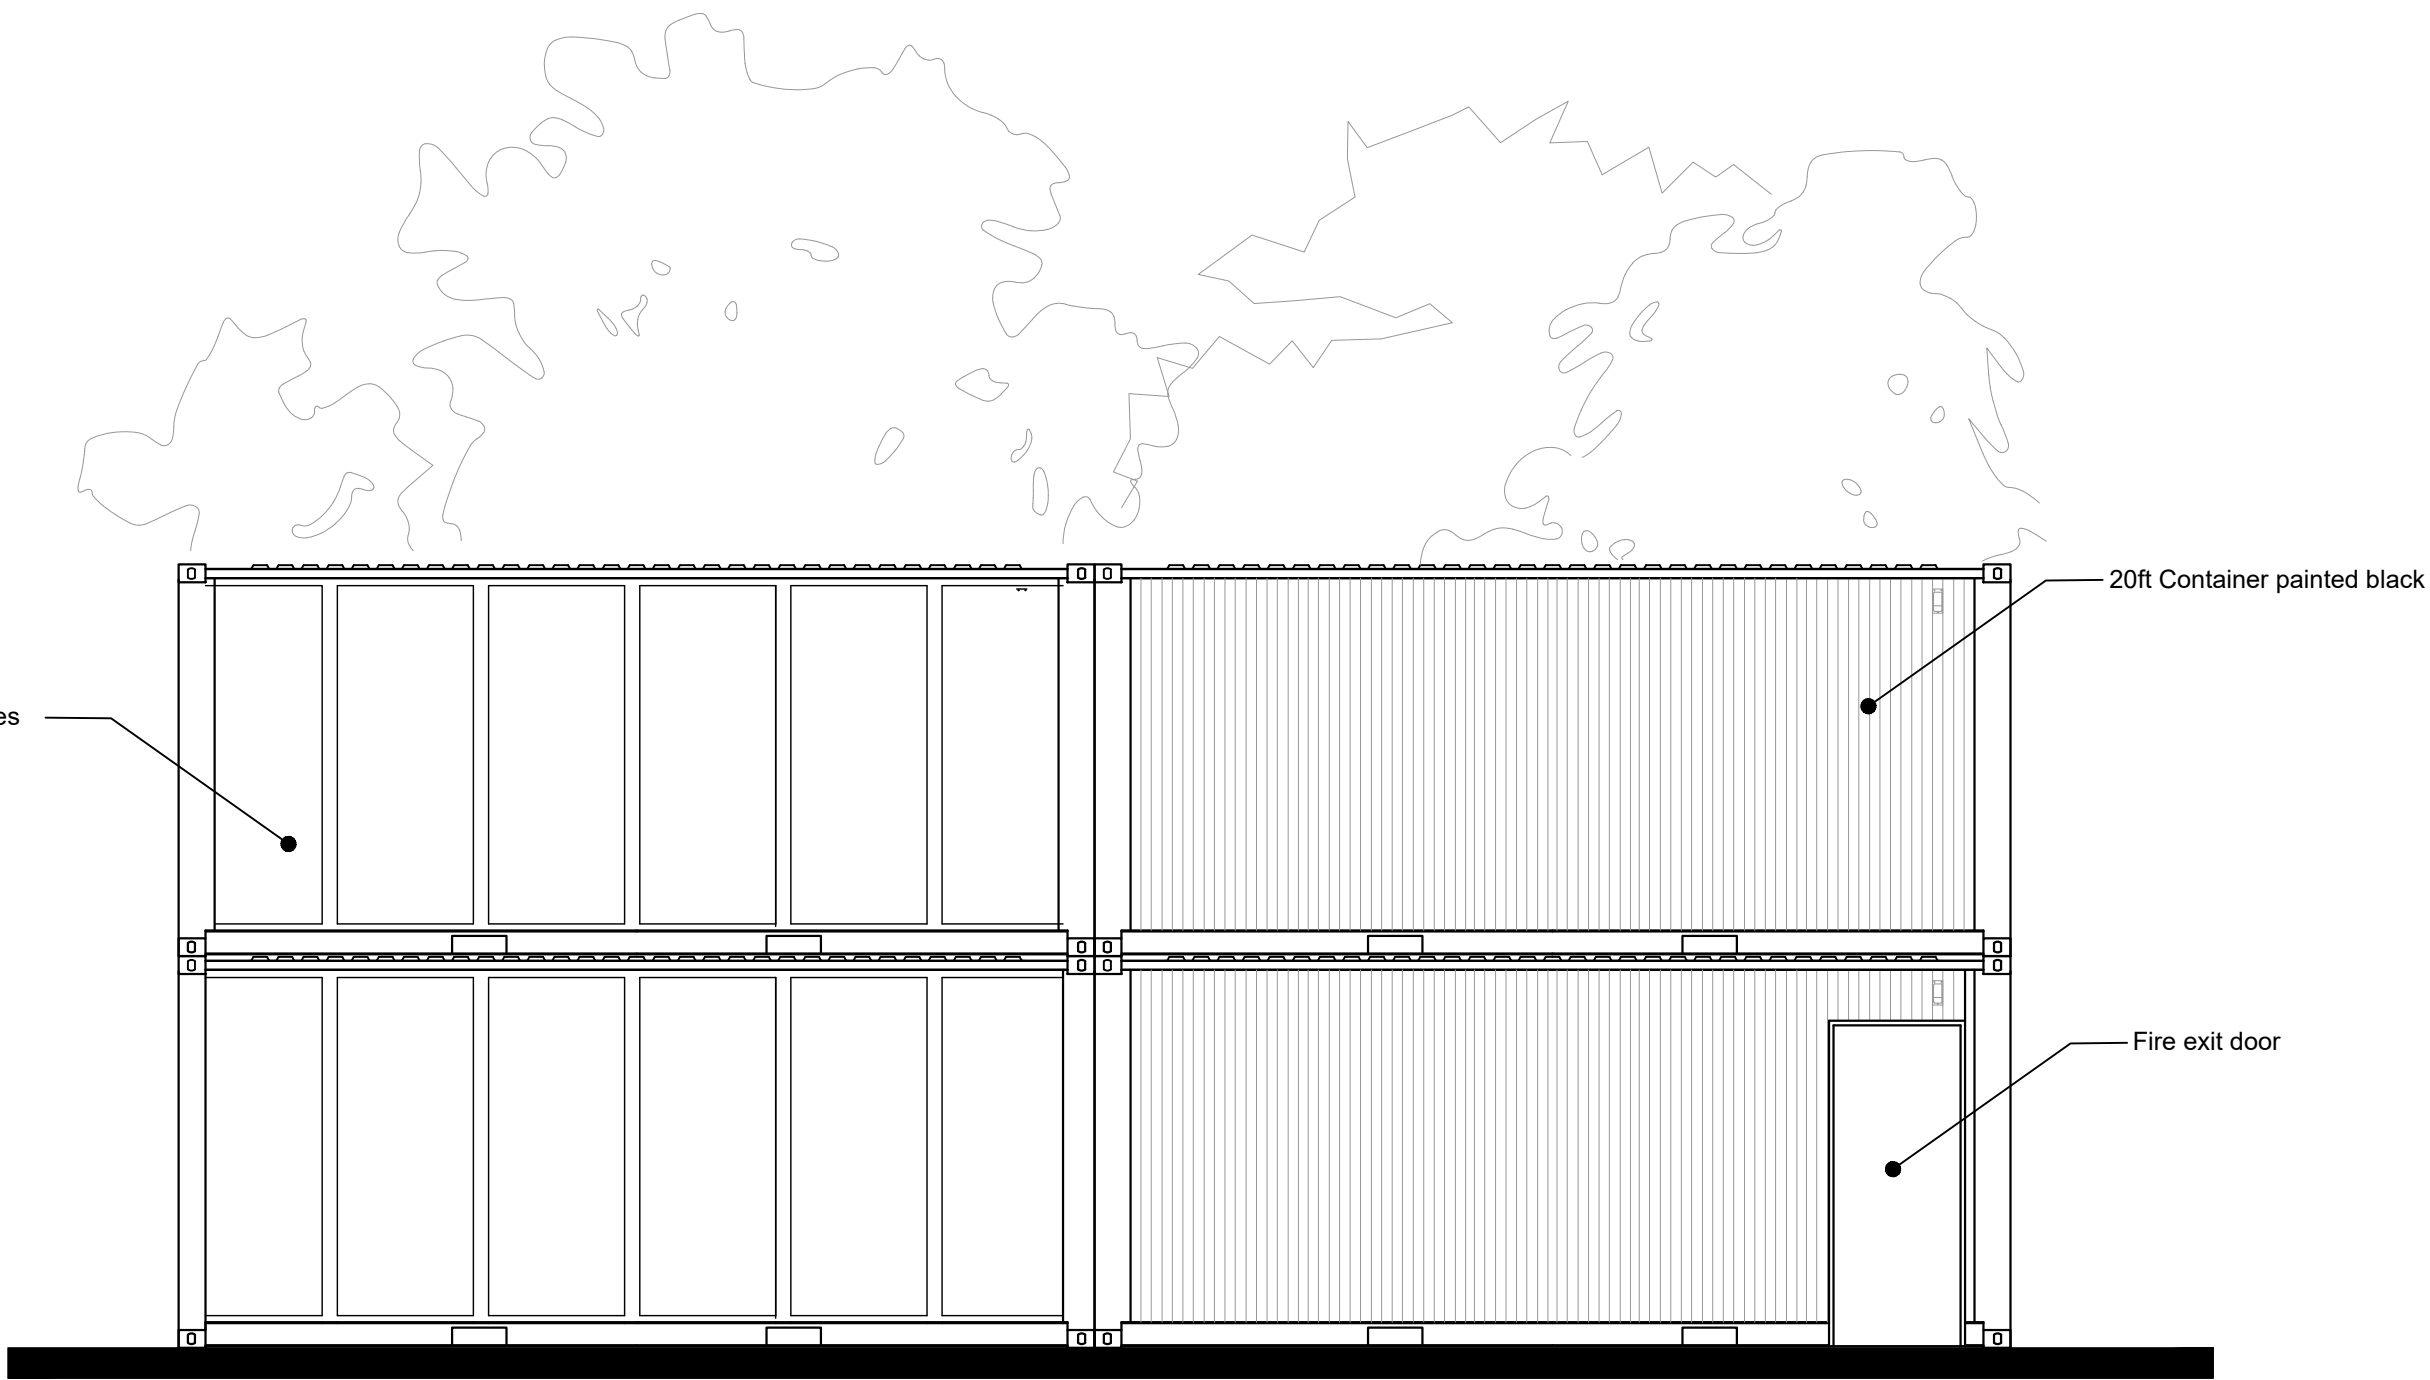


North West Elevation

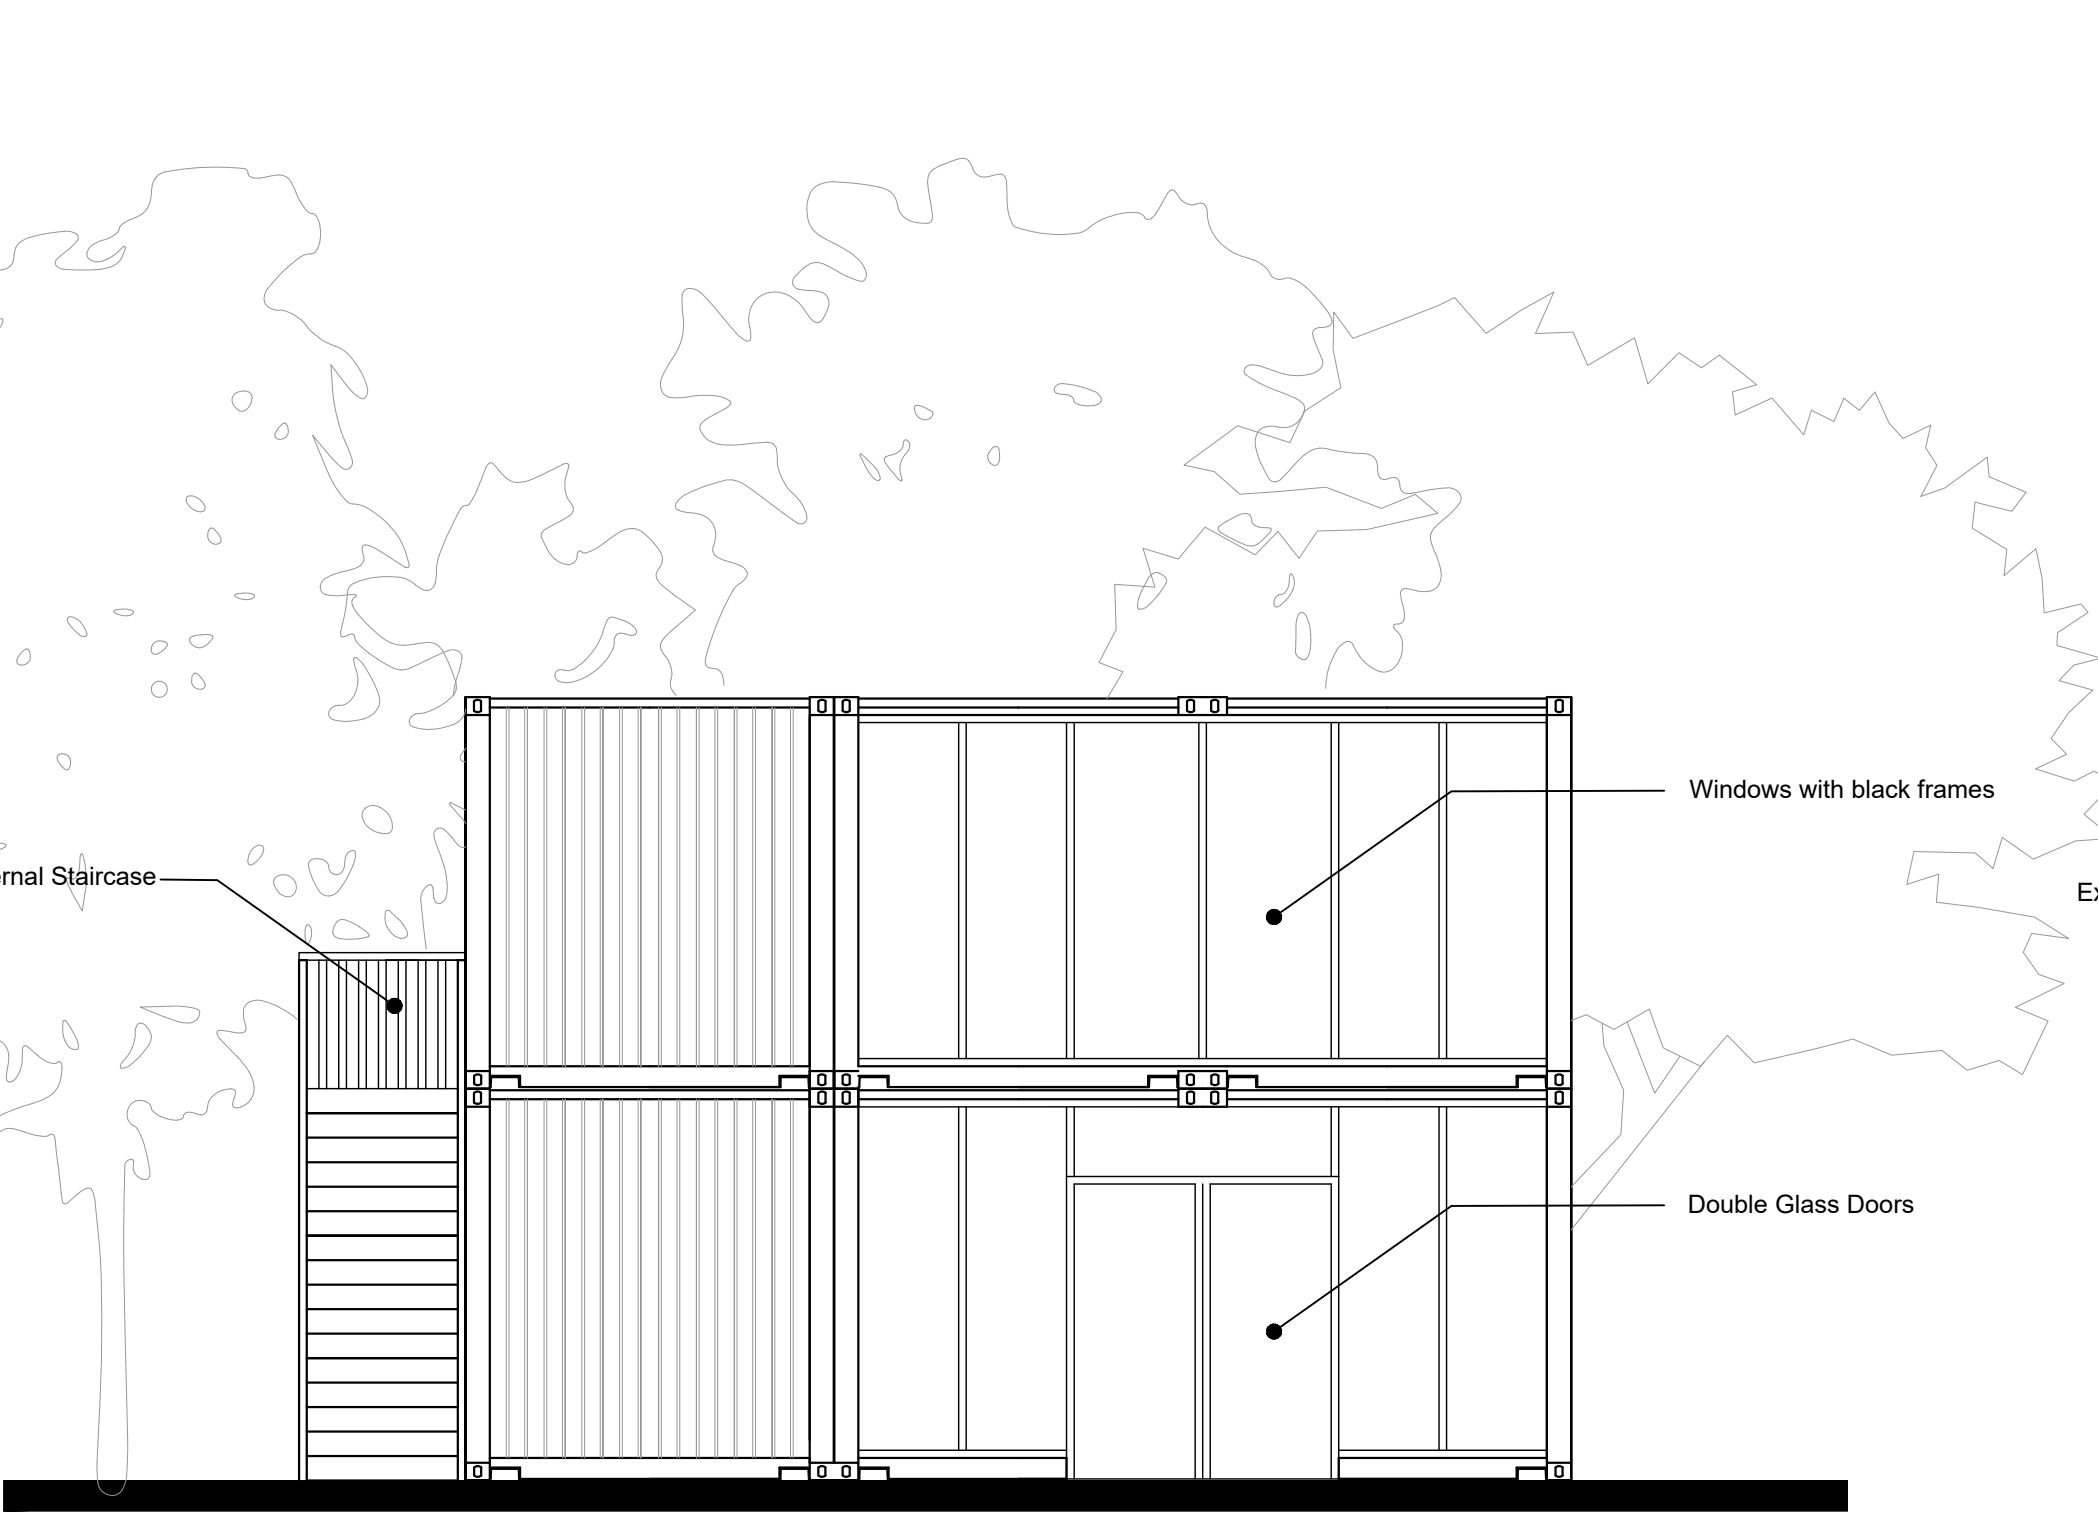

Front Elevation (North East)

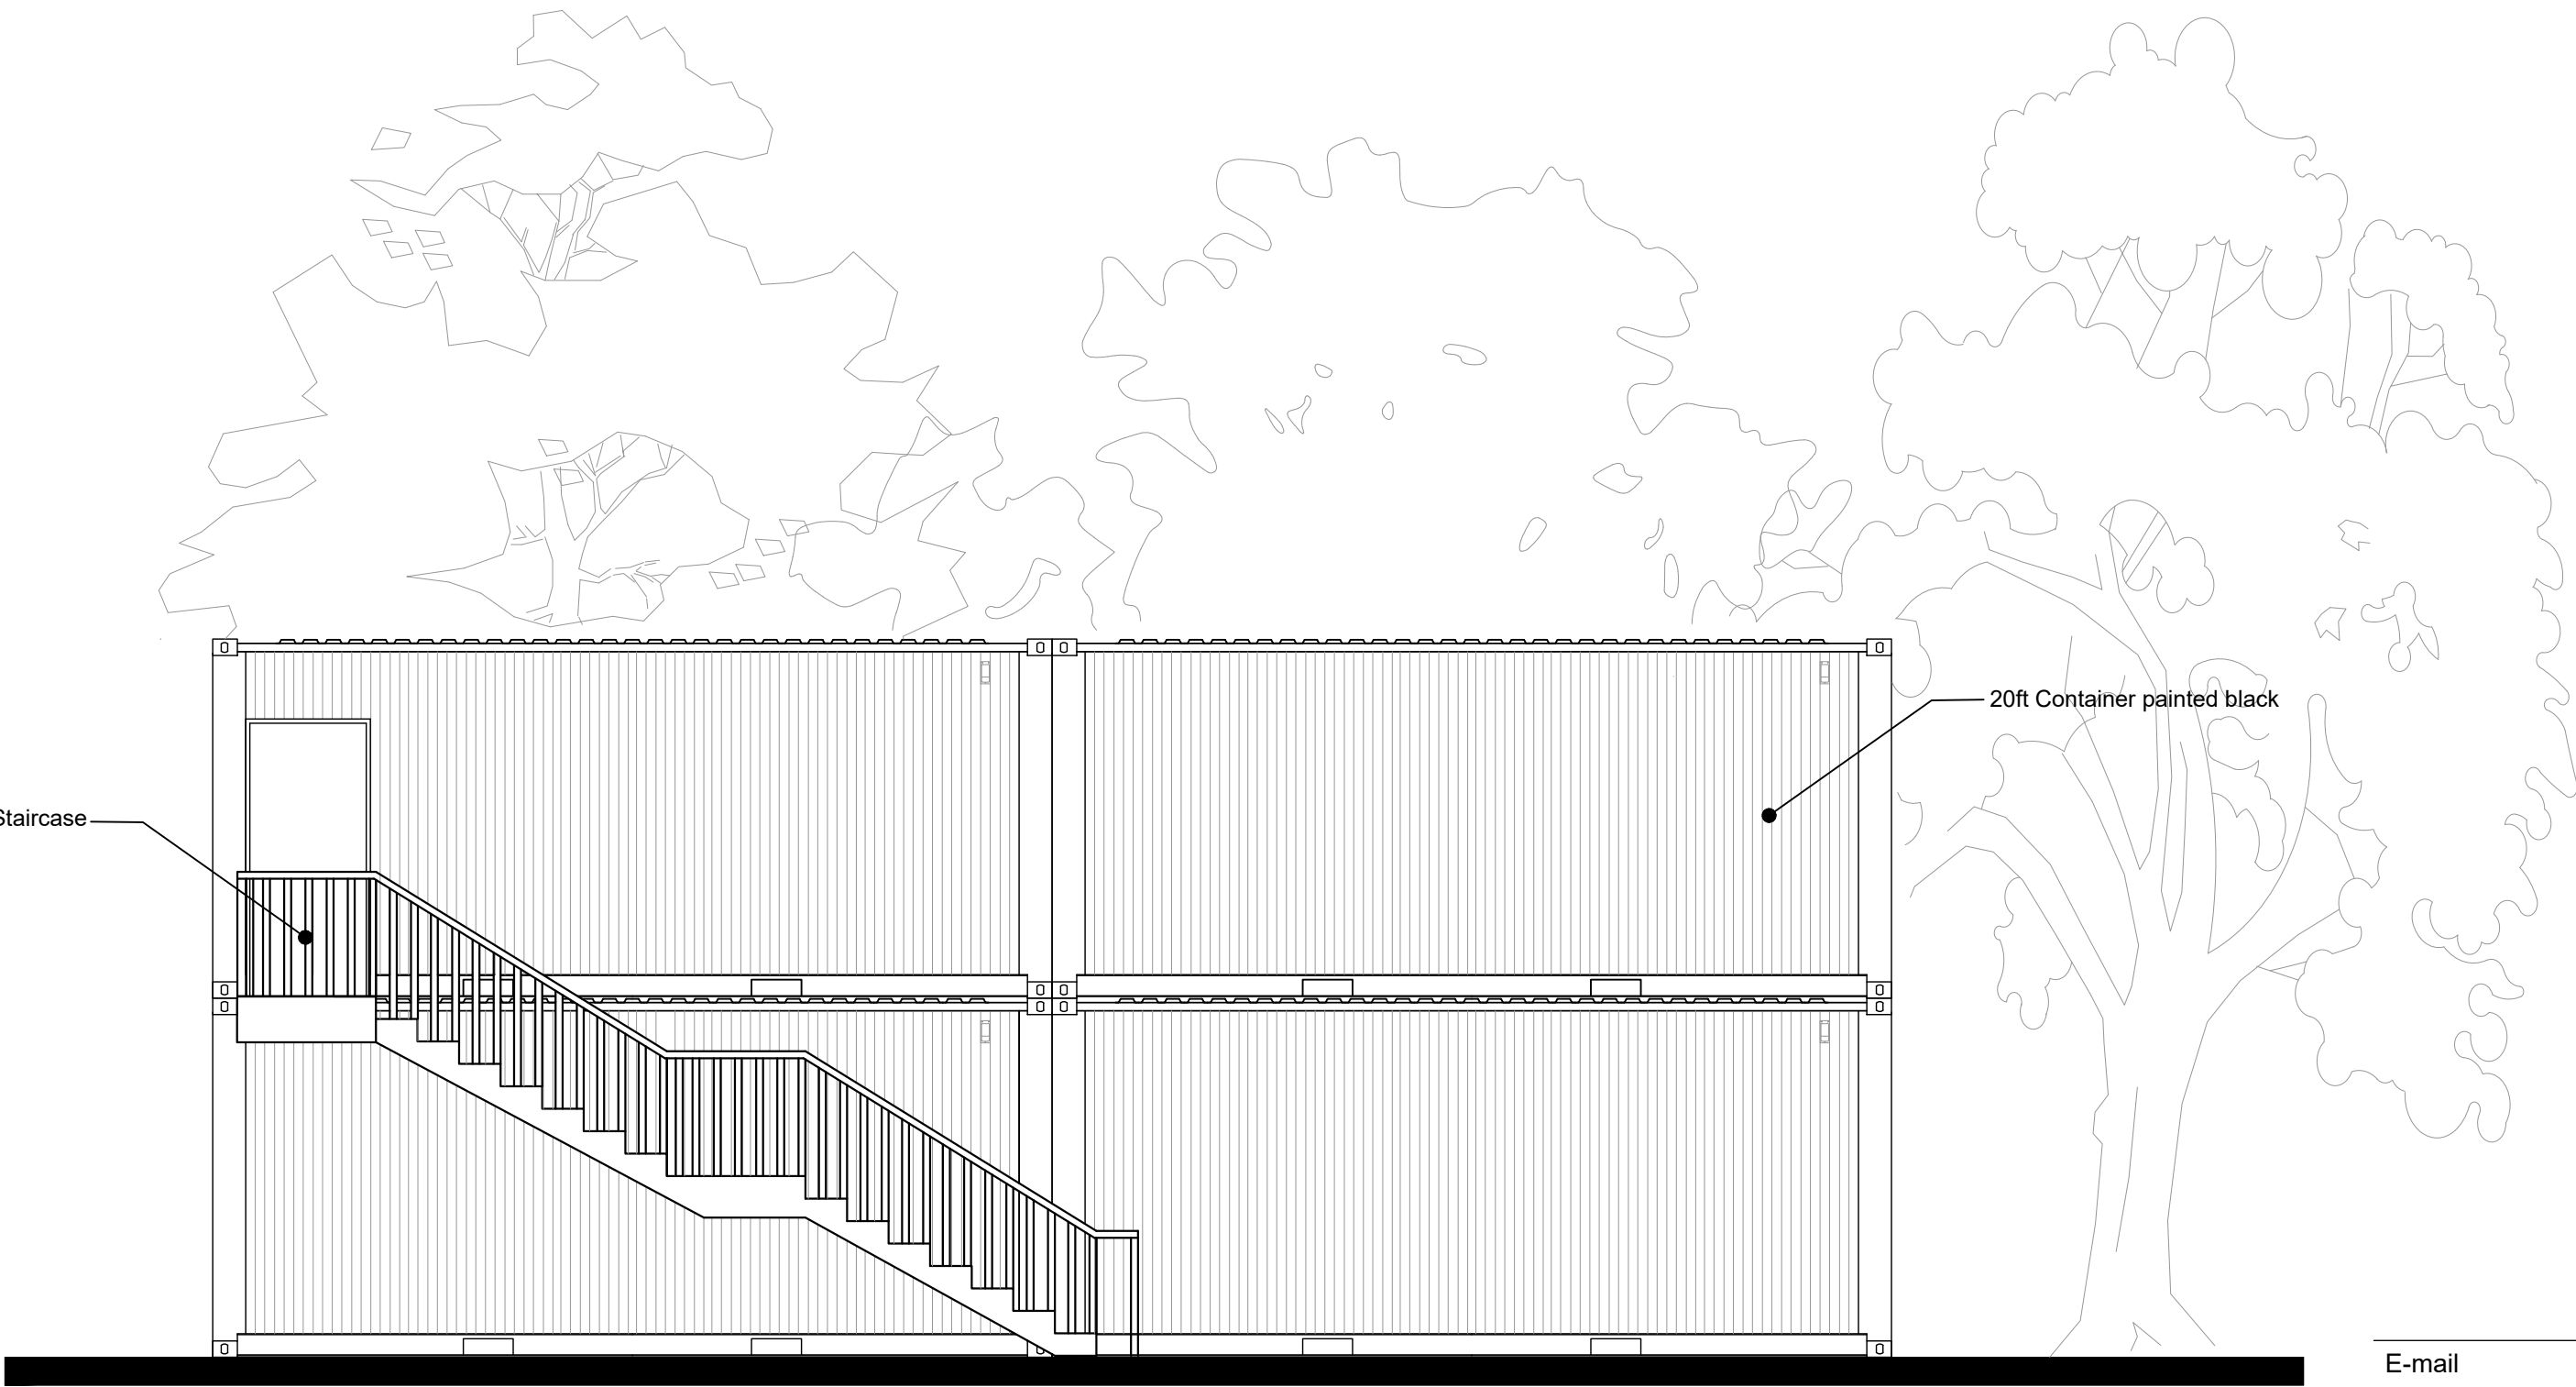

South East Elevation

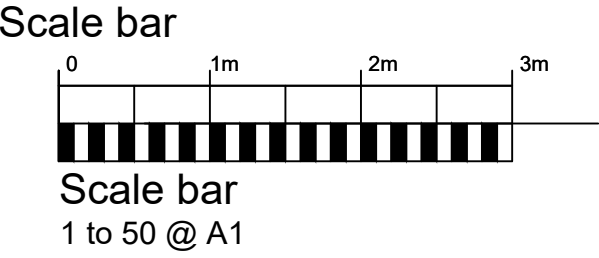

E-mail
ROSINAHMCMCLEAN@GMAIL.COM

Client
ONEDAY

Project Name
BOWRING_PARK_PARK_HOUSE

Drawing Title
PROPOSED_ELEVATIONS

Scale	Original Size	Purpose
1:50	A1	PLANNING
Date of First Issue	Author	
2024_06_14	R_MCLEAN	