




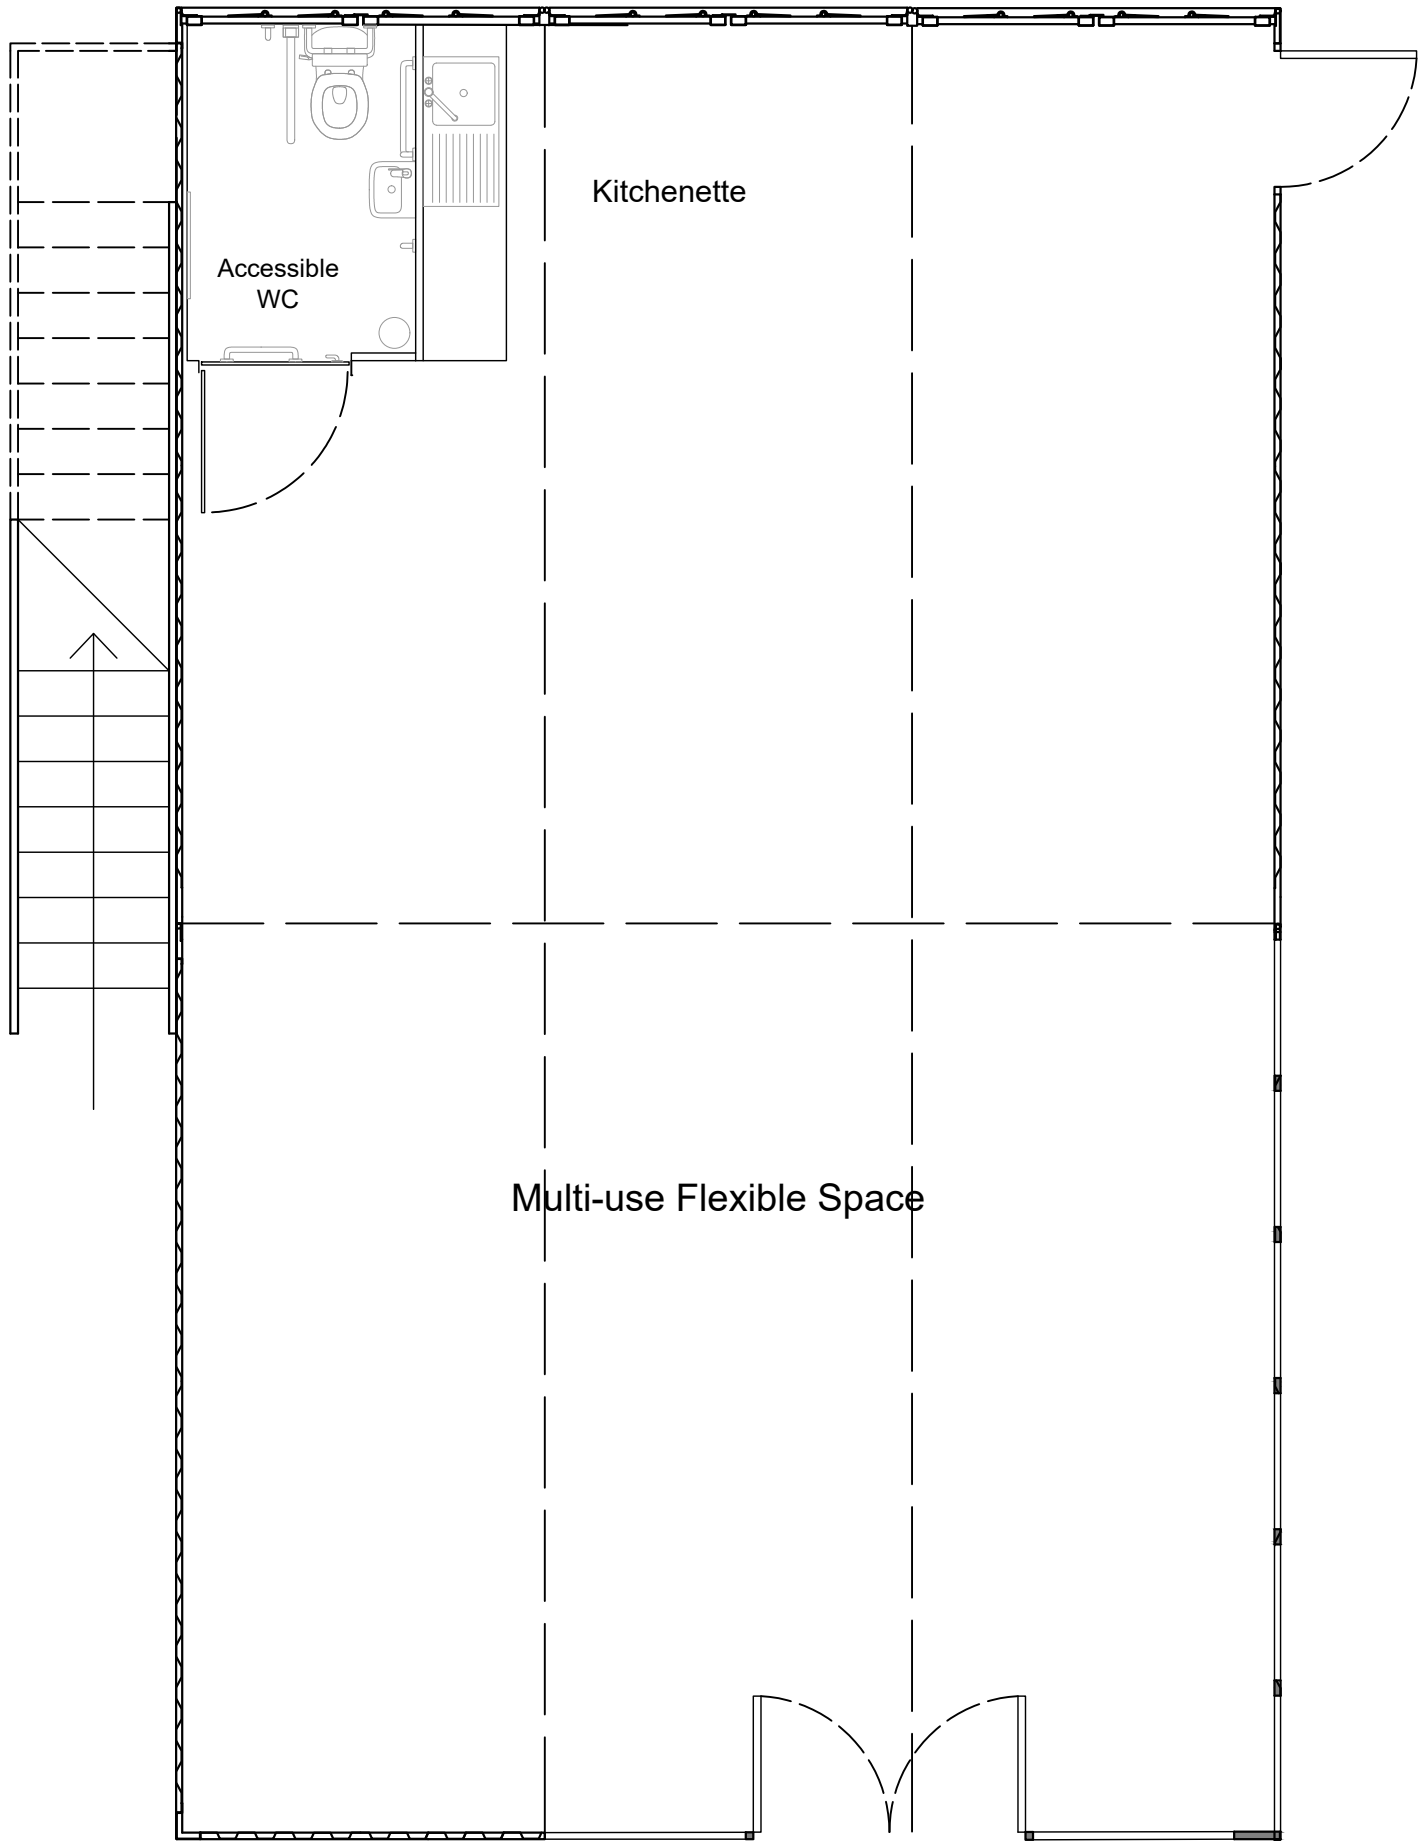

Ground Floor Plan

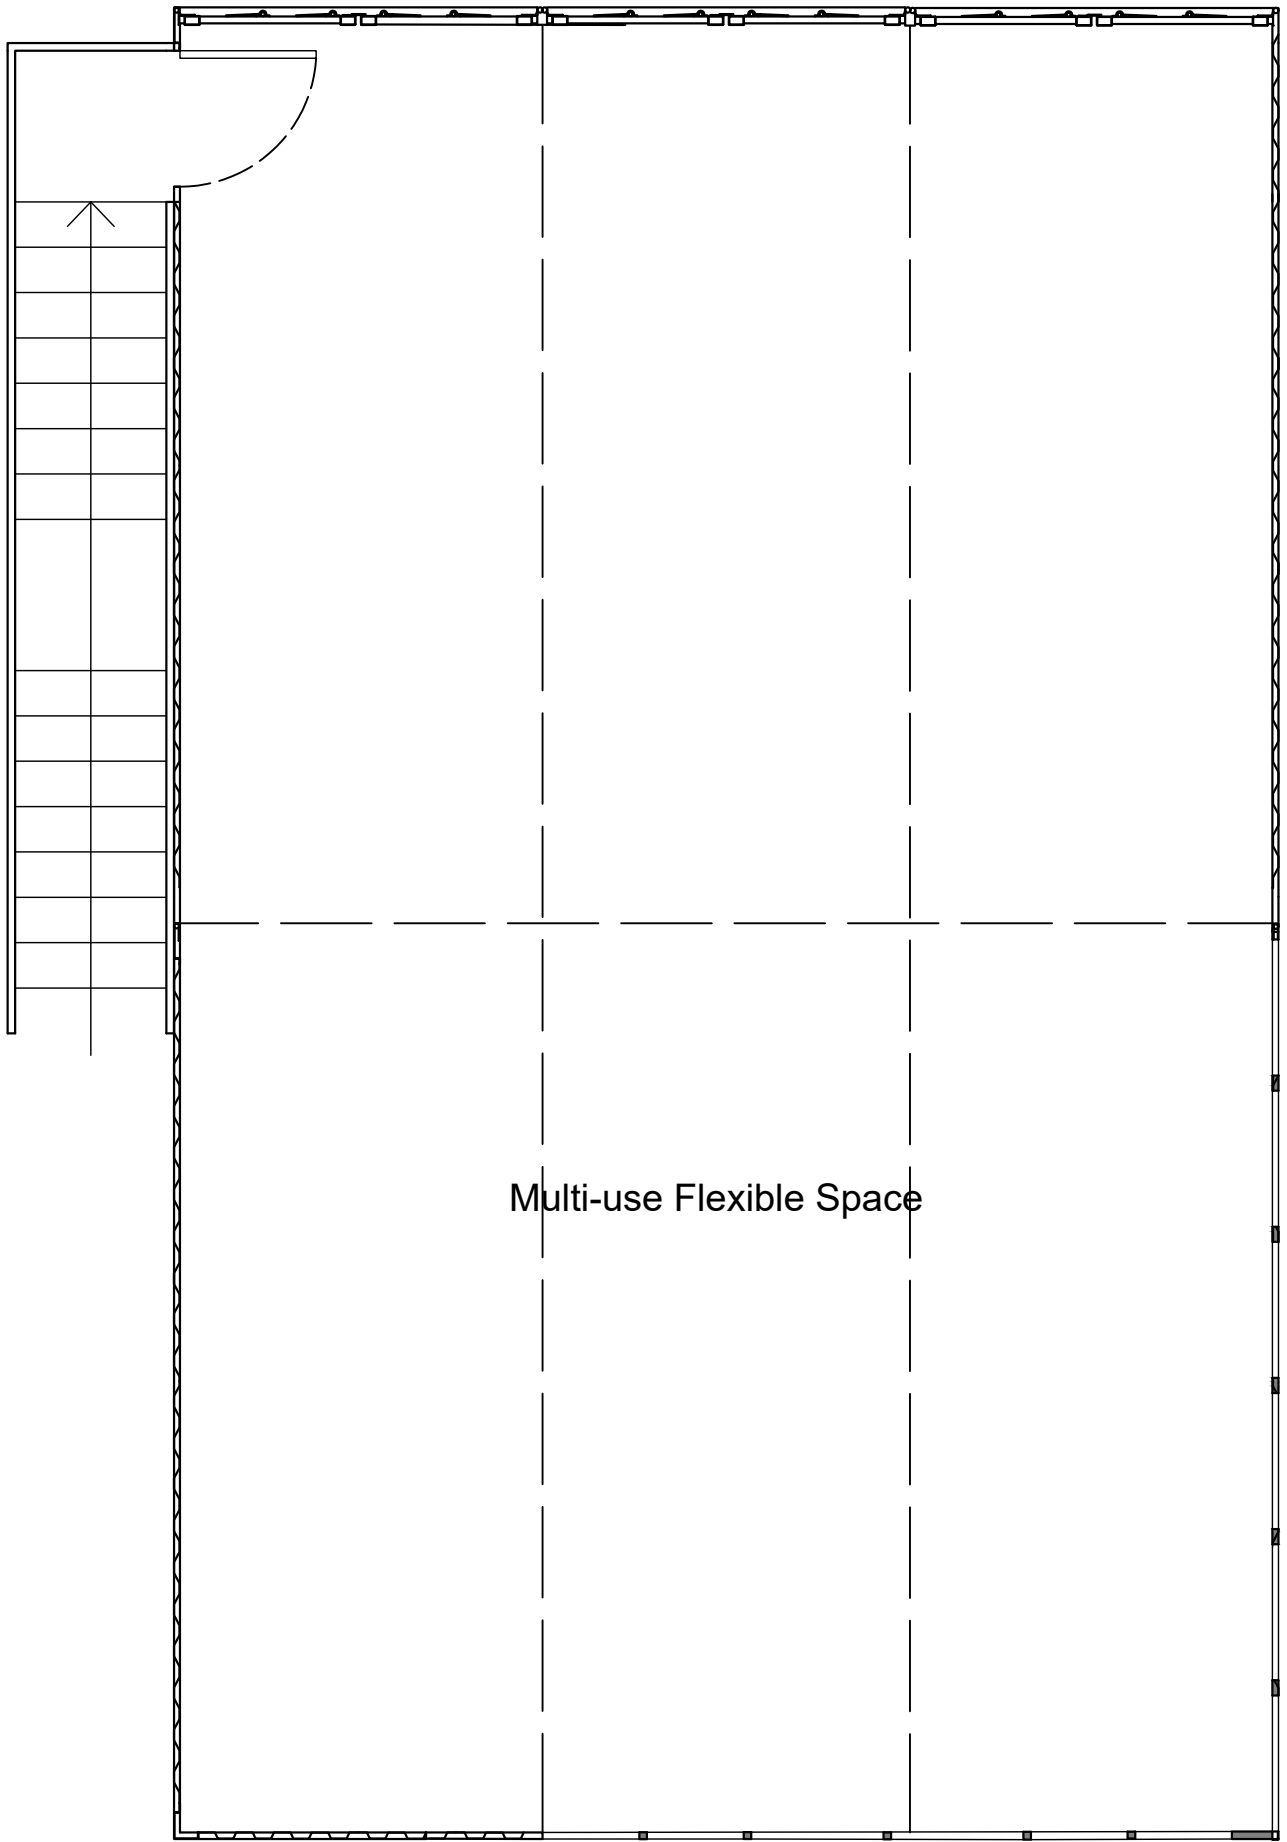

1st Floor Plan

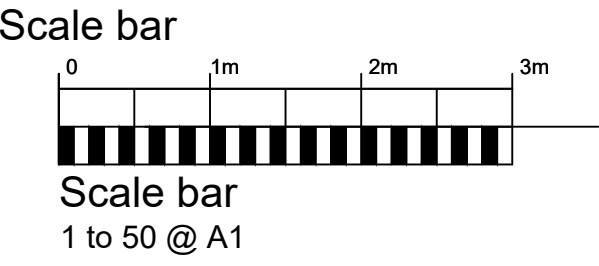

E-mail			
ROSINAHMCMCLEAN@GMAIL.COM			
Client			
ONEDAY			
Project Name			
BOWRING_PARK_PARK_HOUSE			
Drawing Title			
PROPOSED_PLANS			
Scale	Original Size	Purpose	
1:50	A1	PLANNING	
Date of First Issue	Author		
2024_06_14	R_MCLEAN		