




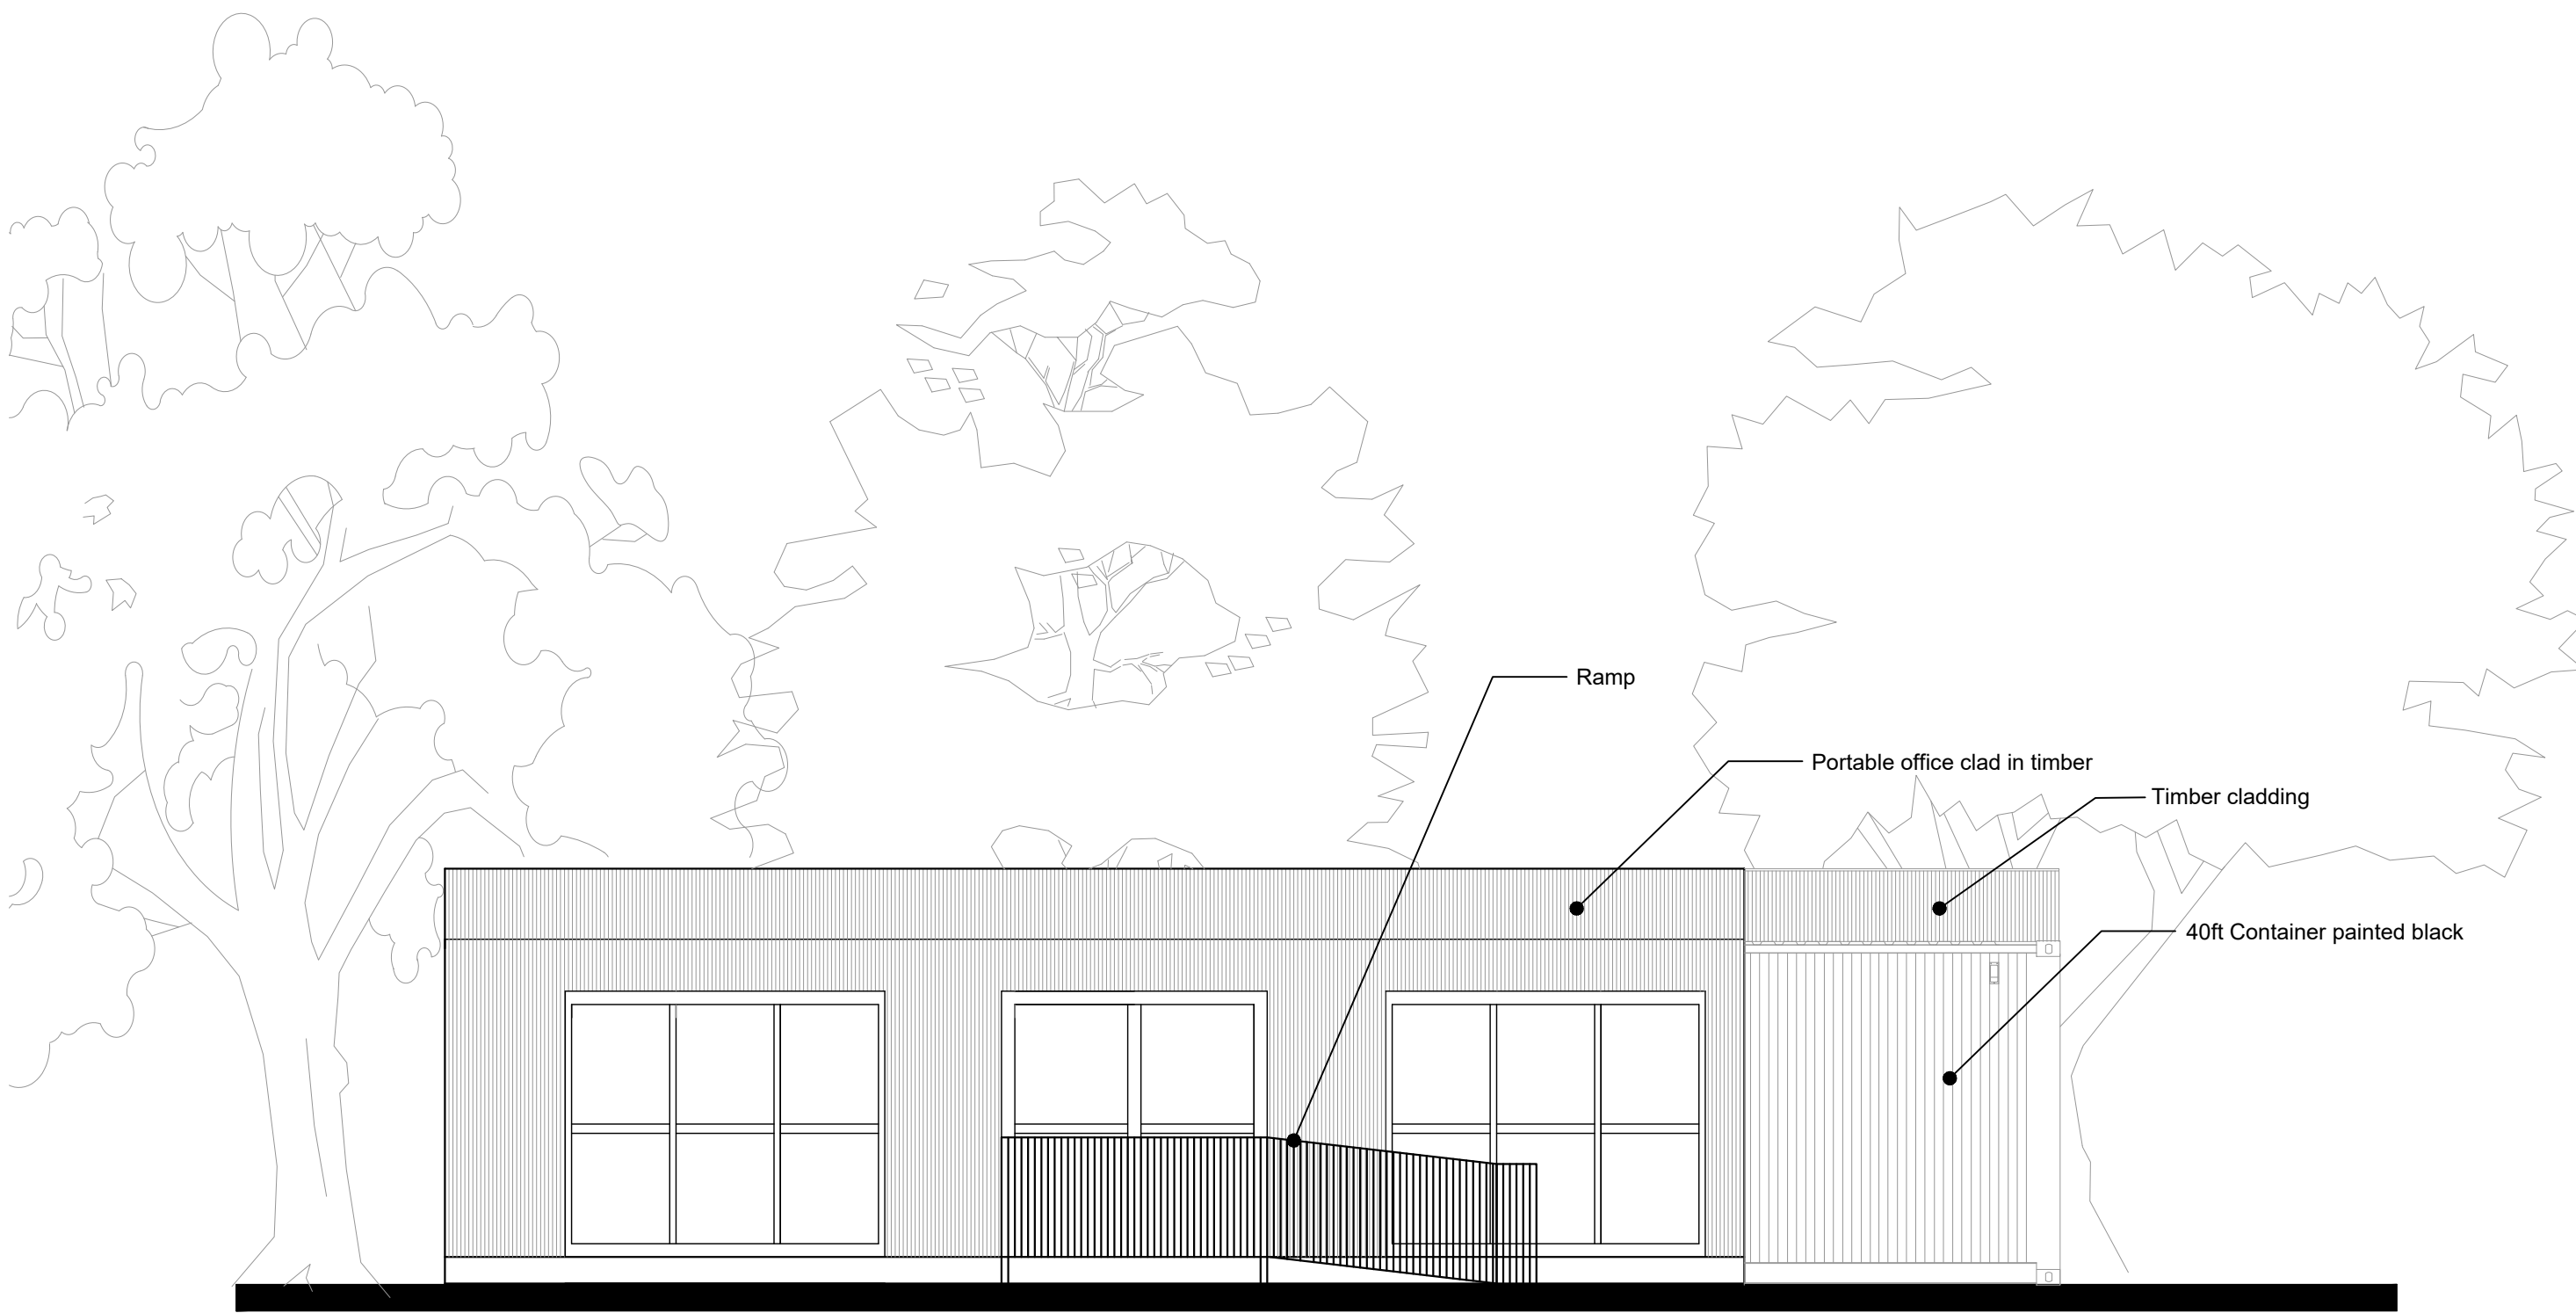


East Elevation

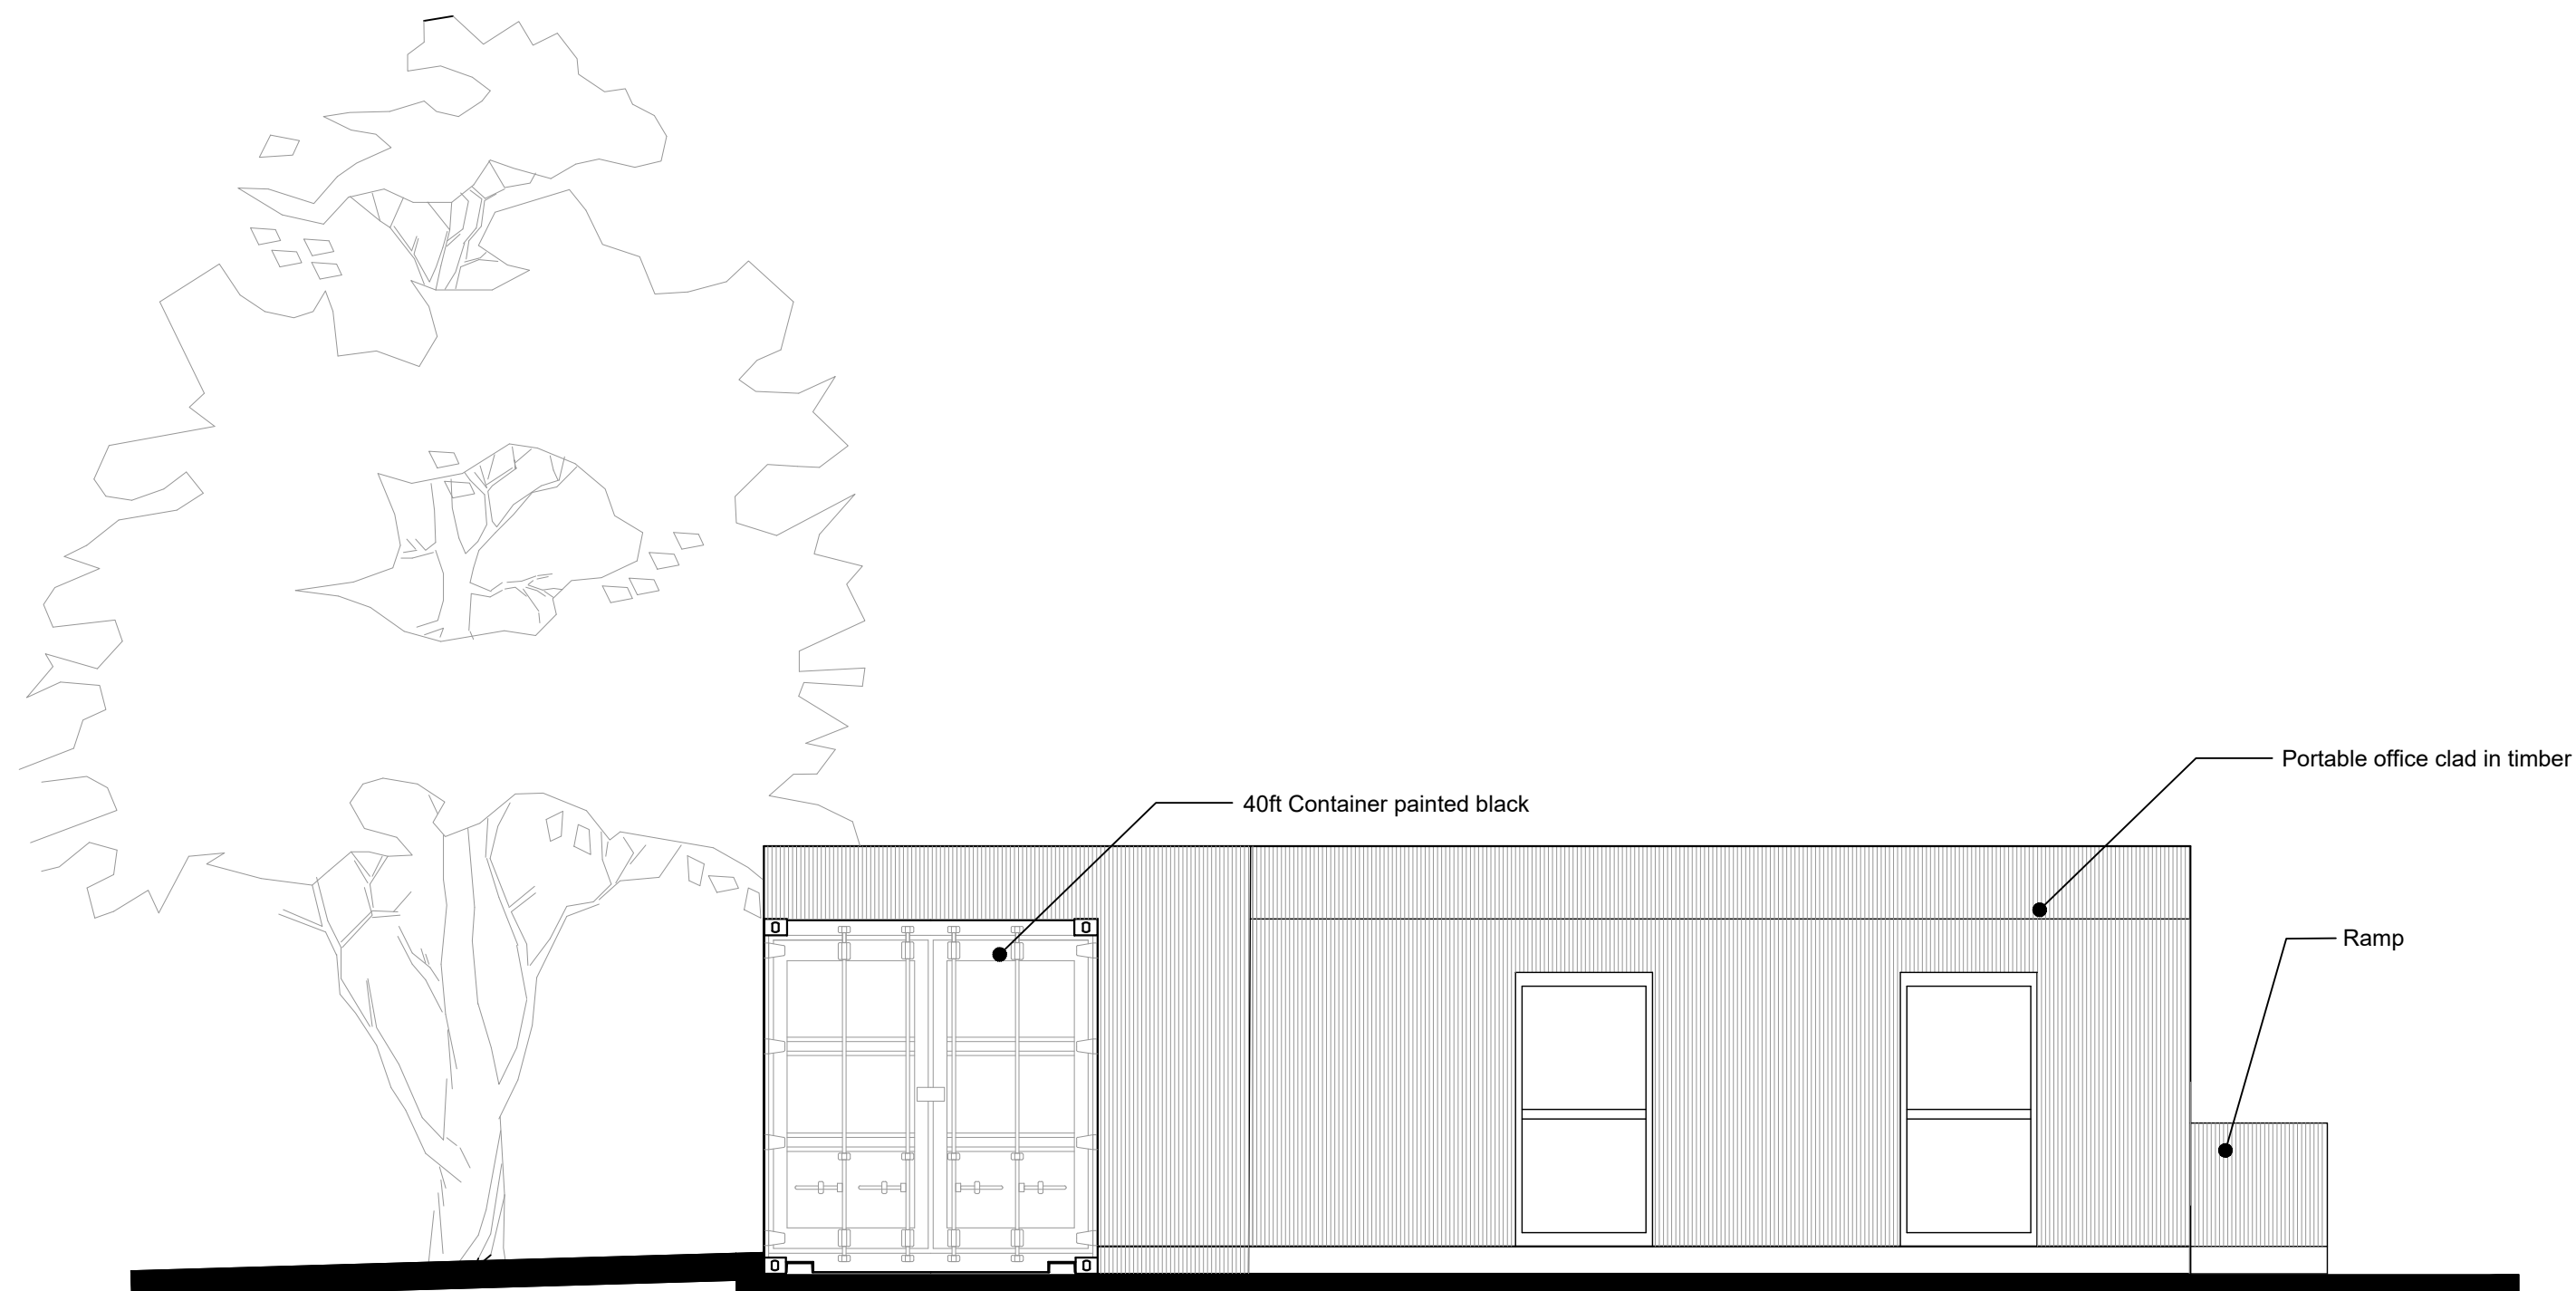


South Elevation

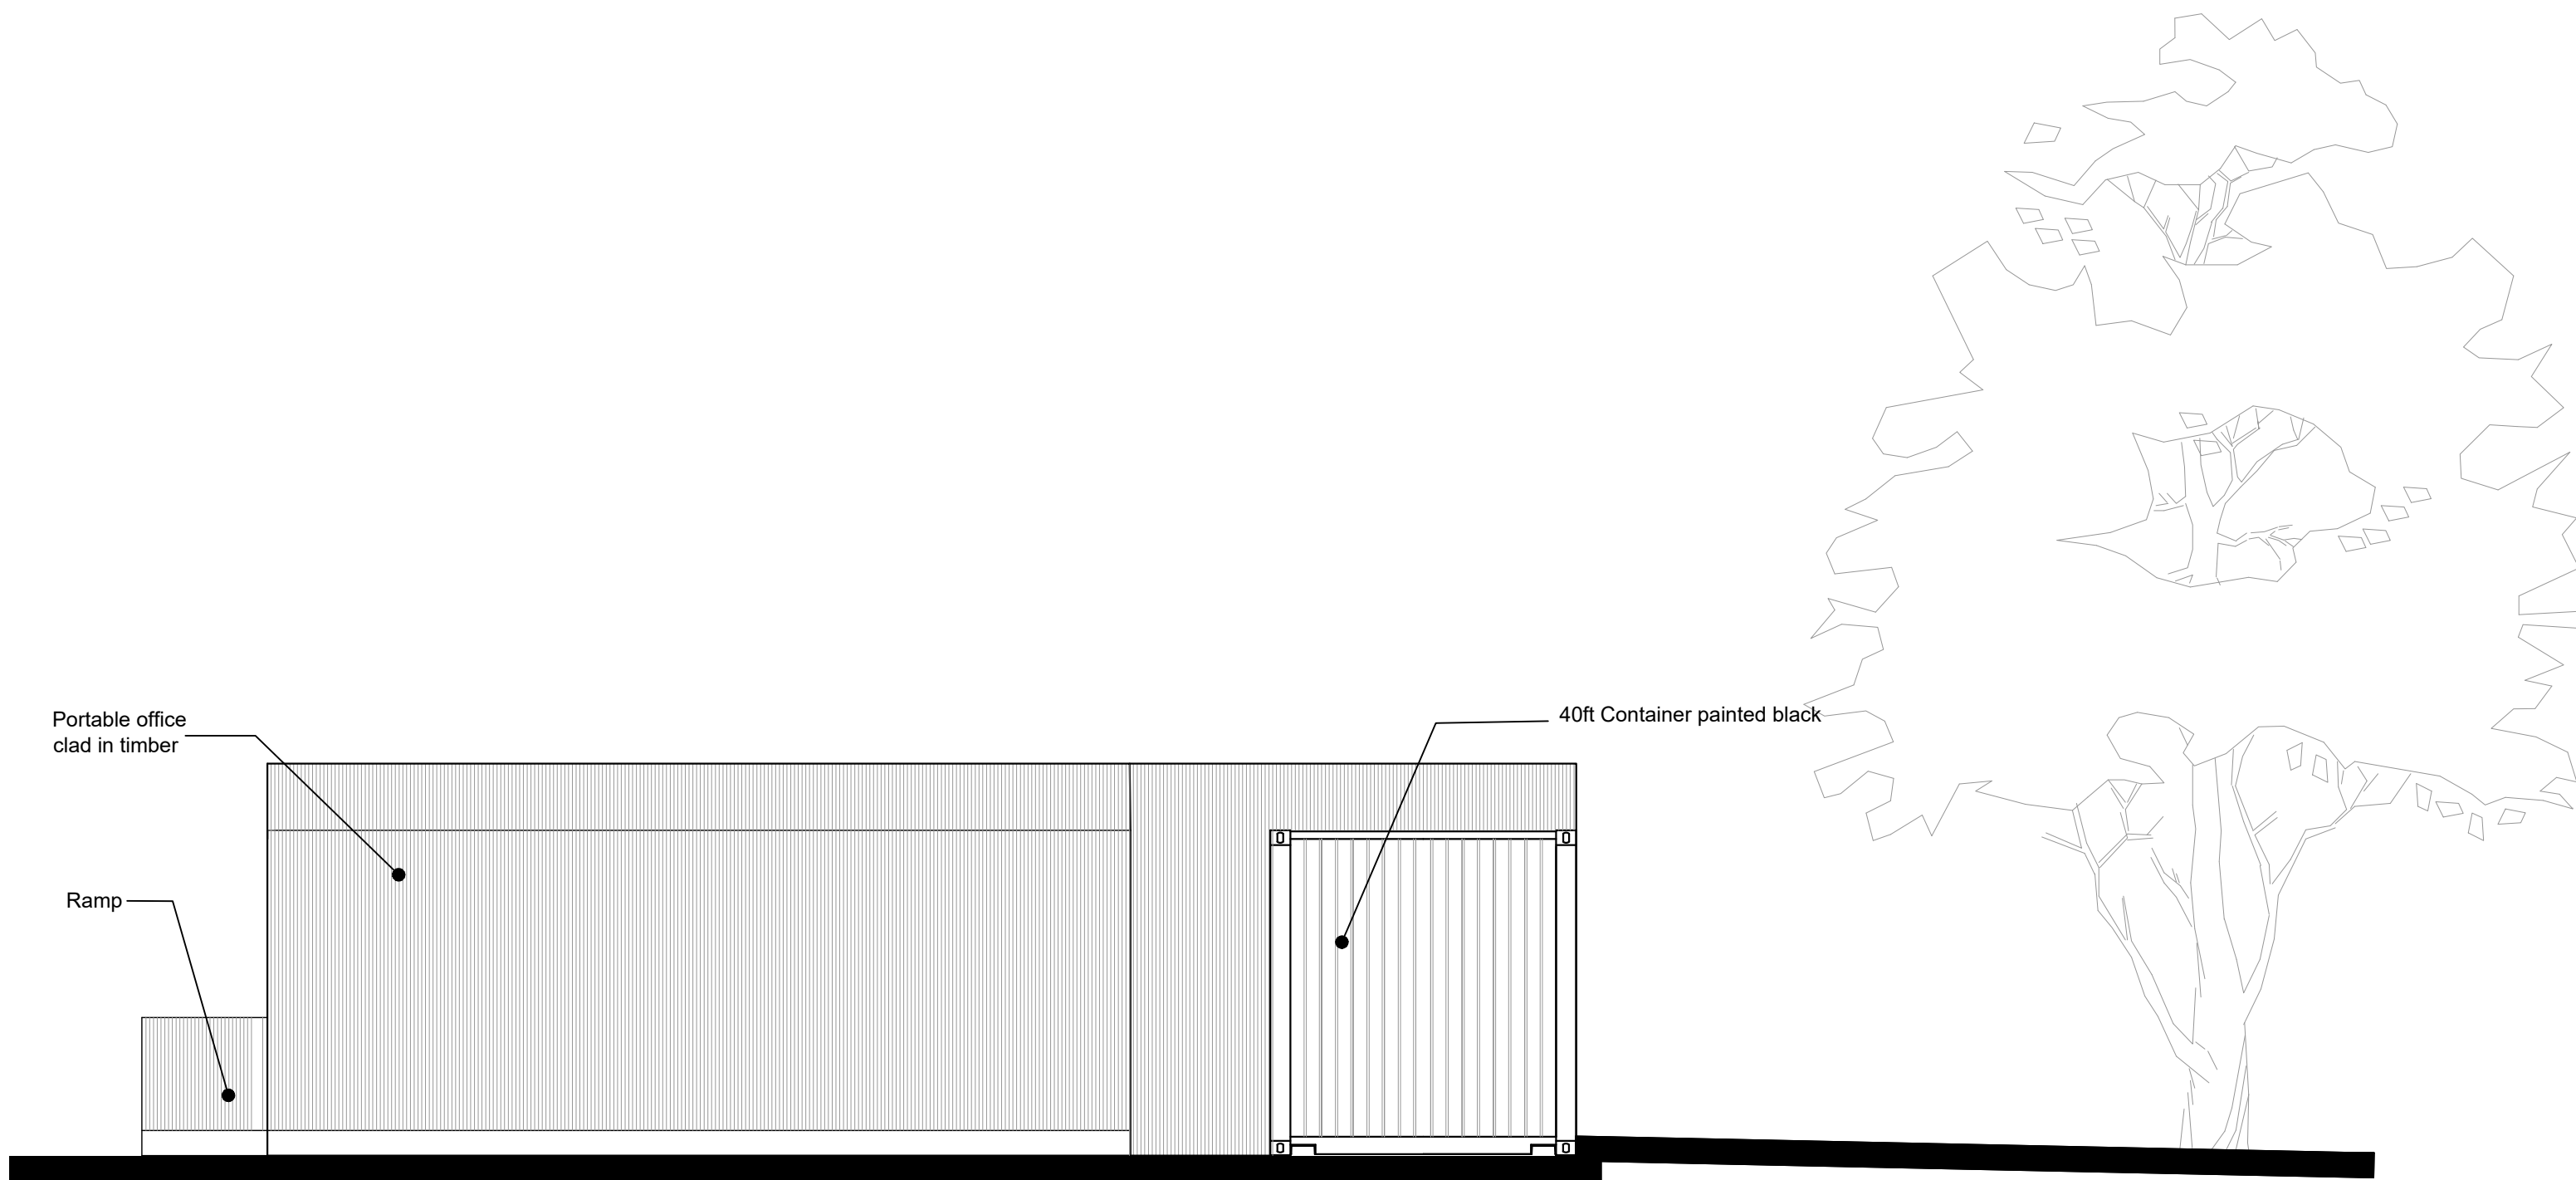

North Elevation

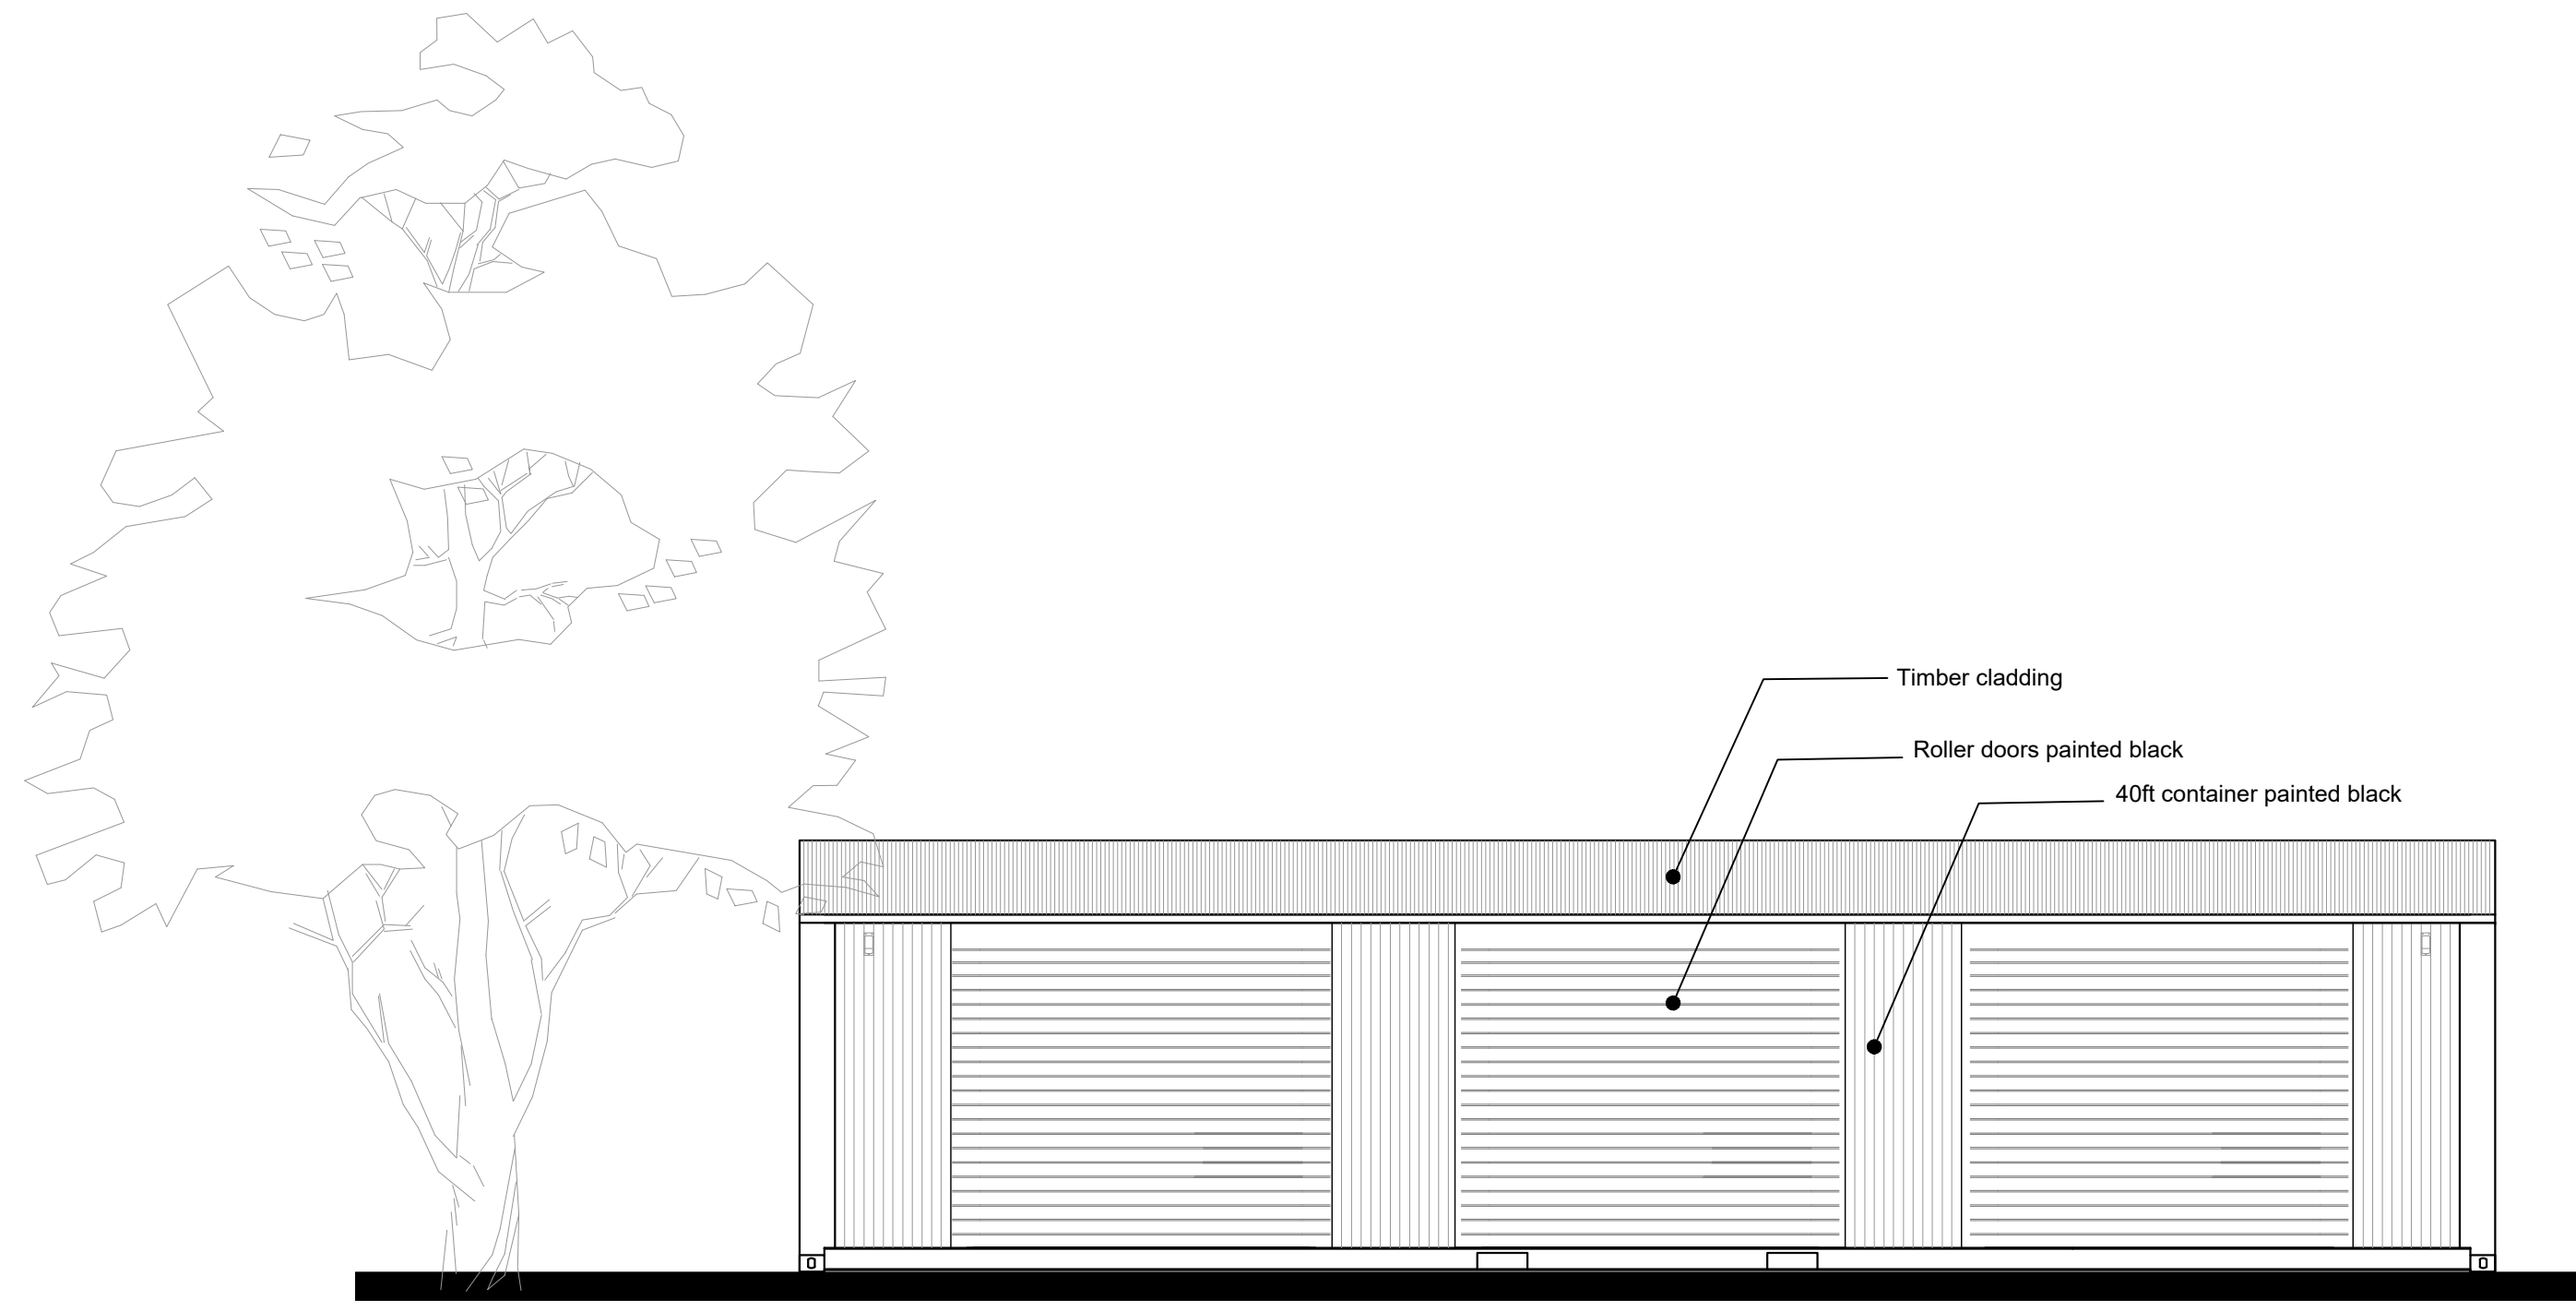

Buggy Container (West) Elevation

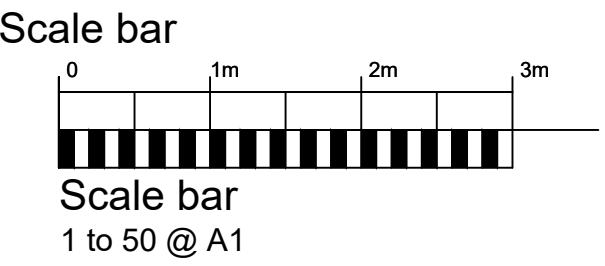

E-mail		
ROSINAHMCMLEAN@GMAIL.COM		
Client		
ONEDAY		
Project Name		
BOWRING_PARK_GOLF_RECEPTION		
Drawing Title		
PROPOSED_ELEVATIONS		
Scale	Original Size	Purpose
1:50	A1	PLANNING
Date of First Issue	Author	
2024_06_12	R_MCLEAN	