



PROPOSED NORTH ELEVATION

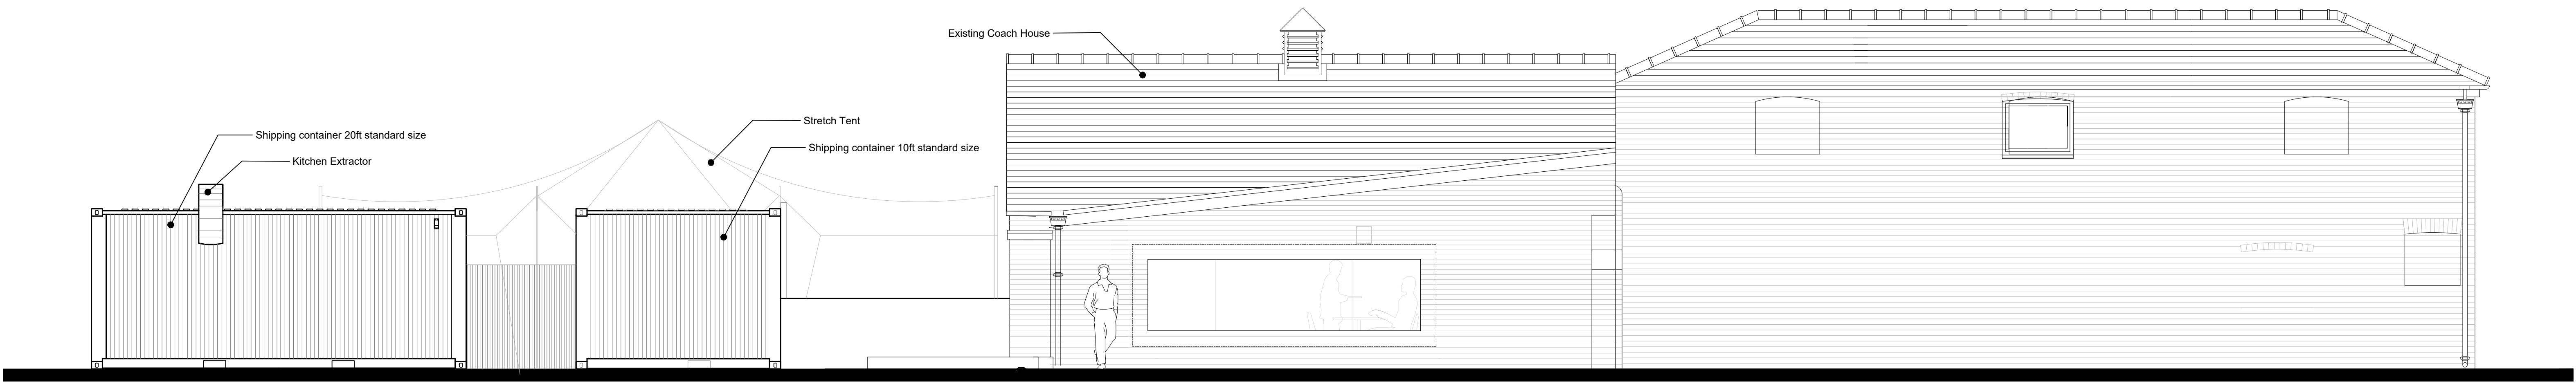

PROPOSED SOUTH ELEVATION

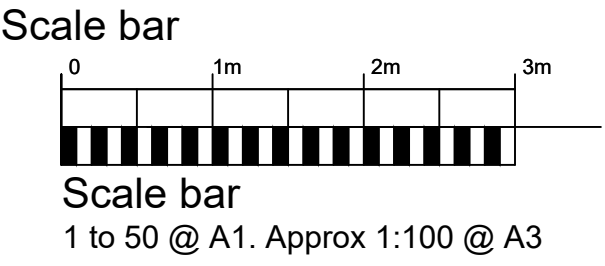

E-mail ROSINAHMCMCLEAN@GMAIL.COM		
Client ONEDAY		
Project Name BOWRING_PARK_COACH_HOUSE_EXTENSION		
Drawing Title PROPOSED_ELEVATIONS_1		
Scale 1:50	Original Size A1	Purpose PLANNING
Date of First Issue 2024_05_22	Author R_MCLEAN	