




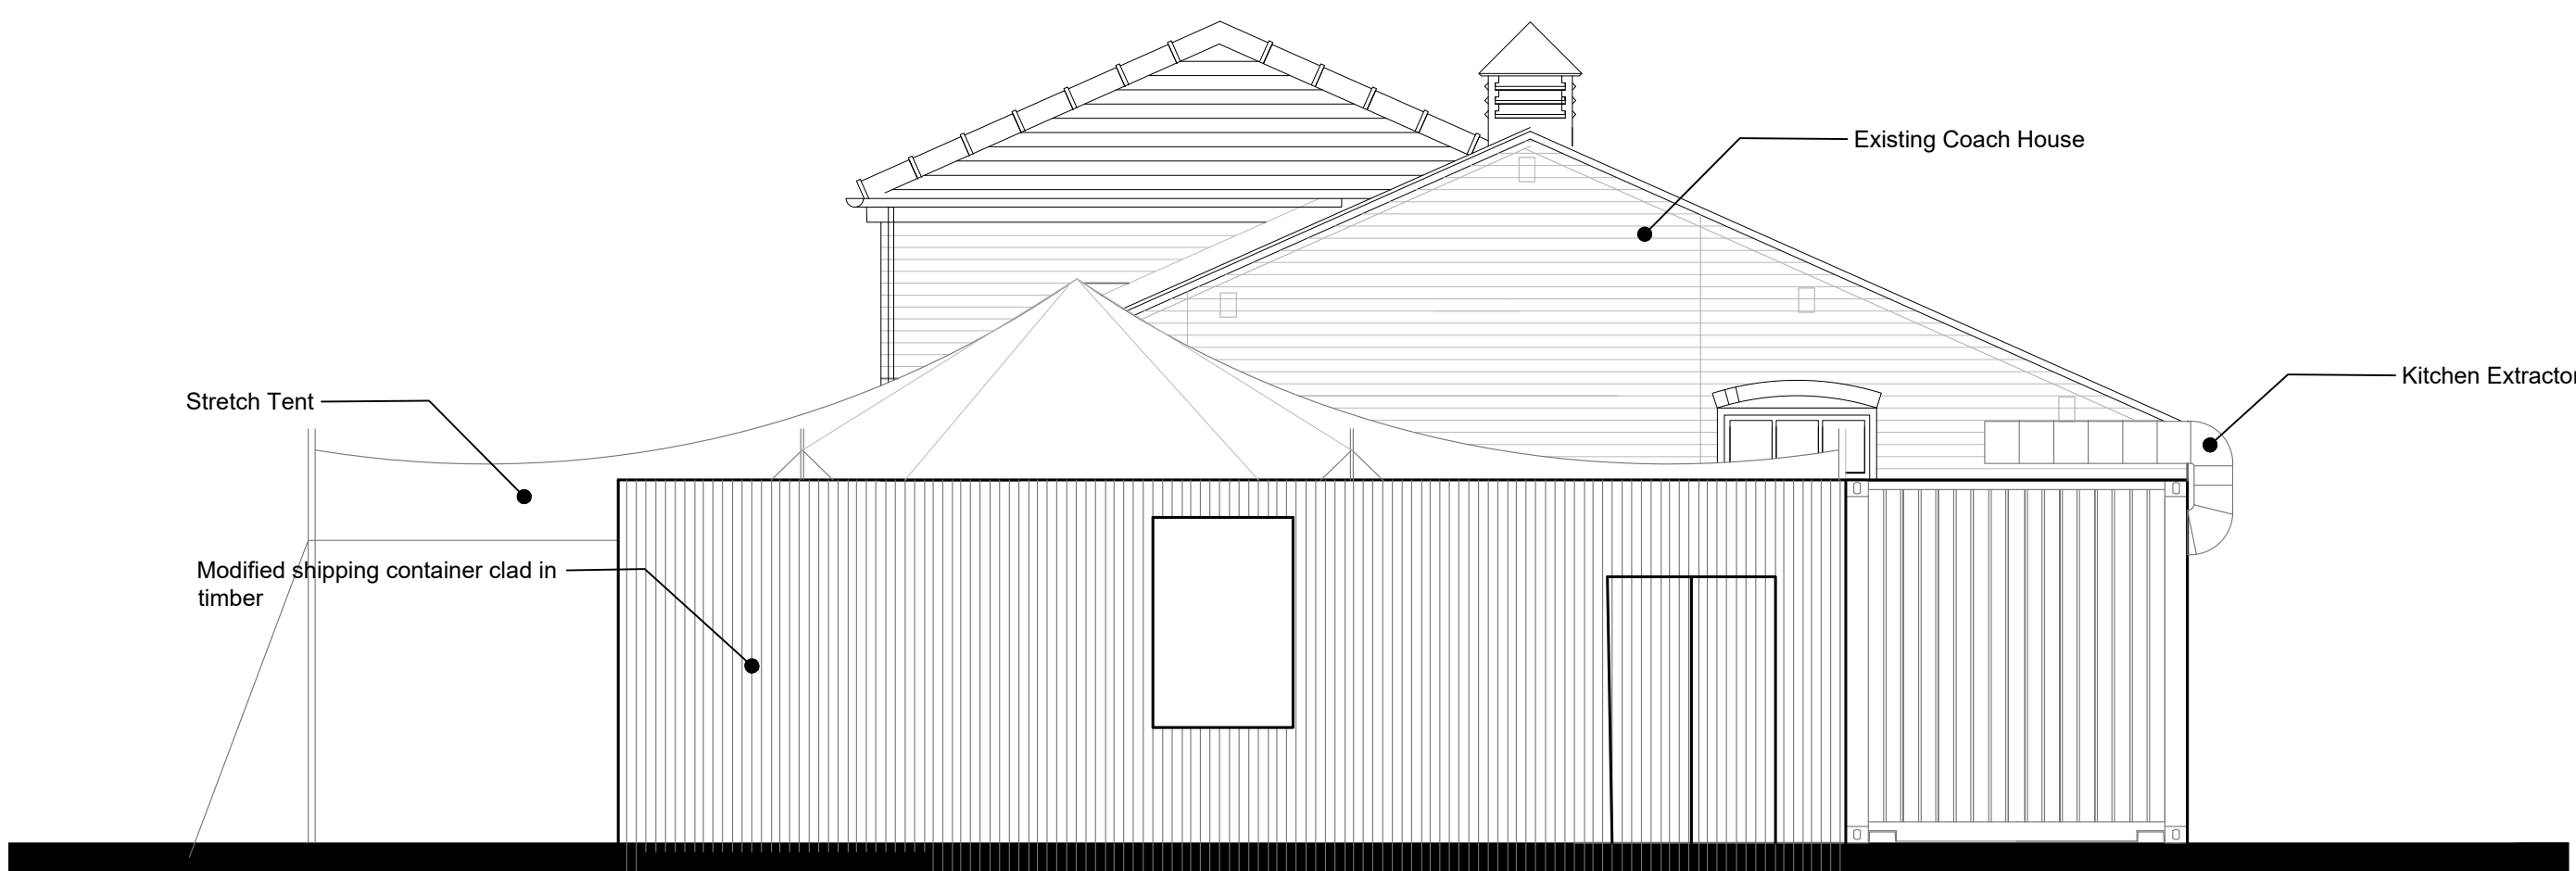


PROPOSED WEST ELEVATION

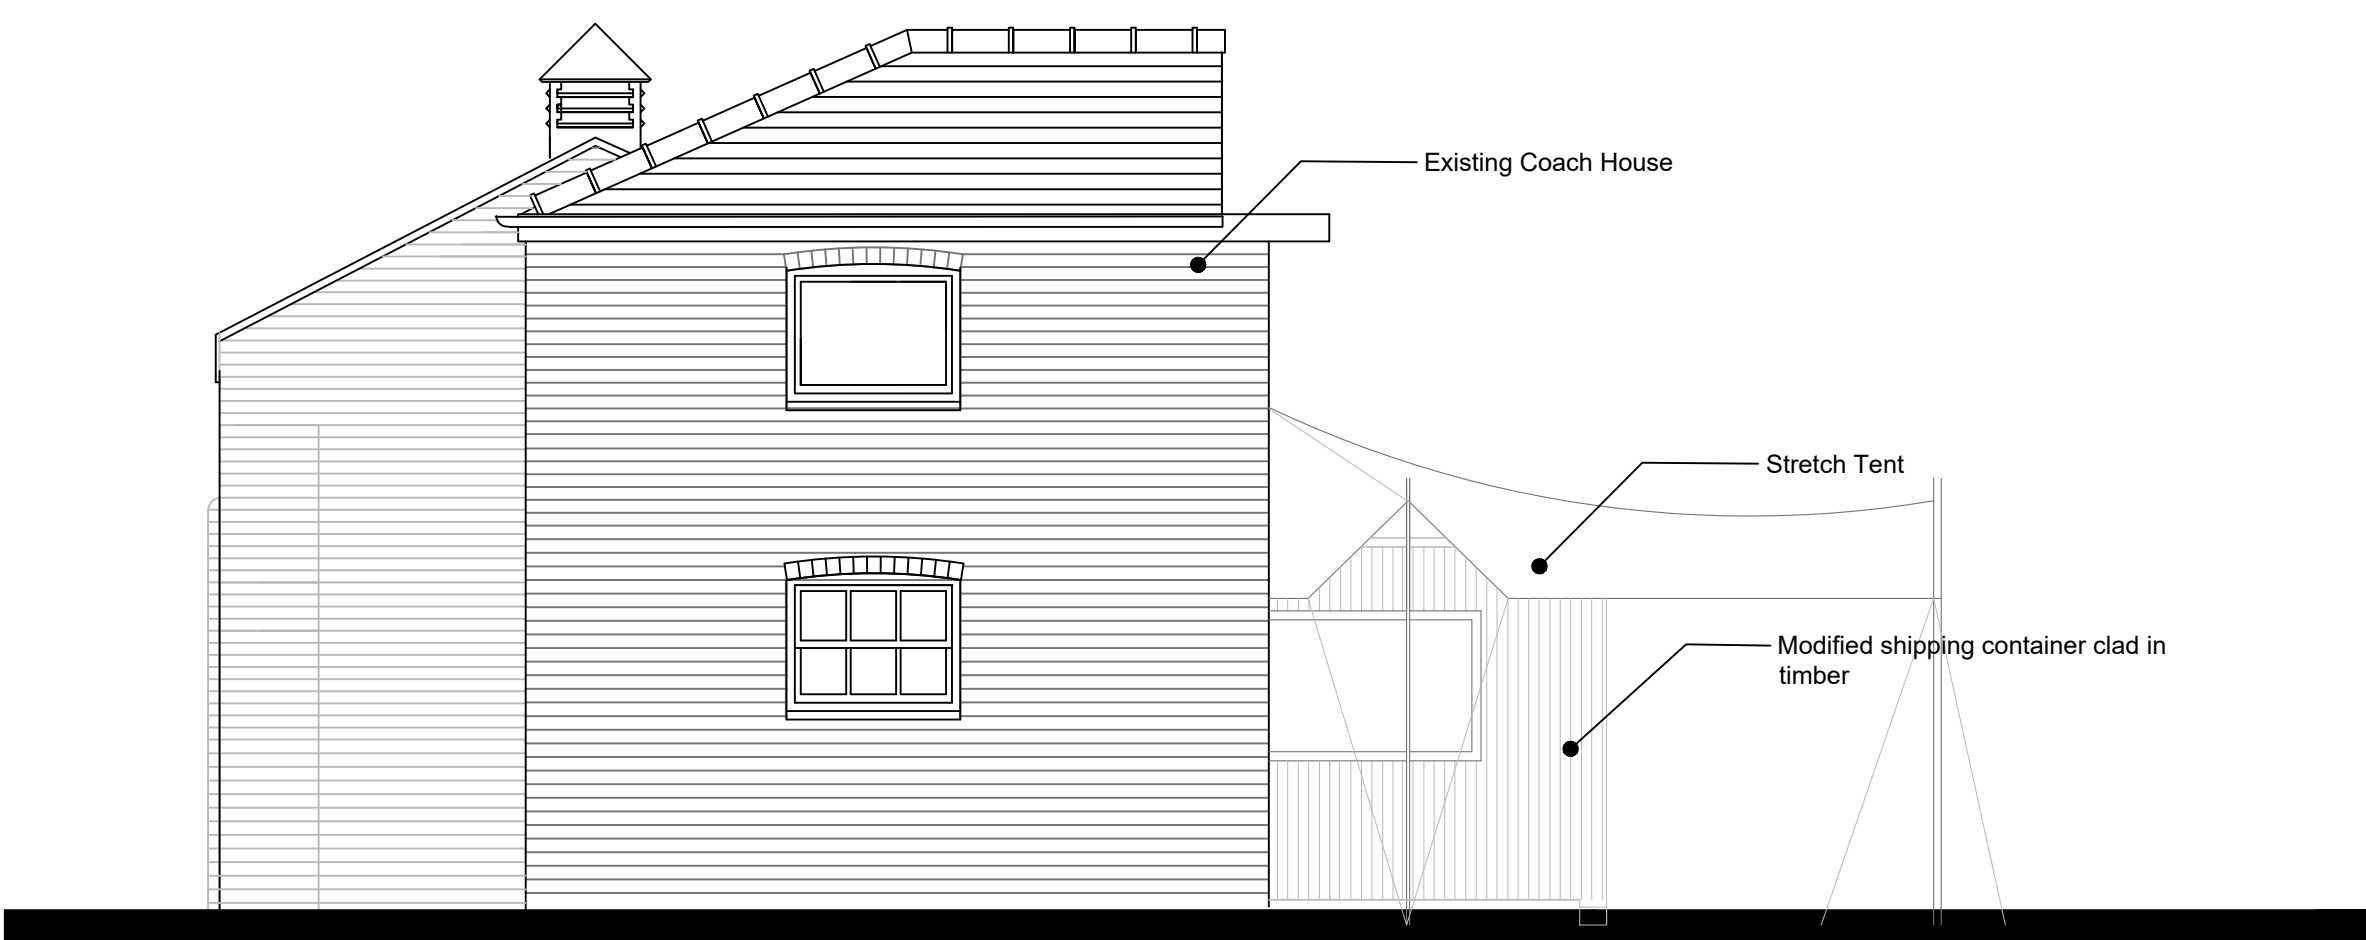

PROPOSED EAST ELEVATION

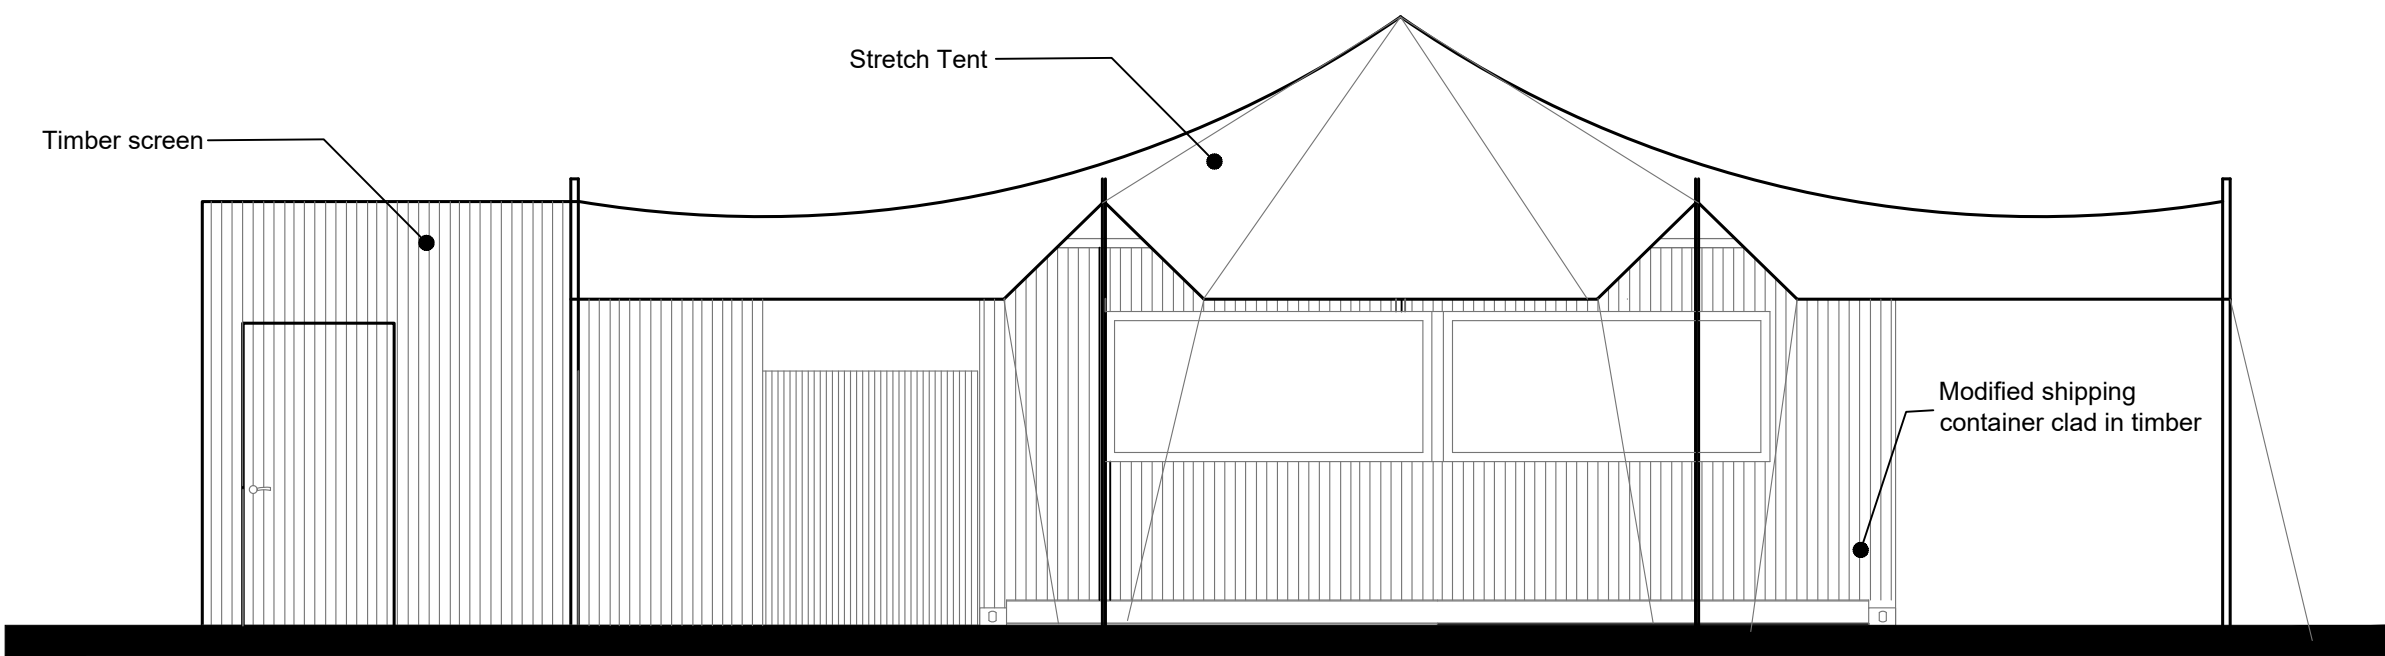

PROPOSED SECTION A-A

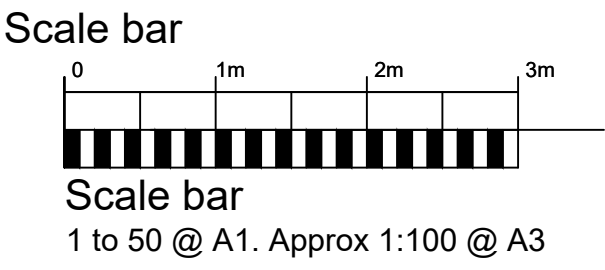

E-mail		
ROSINAHMCMCLEAN@GMAIL.COM		
Client		
ONEDAY		
Project Name		
BOWRING_PARK_COACH_HOUSE_EXTENSION		
Drawing Title		
PROPOSED_ELEVATIONS_2		
Scale	Original Size	Purpose
1:50	A1	PLANNING
Date of First Issue	Author	
2024_05_22	R_MCLEAN	