



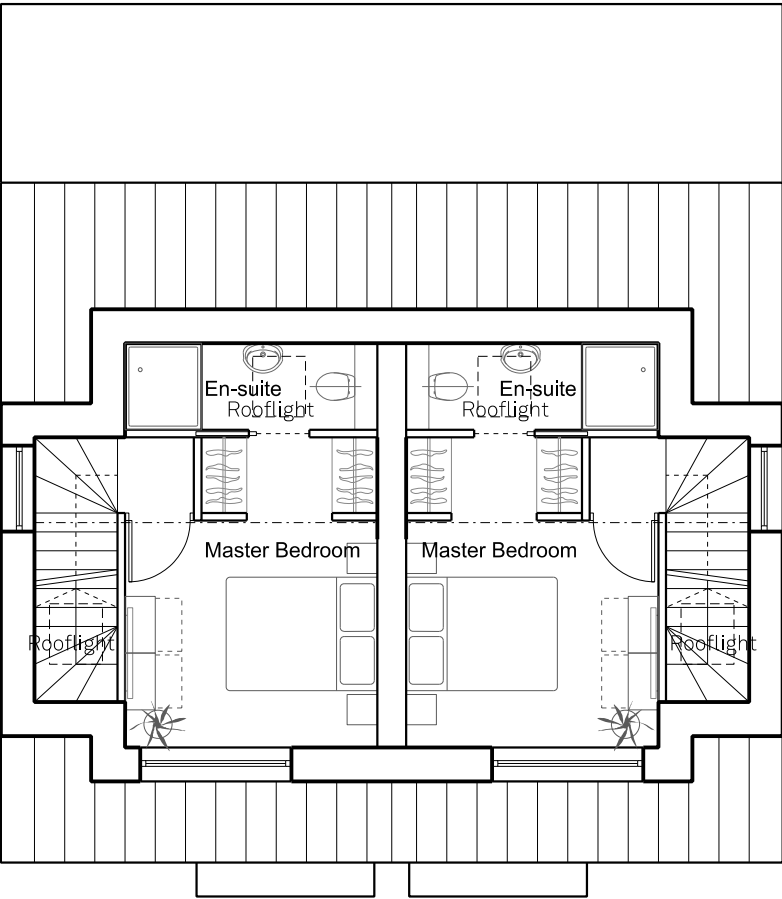

Notes

This document is © Falconer Chester Hall Limited.
All drawing measurements shall not be obtained by scaling. Any discrepancies on this document to be immediately reported to the Architect. Verify all dimensions and levels prior to construction. This Document shall be read in conjunction with related documents, specifications and associated models.

 

KEY PLAN



P01	29.07.24	RB	RB	First Issue
Rev:	Date:	By:	Chk By:	Rev Note:

FALCONER
CHESTER
HALL

London | Liverpool | Manchester | www.fcharchitects.com | +44(0)151 243 5800

FCH

Rev
P01
Drawn By
RB
Checked By
RB

Project Title Okell Drive, Knowsley			
Client Gormac Developments Ltd			
Drawing Title Proposed Second Floor Plan- Block C			
Drawing No. P23036-FCH-BC-02-DR-A-1302			
Status S2	Issue suitable for: Information	Date 29.07.24	
Job No. P23-036	Drawing Stage Planning	Scale 1:100 @ A3	