


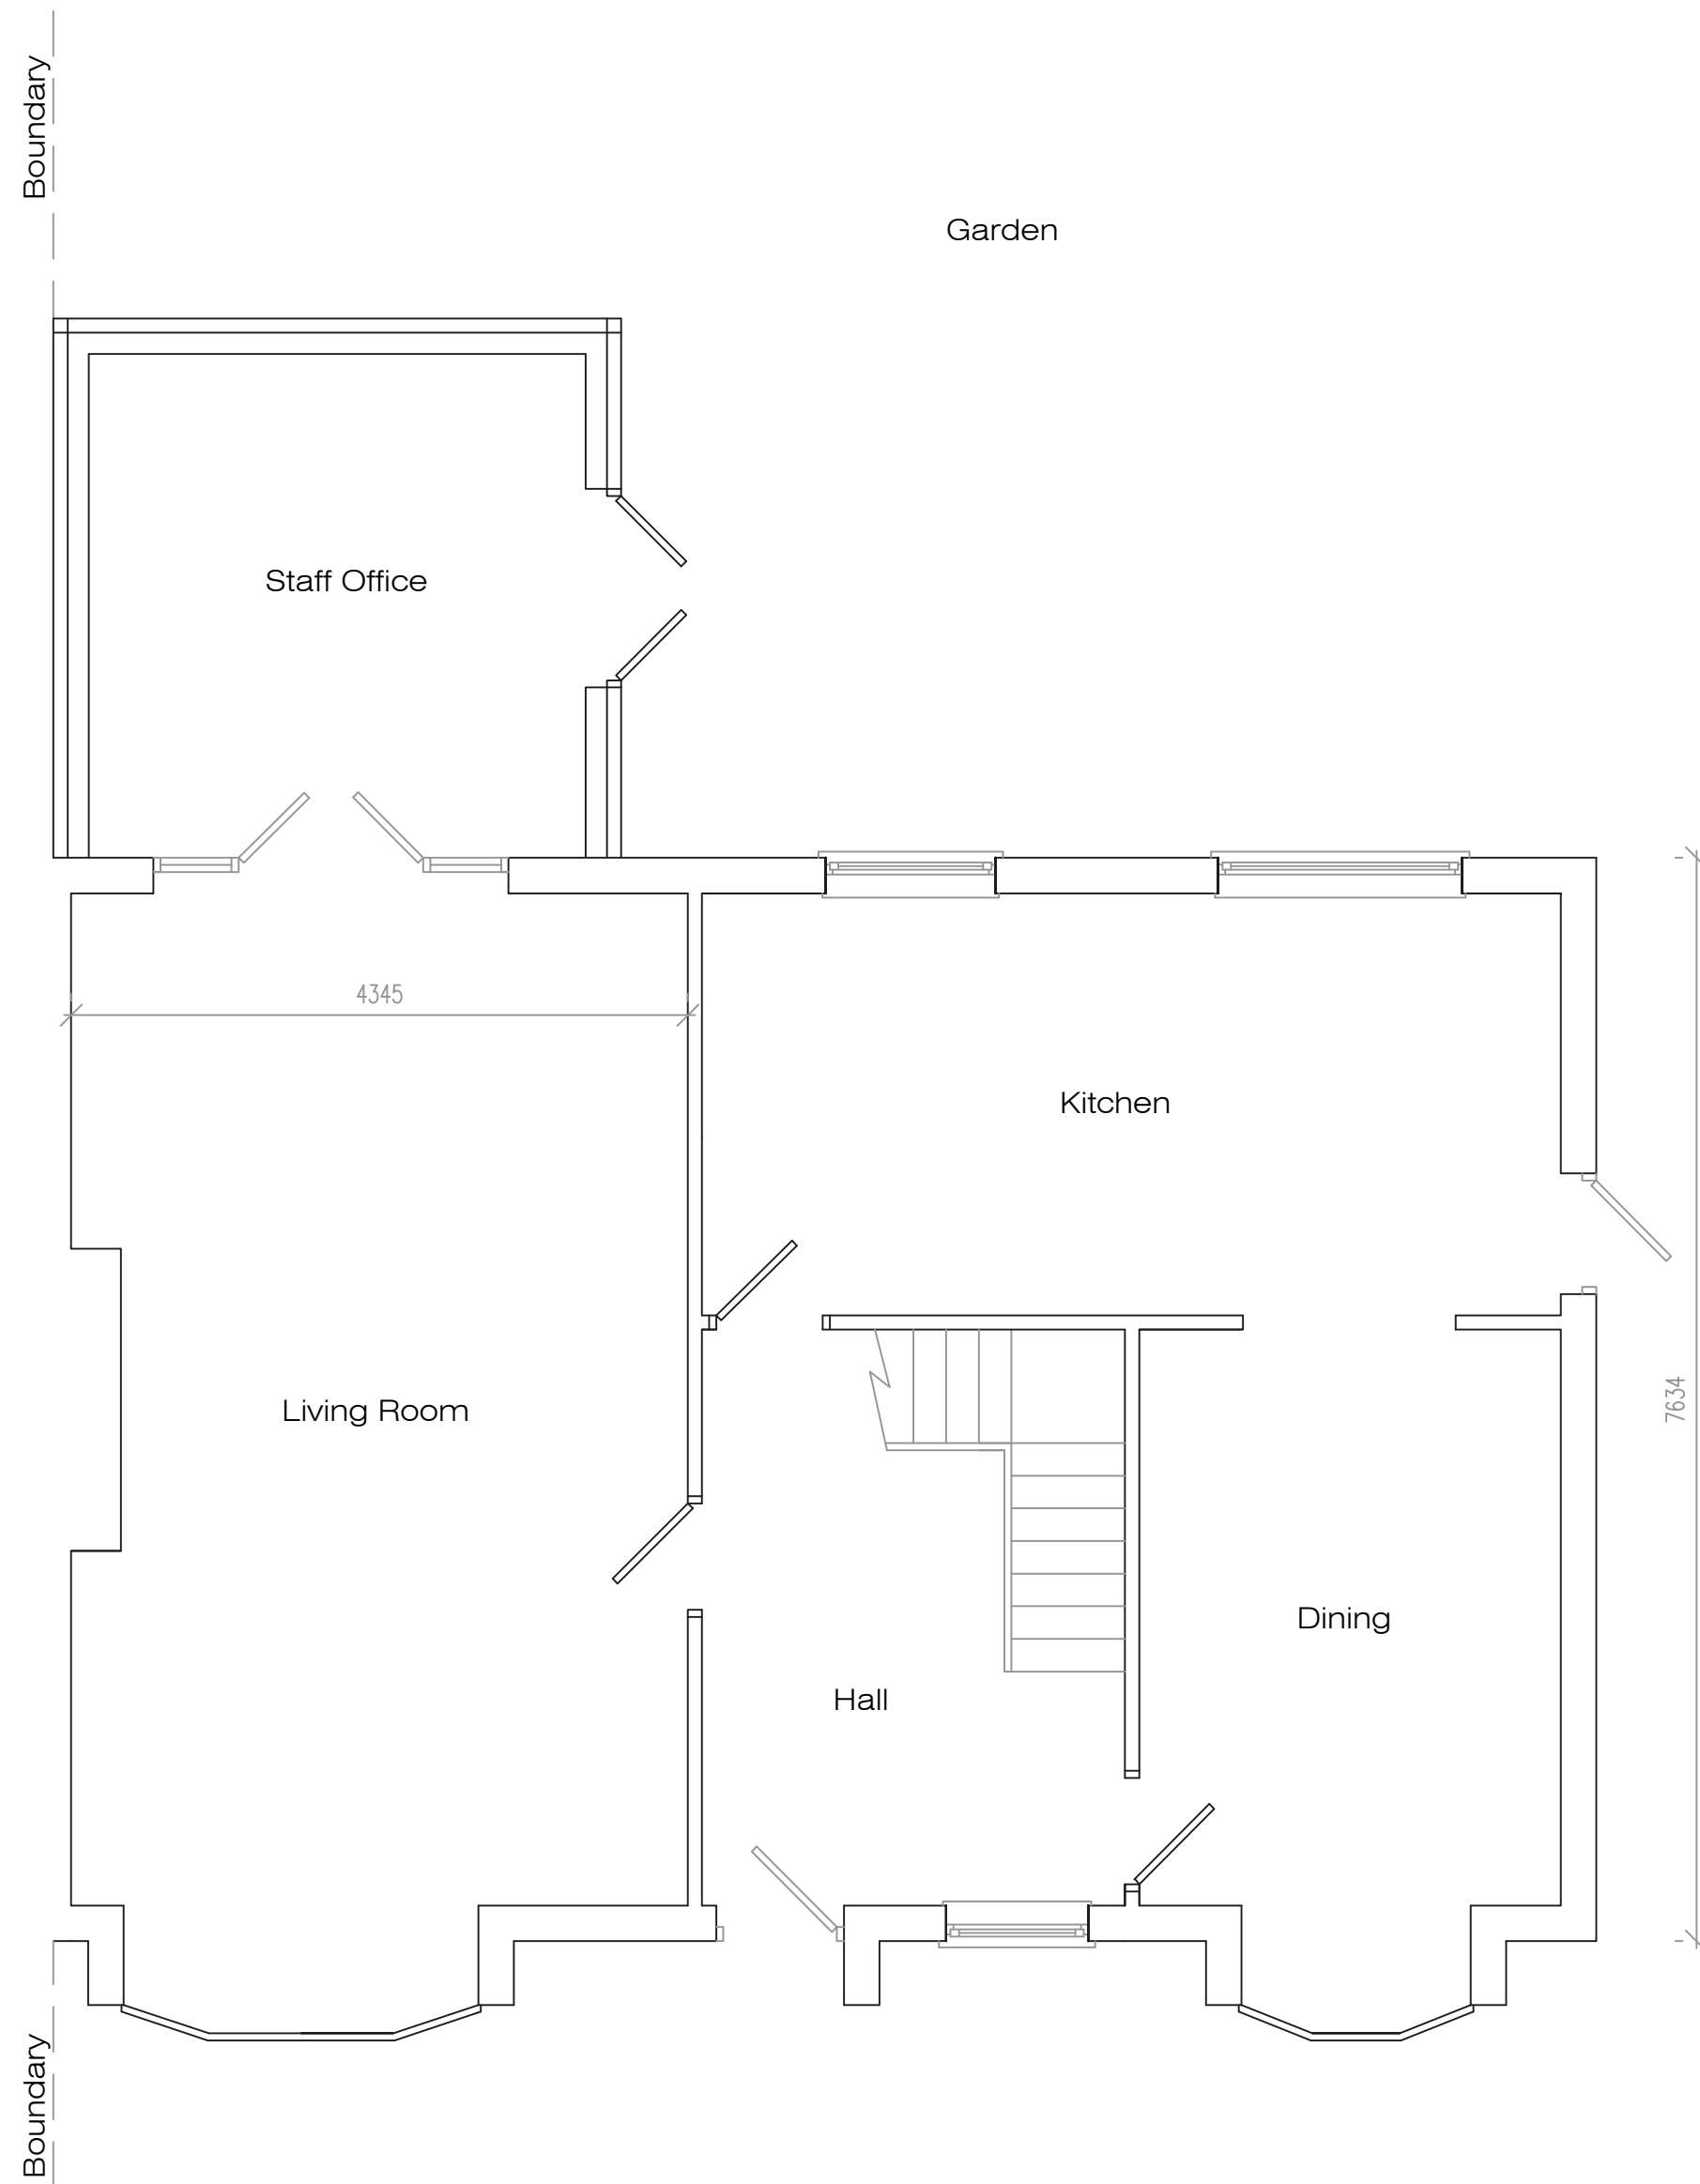


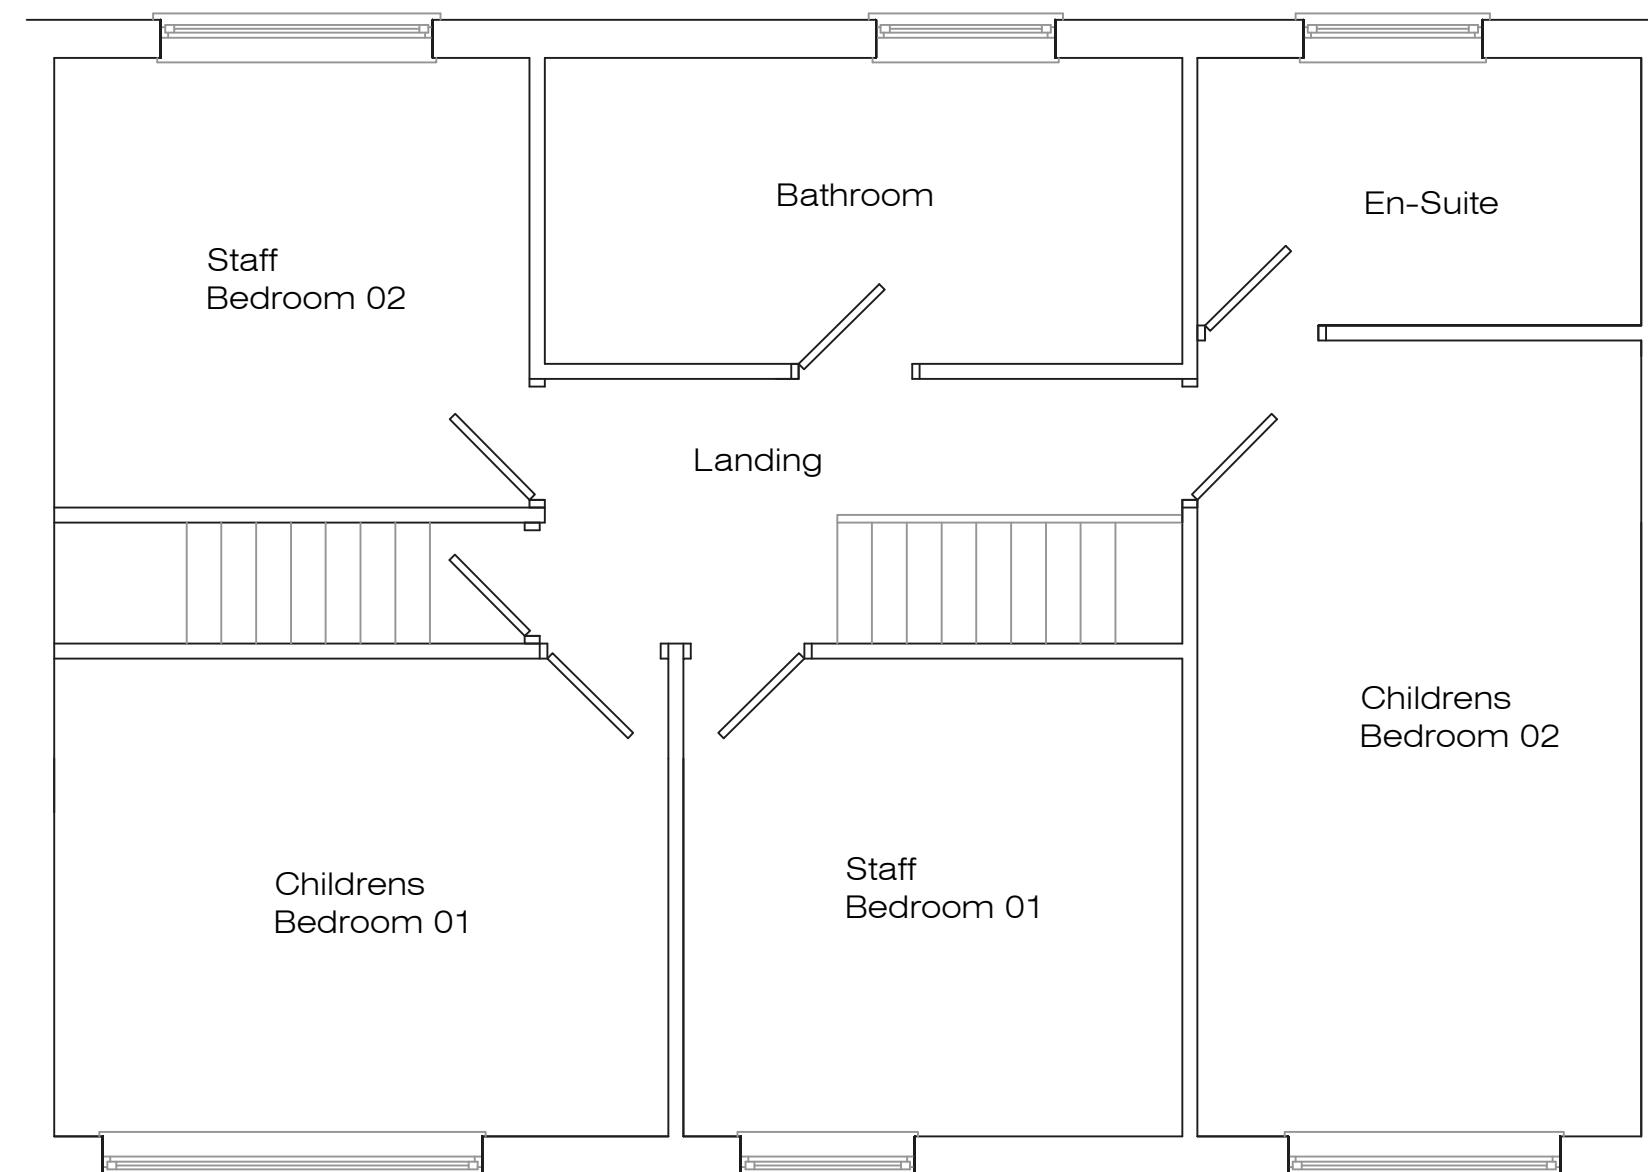


Proposed Ground Floor Plan

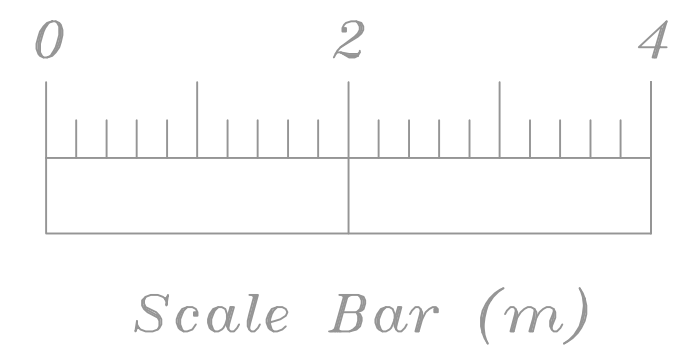

Proposed First Floor Plan

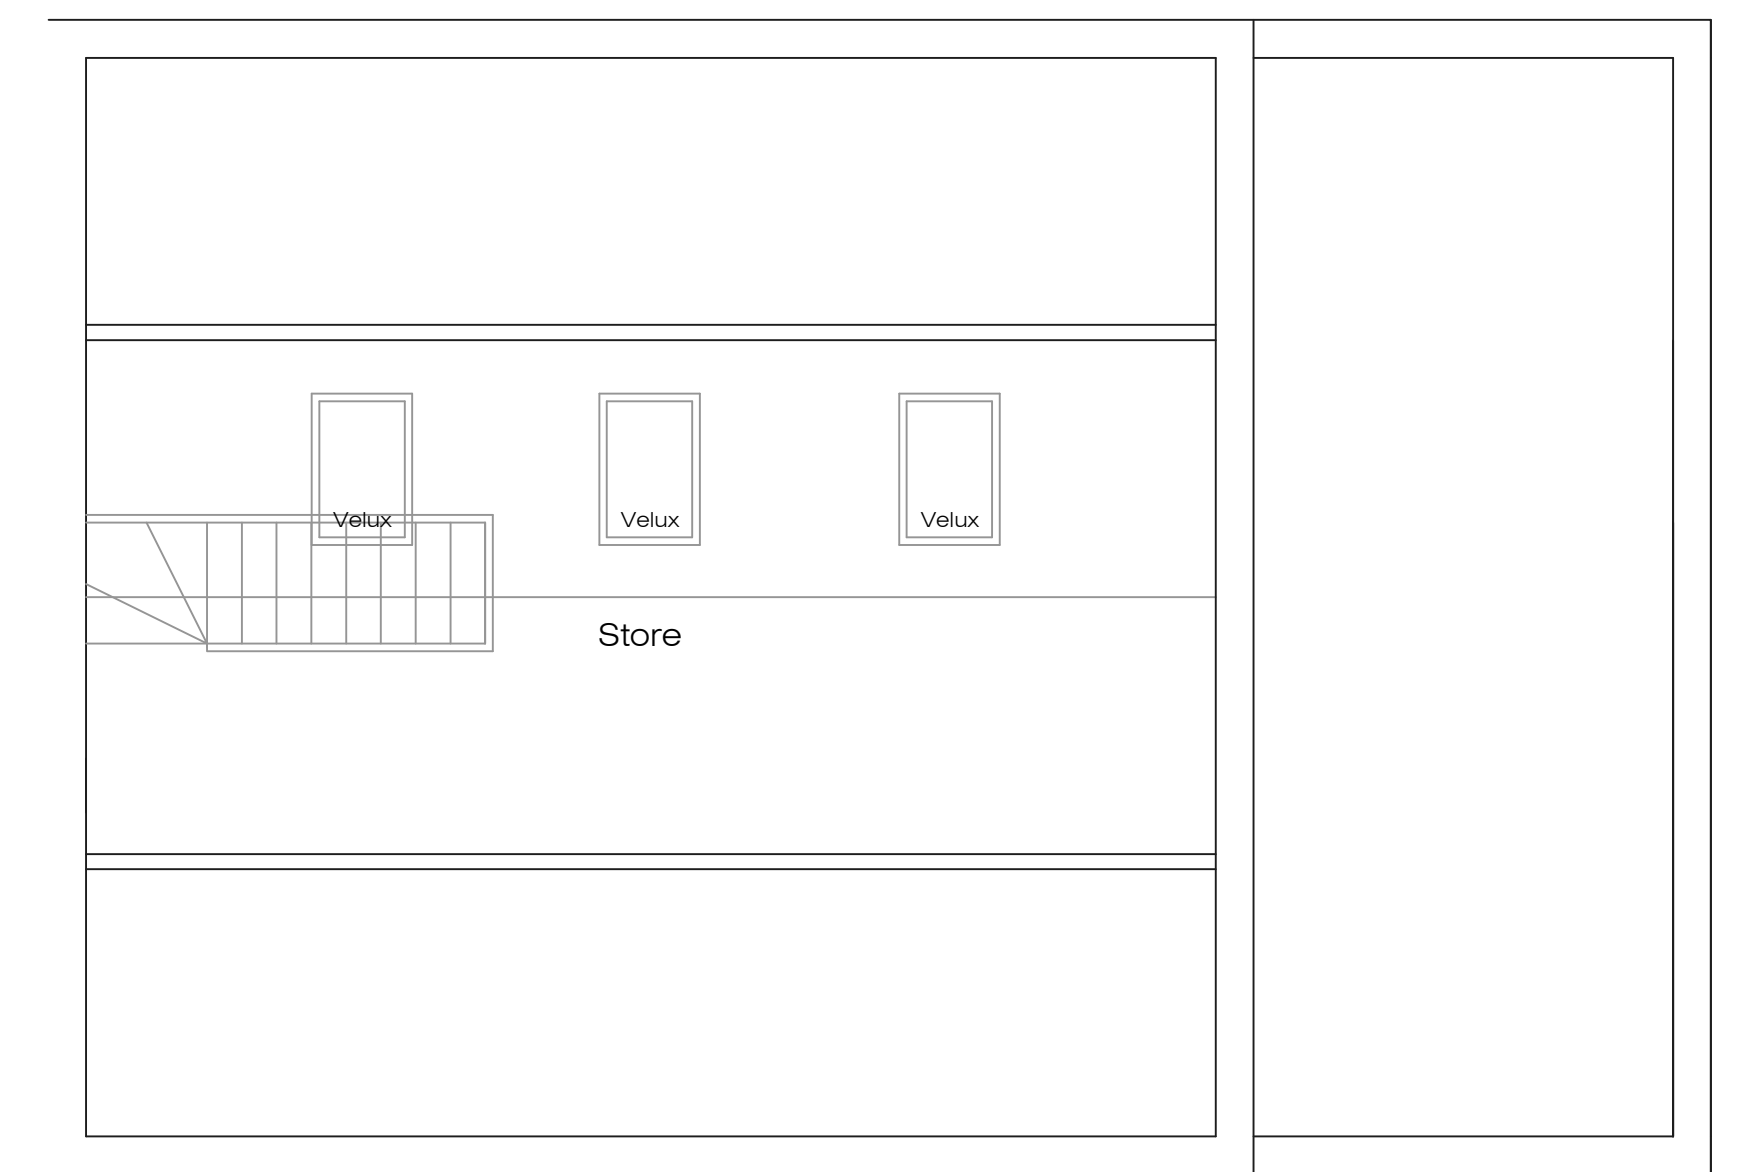

Proposed Second Floor Plan

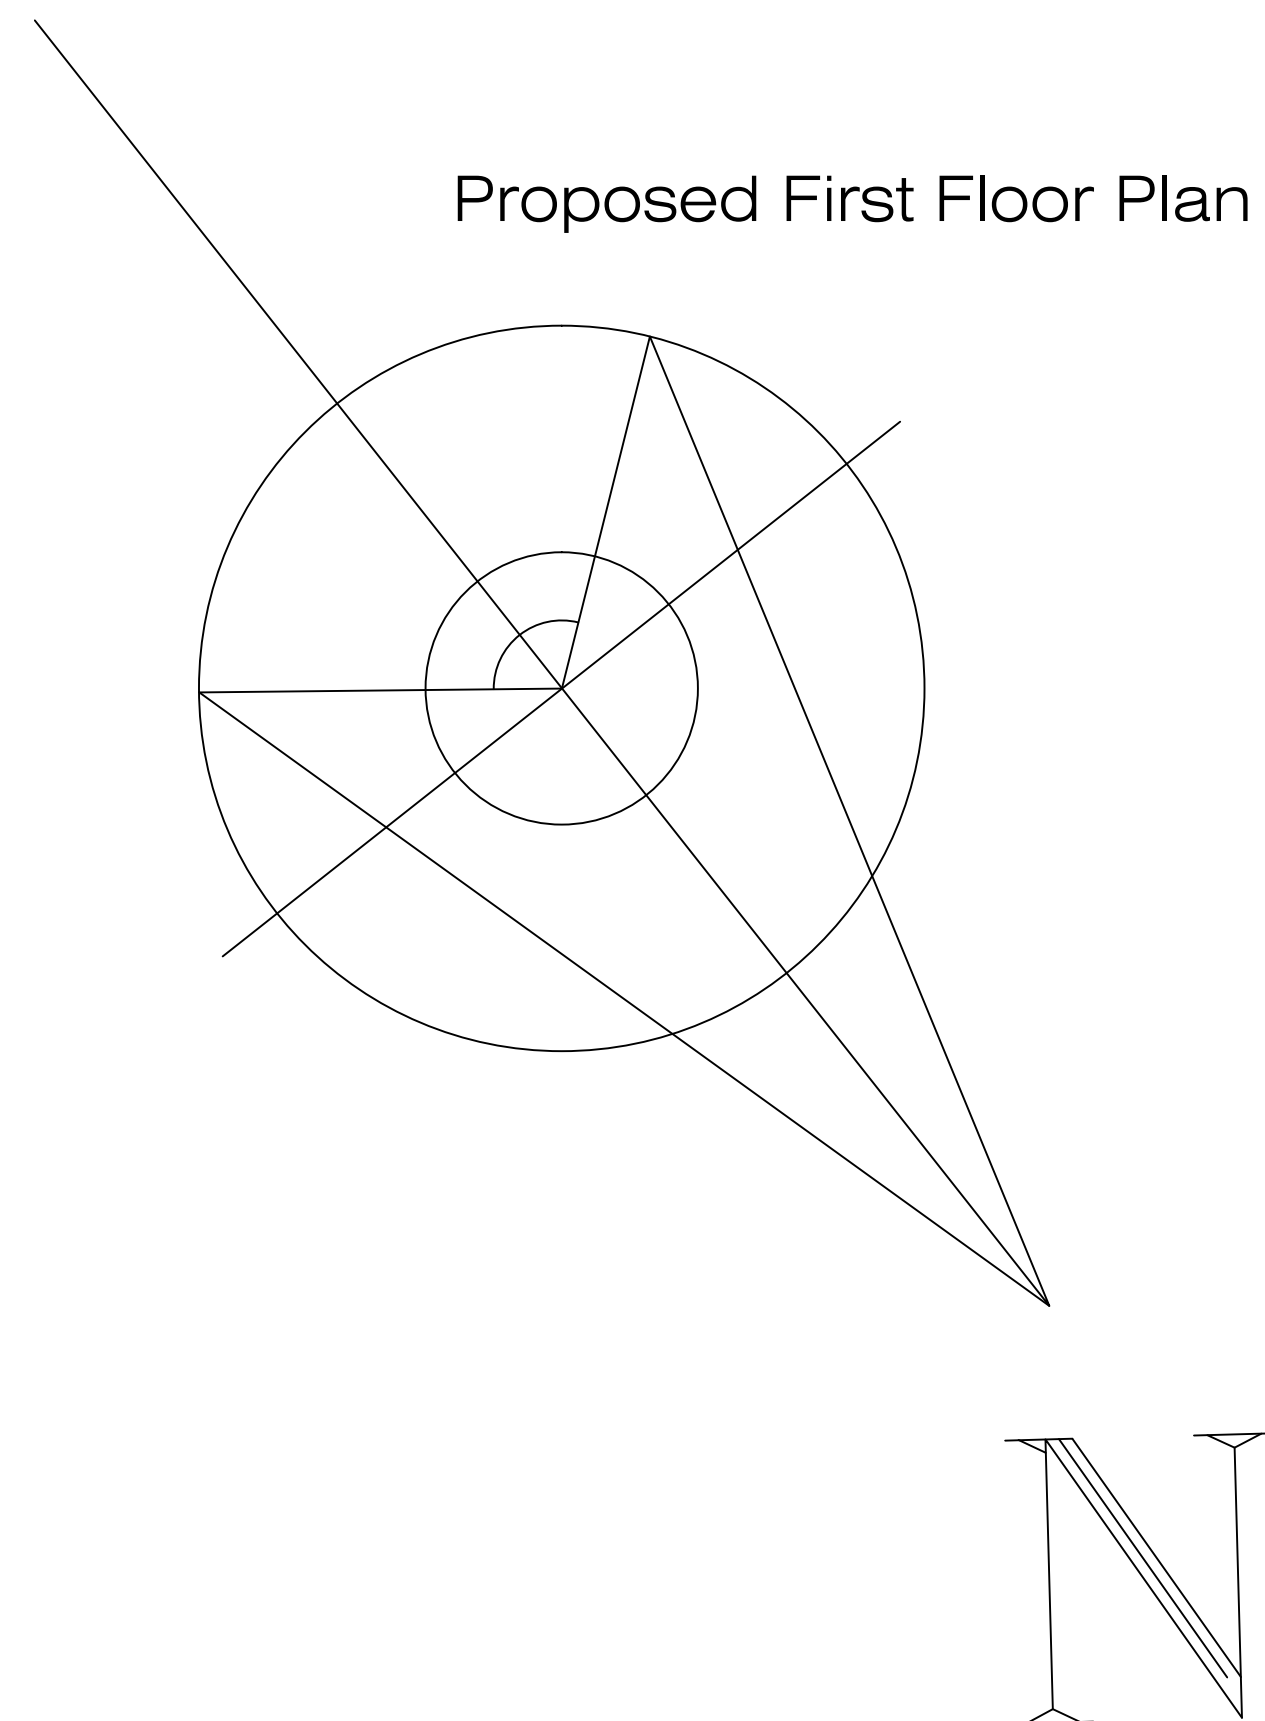

Address			
99 Whitefield Drive, L32			
Job Title			
C2 Conversion			
Drawing title			
Proposed Plans			
Chkd	Appvd	date	scale
		March '25	1:50 @ A1
Dwg No.			002