


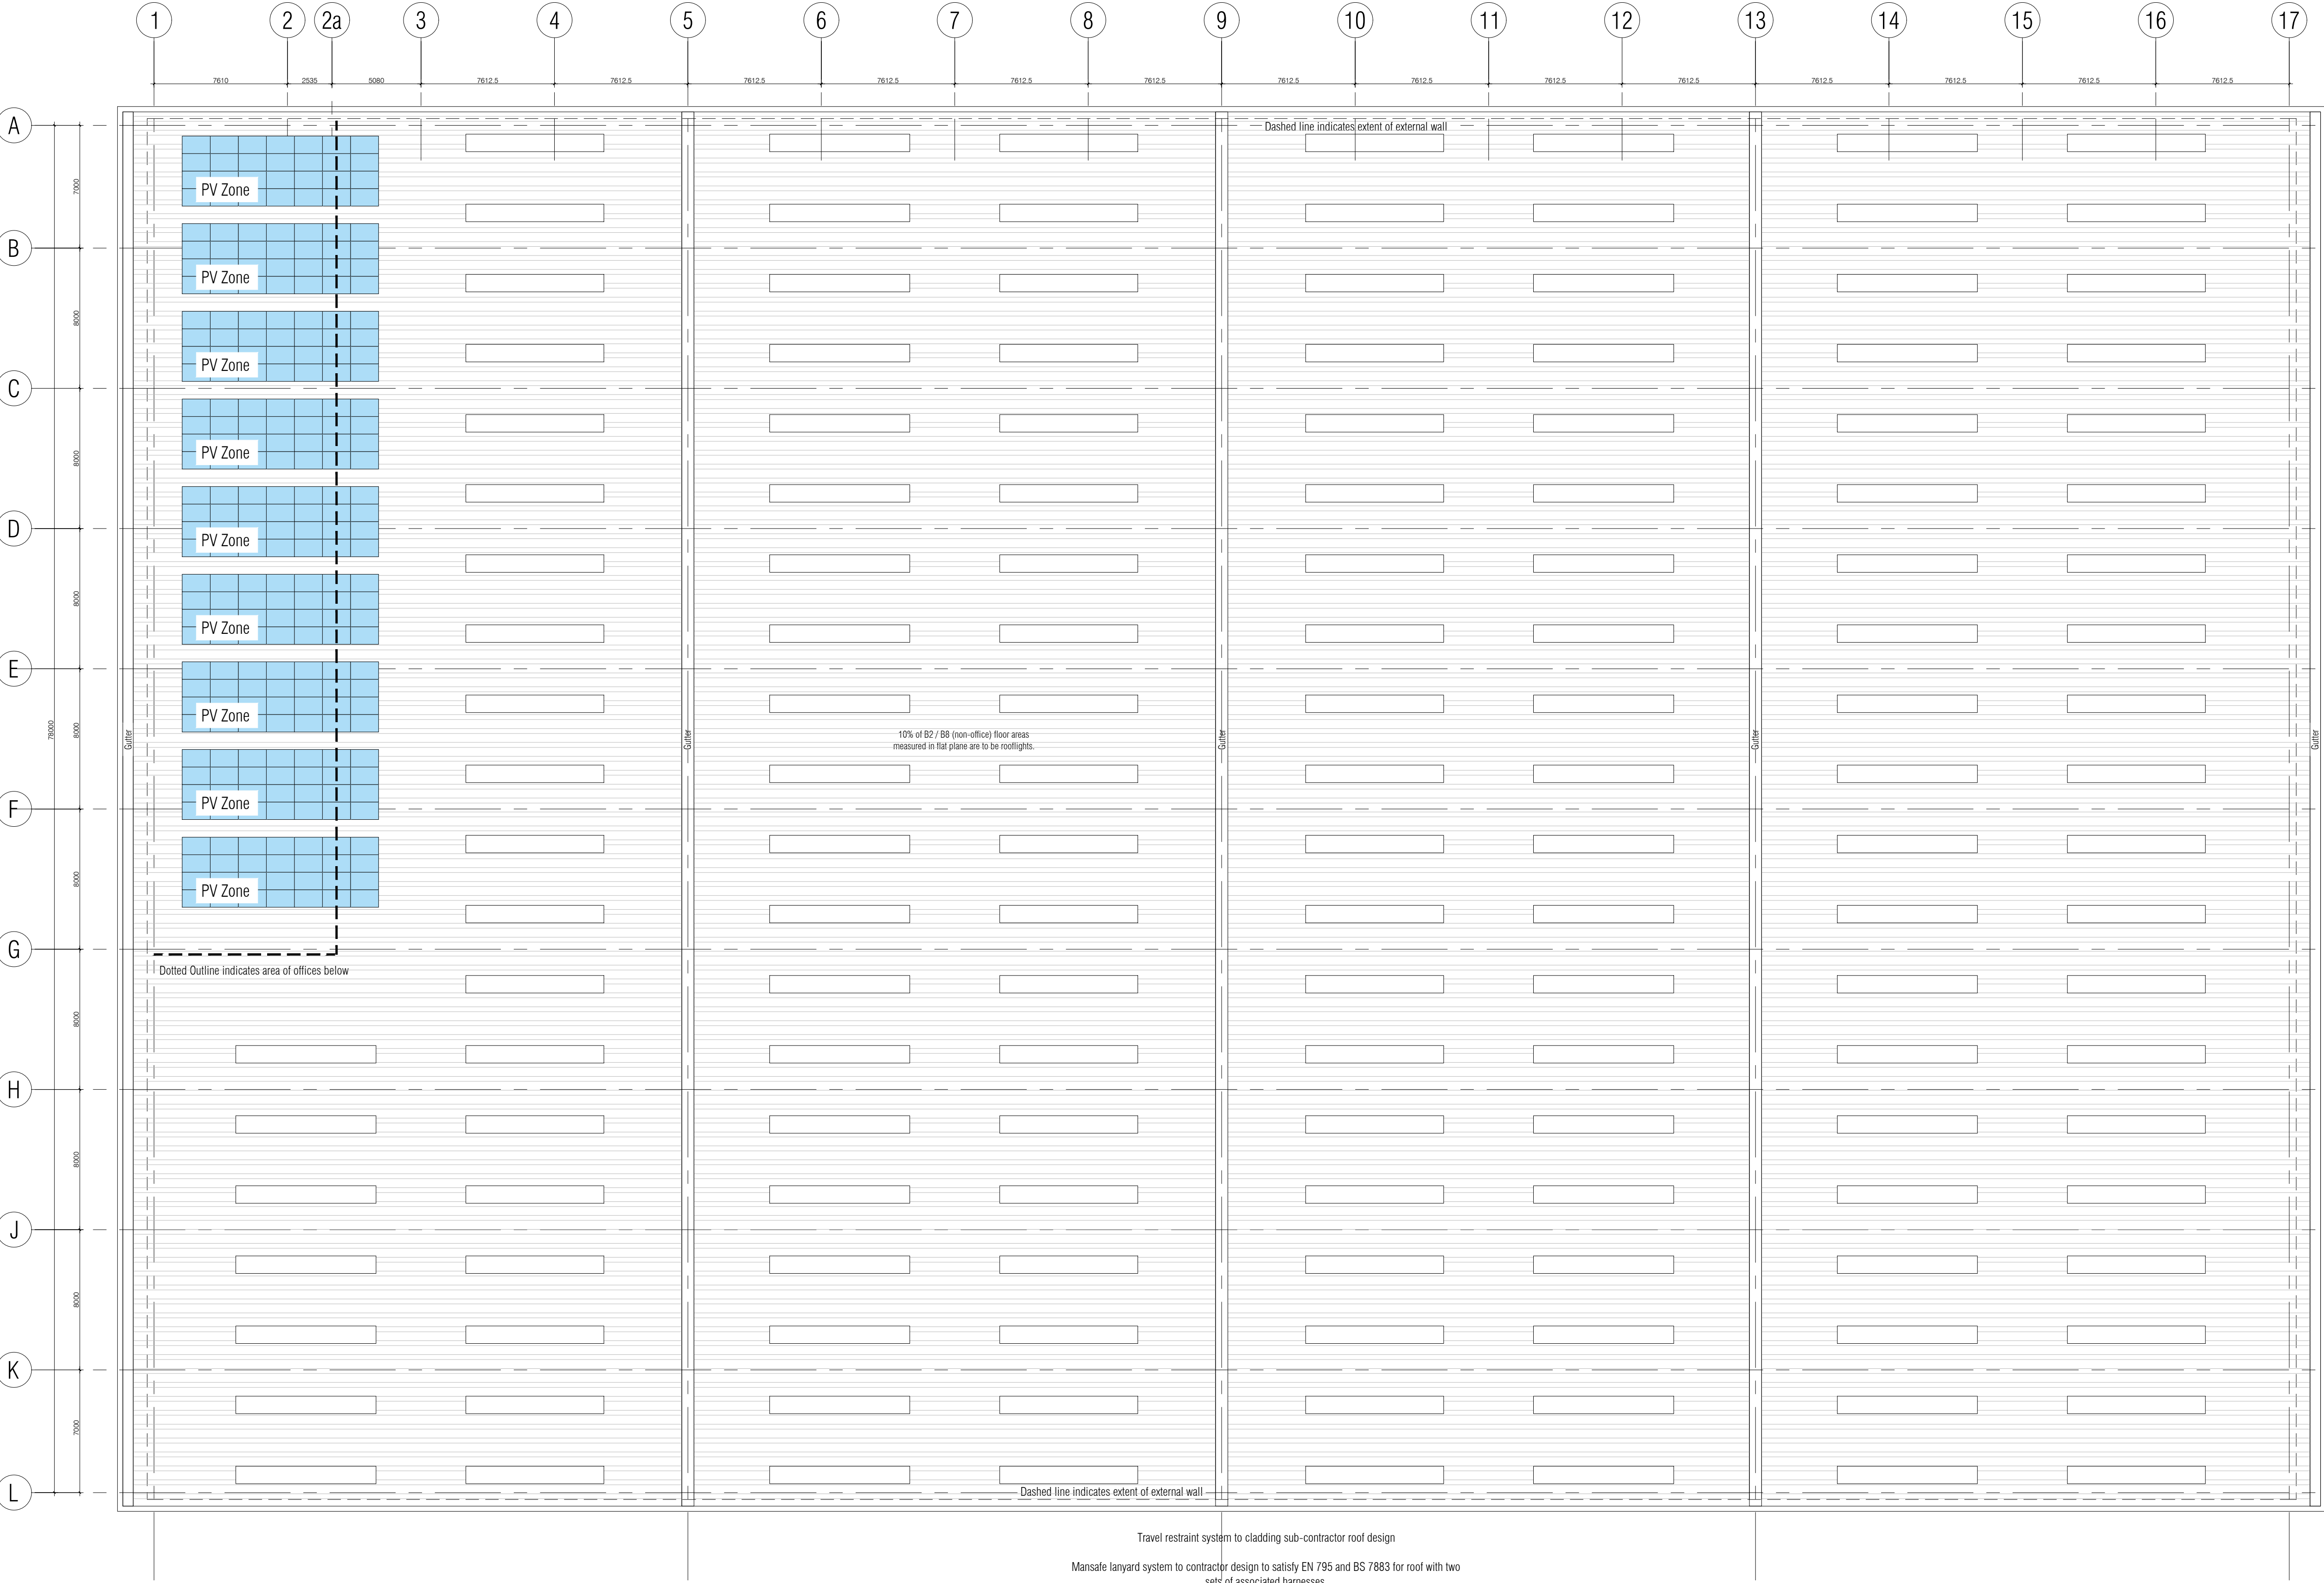

Roof Plan

notes

this drawing and design is the copyright of aja architects llp and must not be reproduced in part or in whole without prior written consent. contractors must verify all dimensions on site before commencing work or preparing shop drawings if in doubt ASK.

Where this drawing contains any Ordnance Survey mapping material, it has been reproduced under license number 100052278.
Ordnance Survey © Crown copyright

D	05/07/22	Building footprint revised	TW
C	10/02/22	PV panels shown indicatively.	sih
B	03/02/22	Titleblock amended.	sih
A	21/01/22	Building proportions reverted to original scheme.	sih

no.	date	revision	by
-----	------	----------	----



aja architects llp
1170 Elliott Court
Herald Avenue
Coventry Business Park
COVENTRY CV5 6UB

T: 024 7625 3200
F: 024 7625 3210
E: aja@aja-architects.com
W: www.aja-architects.com

aja architects llp is a limited liability partnership registered in England No. OC326721
client

Pembury Developments Ltd.

project

Penrhyn Road
Knowsley

drawing

Proposed Roof Plan


scale 1:200 @ a1 drawn sih

checked mjl date 19/01/22

no

6982 - 14 Rev D

PLANNING

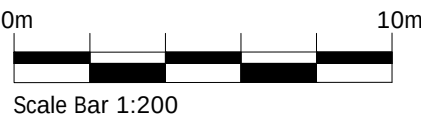

NOTE: Rooflights to have 10% coverage to warehouse. Quantity, location and specification to be confirmed.
Roof access hatch location to be confirmed.
Photovoltaic panels shown indicatively.