


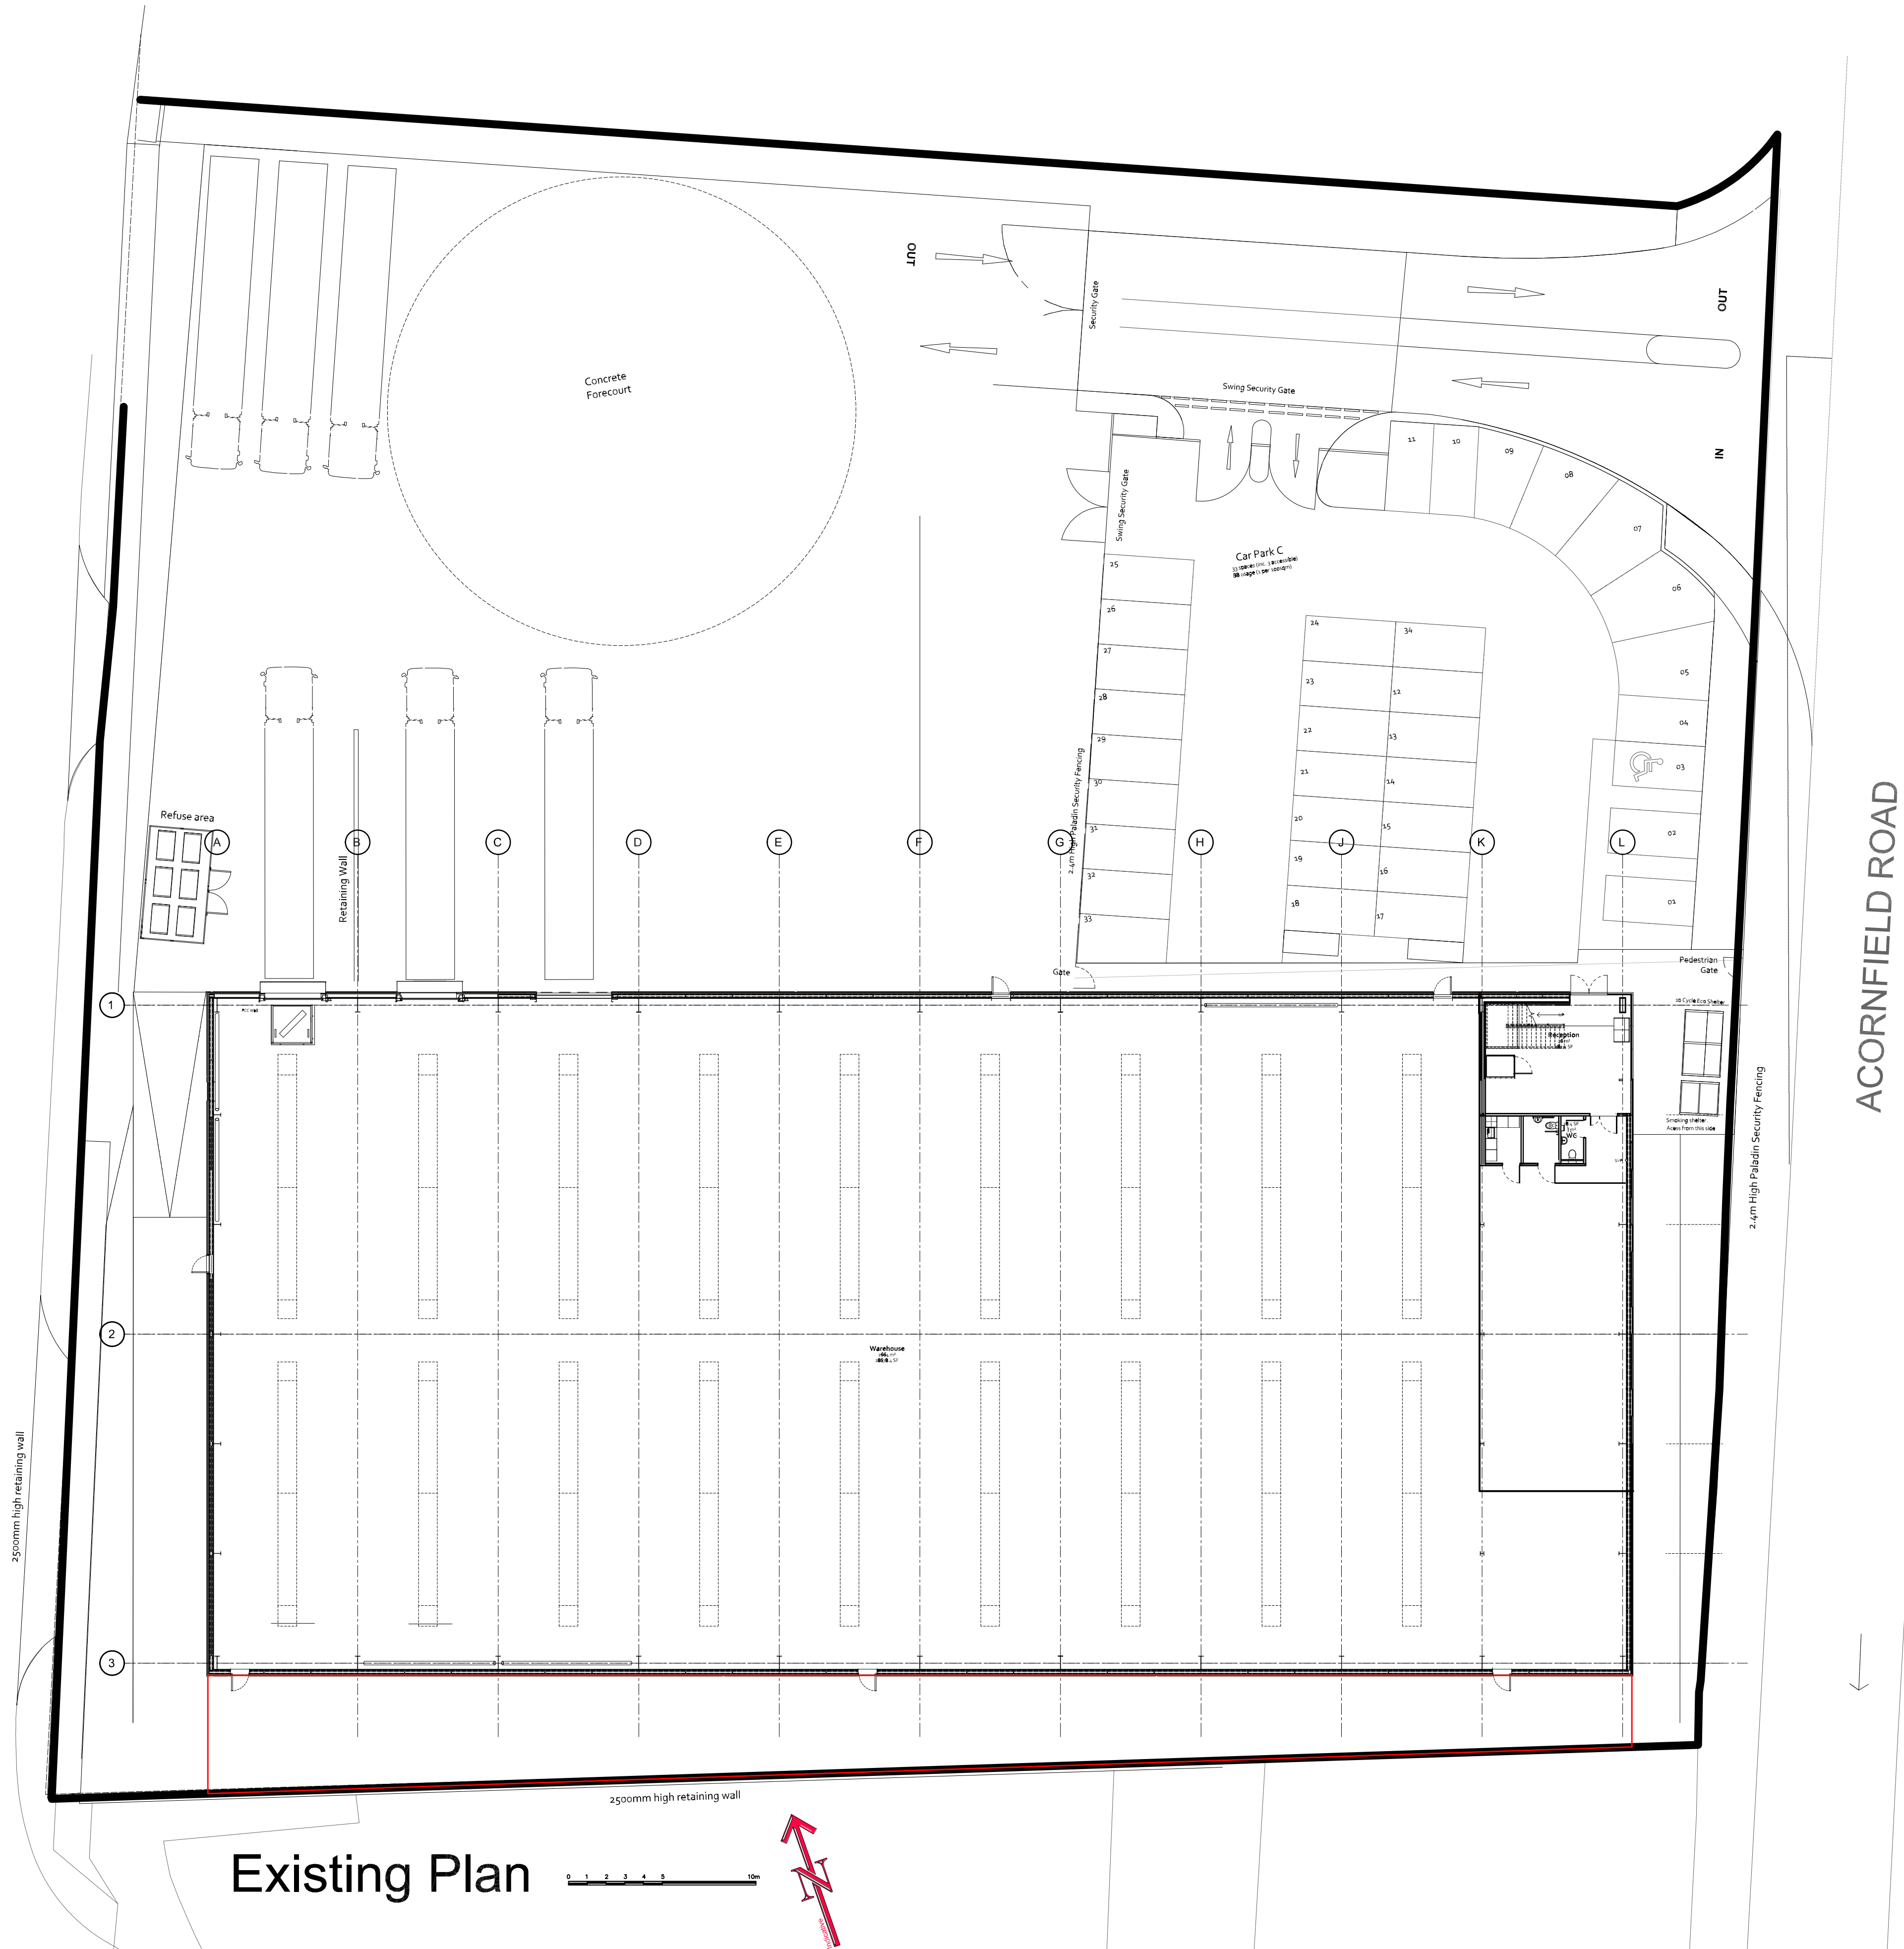

ACORNFIELD ROAD

rev	comments	initials	date
-----	----------	----------	------

mdg

architects
interior designers
strategy planners
quantity surveyors
principal designers

Mirsey Design Group Ltd
Cleveland House
41 Shaw Street
Liverpool L6 1HL

telephone: 0151 207 9431
fax: 0151 207 9447
e: info@mdg.design
w: www.mdg.design

client
Alfred H Knight International Ltd

project
Unit K31 remodelling
Kirkby
Acomfield road

content
Site Plan

scale 1:200	sheet A1	date	drawn by TC	checked
project number 308-02	drawing number AL(9)02			rev 1st
purpose of issue				