




Do not scale from drawing. Use figured dimensions & levels only. All dimensions & levels to be checked on site before commencing work and any discrepancies to be notified to C.A. immediately, if in doubt ask ?

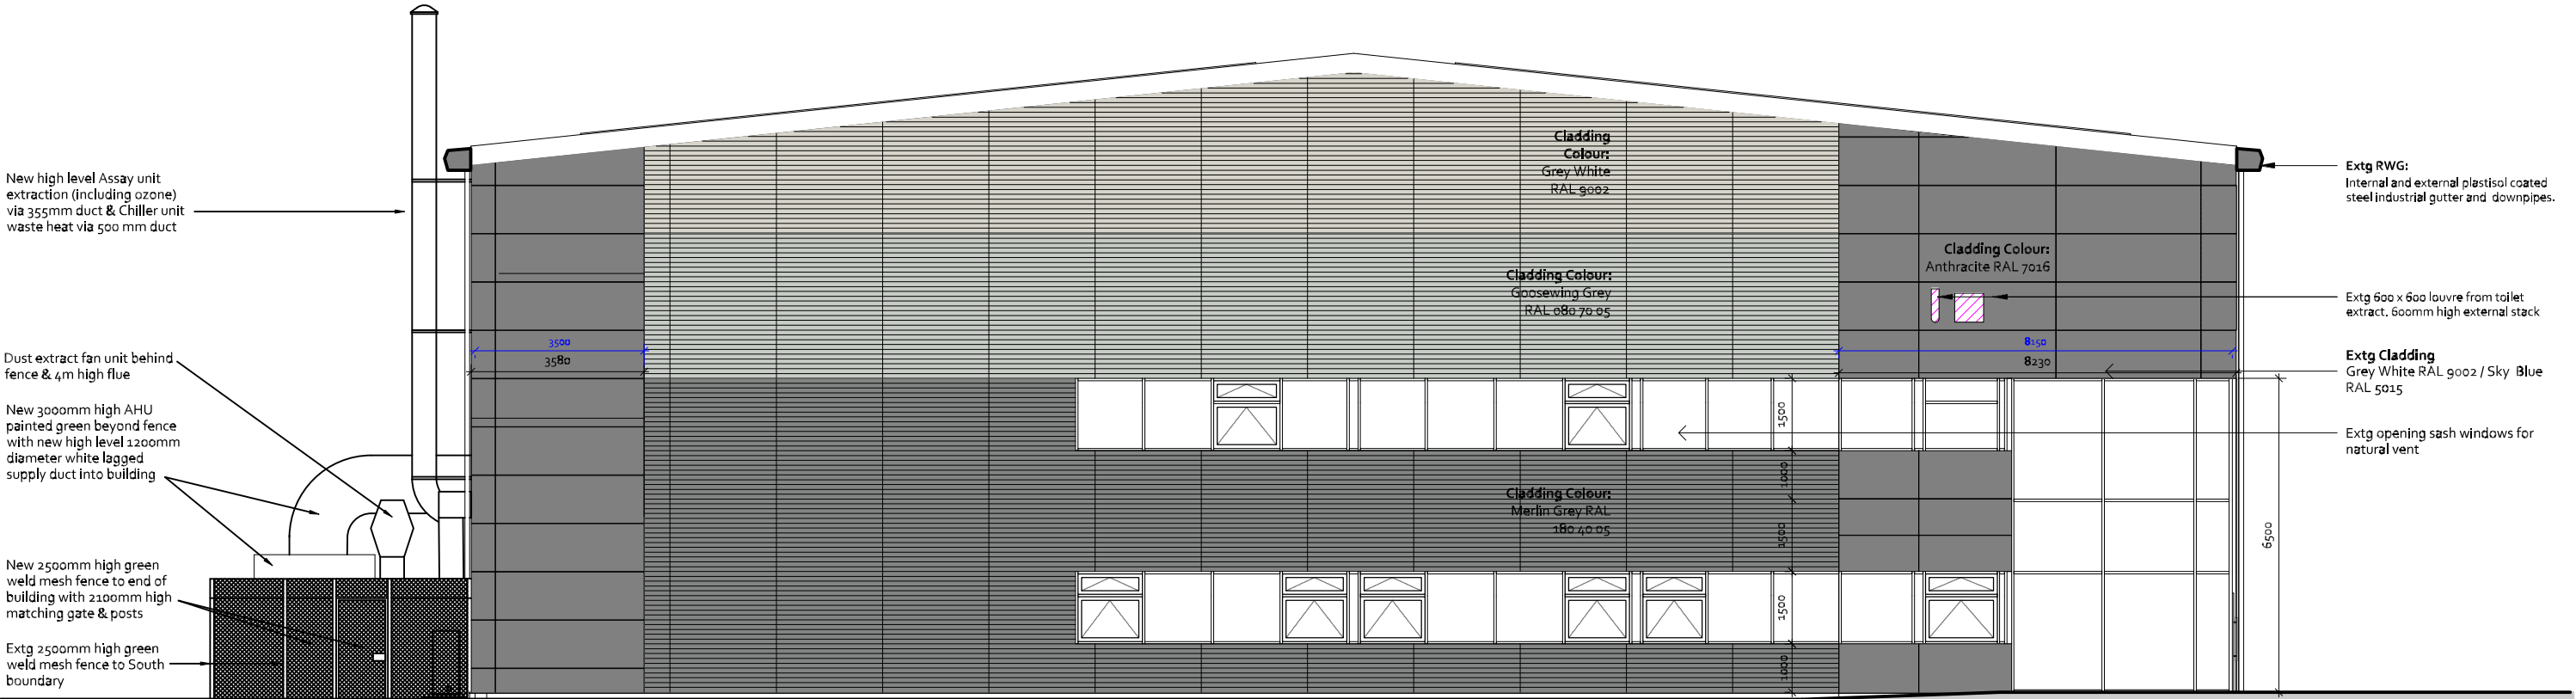


Proposed East Elevation

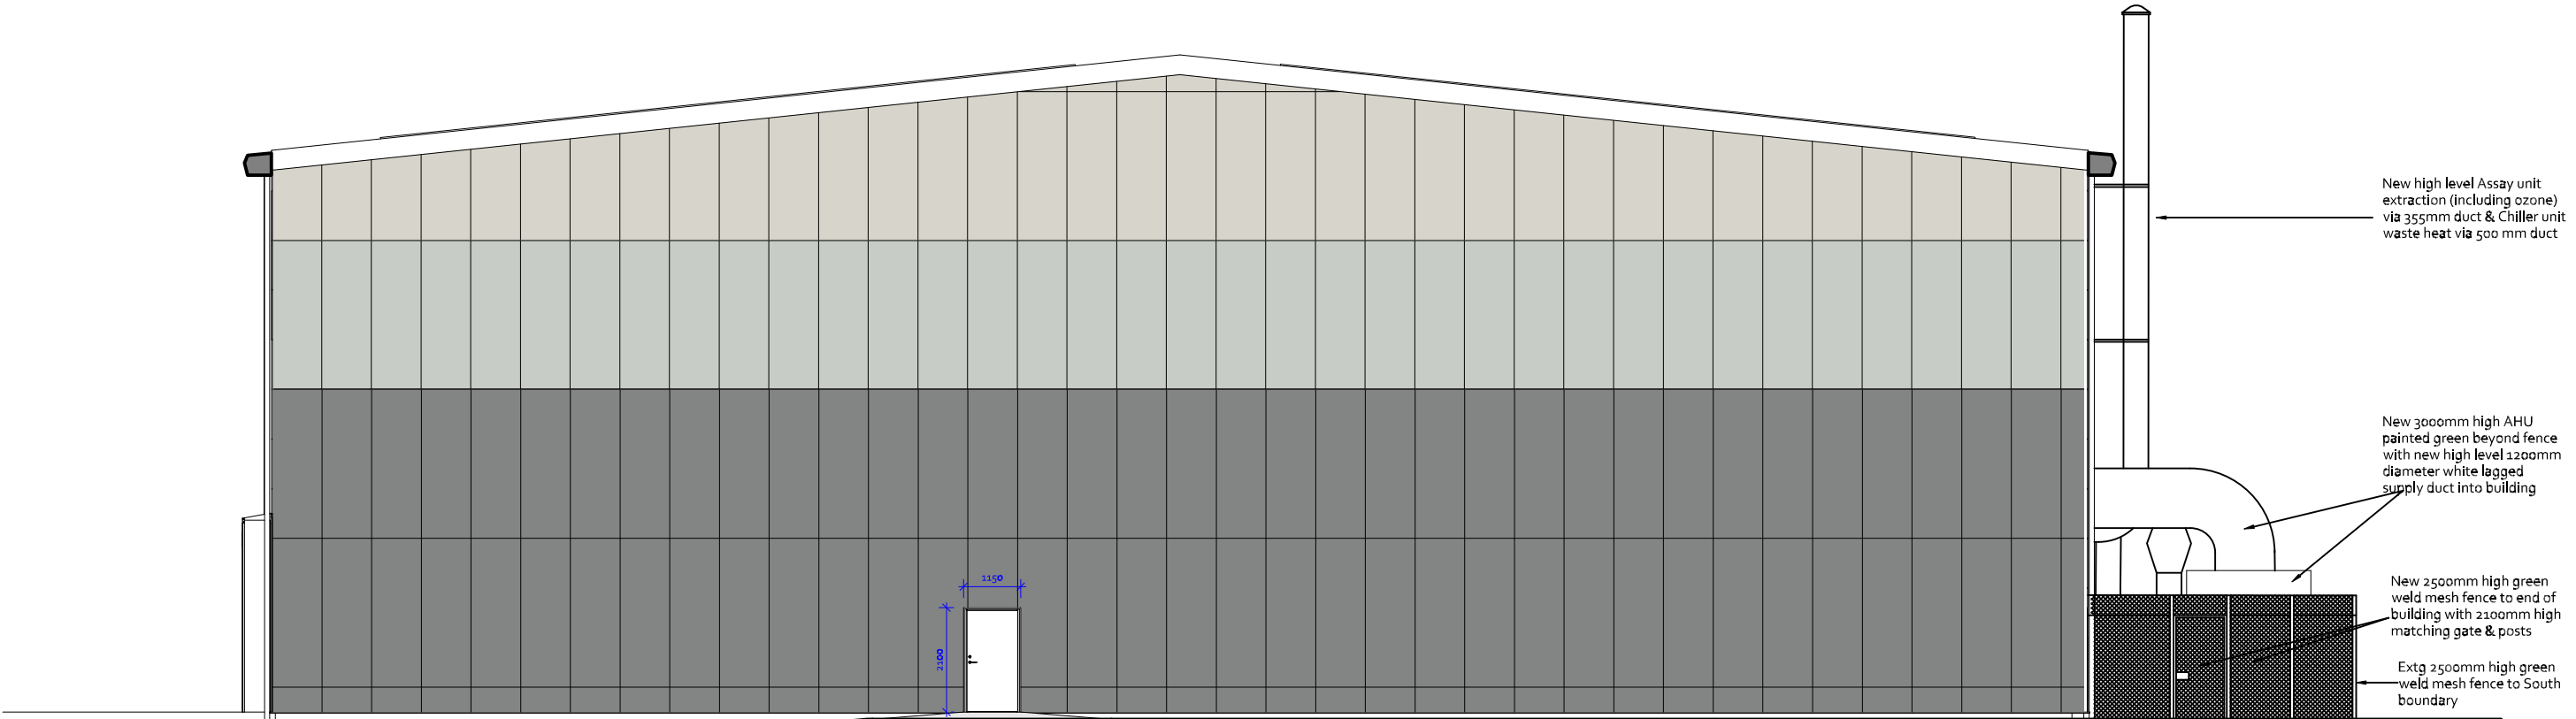

Proposed West Elevation

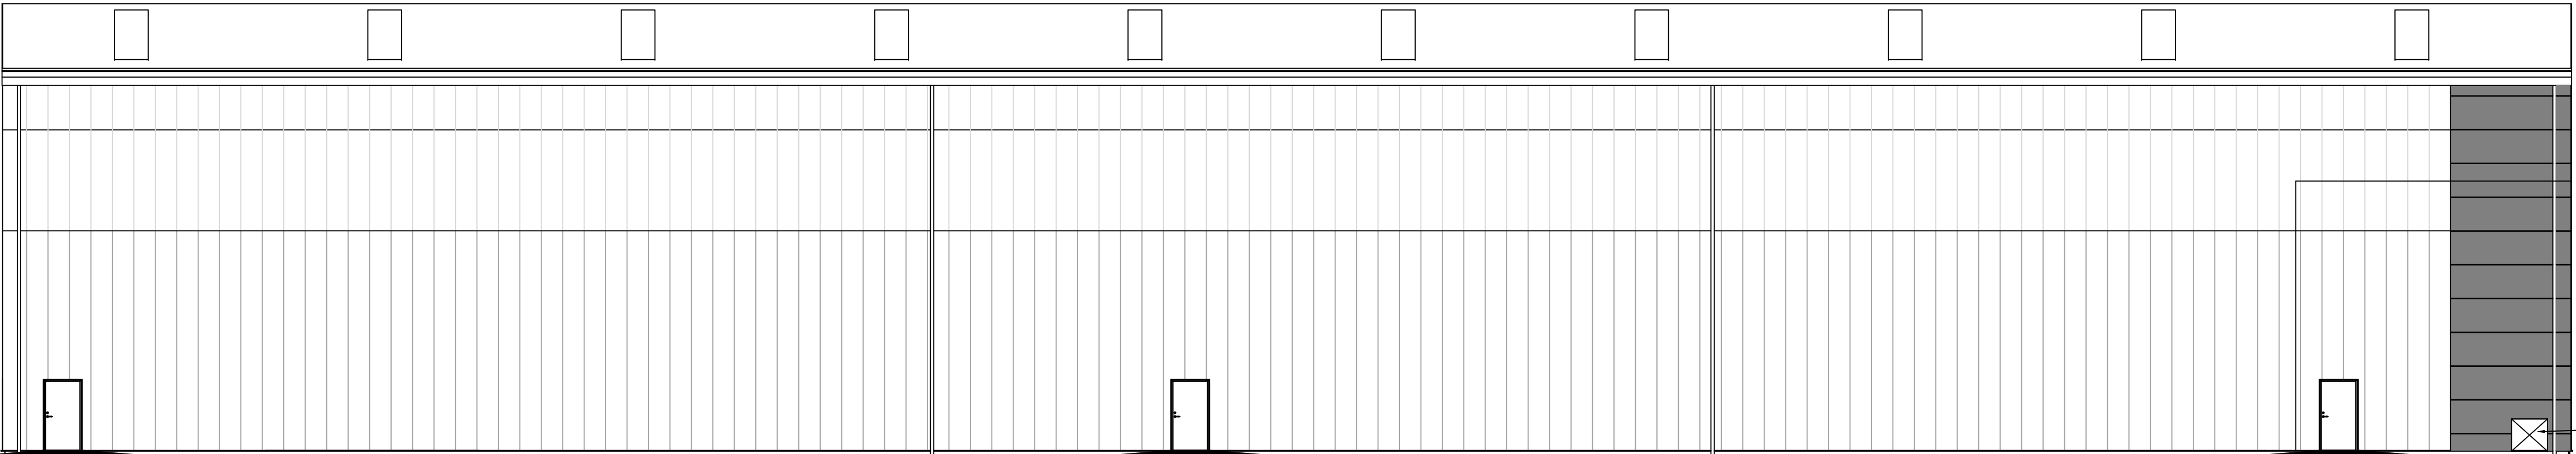

Existing South Elevation

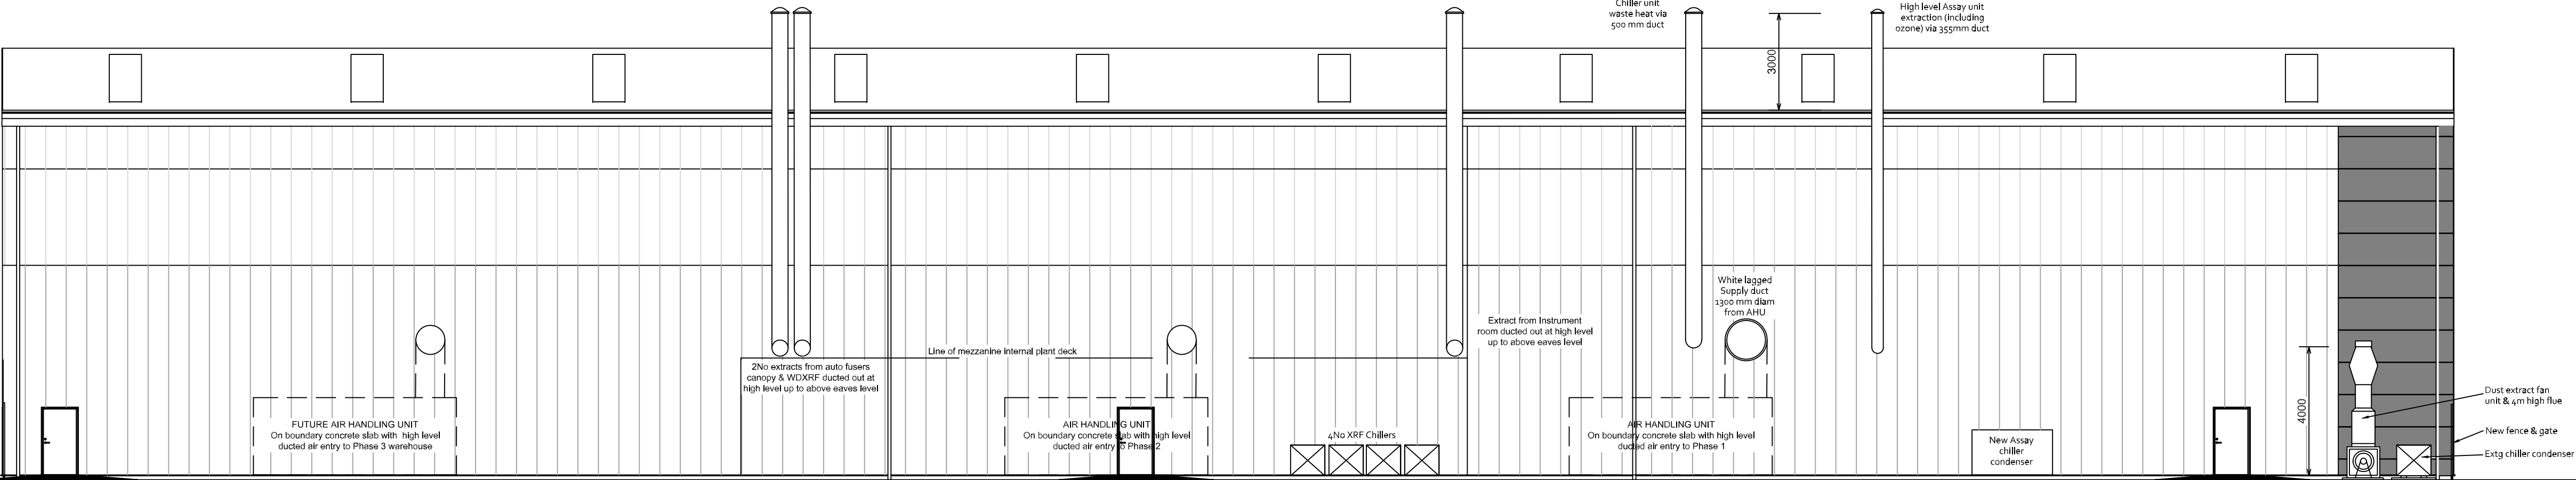

Proposed South Elevation

All existing cladding, doors, windows and other external materials are retained, with only new fencing and rear plant as shown.

C	Section Replaced with Gable Elevations & plant sizes updated	TC	04/5/23
B	Existing Elevation added	TC	31/3/23
A	Section updated	TC	16/3/23

rev | comments | initials | date



architects
interior designers
strategy planners
quantity surveyors
principal designers

Marsay Design Group Ltd
Cleveland House
41 Shaw Street
Liverpool L6 1HL

telephone: 0151 207 9431
fax: 0151 207 9447
e: info@mdg.design
w: www.mdg.design

client
Alfred H Knight International Ltd

project
Unit K31 remodelling
Kirkby
Acomfield road

content
Proposed Section & Elevation

scale 1:125	sheet A1	date	drawn by TC	checked
project number 308-02	drawing number AL(SK)04		rev C	
purpose of issue Planning				