

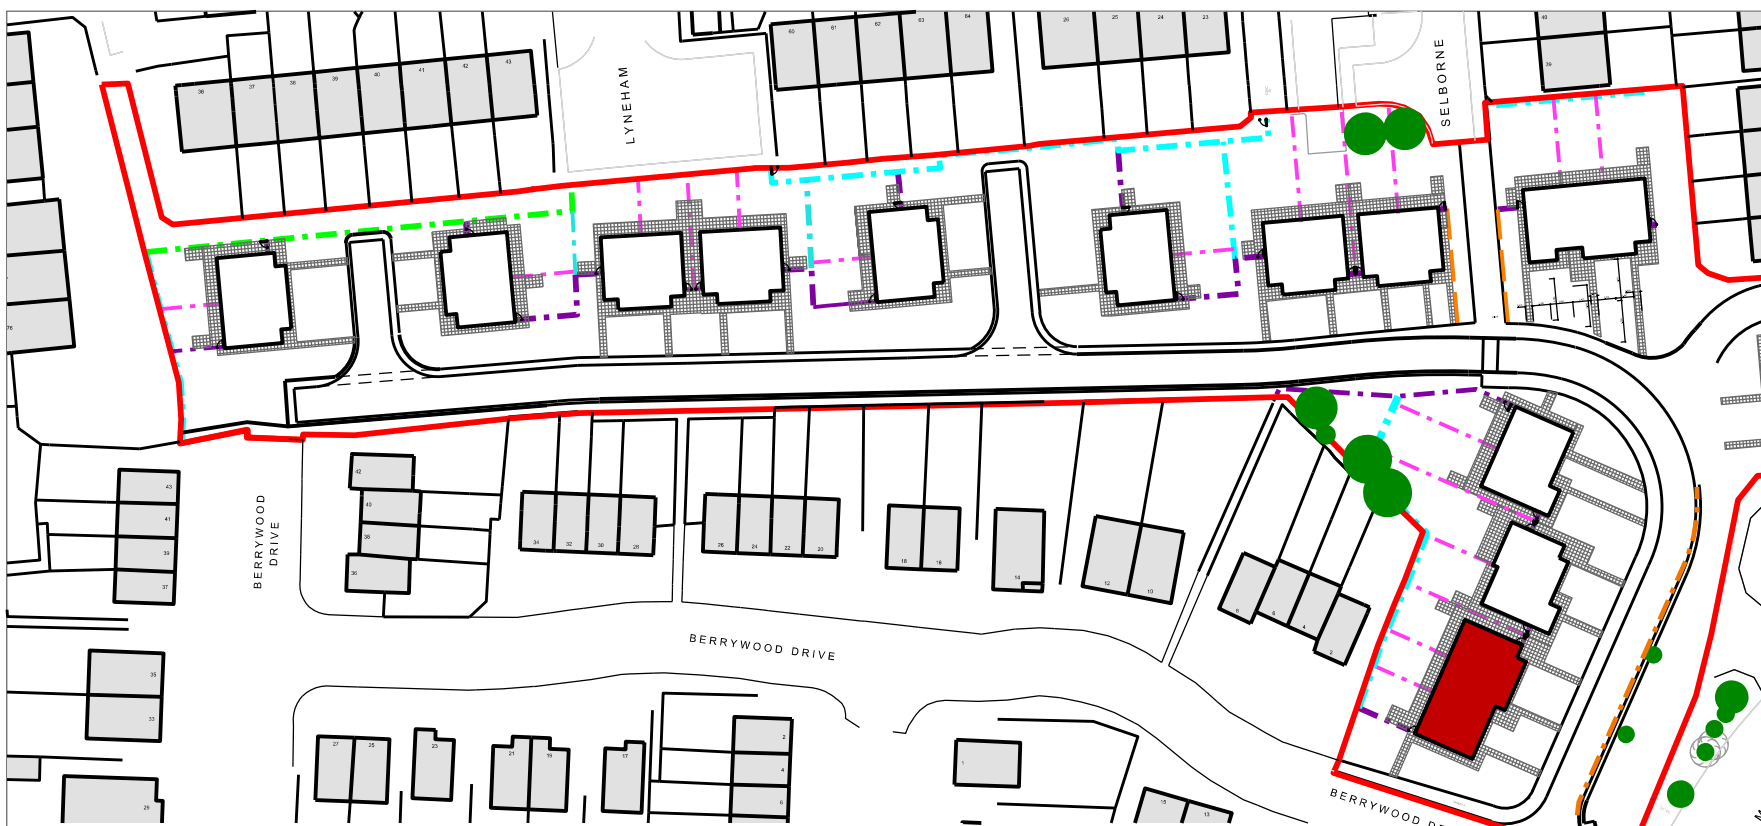



BLOCK 12 - 2B4P & 3B5P HOUSES

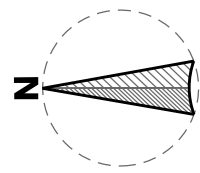

Proposed Site Plan @ 1:1000

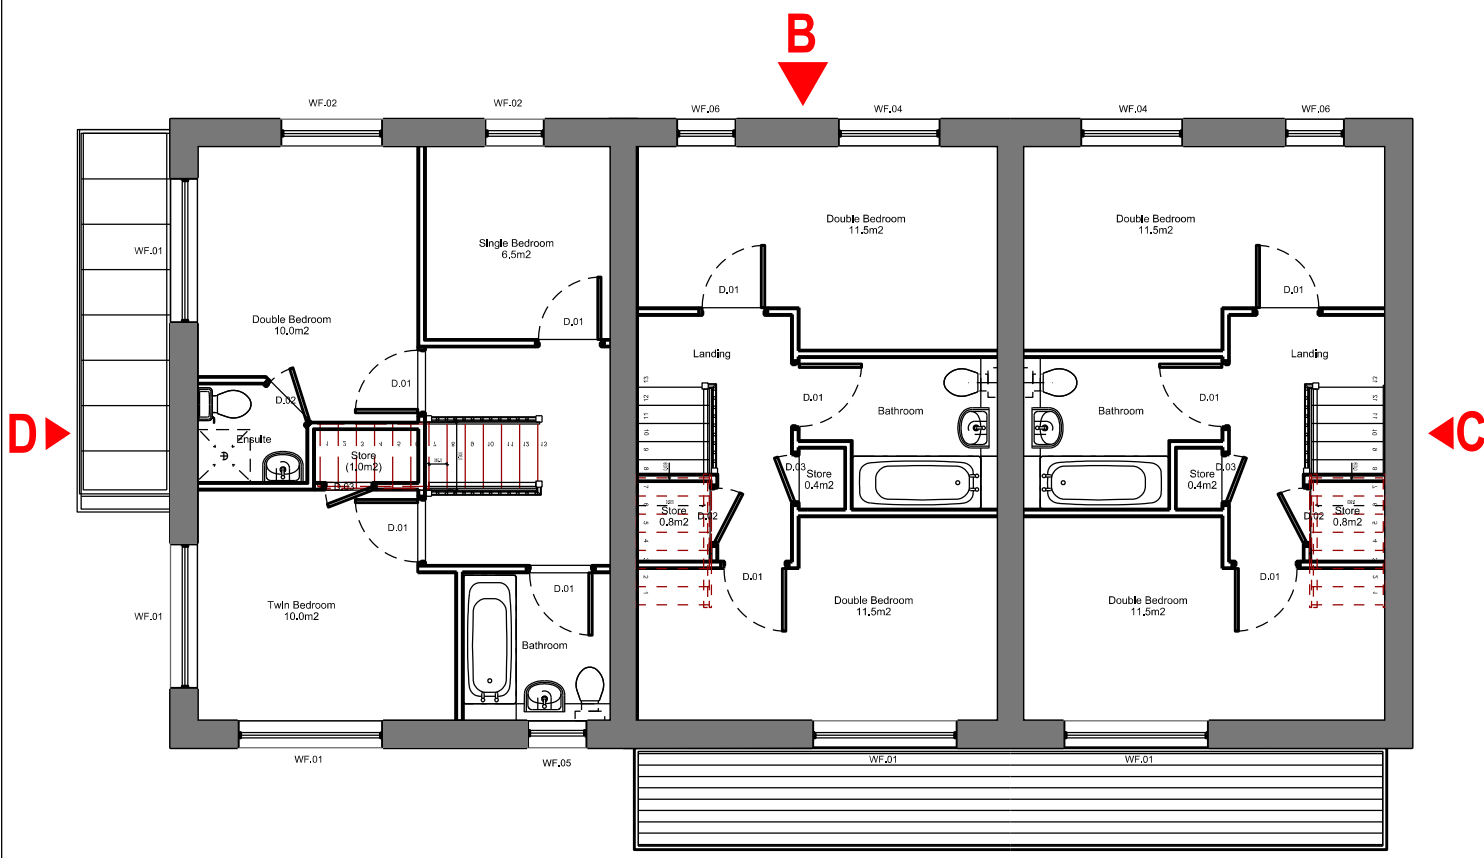


First Floor Plan

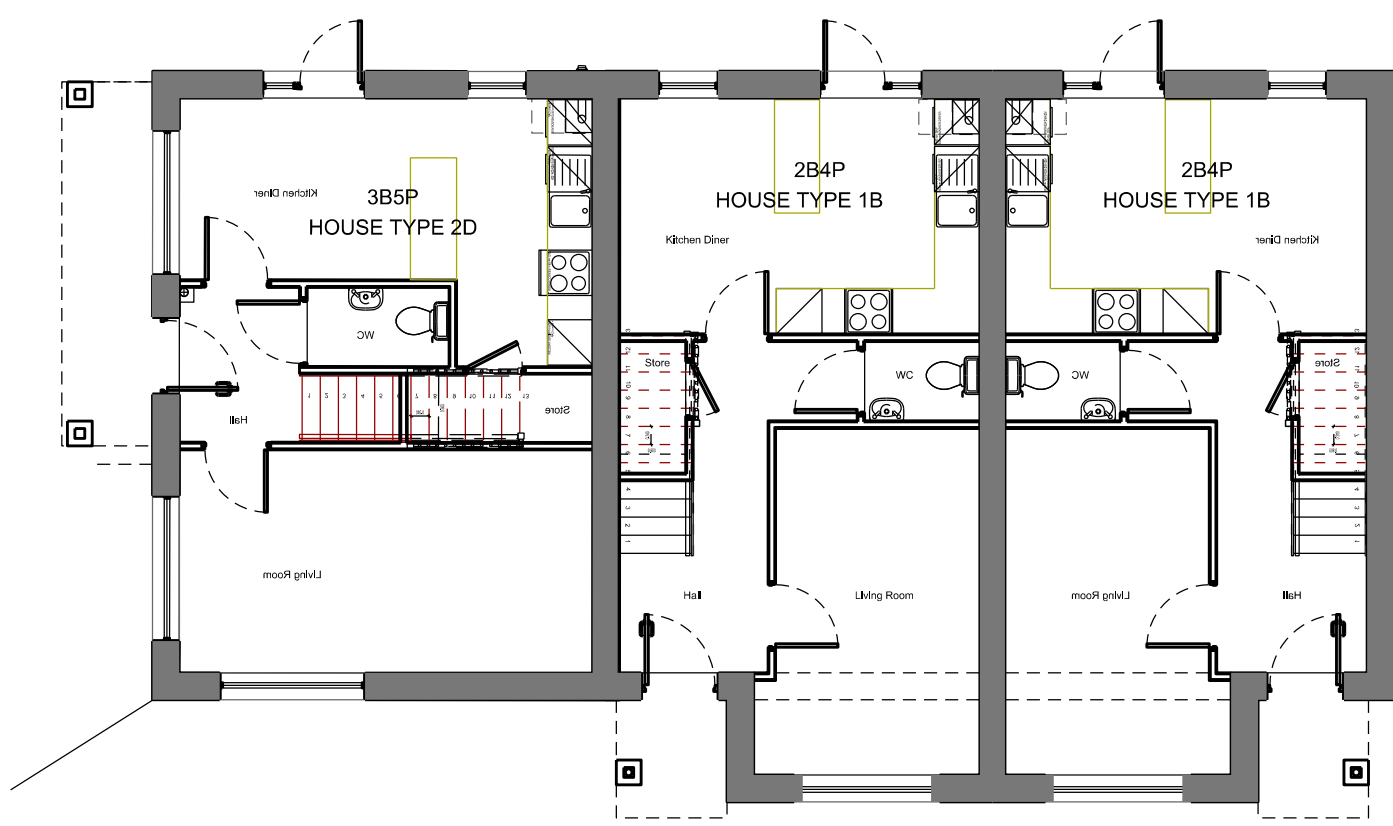

Ground Floor Plan



South Elevation(A)

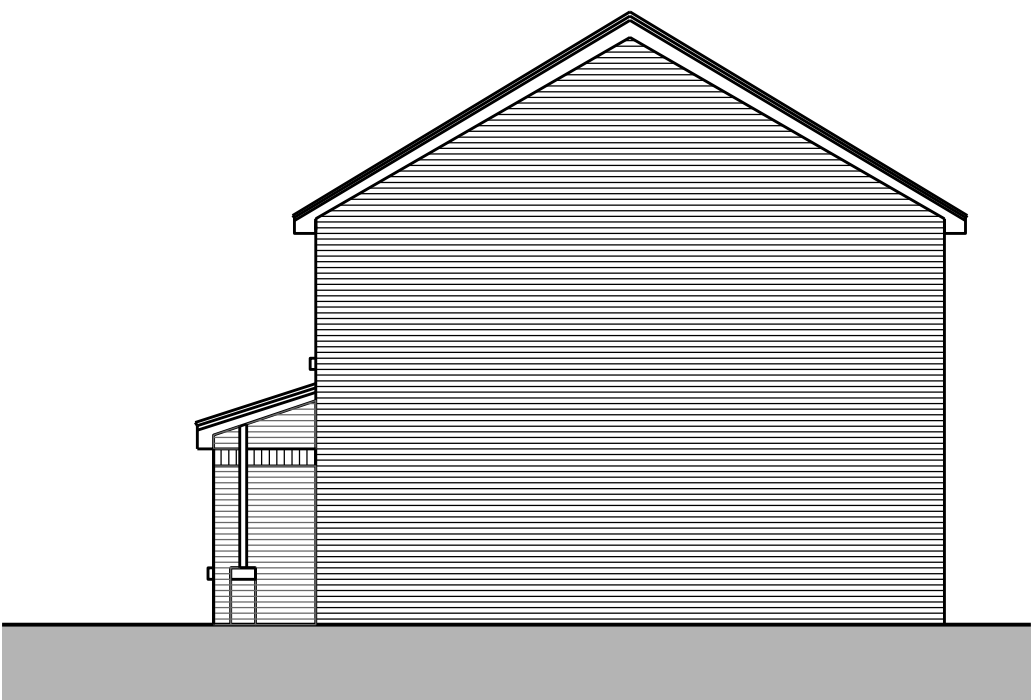

East Elevation (C)



North Elevation (B)



West Elevation(D)

- PC Concrete Roof Tile
- Prefinished Board UPVC Soffit
- UPVC Windows
- Engineering Soldier Brick Course
- Timber Post
- Artstone Cill

2B4P HOUSE : 77m²
3B5P HOUSE : 86m²

C	Scale bar annotation added	17.04.23	JM
B	North elevation windows amended	Mar 23	JM
A	Amended Unit Type and Block Numbering	Jan 17	AB
DESIGNATION	DETAILS OF REVISION	DATE	INITIALS



PROJECT

Lickers Lane
L36 3PW

TITLE

Block 12 2B4P & 3B5P Houses
Phase 2

SIZE

A2

STATUS

PLANNING

PROJECT No

1326

DRAWING No

L18C

DRAWN by

AB

CHECKED

JM

DATE

01.08.16

SCALE (1:100)

1:100

JOHN MCCALL ARCHITECTS LTD

No.1 Arts Village, Henry Street, Liverpool L1 5BS Tel: 0151 707 1818 Fax: 707 1819

Old Coop Building, Church Street, Hayfield, SK22 2JE e-mail: admin@johnmccall.co.uk