

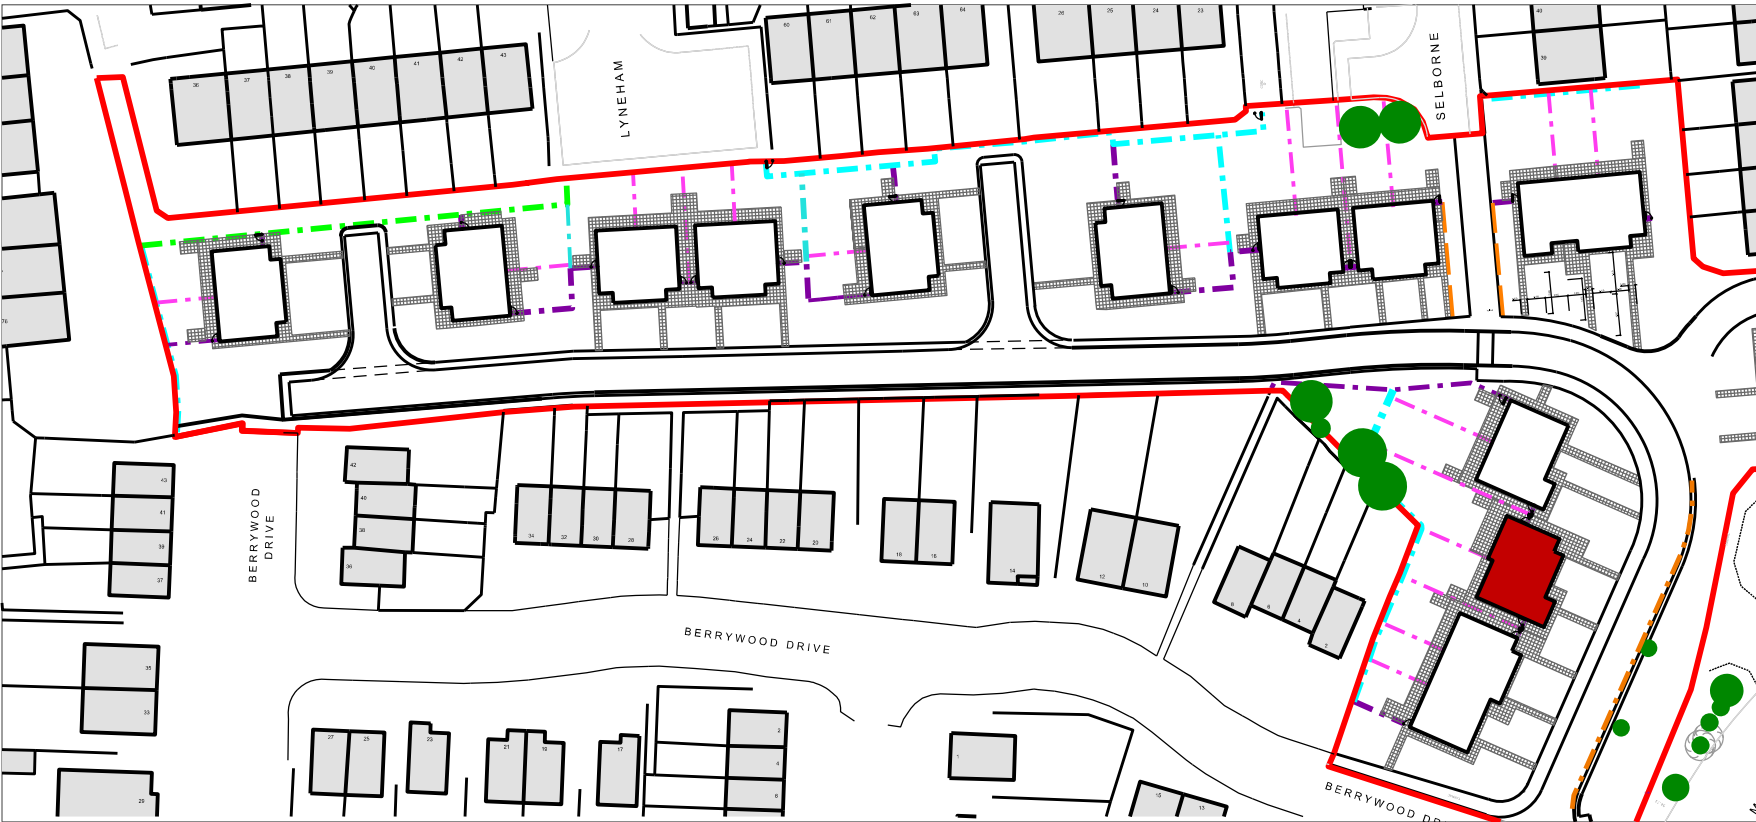



# BLOCK 13 - 3B5P HOUSES

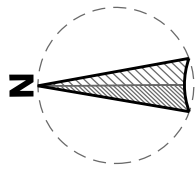

Proposed Site Plan @ 1:1000

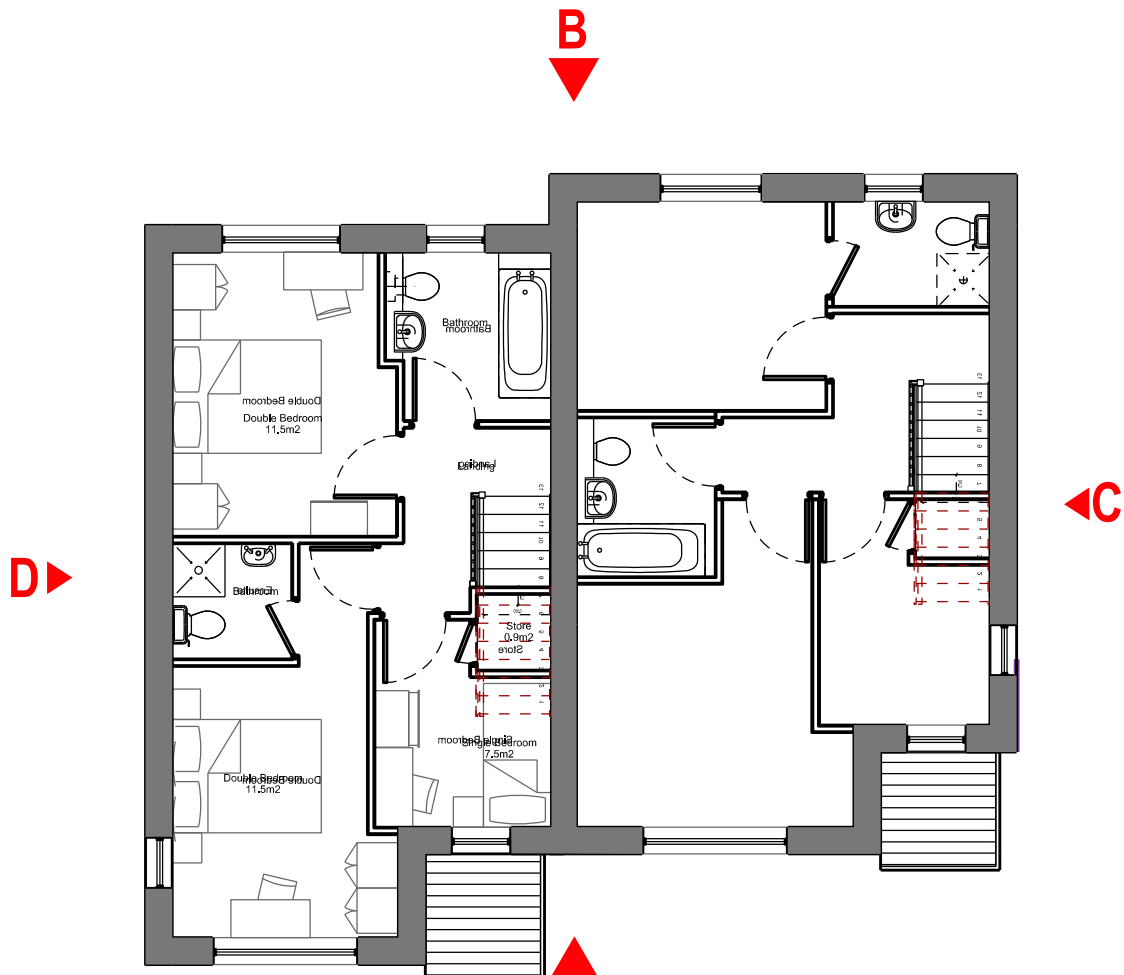

First Floor Plan

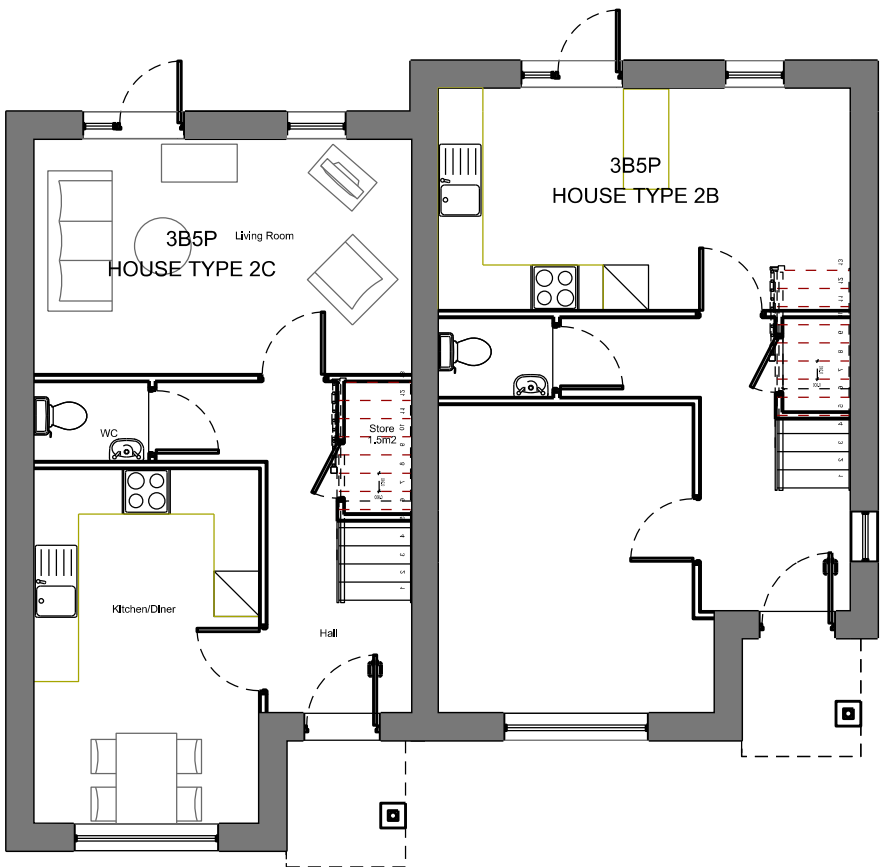


Ground Floor Plan



South Elevation(A)



North Elevation (B)

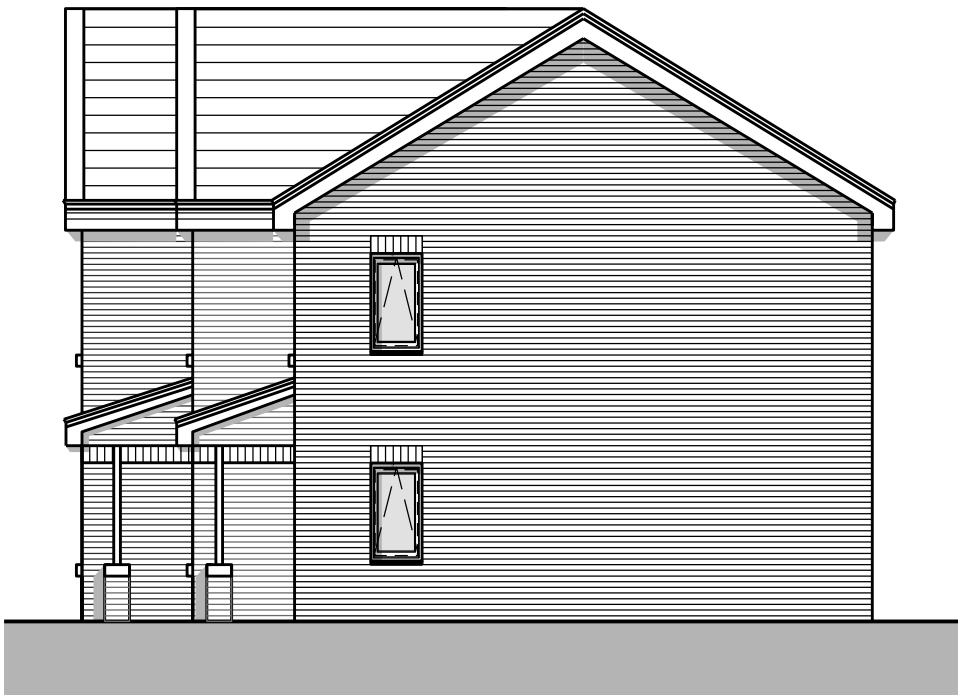


East Elevation (C)



West Elevation(D)

- PC Concrete Roof Tile
- Prefinished Board UPVC Soffit
- UPVC Windows
- Engineering Soldier Brick Course
- Timber Post
- Artstone Cill

3B5P HOUSE : 86m2

 

|             |                                                                                                  |          |          |
|-------------|--------------------------------------------------------------------------------------------------|----------|----------|
| C           | Scale bar annotation added, East elevation reverted to approval drawing, South elevation amended | 17.04.23 | JM       |
| B           | South, North & East elevation windows amended                                                    | Mar 23   | JM       |
| A           | Amended Block Numbering                                                                          | Jan 17   | AB       |
| DESIGNATION | DETAILS OF REVISION                                                                              | DATE     | INITIALS |

|                         |                                 |               |               |
|-------------------------|---------------------------------|---------------|---------------|
| PROJECT                 | TITLE                           | SIZE          | STATUS        |
| Lickers Lane<br>L36 3PW | Block 13 3B5P Houses<br>Phase 2 | A2            | PLANNING      |
| PROJECT No<br>1326      | DRAWN by<br>AB                  | CHECKED<br>JM | SCALE (1:100) |
| DATE<br>01.08.16        | 1:100                           |               |               |