

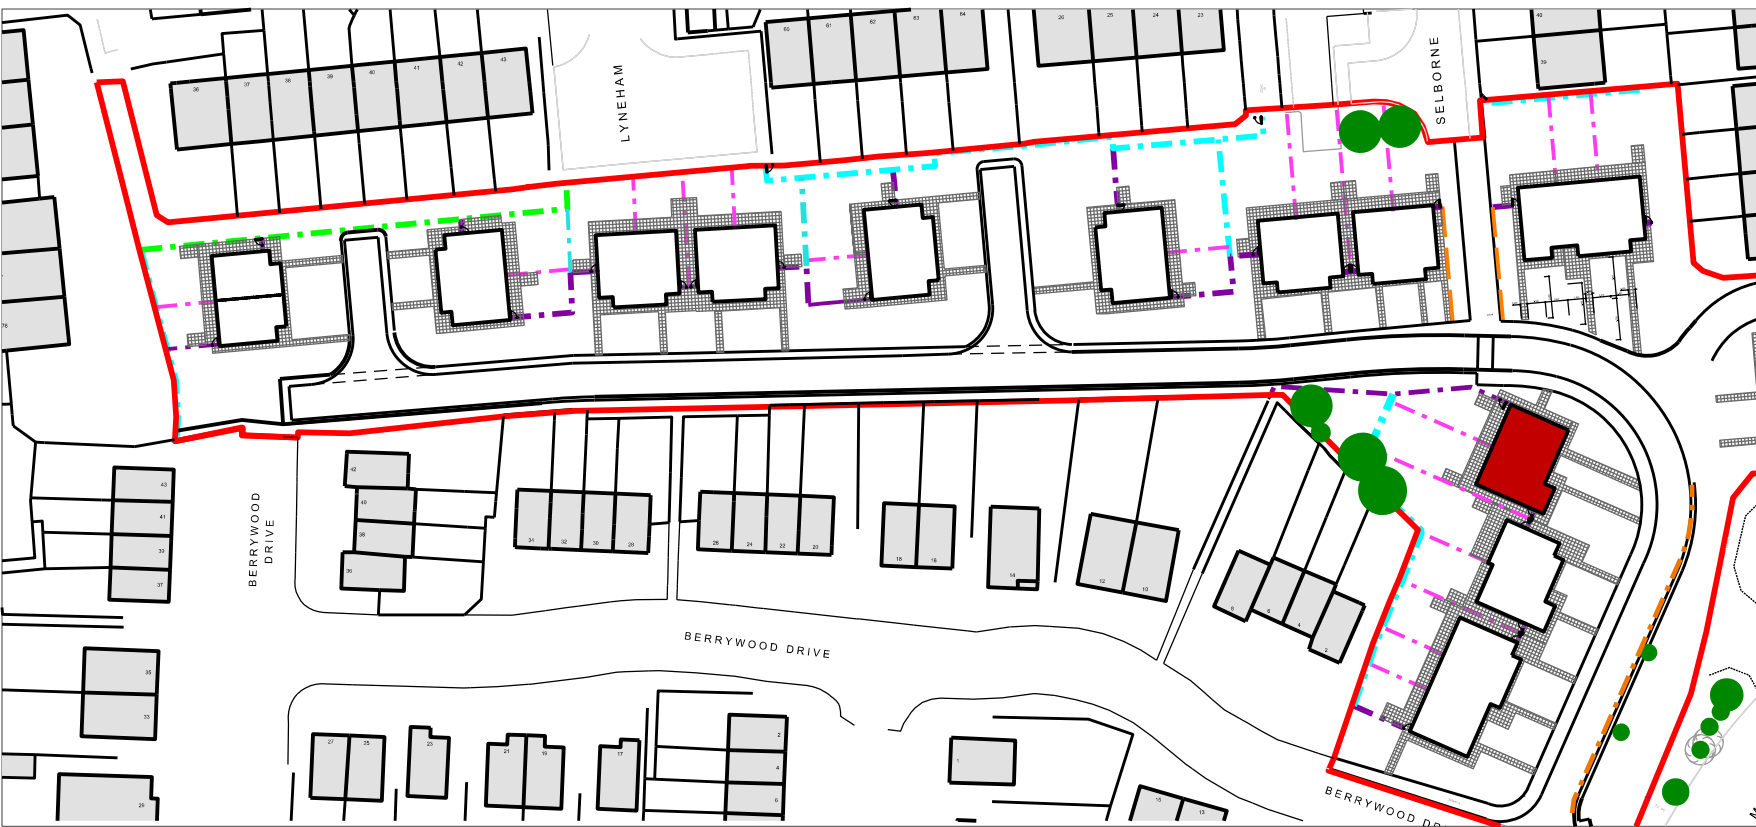


BLOCK 14 - 3B5P HOUSES

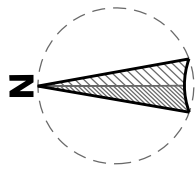

Proposed Site Plan @ 1:1000

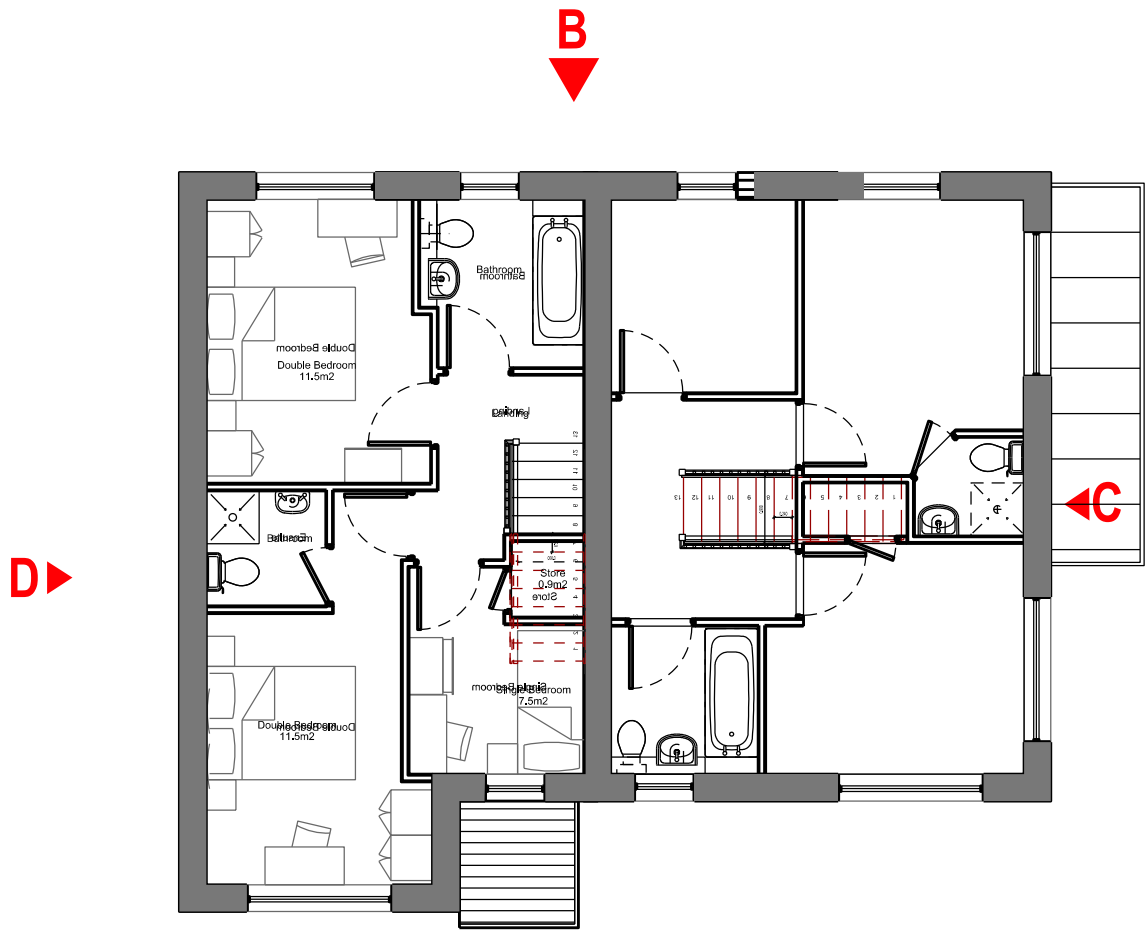

First Floor Plan




South Elevation(A)




East Elevation (C)



North Elevation (B)

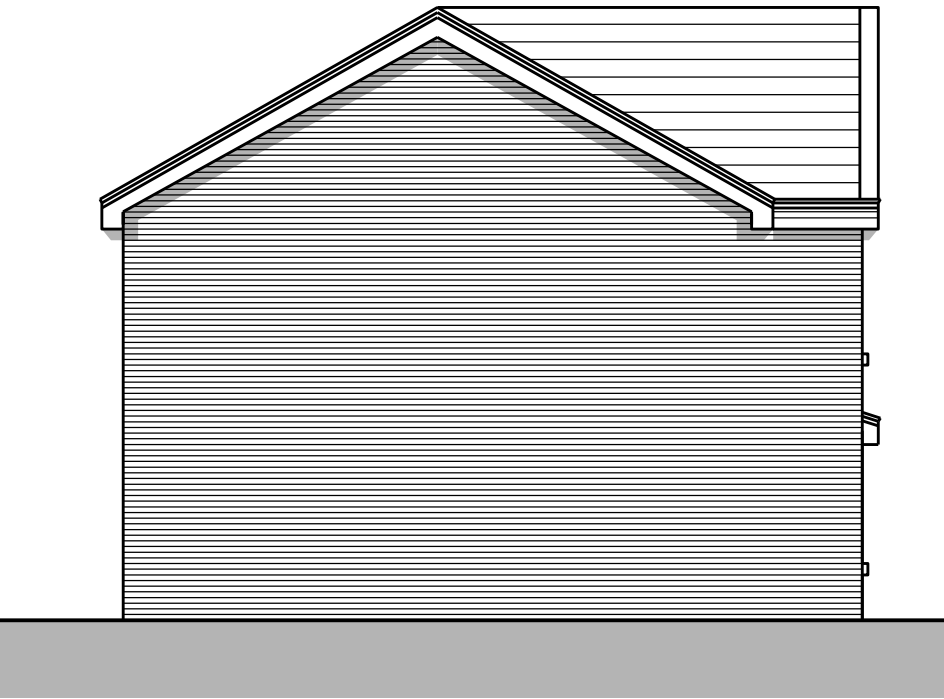

West Elevation(D)

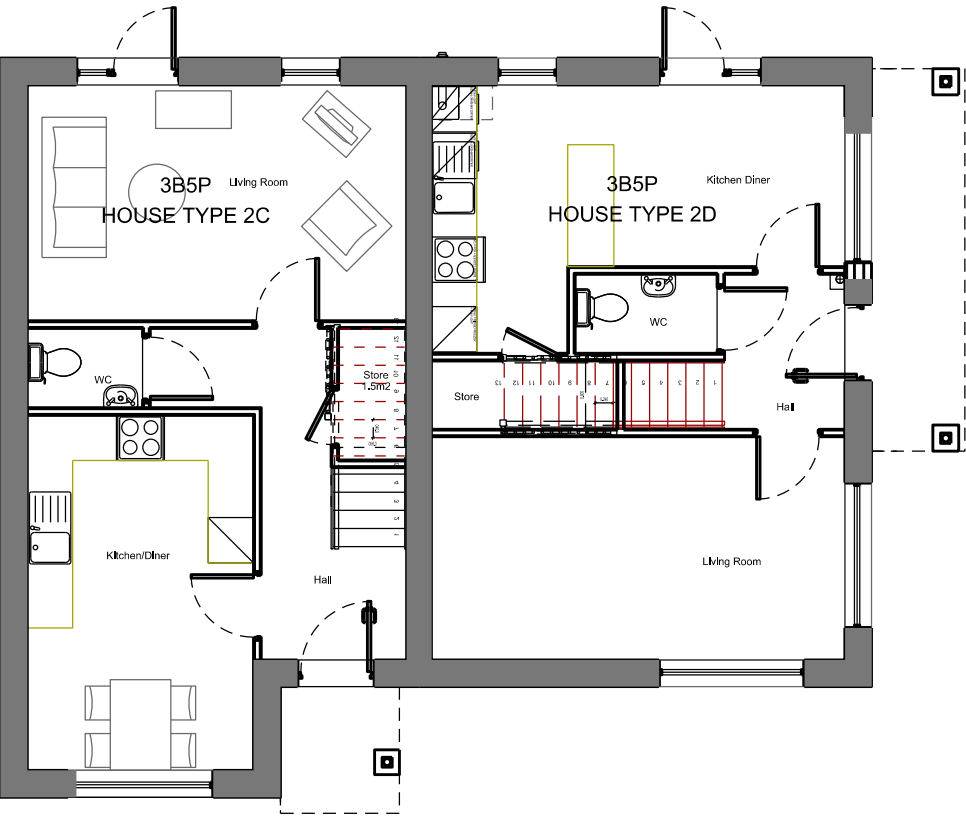

Ground Floor Plan

3B5P HOUSE : 86m2



C	Scale bar annotation added	17.04.23	JM
B	North & South elevation windows amended	Mar 23	JM
A	Amended Unit Type and Block Numbering	Jan 17	AB
DESIGNATION	DETAILS OF REVISION	DATE	INITIALS

PROJECT

Lickers Lane
L36 3PW

TITLE

Block 14 3B5P Houses
Phase 2

SIZE

A2

STATUS

PLANNING

PROJECT No

1326

DRAWING No

L20C

DRAWN by

AB

CHECKED

...

DATE

01.08.16

SCALE (1:100)

1:100

JOHN MCCALL ARCHITECTS LTD

No .1 Arts Village, Henry Street, Liverpool L1 5BS Tel: 0151 707 1818 Fax: 707 1819

Old Coop Building, Church Street, Hayfield, SK22 2JE e-mail: admin@johnmccall.co.uk