

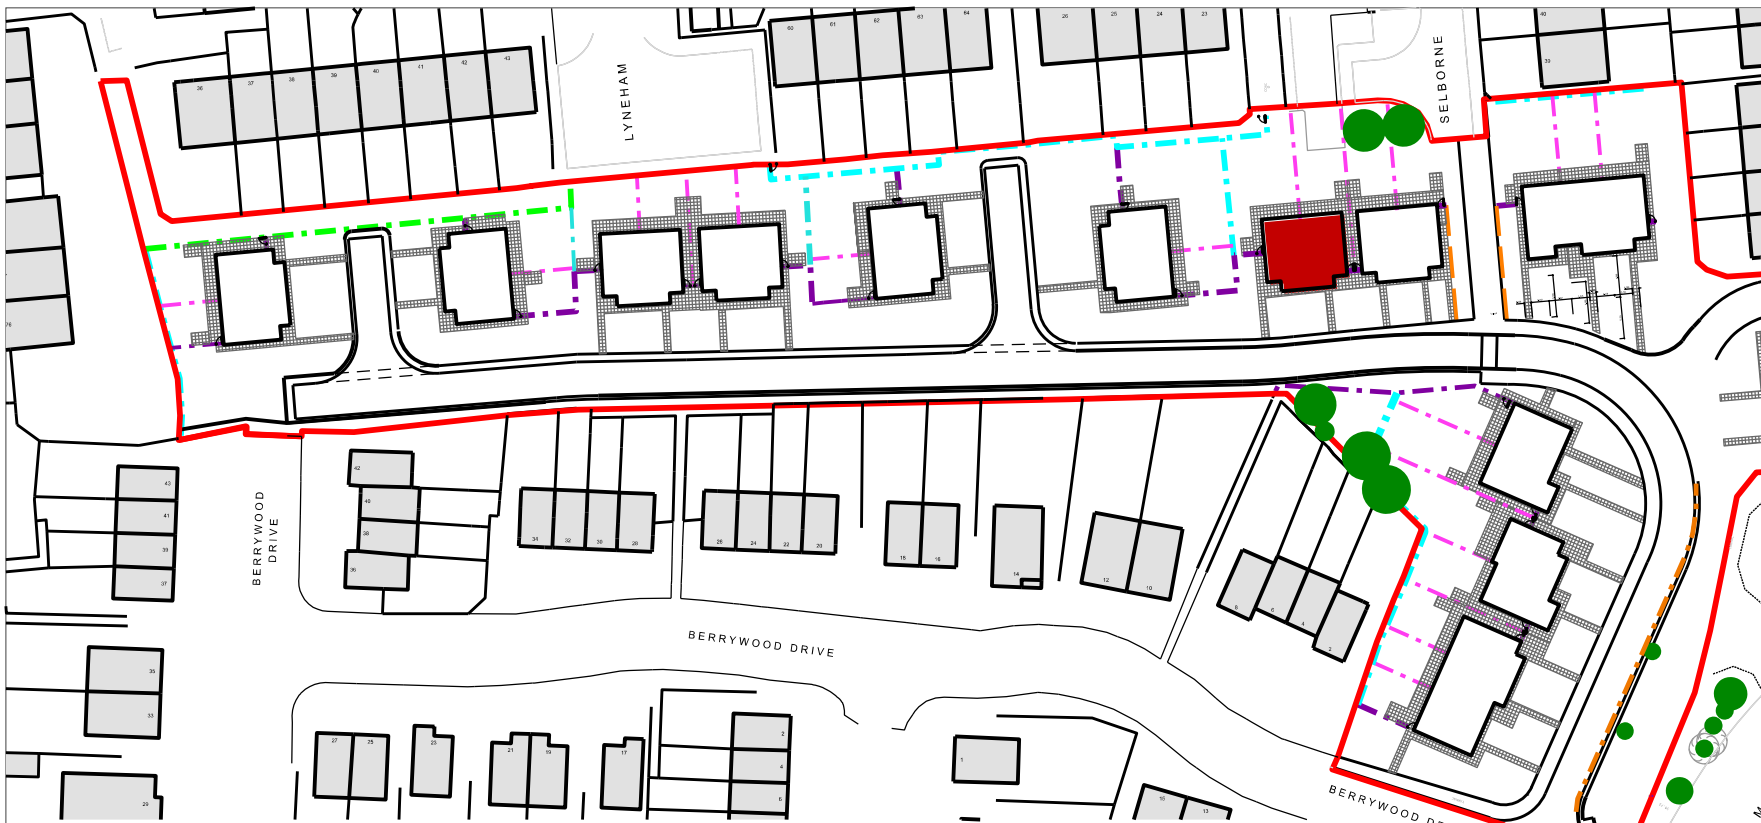



BLOCK 17 - 3B5P HOUSES

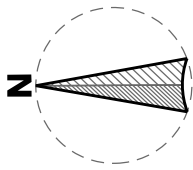

Proposed Site Plan @ 1:1000

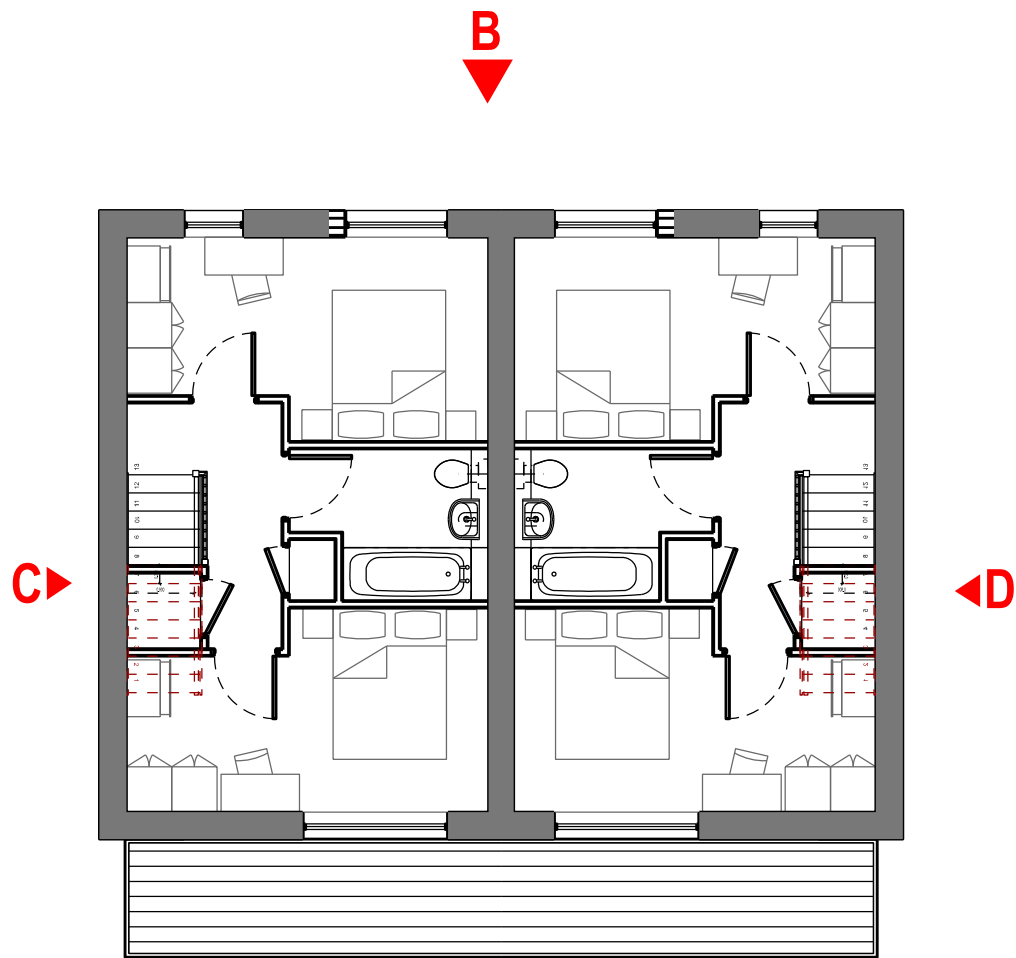


First Floor Plan

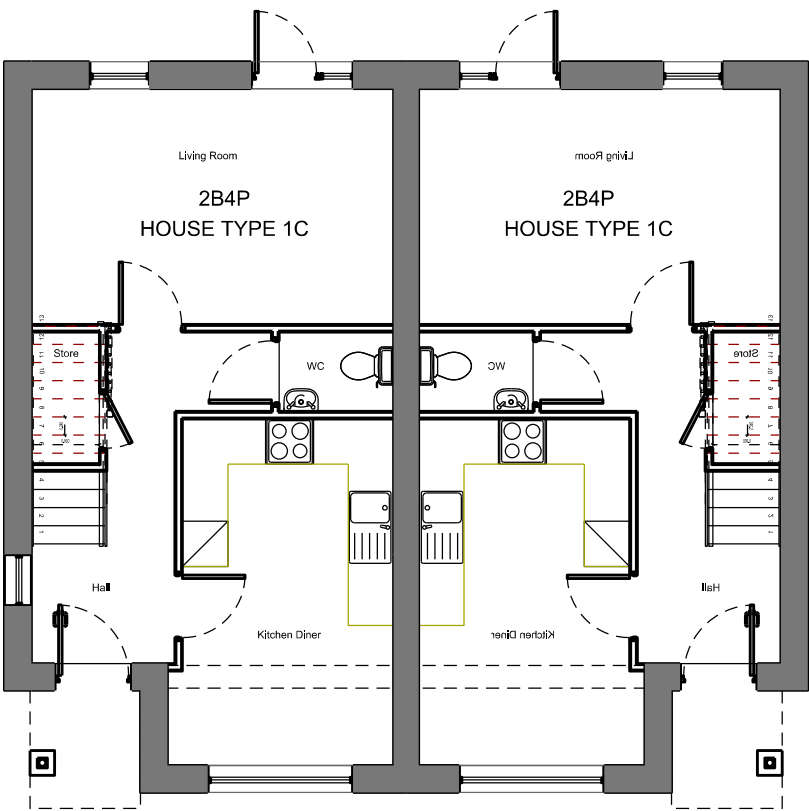

Ground Floor Plan




West Elevation (A)

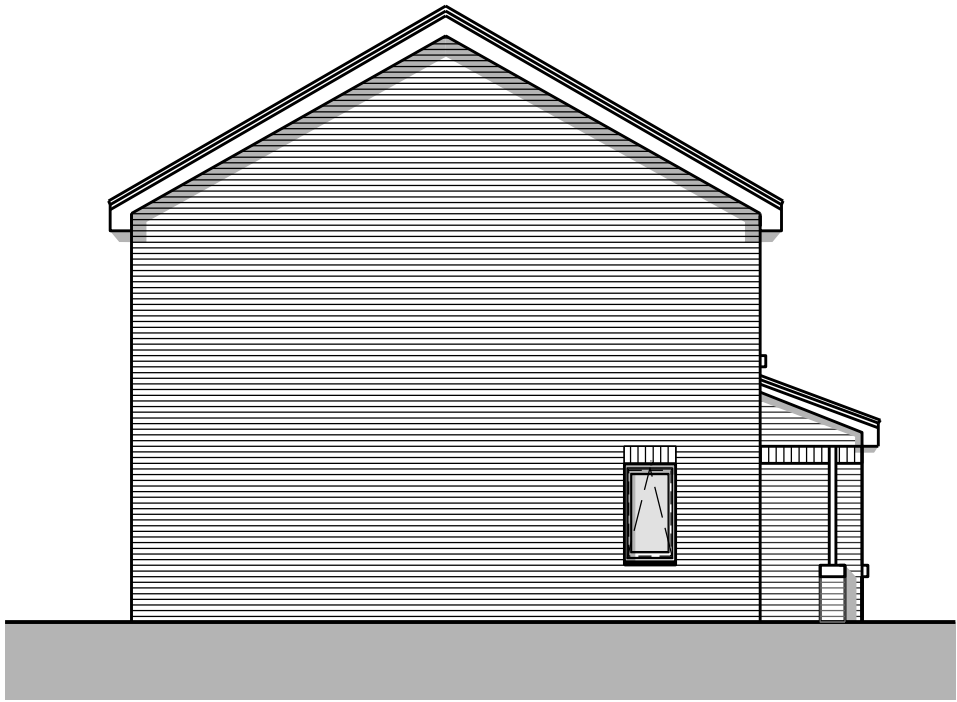

North Elevation (C)



East Elevation (B)

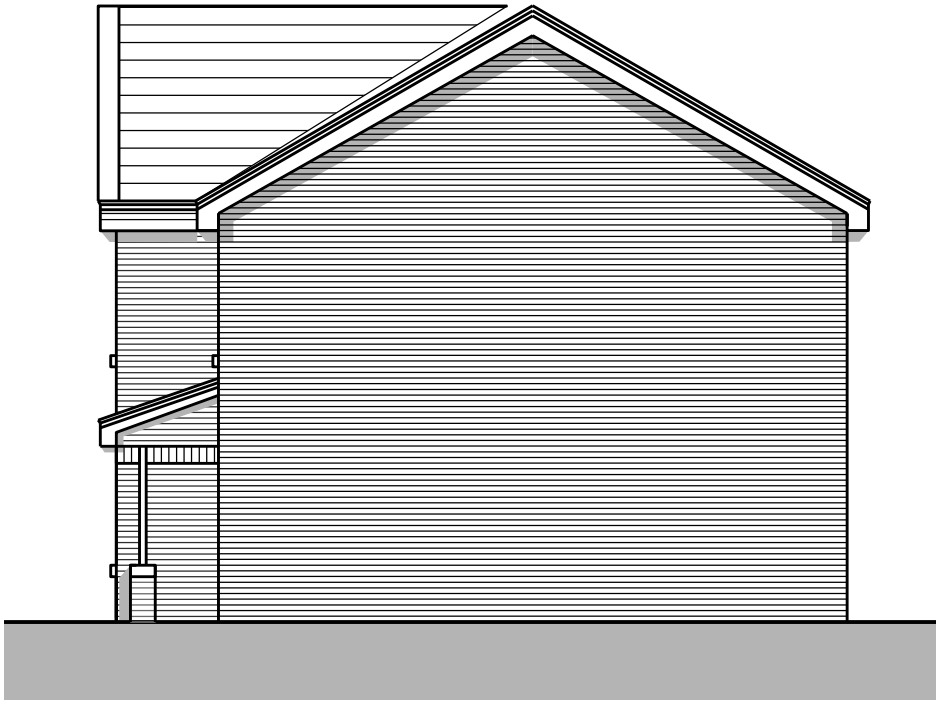

South Elevation (D)

3B5P HOUSE : 86m2

0m 5m 10m

D	Scale bar annotation added. Plot annotation removed and house types listed, as approved drawing	17.04.23	JM
C	East elevation amended to suit Contractor's Proposals	Mar 23	JM
B	Amended unit type and block numbering	Jan 17	AB
A	Removal of gable window	19.09.16	AB
DESIGNATION	DETAILS OF REVISION	DATE	INITIALS
15m	20m	25m	30m

PROJECT	TITLE	SIZE	STATUS
Lickers Lane Phase 2	Block 17	A2	PLANNING
Berrywood Drive	Plans & Elevations		
PROJECT No	DRAWING No		
1326	L23D		
DRAWN by	CHECKED		
JM	AB		
DATE	SCALE (1:100)		
MAR 22	1:100		