

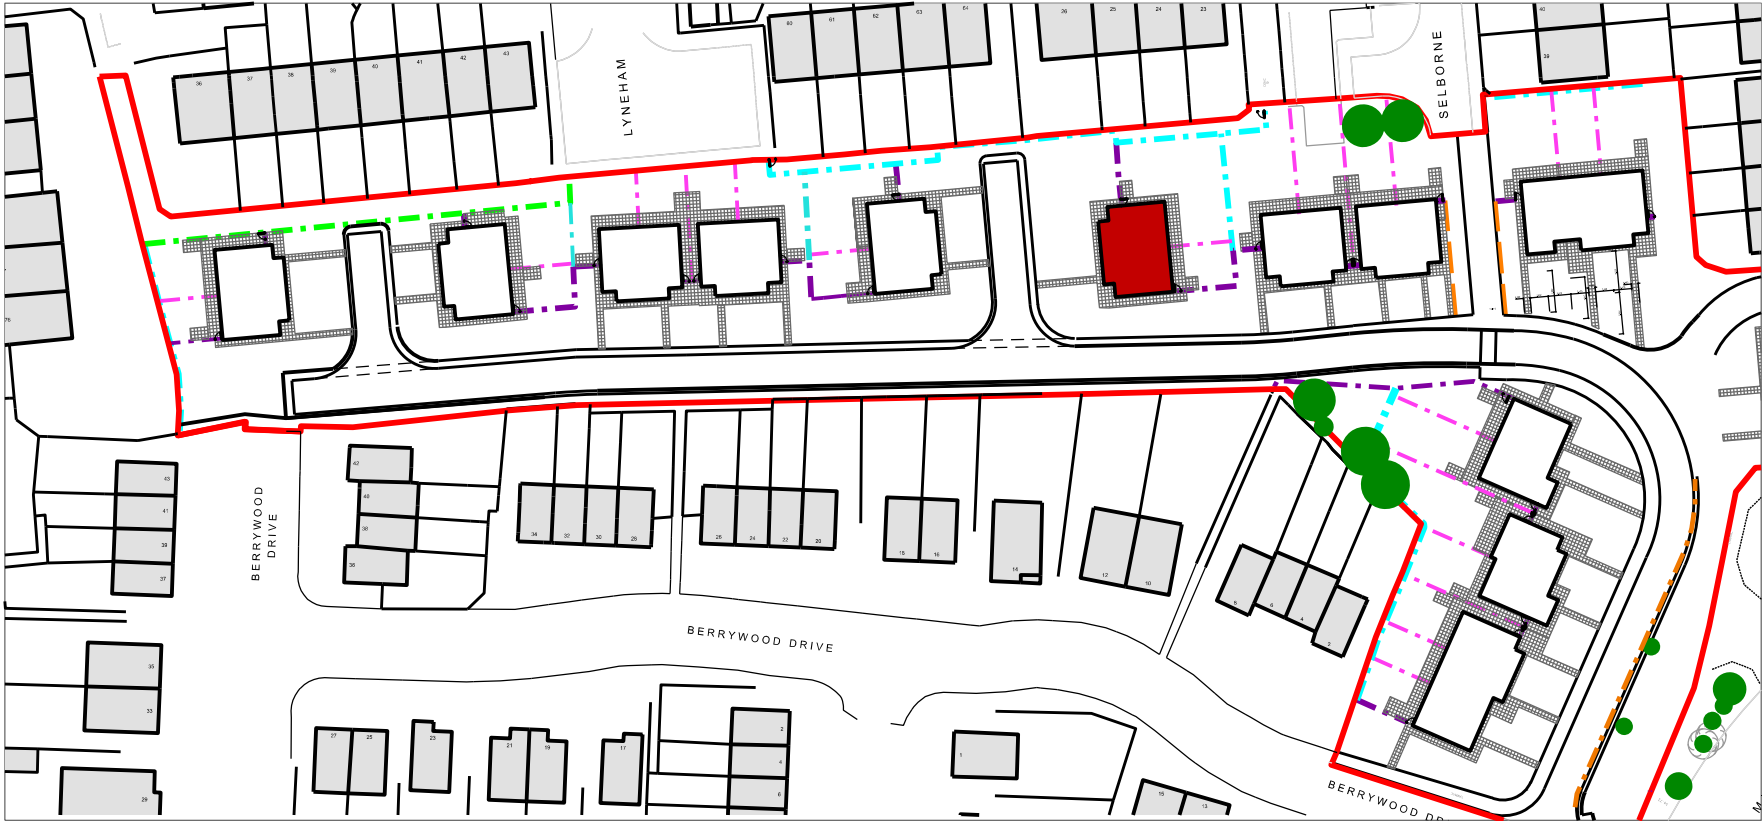



BLOCK 18 - 3B5P HOUSES

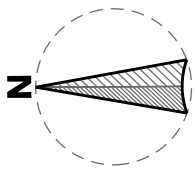

Proposed Site Plan @ 1:1000

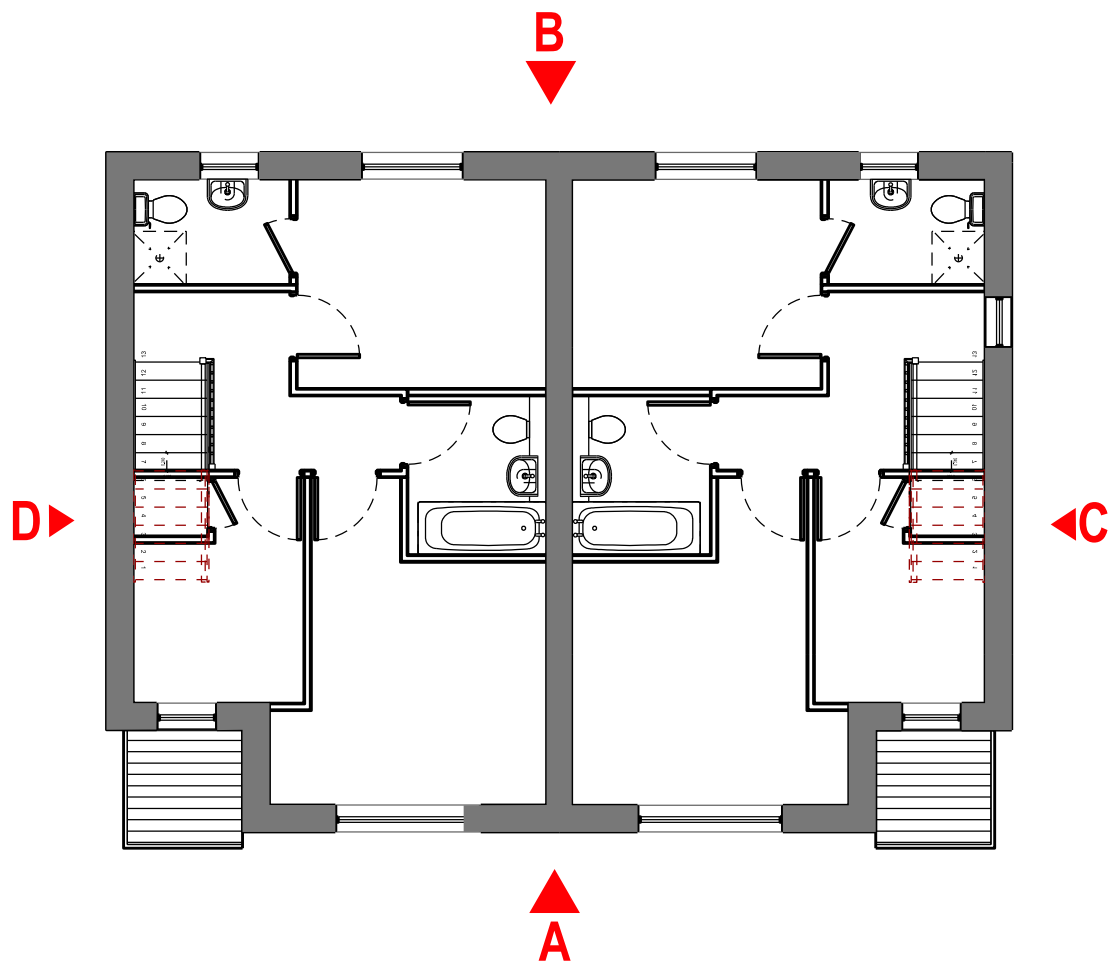

First Floor Plan

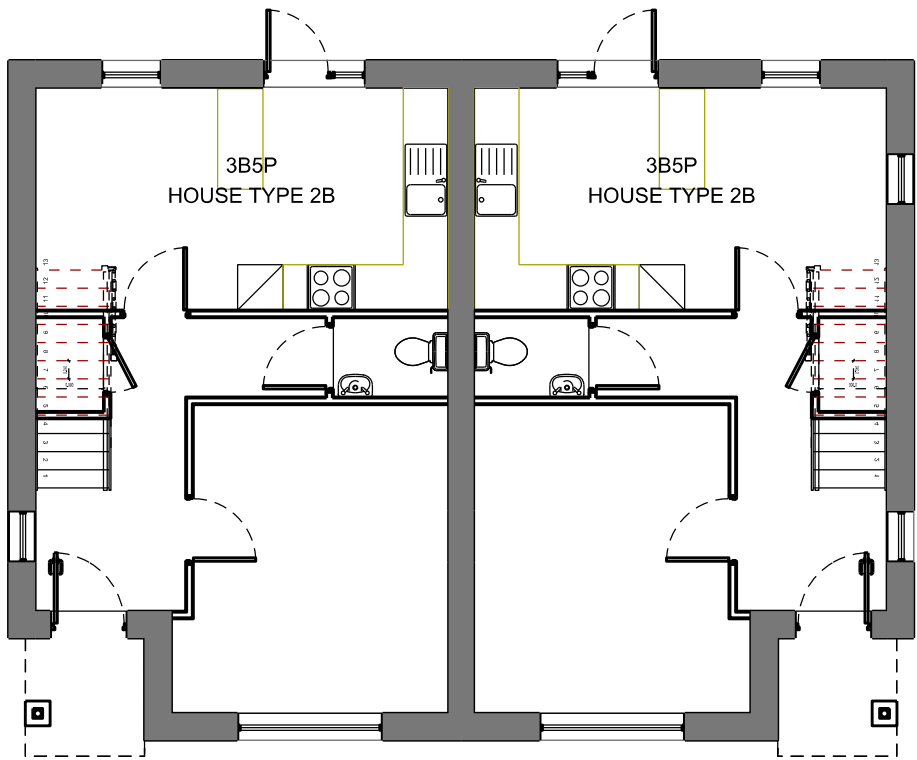


Ground Floor Plan




North Elevation (A)



South Elevation (B)

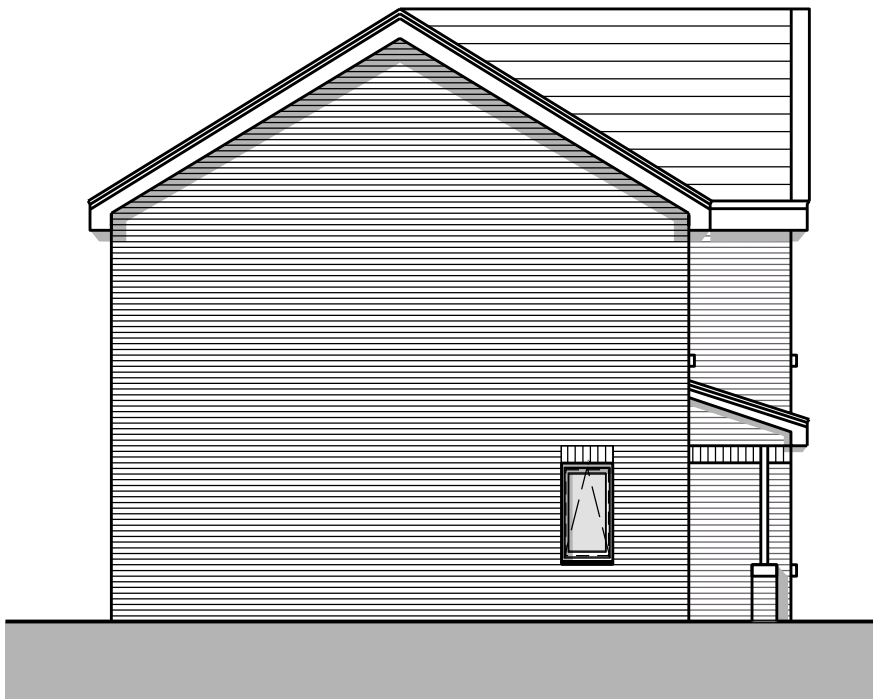

East Elevation (D)

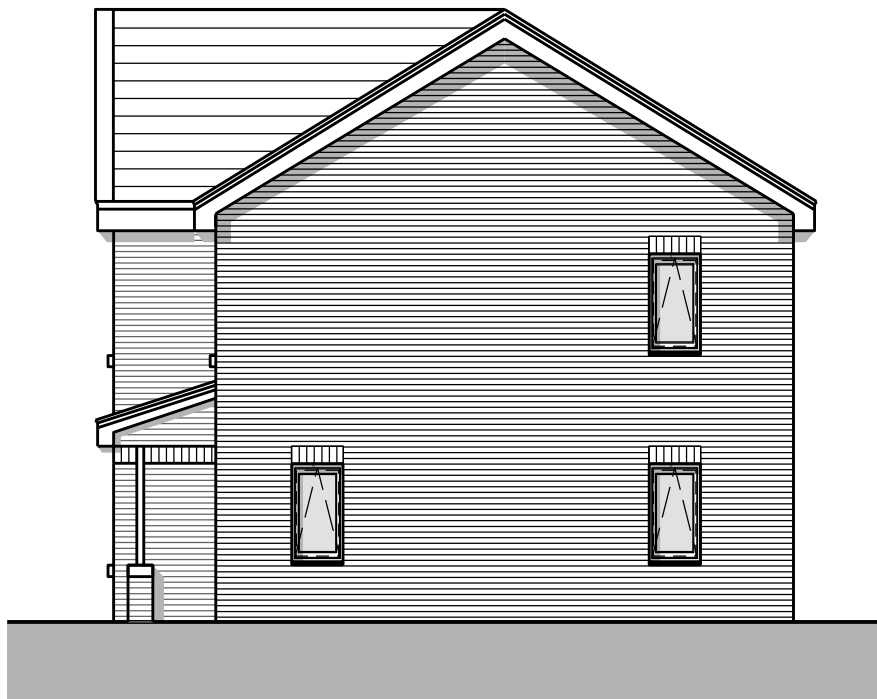

West Elevation (C)

3B5P HOUSE : 86m2



C	Scale bar annotation added. Plot annotation removed and house types listed, as approved drawing	17.04.23	JM
B	North & South elevation windows amended to suit Contractor's Proposals	Mar 23	JM
A	Amended plot numbering and additional window to gable	Jan 17	AB
DESIGNATION	DETAILS OF REVISION	DATE	INITIALS

PROJECT

Lickers Lane Phase 2
Berrywood Drive

TITLE

Block 18
Plans & Elevations

SIZE

A2

STATUS

PLANNING

PROJECT No

1811

DRAWING No

L24C

DRAWN by

JM

CHECKED

AB

DATE

MAR 22

SCALE (1:100)

1:100

JOHN MCCALL ARCHITECTS LTD

No .1 Arts Village, Henry Street, Liverpool L1 5BS Tel: 0151 707 1818 Fax: 707 1819

Old Coop Building, Church Street, Hayfield, SK22 2JE e-mail: admin@johnmccall.co.uk