

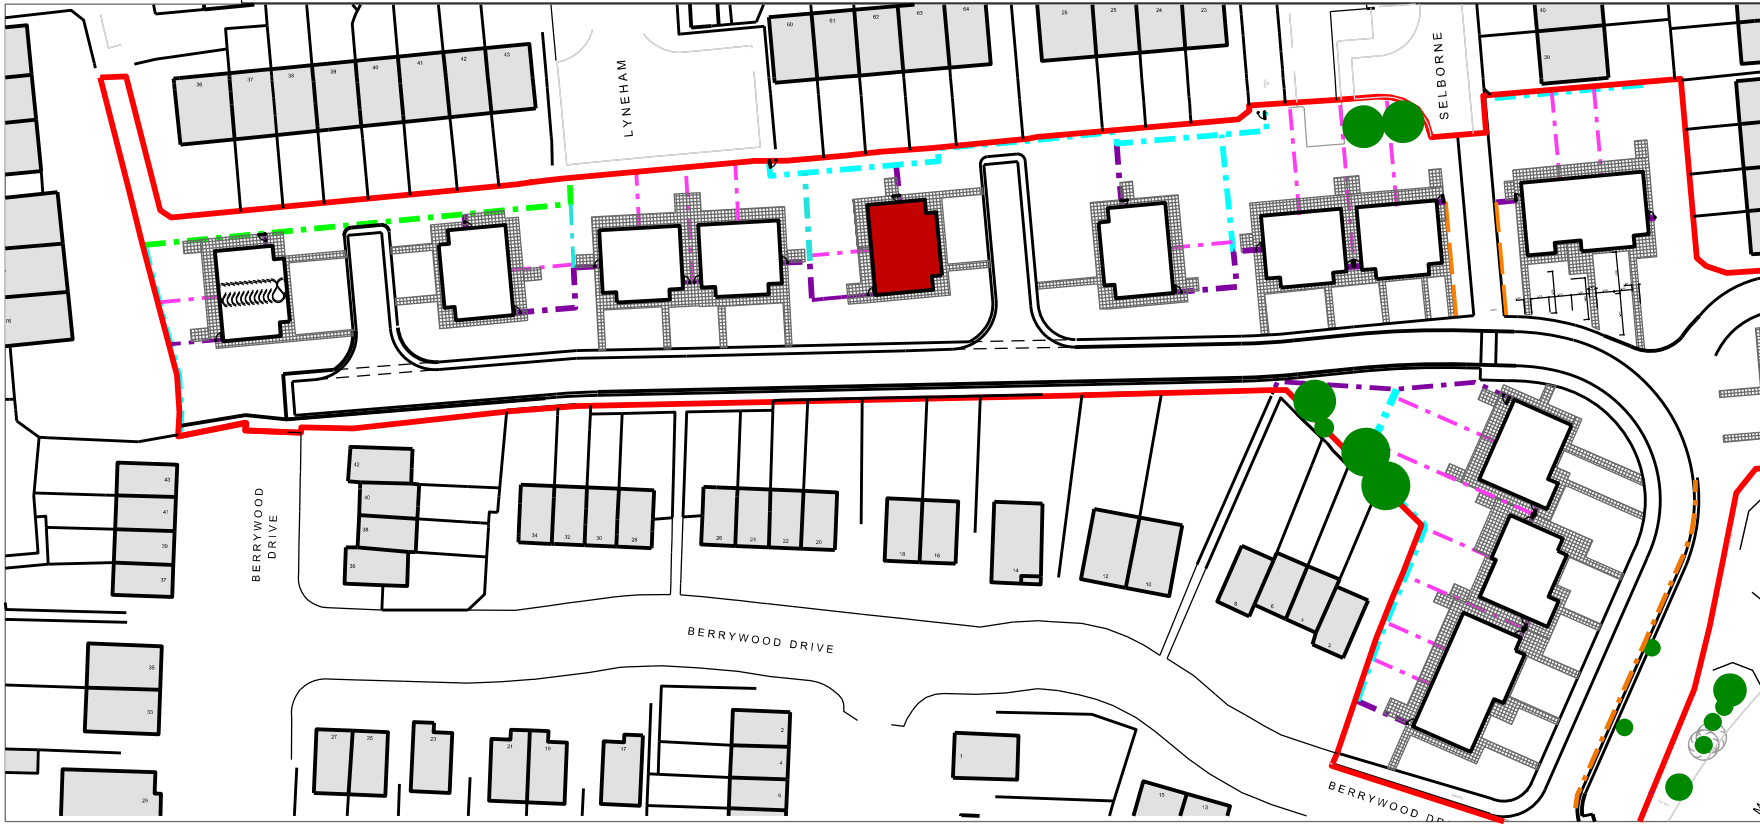


BLOCK 19 - 3B5P HOUSES

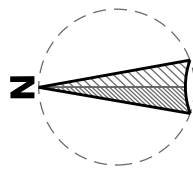


Proposed Site Plan @ 1:1000

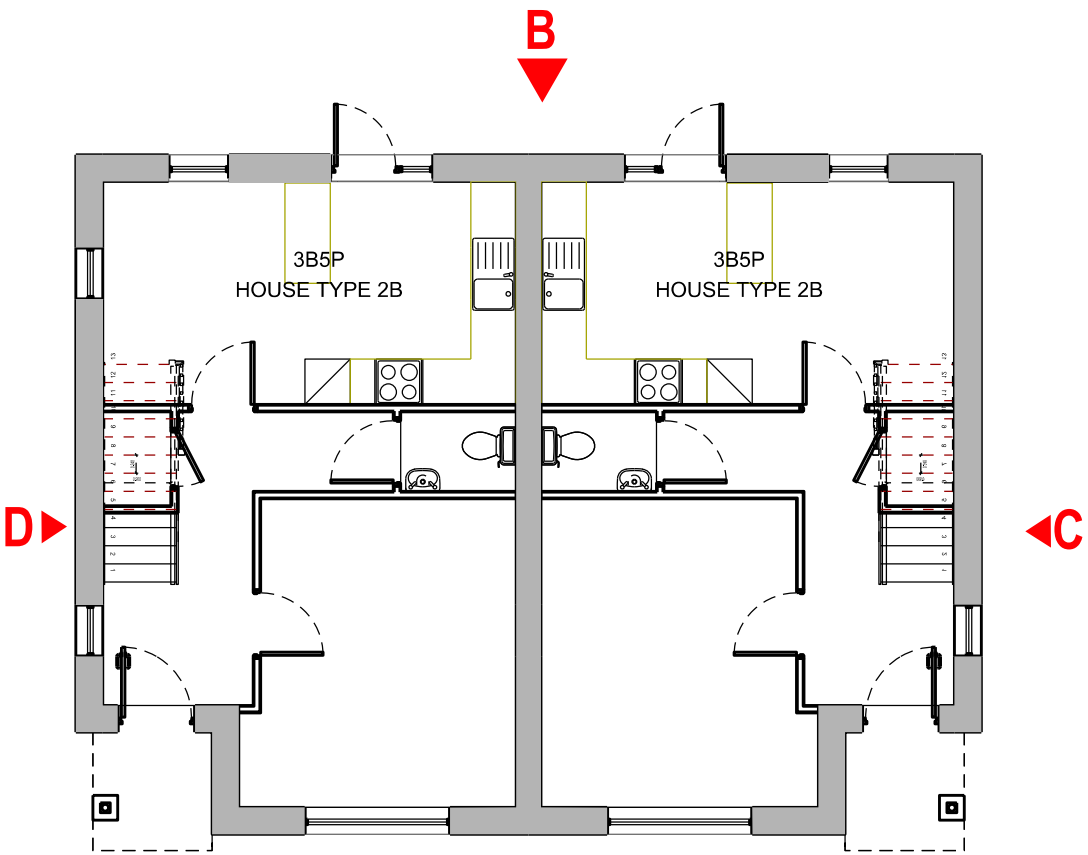

First Floor Plan




South Elevation (A)

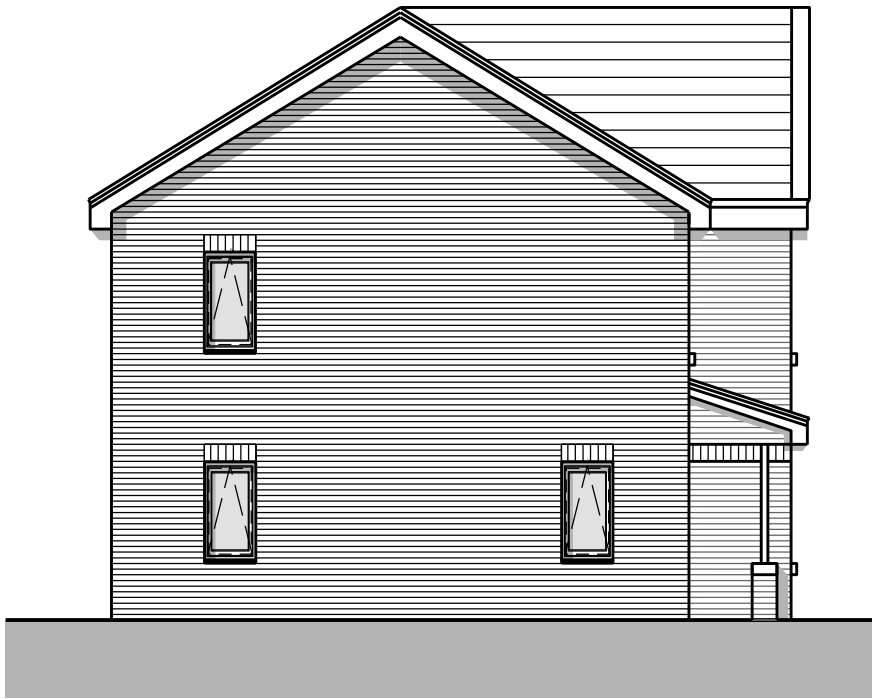


West Elevation (D)



North Elevation (B)

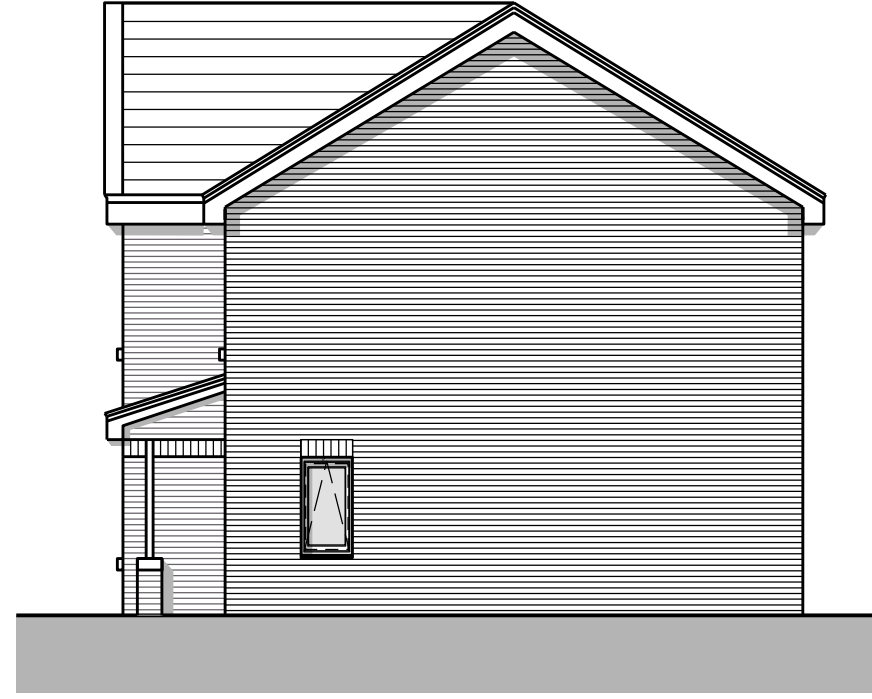


East Elevation (C)

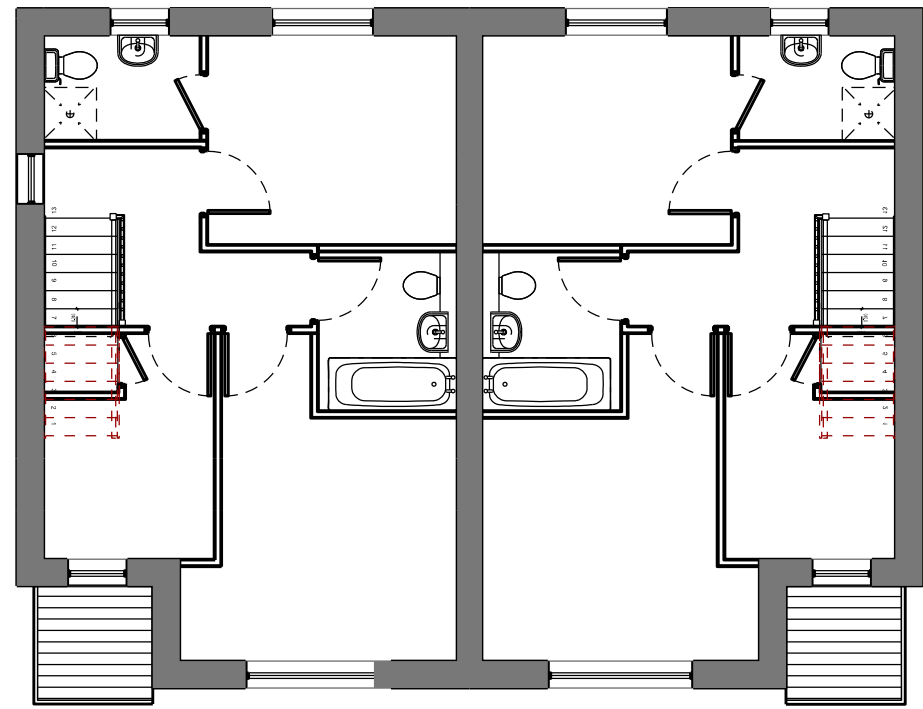

Ground Floor Plan

3B5P HOUSE : 86m2

 

C	Scale bar annotation added. Plot annotation removed and house types listed, as approved drawing	17.04.23	JM
B	North & South elevation windows amended to suit Contractor's Proposals	Mar 23	JM
A	Amended plot numbering and additional window to gable	Jan 17	JM
DESIGNATION	DETAILS OF REVISION	DATE	INITIALS

PROJECT Lickers Lane Phase 2 Berrywood Drive	TITLE Block 19 Plans & Elevations	SIZE A2	STATUS	
			PLANNING	
			PROJECT No	DRAWING No
			1811	L25C
JOHN MCCALL ARCHITECTS LTD No .1 Arts Village, Henry Street, Liverpool L1 5BS Tel: 0151 707 1818 Fax: 707 1819 Old Coop Building, Church Street, Hayfield, SK22 2JE e-mail: admin@johnmccall.co.uk	DRAWN by	DATE	CHECKED	SCALE (1:100)
			AB	1:100
			MAR 22	