

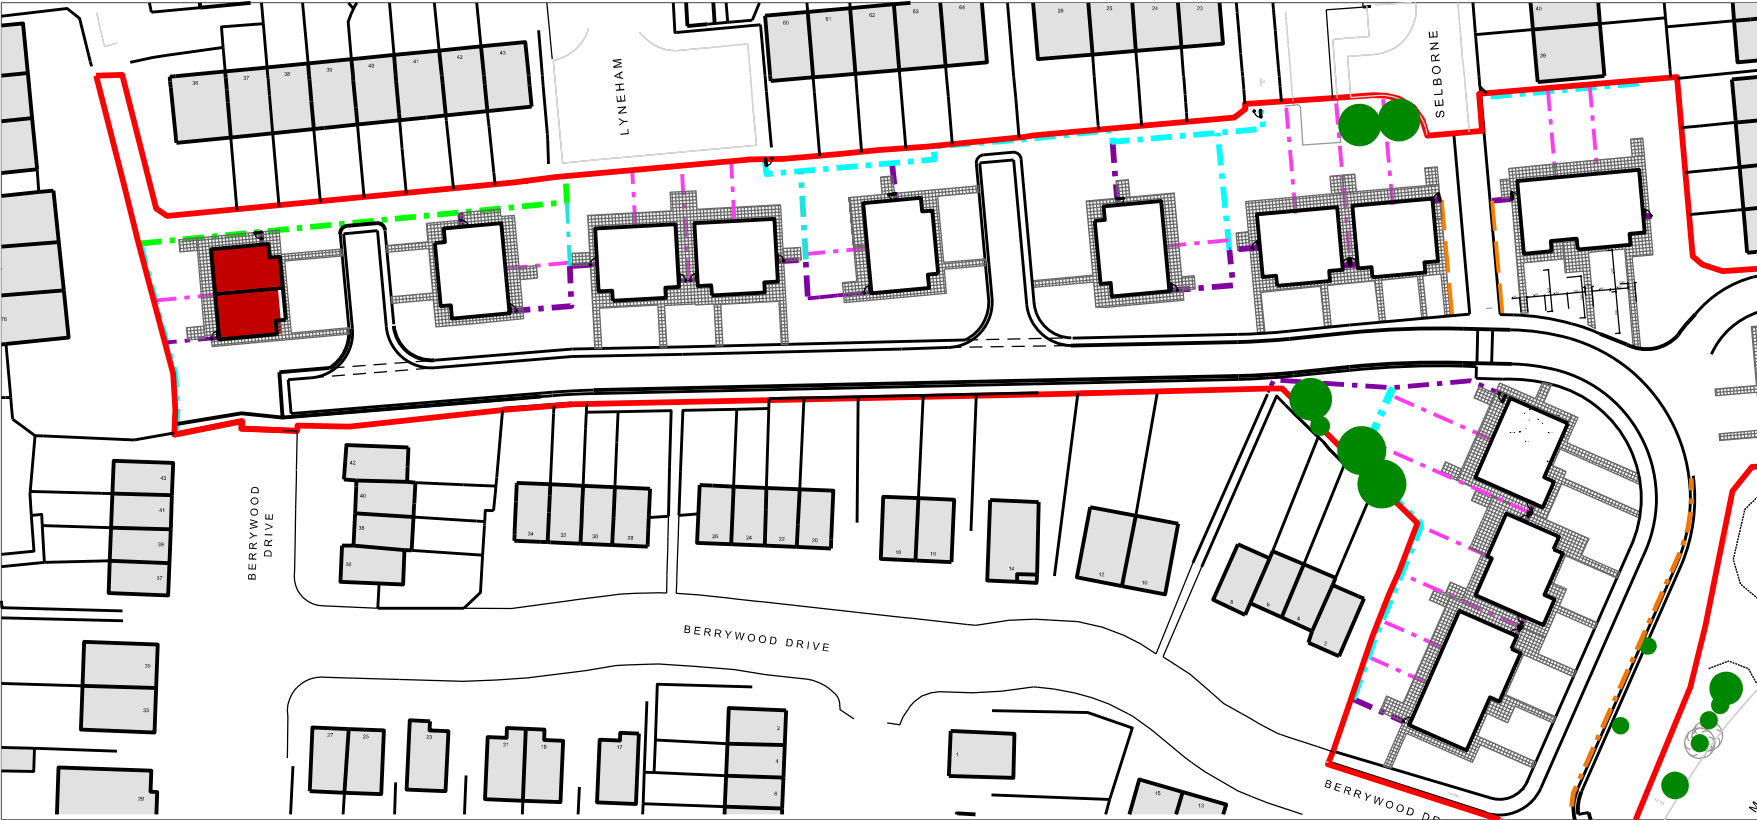



BLOCK 23 - 3B5P HOUSES

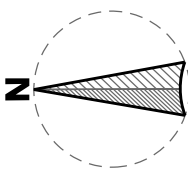

Proposed Site Plan @ 1:1000

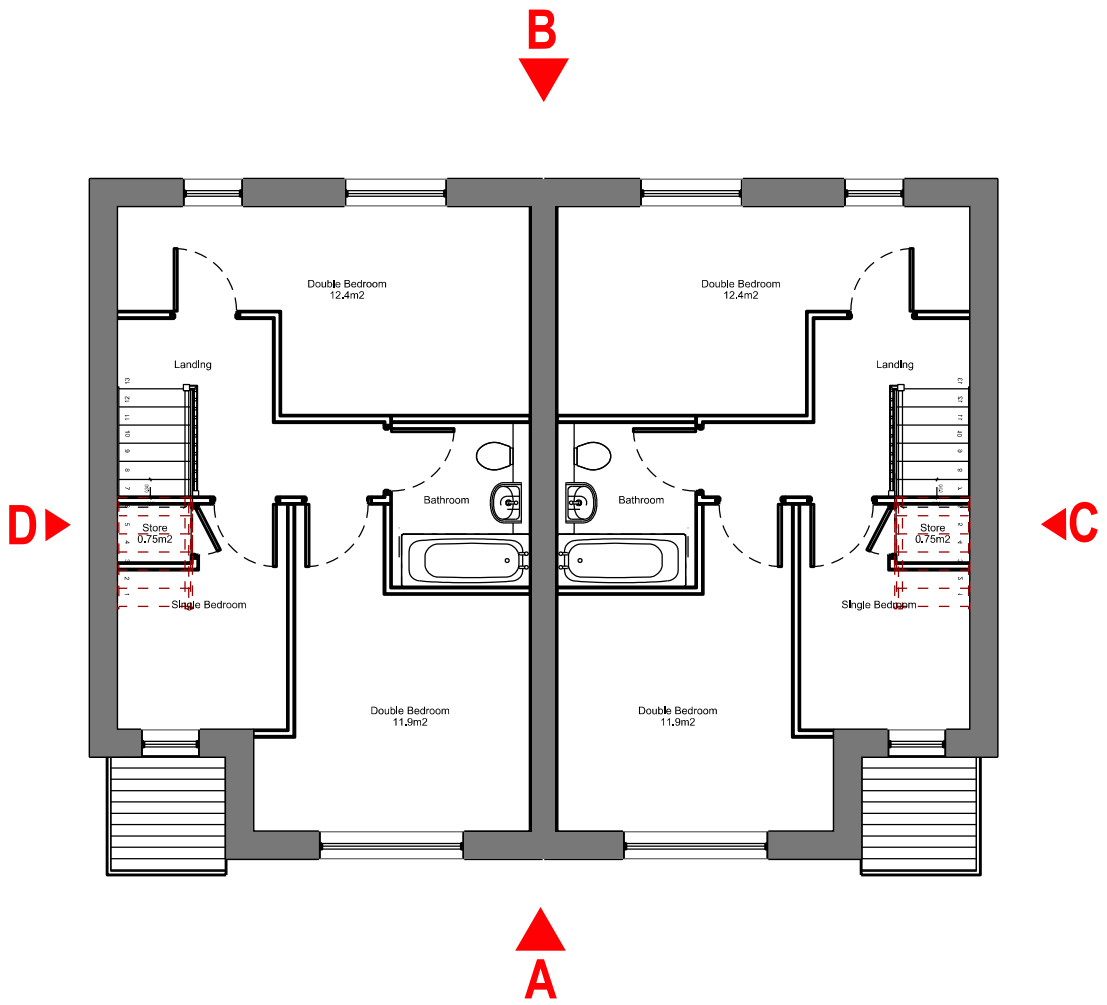


First Floor Plan

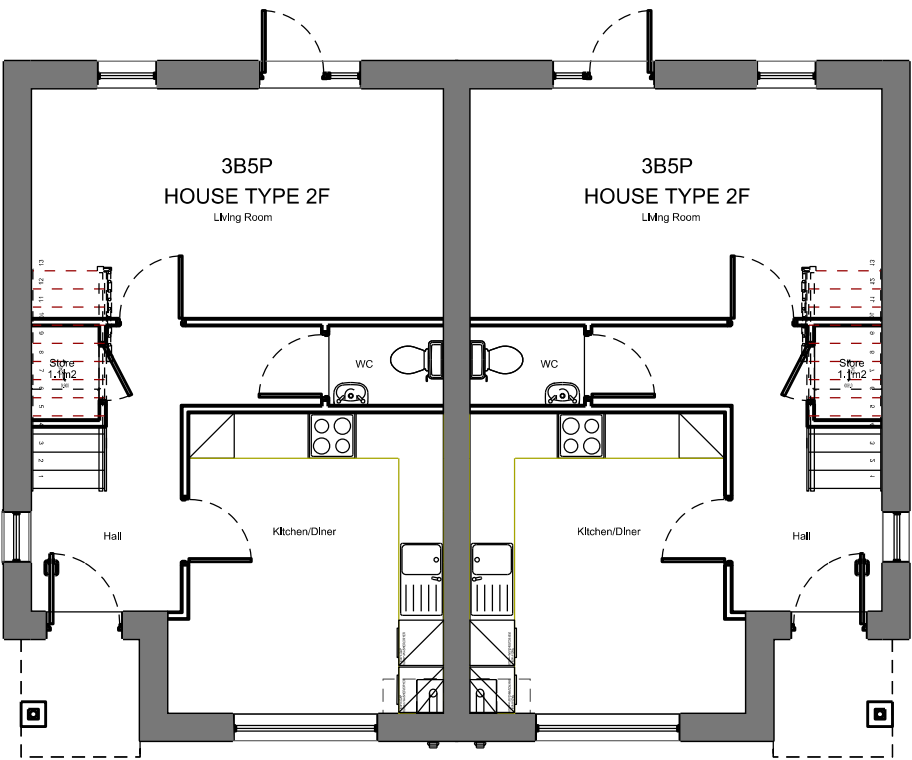

Ground Floor Plan




South Elevation(A)

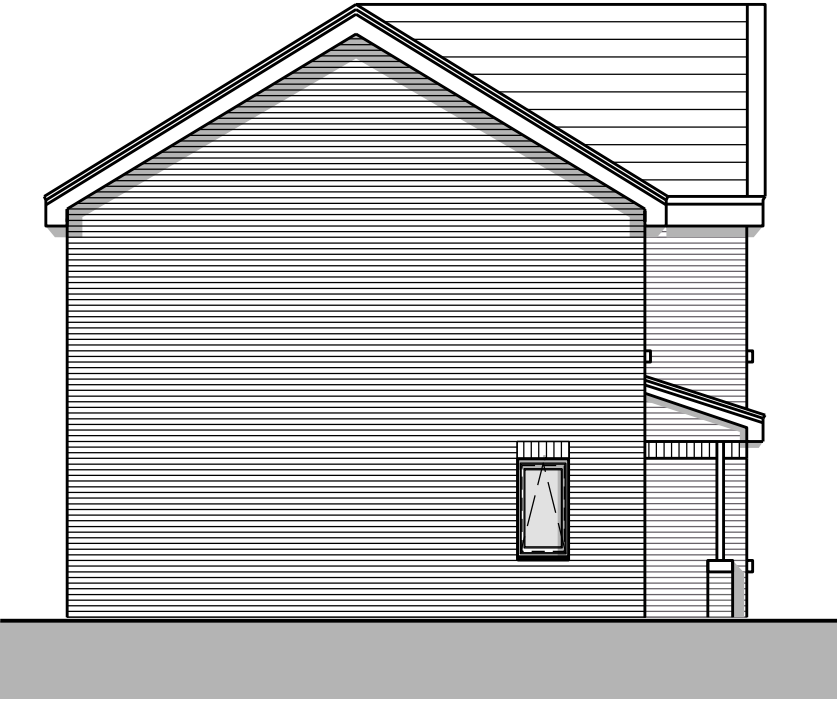

East Elevation (D)




North Elevation (B)

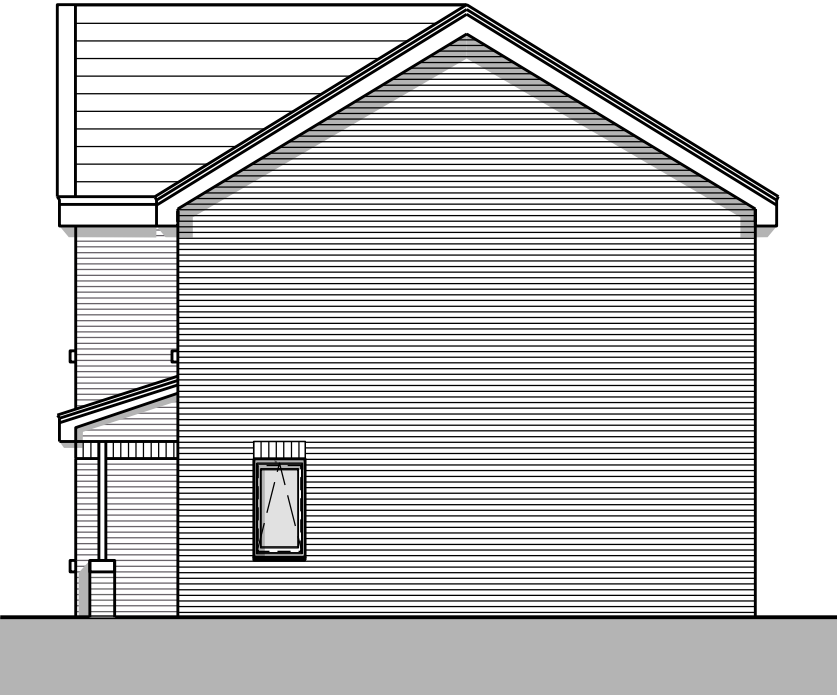

West Elevation (C)

3B5P HOUSE : 86m2

 

C	Scale bar annotation added. Plot annotation removed and house types listed, as approved drawing	17.04.23	JM
B	North & South elevations amended to suit Contractor's Proposals	Mar 23	JM
A	Amended plot numbering	24.03.22	JM
DESIGNATION	DETAILS OF REVISION	DATE	INITIALS

PROJECT Lickers Lane Phase 2 Berrywood Drive	TITLE Block 23 Plans & Elevations	SIZE A2	STATUS PLANNING	
			PROJECT No 1811	DRAWING No L40C
			DRAWN by JM	CHECKED AB
			DATE MAR 22	SCALE (1:100) 1:50

☐ JOHN MCCALL ARCHITECTS LTD
☐ No .1 Arts Village, Henry Street, Liverpool L1 5BS Tel: 0151 707 1818 Fax: 707 1819
☐ Old Coop Building, Church Street, Hayfield, SK22 2JE e-mail: admin@johnmccall.co.uk