



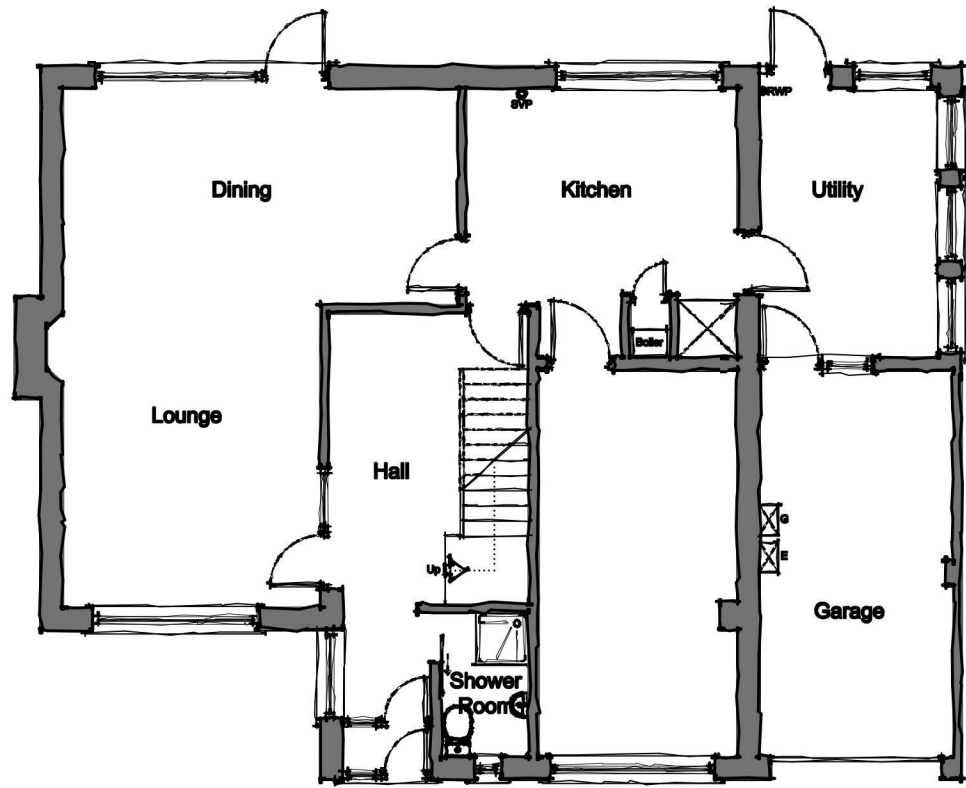


Existing Ground Floor
Scale 1:100

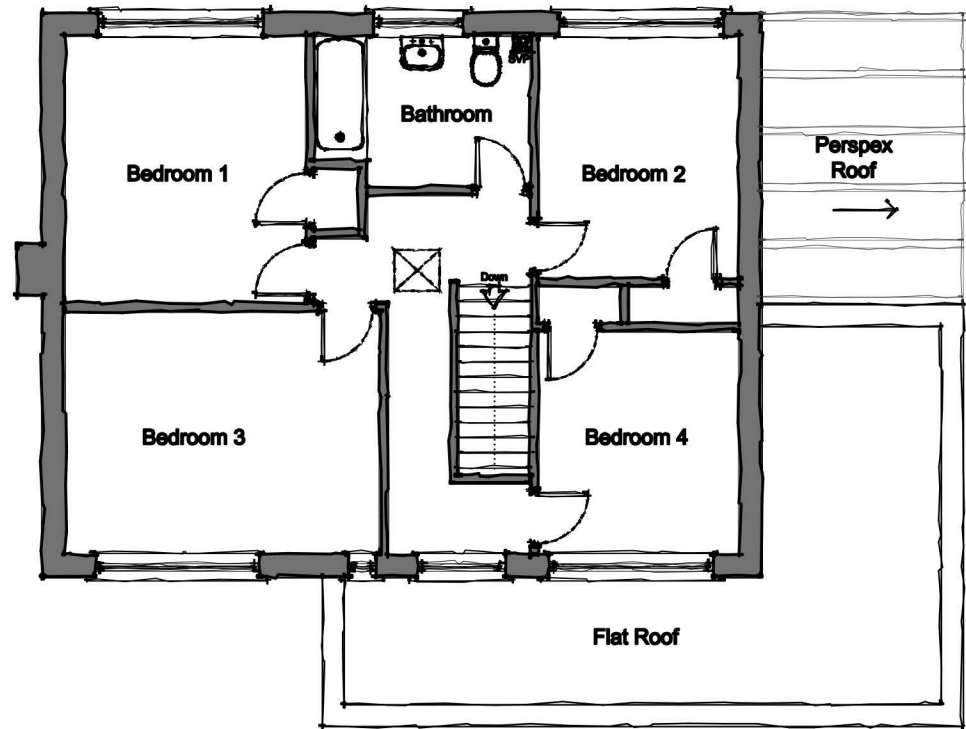

Existing First Floor
Scale 1:100




Existing Front Elevation
Scale 1:100

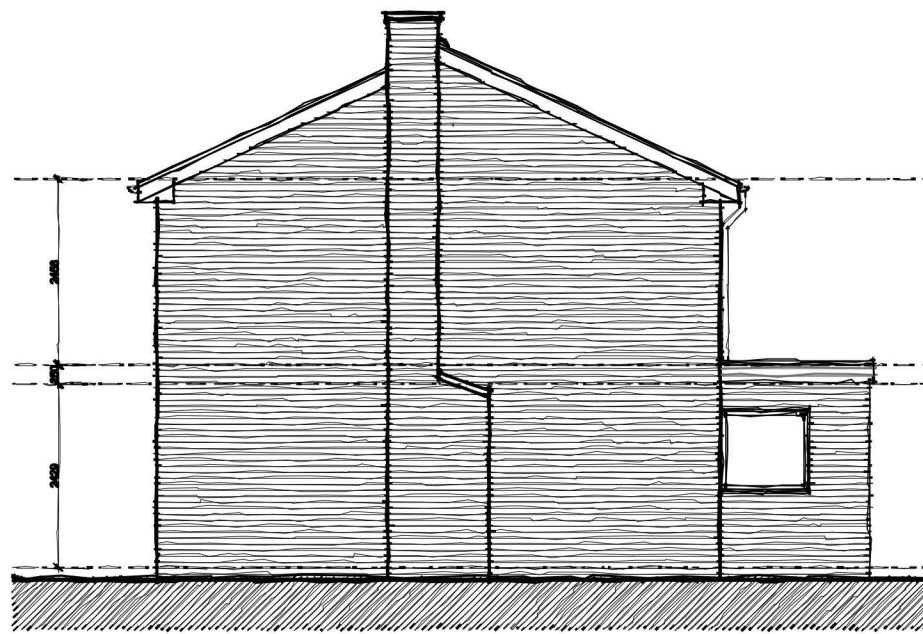

Existing Side Elevation Scale
1:100



Existing Rear Elevation Scale
1:100

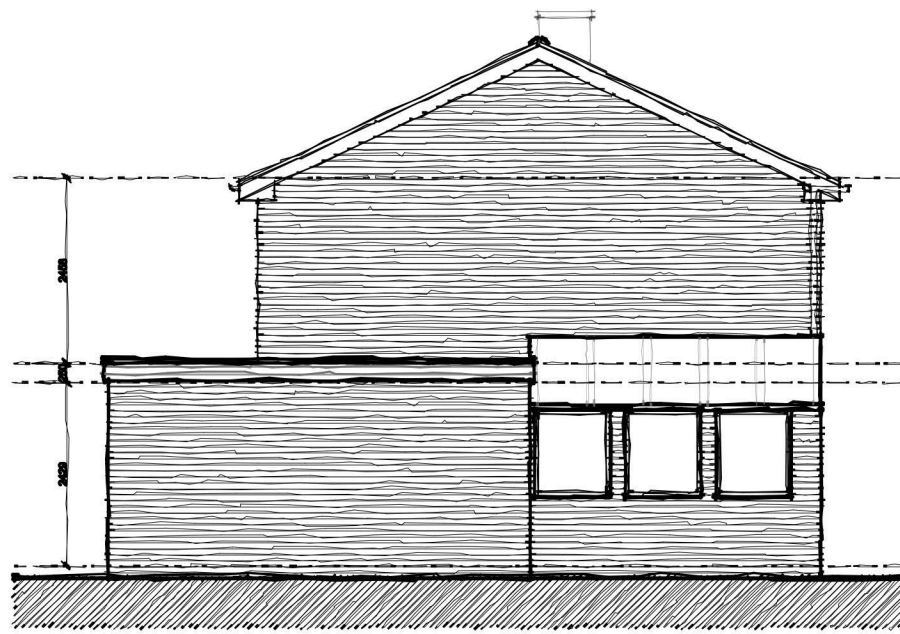

Existing Side Elevation Scale
1:100

Rev	Amendment	Drawn	Checked	Date
-	-	--	--	--/25
-	-	--	--	--/25
-	-	--	--	--/25

Project:	5 Whitestone Close
Client:	Mr. Jeff Murphy
Title:	Existing Plans and Elevations
Date:	14.07.26
Drawn:	RM
Check:	GNP
Scale@A2:	1:100
Revision:	--
Status:	Planning