




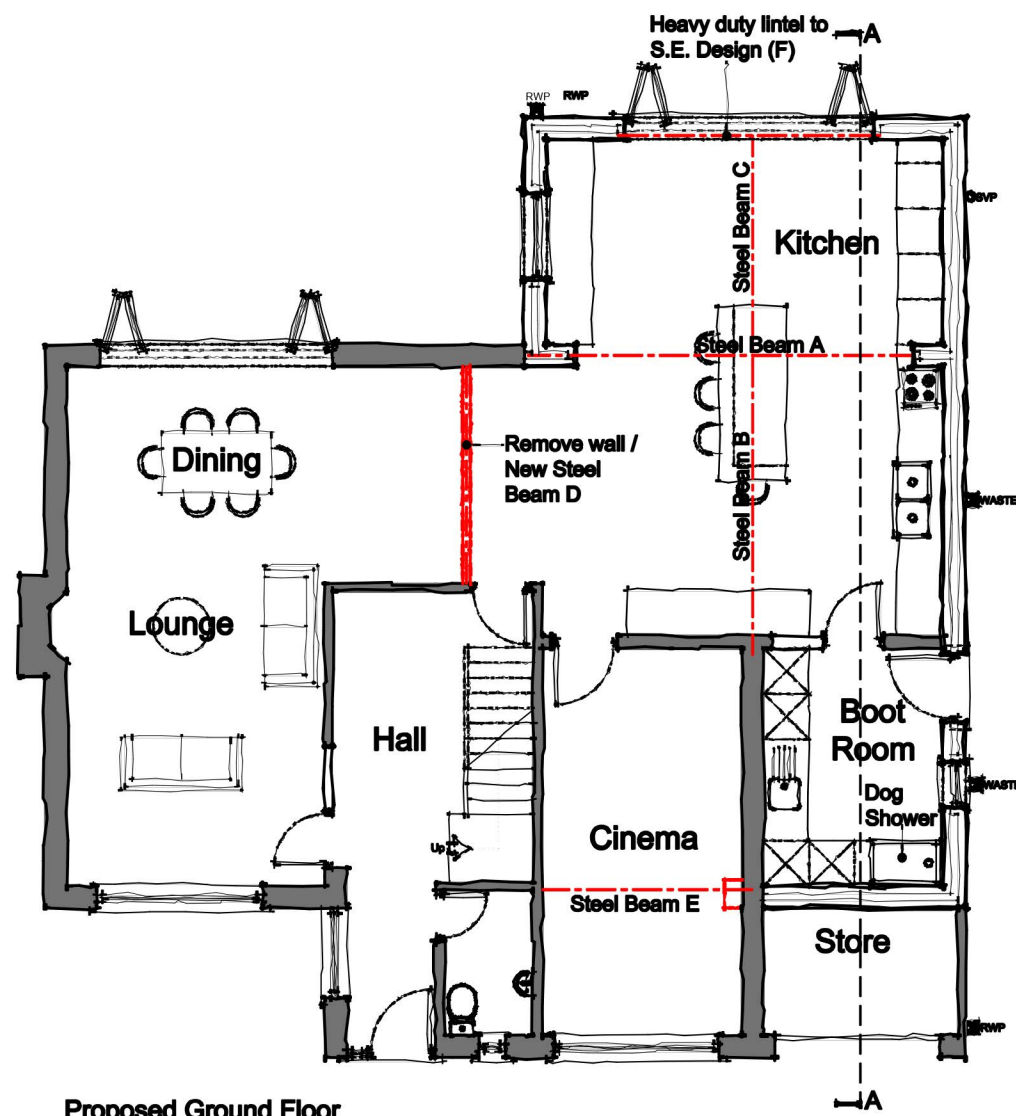

Proposed Ground Floor
Scale 1:100

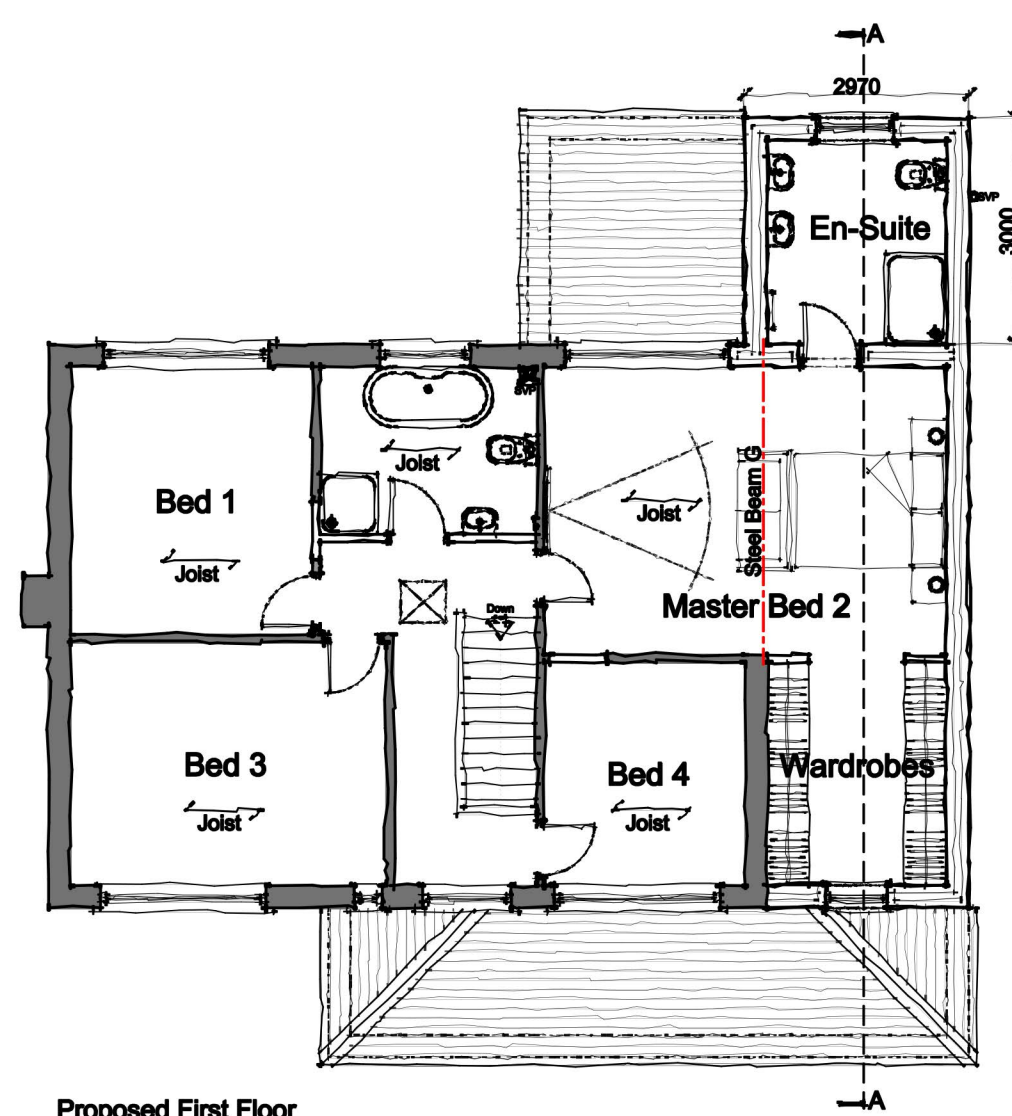

Proposed First Floor
Scale 1:100

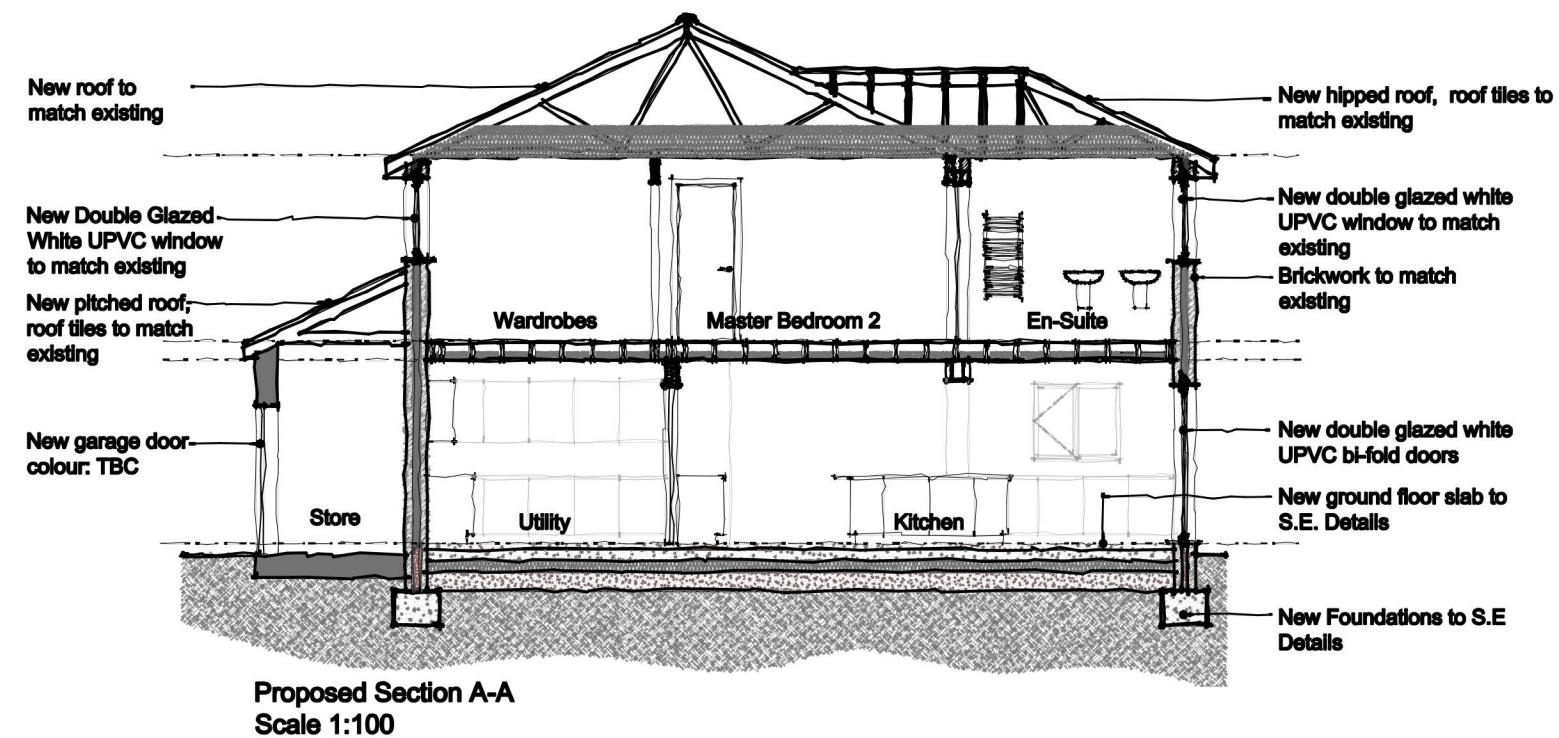


Proposed Section A-A
Scale 1:100




Proposed Front Elevation
Scale 1:100


New composite front door
colour: TBC

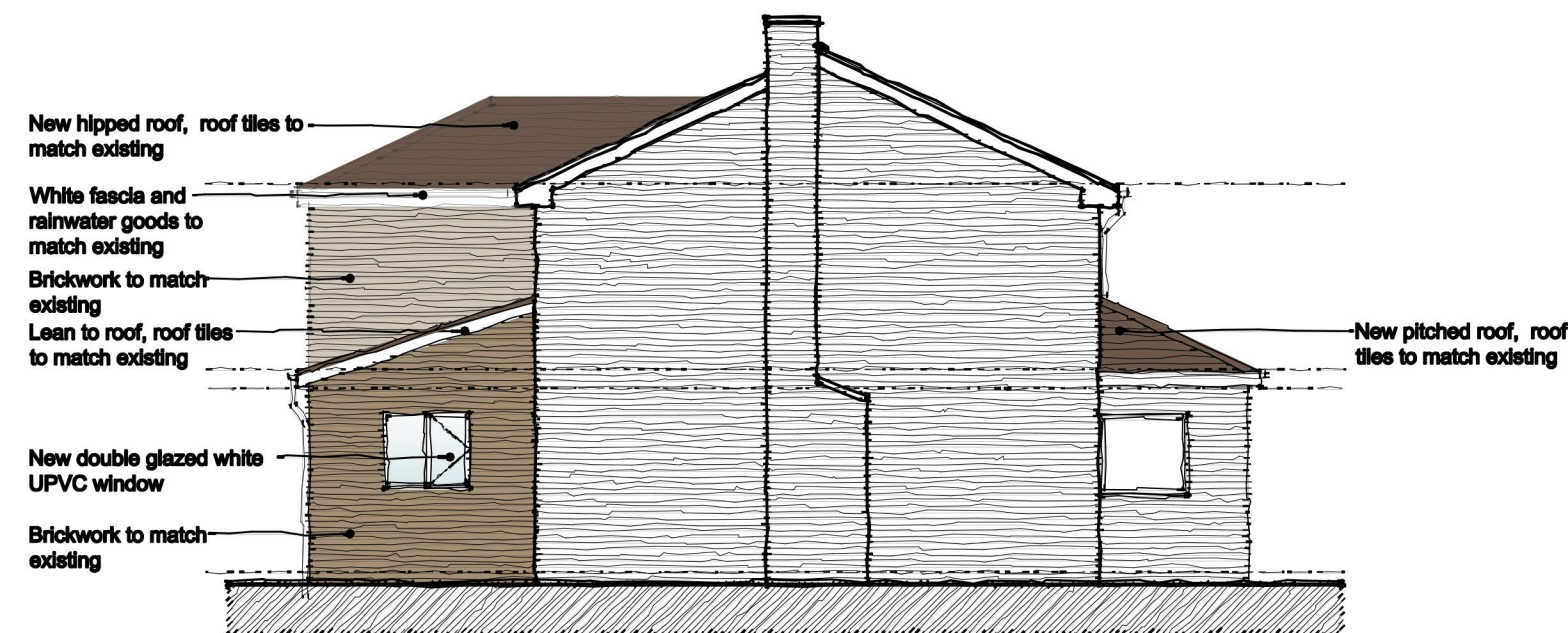

Proposed Side Elevation
Scale 1:100

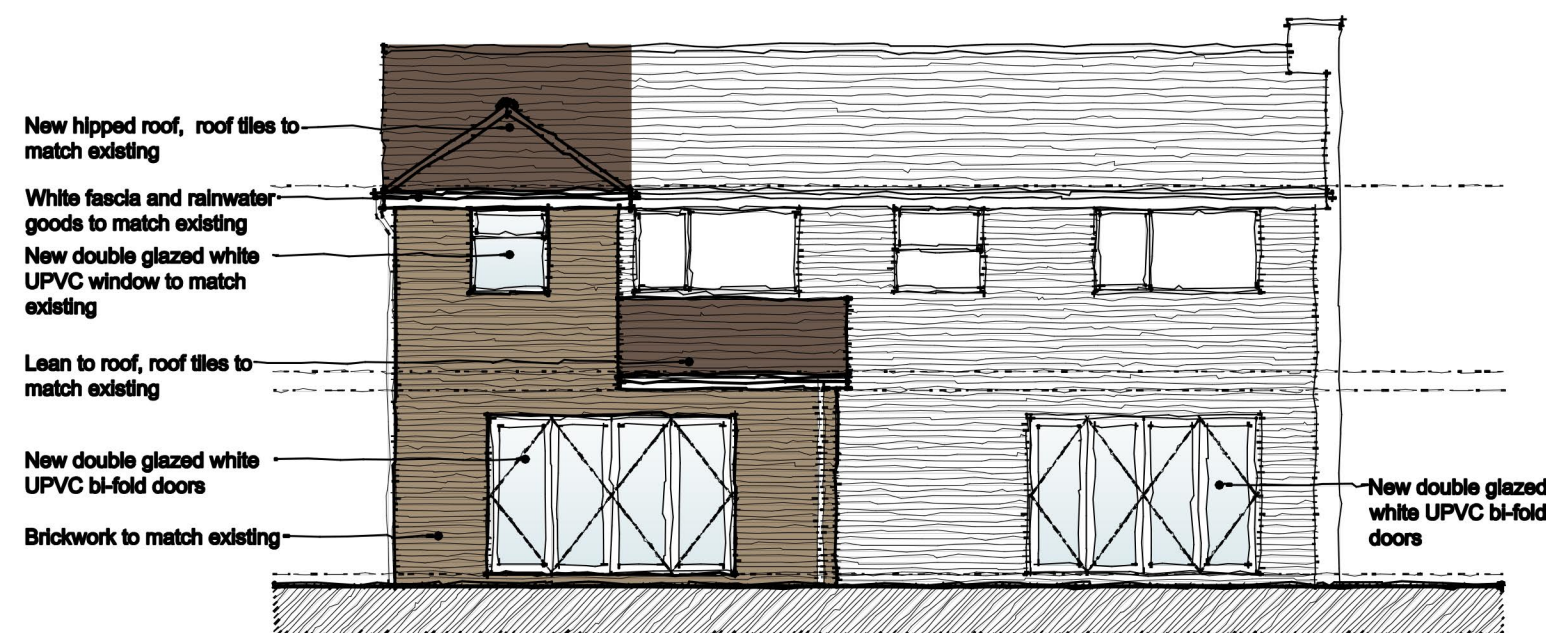

Proposed Rear Elevation
Scale 1:100

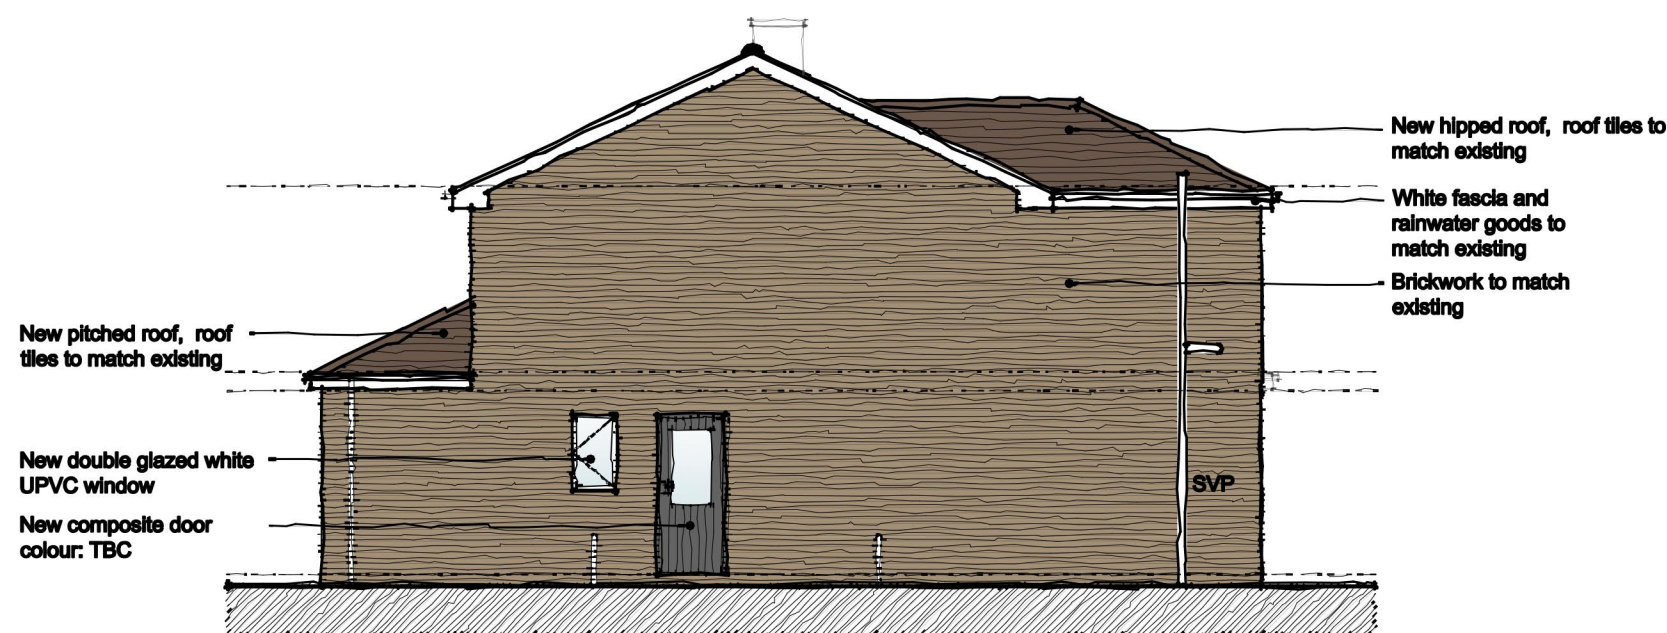

Proposed Side Elevation
Scale 1:100