

Studio Seventeen LTD

Studio N,
Basecamp
49 Jamaica Street
Liverpool
L1 0AH
george.barr@studiosvnt.co.uk
07496 834461
www.studiosvnt.co.uk

Notes

1. This document and all drawings are copyright of Studio Seventeen and may not be reproduced without their specific permission.
2. All dimensions to be site verified by contractor before construction.
3. All dimensions are to structure unless noted otherwise.
4. All dimensions are in millimeters unless noted otherwise.
5. Studio Seventeen shall be notified in writing of any discrepancies.

Revisions

REV	DATE	DRAWN	NOTES
B	12/03/25	GB	Shape of extension amended

project north
not to scale




status: Planning
client: Private Client

project:
Elm Cottage


title:
Existing Site & Block Plan

revision: B
drawn by: GB
date: 12/03/25
job no: SVNT_317
scale: 1 : 200

drawing no:
A102

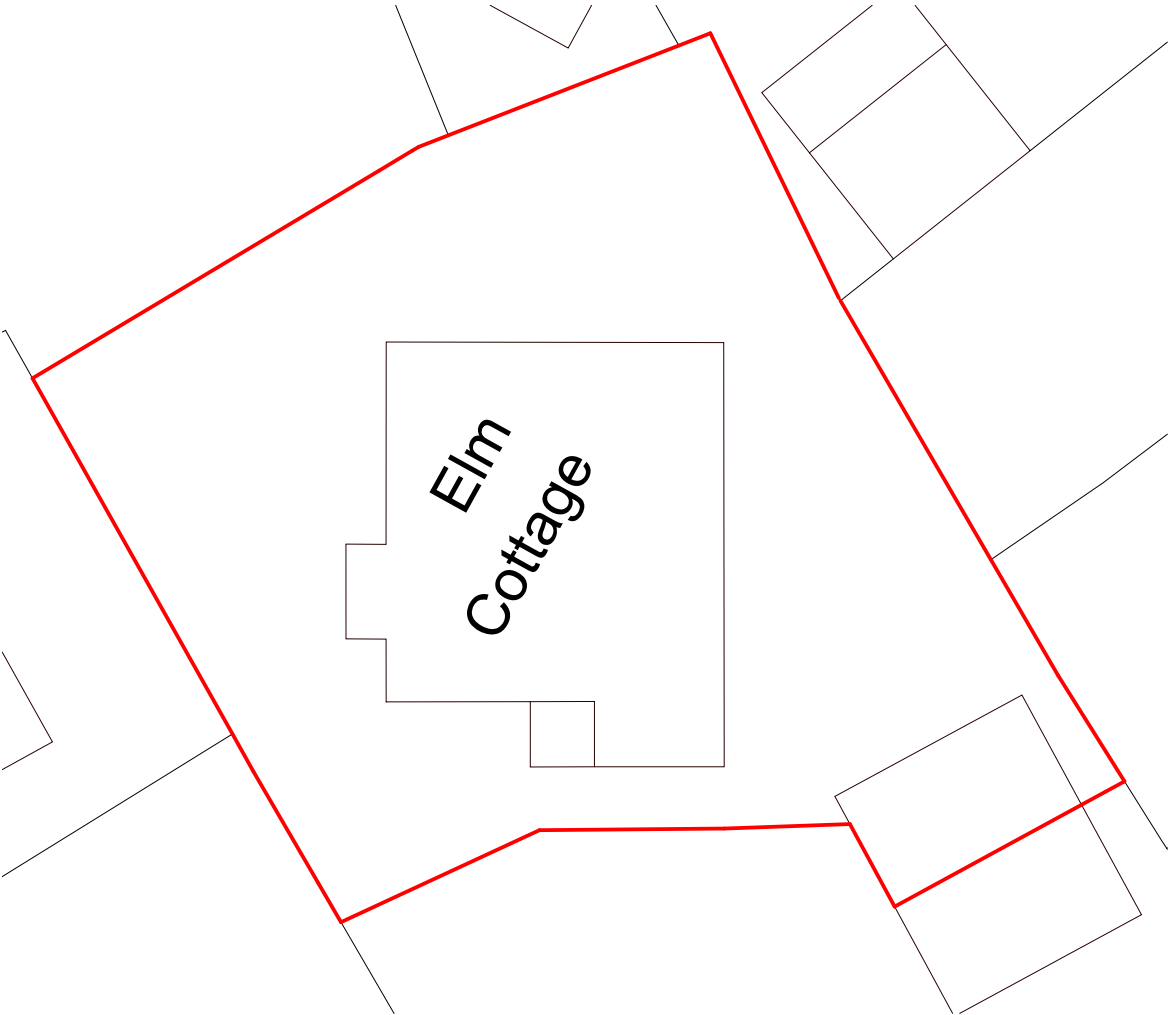

1 102 - Existing Site Plan
1 : 200

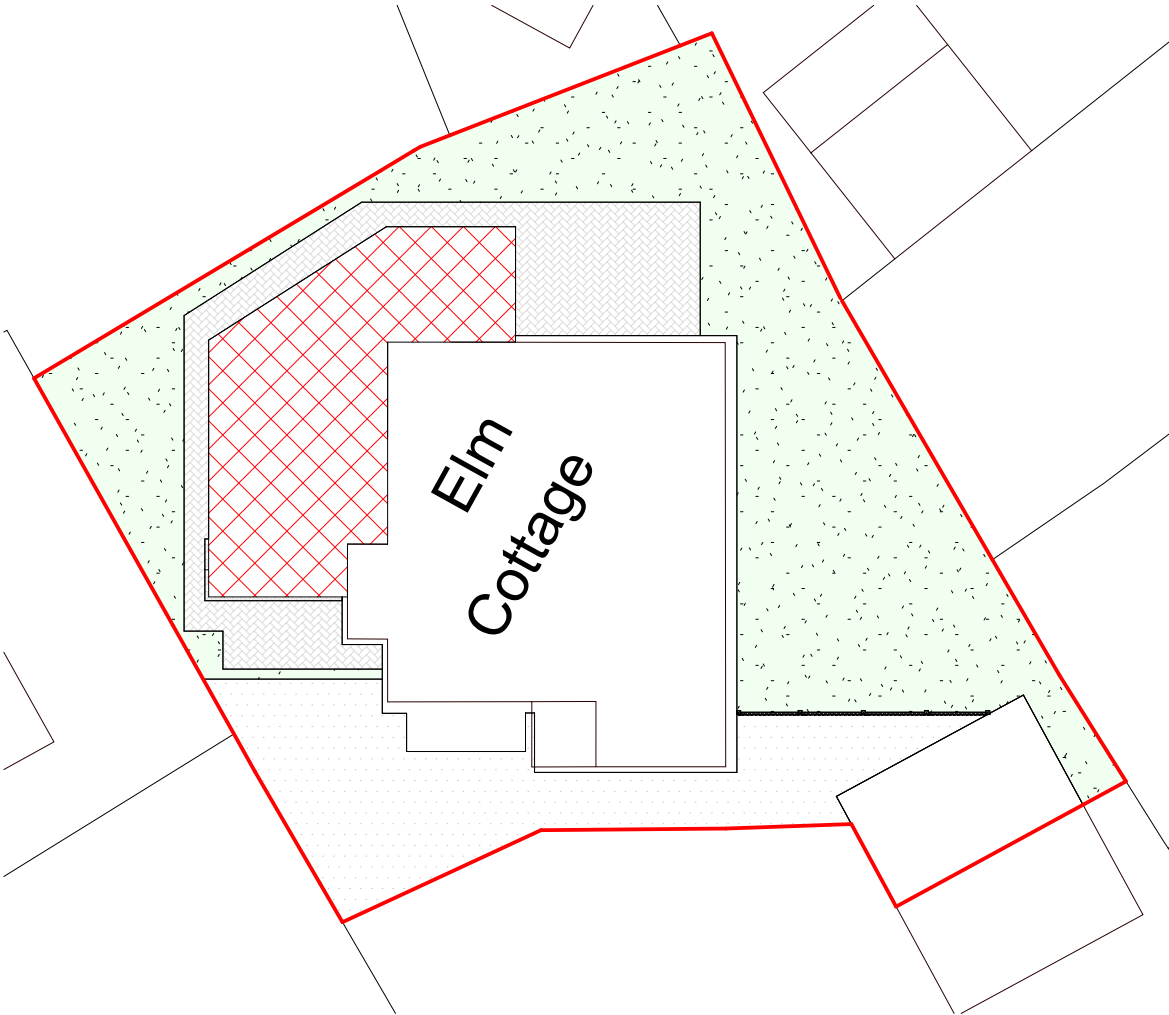

2 103 - Block Plan
1 : 200