

Studio Seventeen LTD

Studio N,
Basecamp
49 Jamaica Street
Liverpool
L1 0AH
george.barr@studiosvnt.co.uk
07496 834461
www.studiosvnt.co.uk

Notes

1. This document and all drawings are copyright of Studio Seventeen and may not be reproduced without thier specific permission.
2. All dimensions to be site verified by contractor before construction.
3. All dimensions are to structure unless noted otherwise.
4. All dimensions are in millimeters unless noted otherwise.
5. Studio Seventeen shall be notified in writing of any discrepences.

Revisions

REV	DATE	DRAWN	NOTES
B	12/03/25	GB	Shape of extension amended

project north
not to scale



status: Planning


client:
Private Client

project:
Elm Cottage

title:
Proposed West Elevation

revision: B
drawn by: GB
date: 12/03/25
job no: SVNT_317
scale: 1 : 50

drawing no:
A504

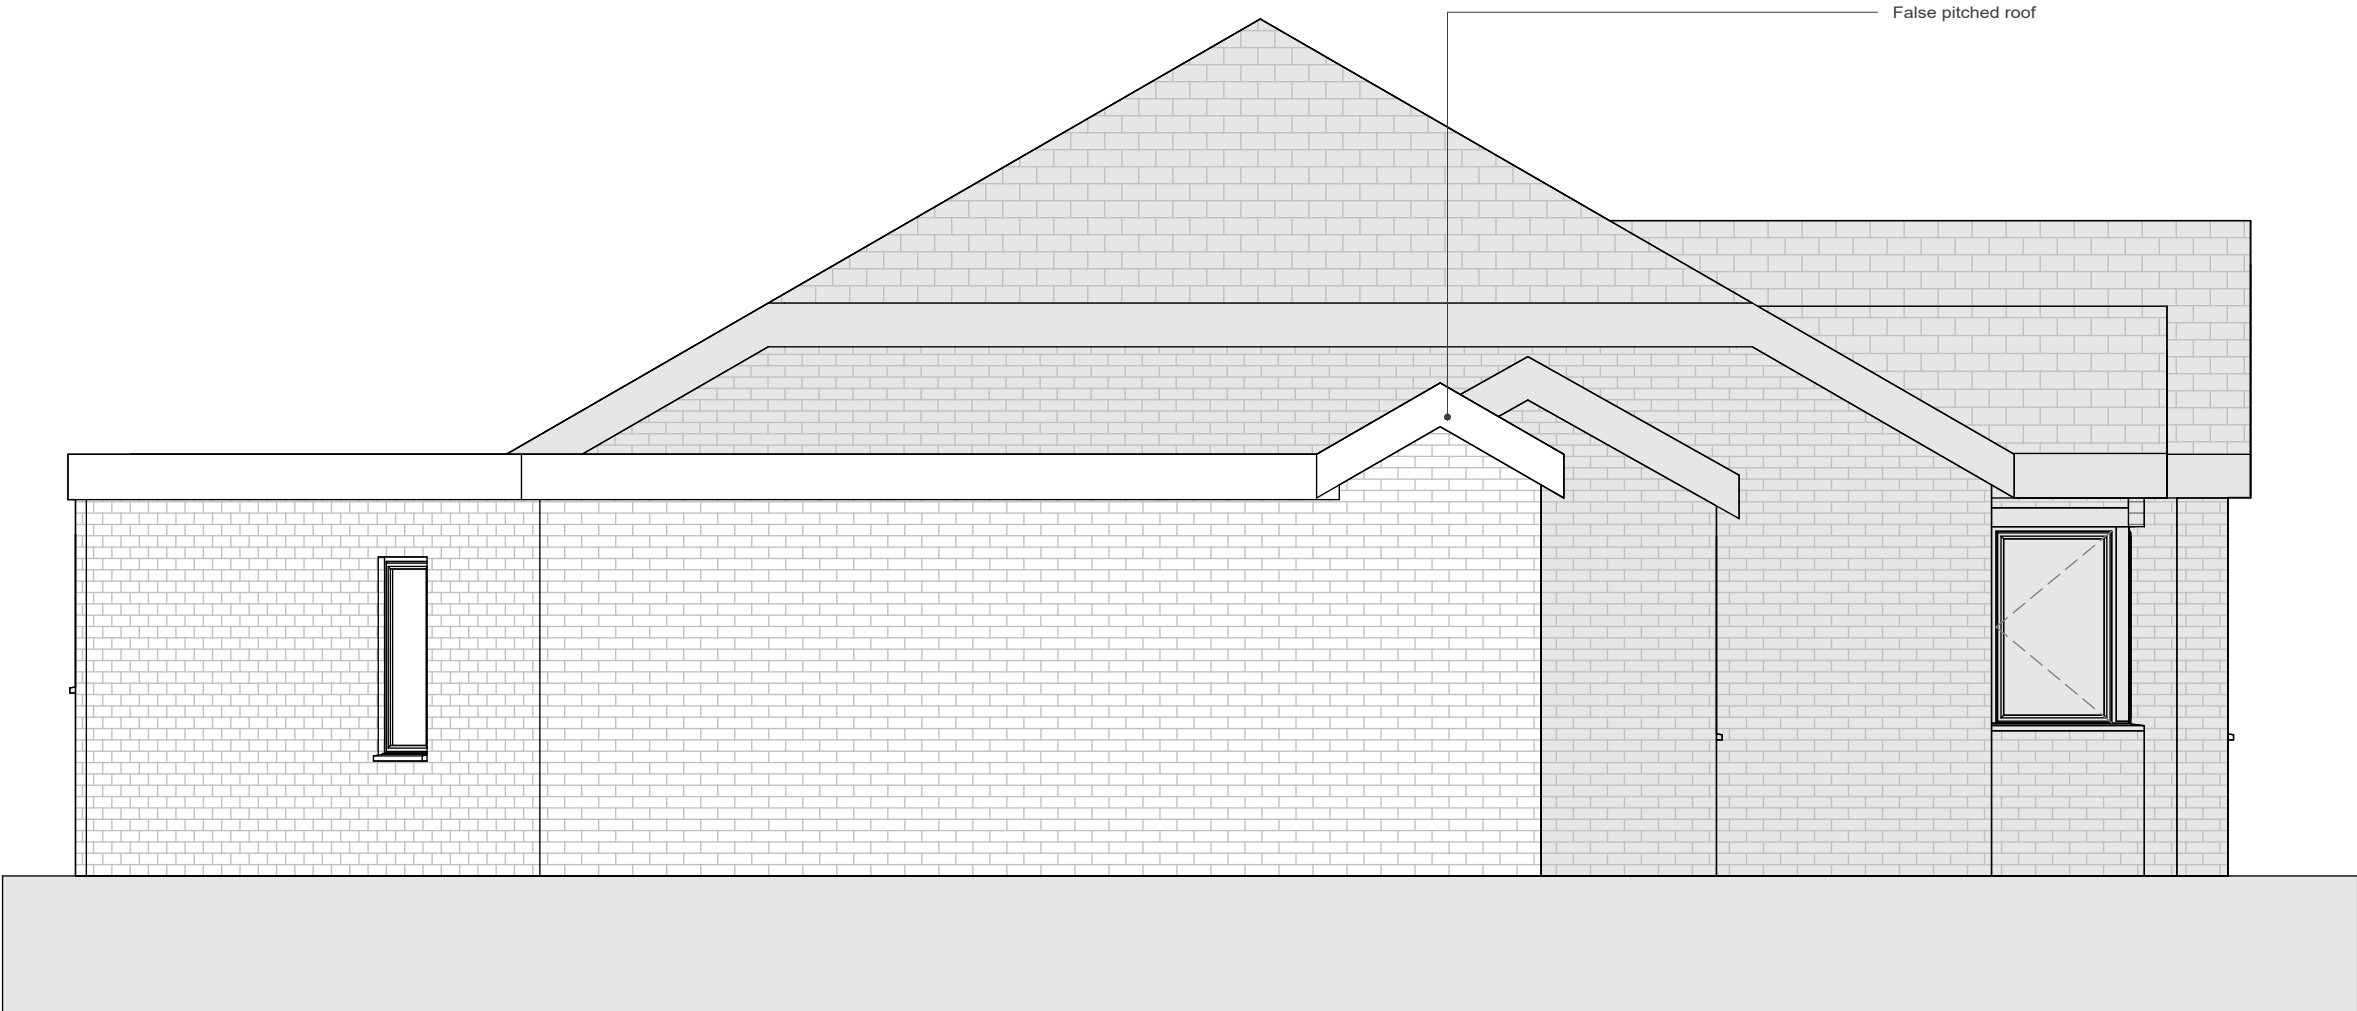

1

Proposed West

1 : 50