


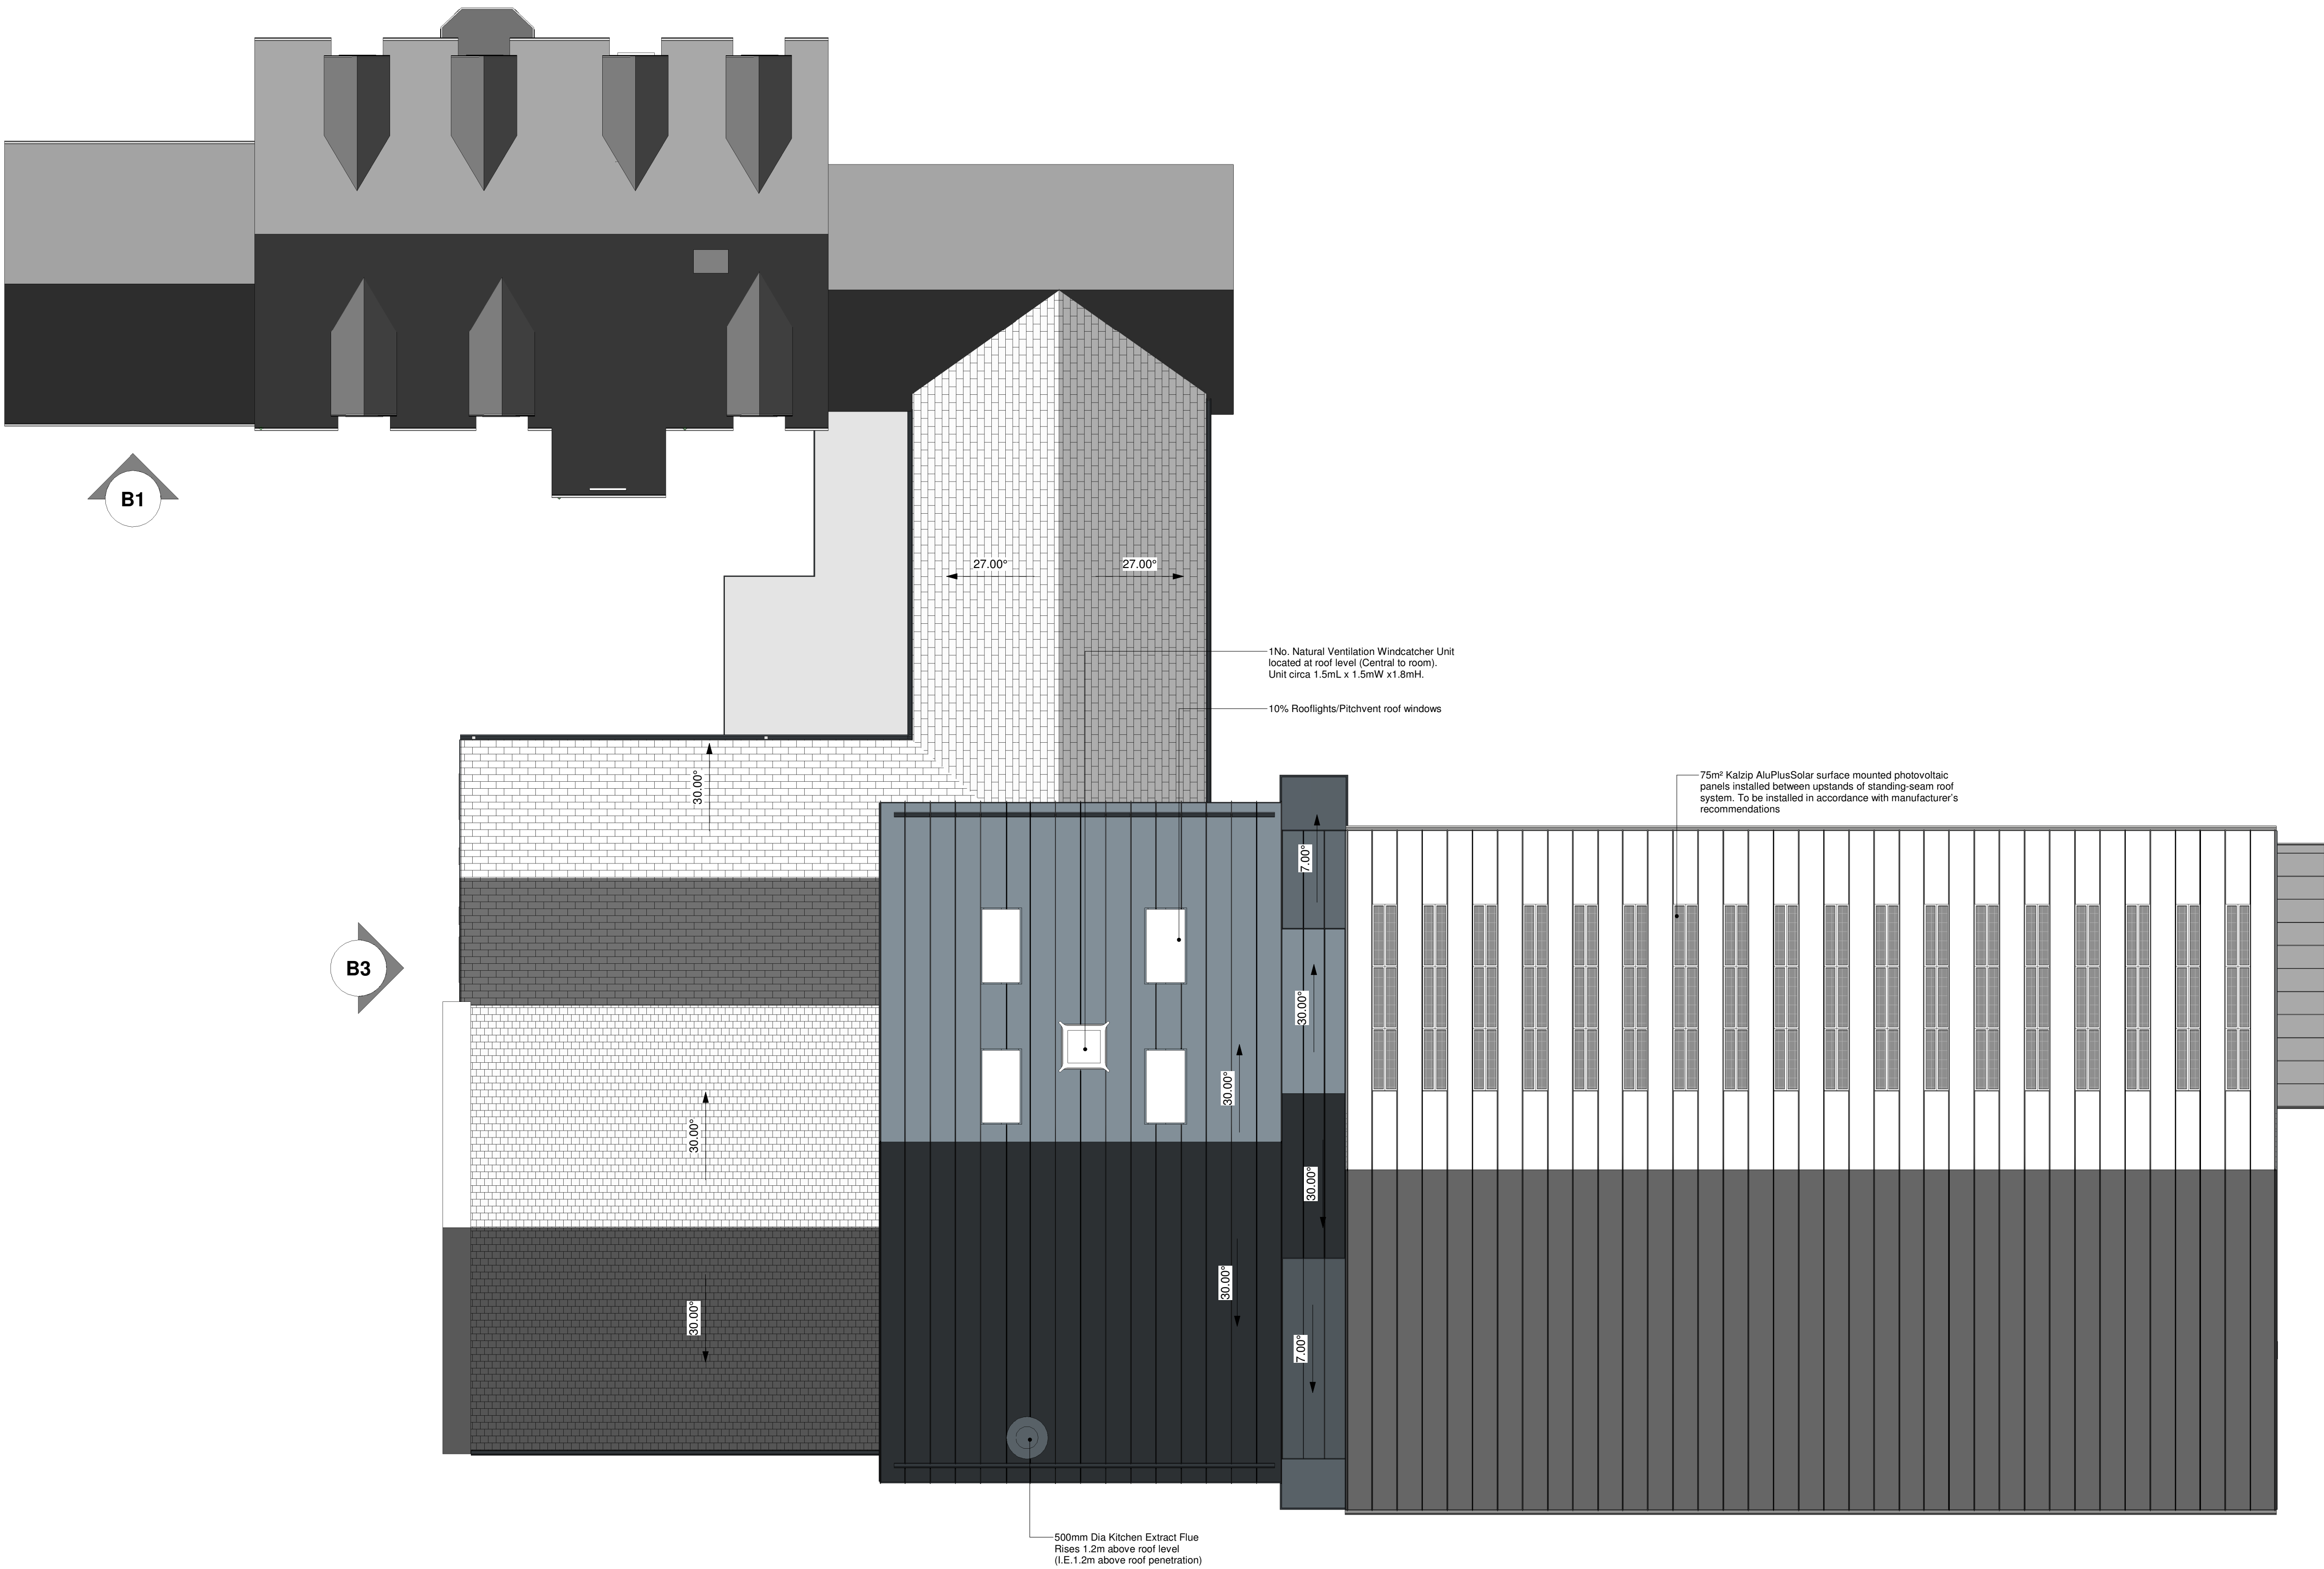

0m2m4m6m8m
VISUAL SCALE 1:100 @ A1

Drawing Status

PLANNING

This drawing is © C4 Projects and is not to be copied, reproduced or re-distributed either in whole or in part without the prior written permission of the originator.

The originator shall have no responsibility for any liability, loss, cost, damage or expense arising from or relating to any use of this document other than for its intended purpose on this project.

This drawing shall be read in conjunction with all other relevant drawings, specifications and associated documentation. Any discrepancies, errors or omissions are to be reported to the originator before proceeding with work.

All dimensions are to be checked on site by the contractor prior to proceeding with any work. This drawing shall not be scaled to ascertain any dimensions, work to figured dimensions only.

DISCLAIMER
When this drawing is issued in CAD, it is an uncontrolled version issued for information only, to enable the recipient to prepare their own documents/ drawings for which they are solely responsible.

SOFTWARE INTEROPERABILITY
C4 Projects prepared this drawing using Autodesk REVIT Architecture.

C4 Projects does not accept liability for any loss or degradation of any information held in the drawing resulting from the translation from the original file format to any other file format or from the recipients reading of it in any other programme.

Hazard Identification

ref	hazard	date
-----	--------	------

P5	PI/s Added, Secondary School Roof Amended	AW	19.04.21	JP
P4	Secondary School Reception Area Roof Design Amended	AW	08.04.21	JP
P3	Flues and Kitchen Extracts Added	AW	01.04.21	JP
P2	Flat Roof Height Amended	AW	26.03.21	JP
P1	First Issue of Drawing	AW	17.03.21	JP
Rev	Revision Details	Drawn	Date	Checked

C4

Projects

Quayside,
Witherspool Business Park,
Stockton Heath,
Warrington, Cheshire,
WA4 6HL
t: 01565 751 852
e: info@c4projects.co.uk
www.c4projects.co.uk

Project Management • Architecture • Building Surveying • Cost Consultancy

Client

Project
Lakeside School
Liverpool

Drawing Title
Roof Plan as Proposed - Primary School B1 and Secondary School B3

Status	Purpose of Issue
S2	SUITABLE FOR INFORMATION
Drawn by	AW
Created	17.03.21
C4 Job no.	20034
Scale	1 : 100 @ A1
Drg no.	20034-C4P-BB-XX-DR-A-3301
Rev	P5