


BUILDING B FRONT ELEVATION B-1 1:50 (BELOW)

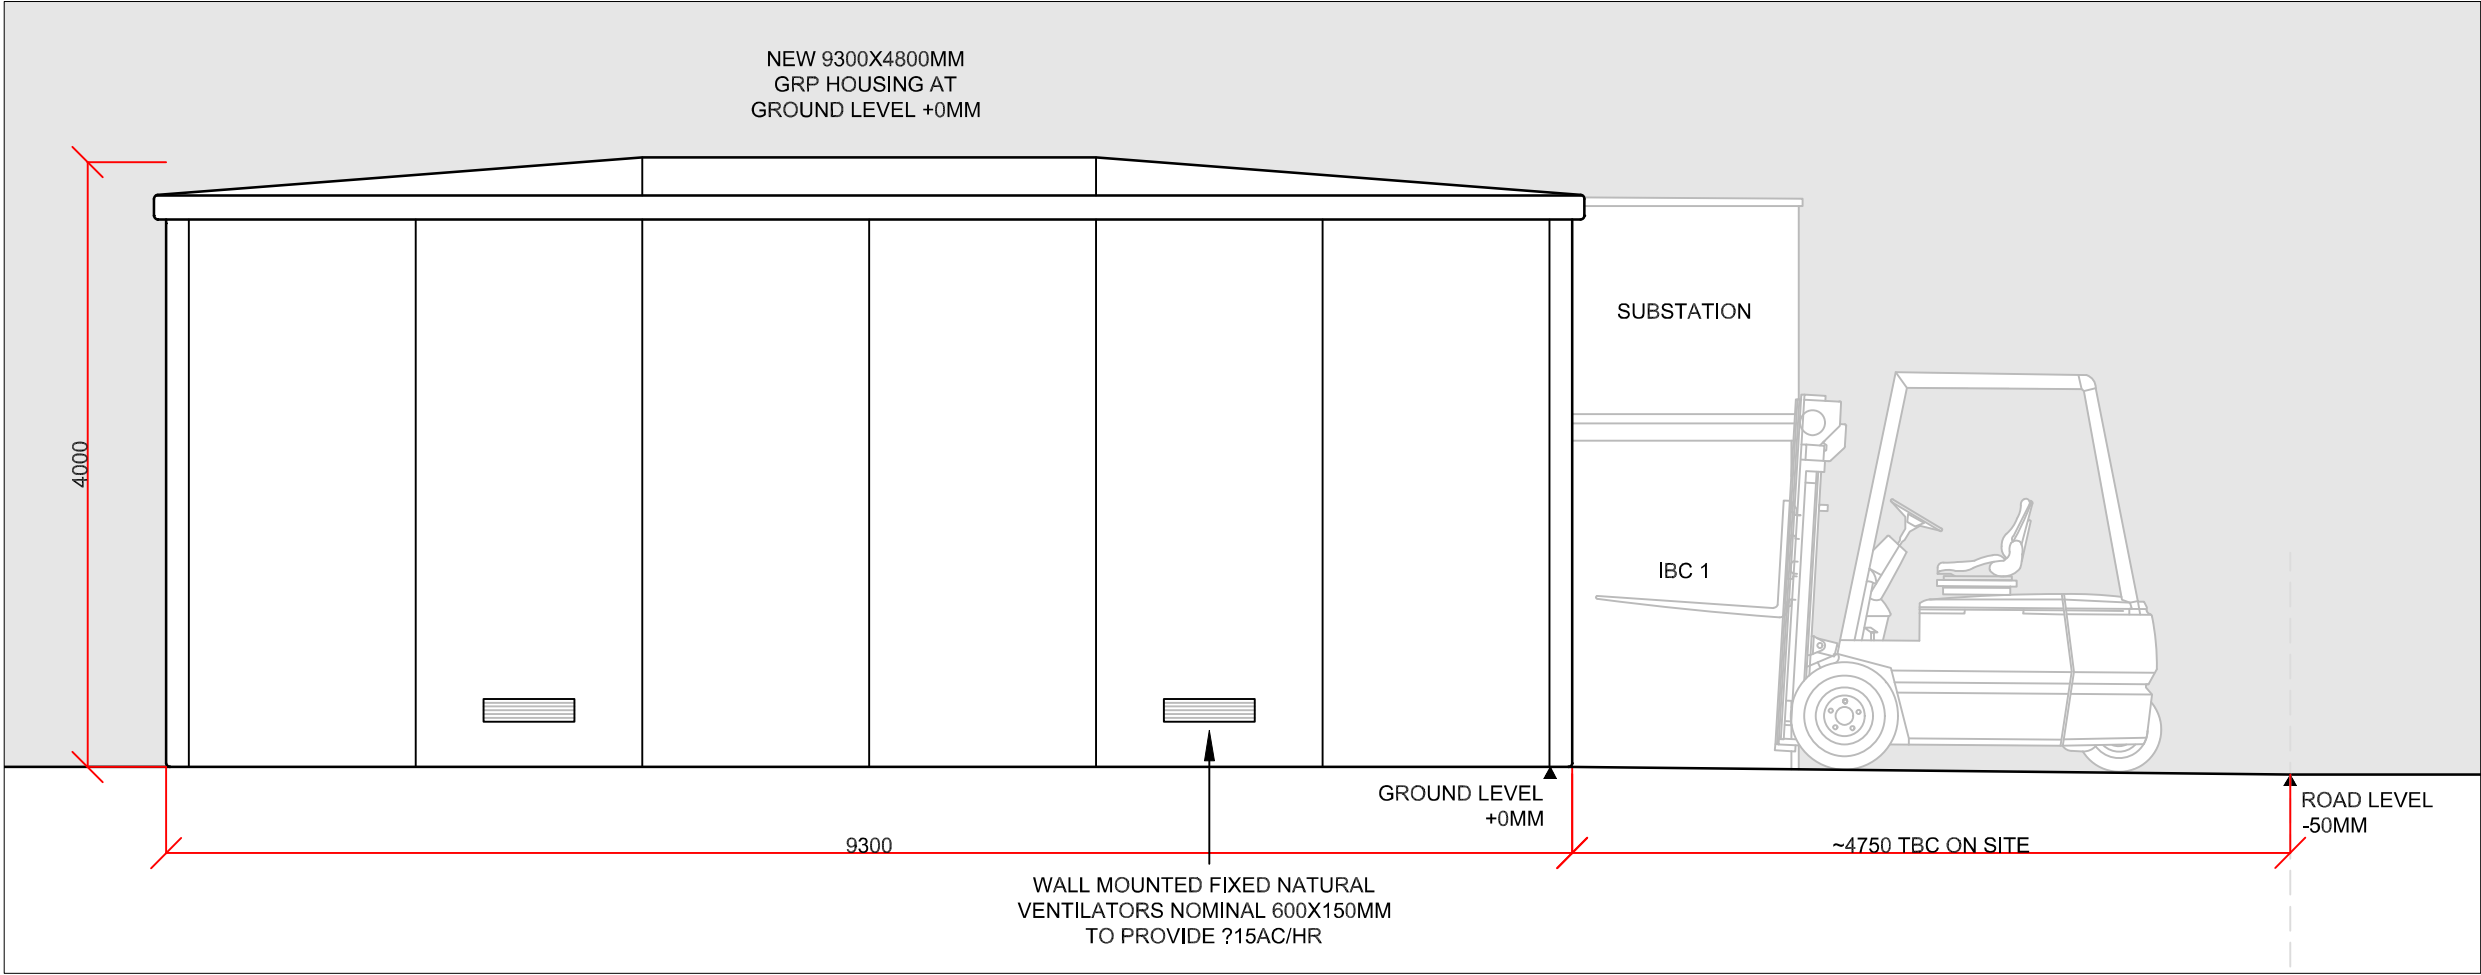

Use only labelled dimensions and levels for construction. All dimensions & levels to be checked on site before commencing work and any discrepancies to be notified to C.A. immediately. If in doubt ask ?



B	external carbon contained heightened to 1850mm	CM	13/08/24
A	to show Building B elevations and roof plan only	CM	05/08/24
rev	comments	initials	date



architects
interior designers
strategy planners
quantity surveyors
principal designers

Mersey Design Group Ltd
Cleveland House
41 Shaw Street
Liverpool L6 1HL

telephone: 0151 207 9431
facsimile: 0151 207 9447
e-mail: info@mdg.design
web: www.mdg.design


client
Alfred H Knight International Ltd

project
Lab Effluent Project
Kings Business Park
Prescot

content
Elevations & Roof Plan
Building B

scale	sheet	date	drawn by	checked
1:50	A3	30/07/24	CM	
project number	drawing number		rev	
308-04	AL(2)03		B	
purpose of issue	Planning			

BUILDING B ROOF PLAN 1:100 (BELOW)

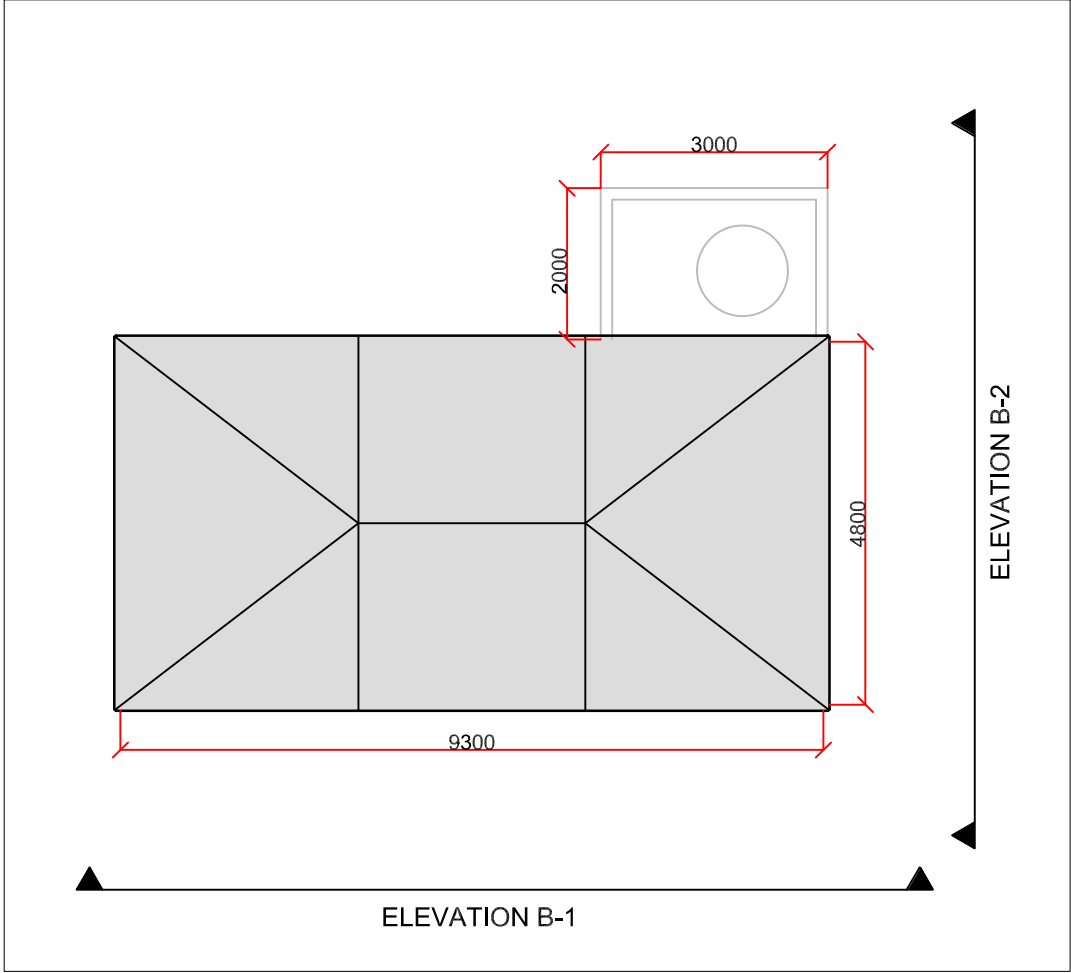

BUILDING B SIDE ELEVATION B-2 1:50 (BELOW)

