



SITE B PLAN 1:250 (BELOW)

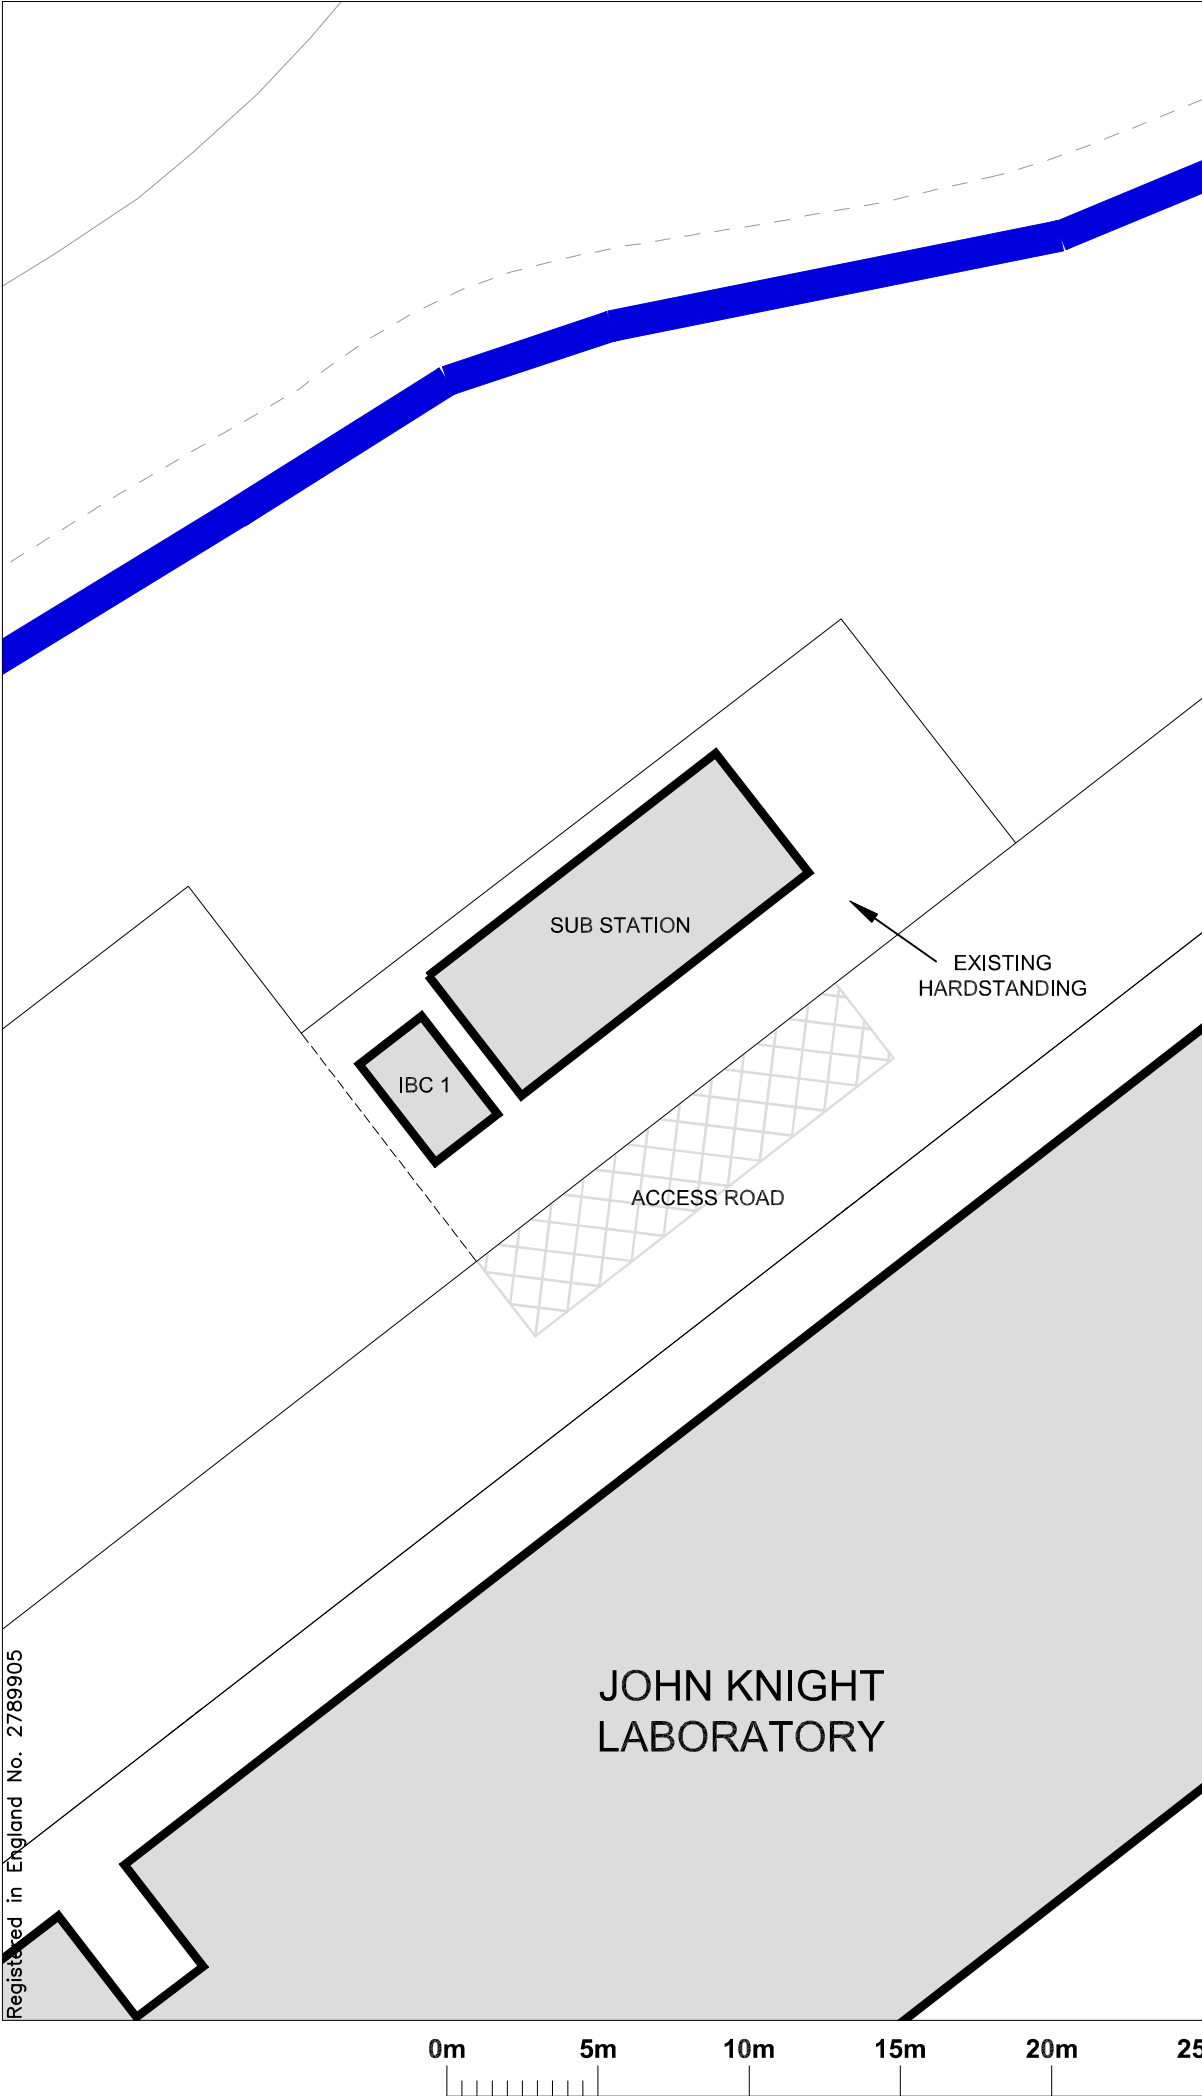

SITE C PLAN 1:250 (BELOW)

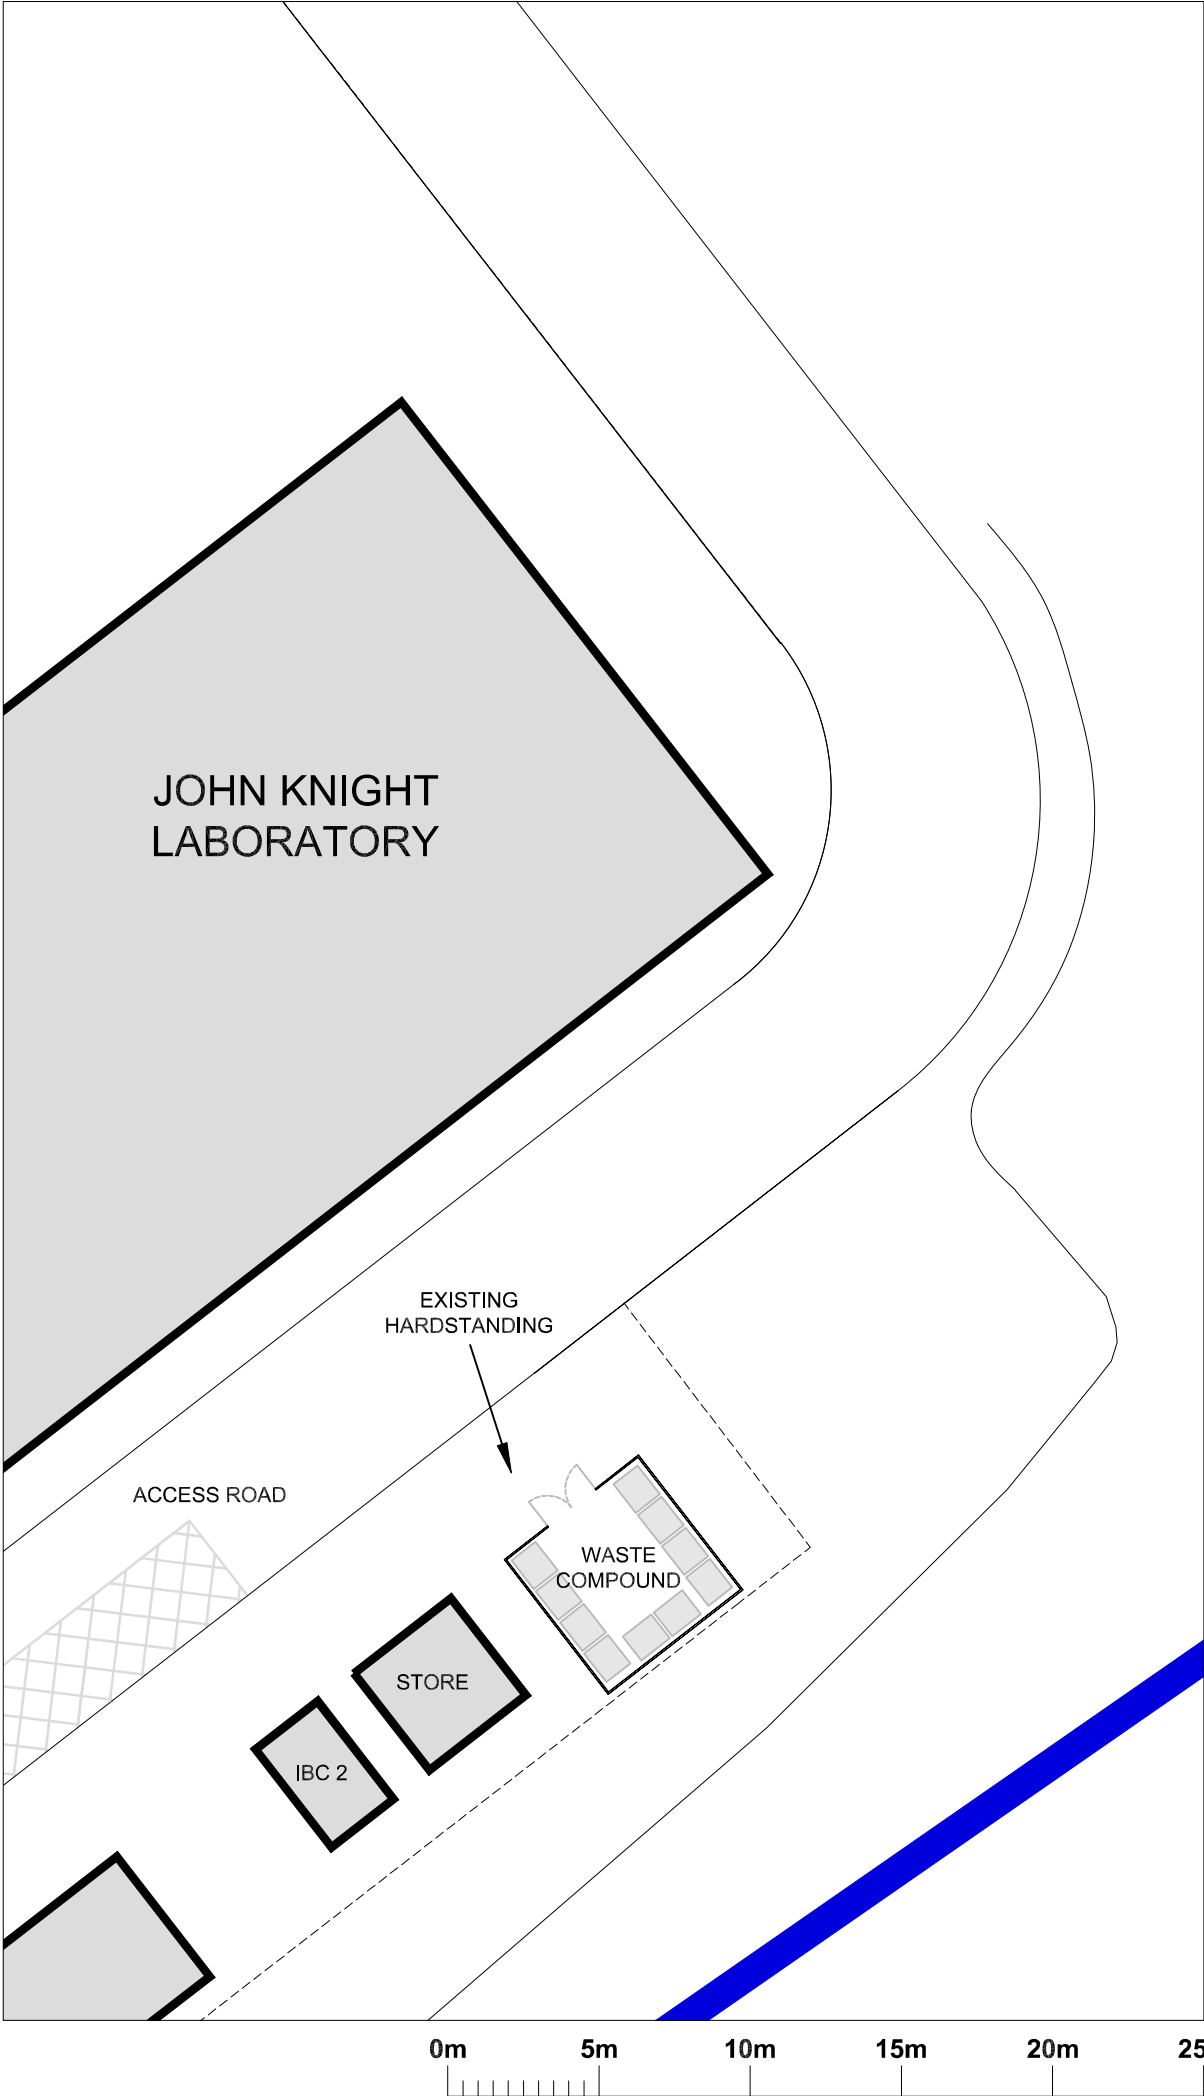

Use only labelled dimensions and levels for construction. All dimensions & levels to be checked on site before commencing work and any discrepancies to be notified to C.A. immediately. If in doubt ask ?

QIM
S
ISO 9001
REGISTERED
FIRM

N

B

1:2000

C

B	amended to show existing. See AL(9)02 proposed.	CM	12/09/24
A	building B rotated 90°	CM	05/08/24
rev	comments	initiate	date

mdg →

architects
interior designers
strategy planners
quantity surveyors
principal designers

Mersey Design Group
Ltd
Cleveland House
41 Shaw Street
Liverpool L6 1HL

telephone: 0151 207 9431
facsimile: 0151 207 9447
e-mail: info@mdg-design
web: www.mdg.design

client
Alfred H Knight International Ltd

project
Lab Effluent Project
Kings Business Park
Prescot

content
Existing Site Plans

scale 1:250	sheet A3	date 05/06/24	drawn by CM	checked
project number 308-04	drawing number AL(9)01		rev B	
purpose of issue Planning				