



SITE B PROPOSED PLAN 1:250 (BELOW)

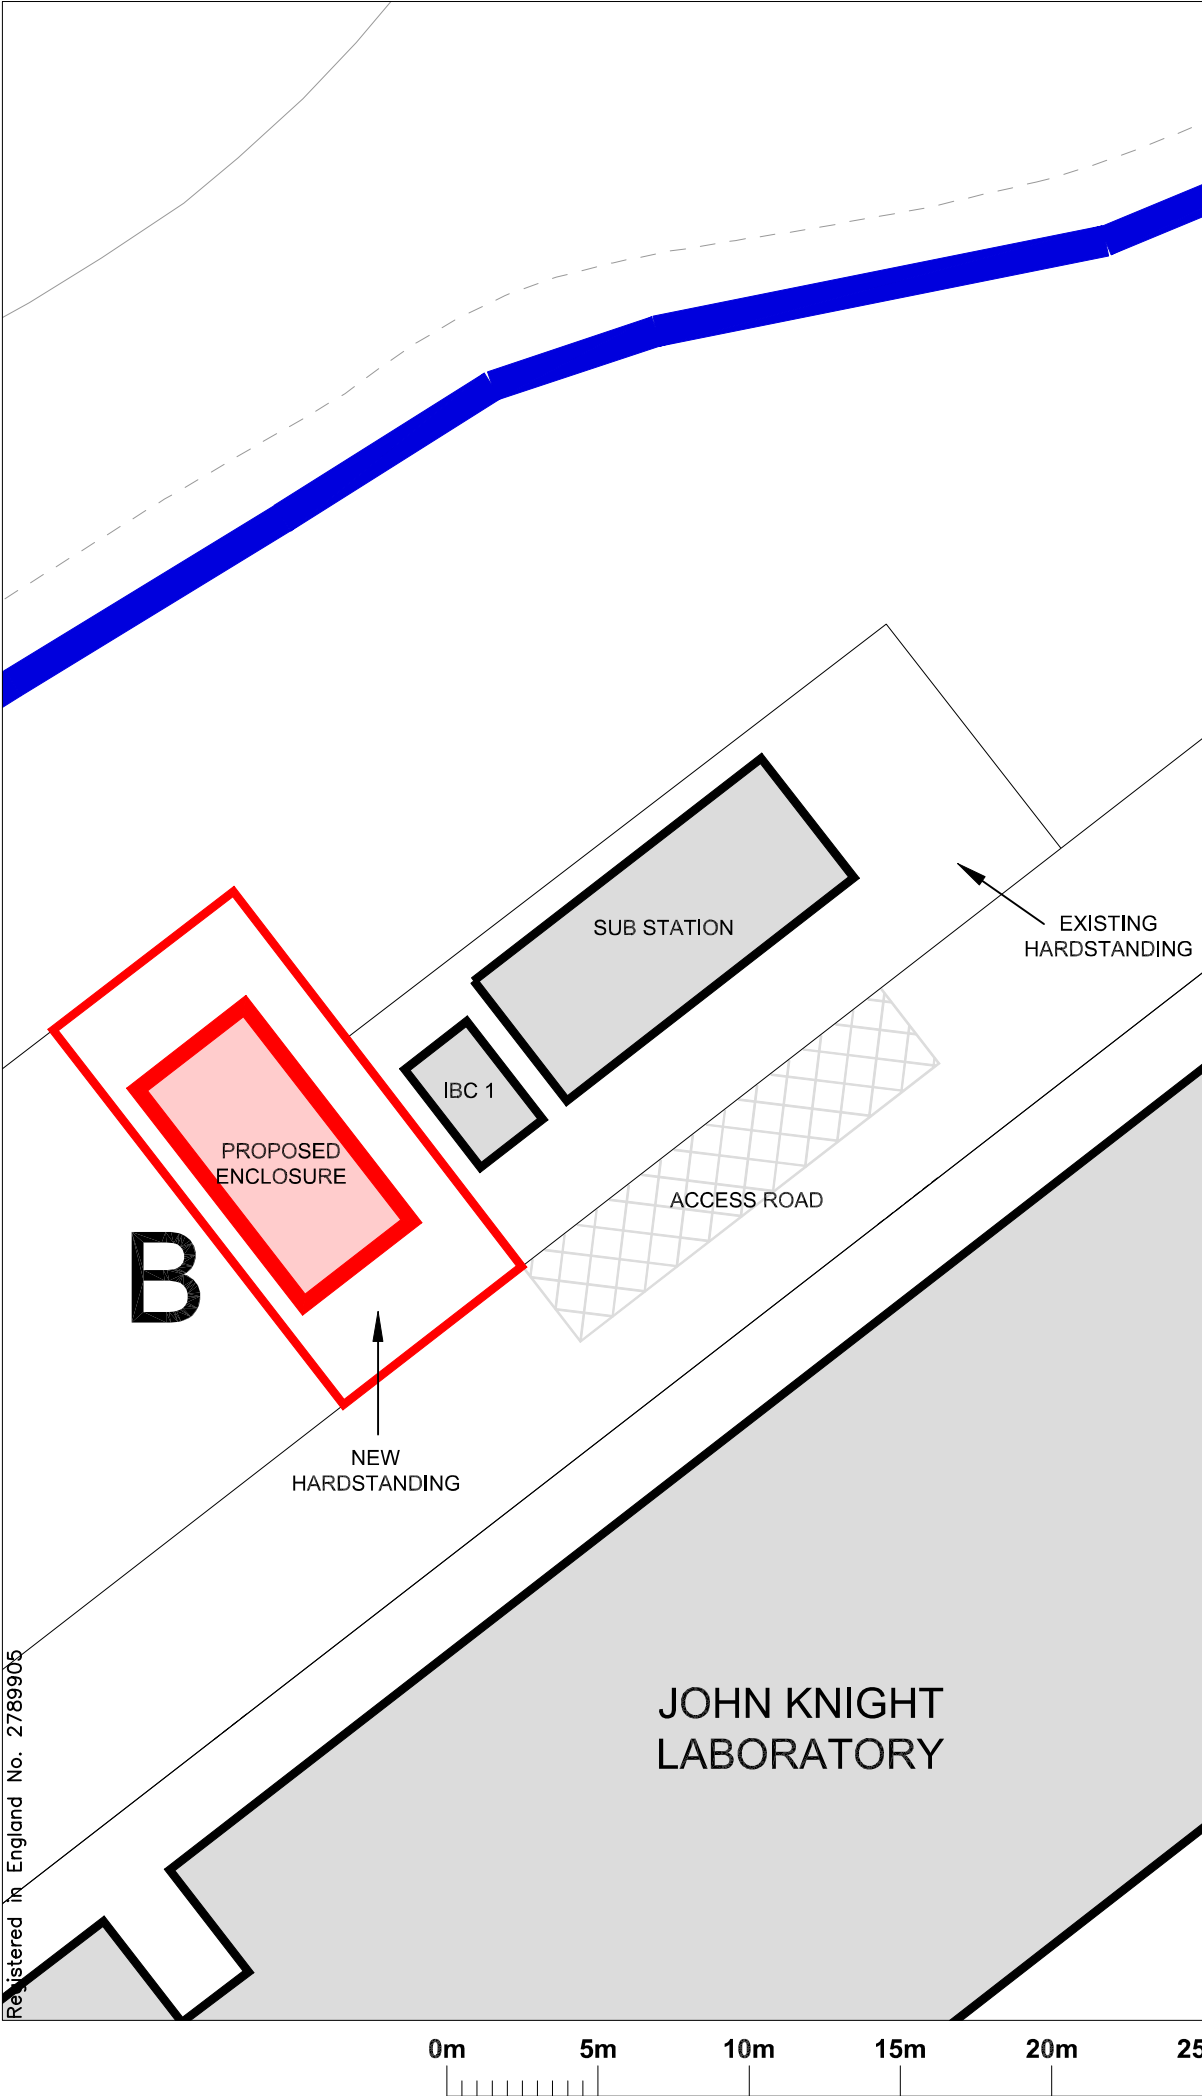

SITE C PROPOSED PLAN 1:250 (BELOW)

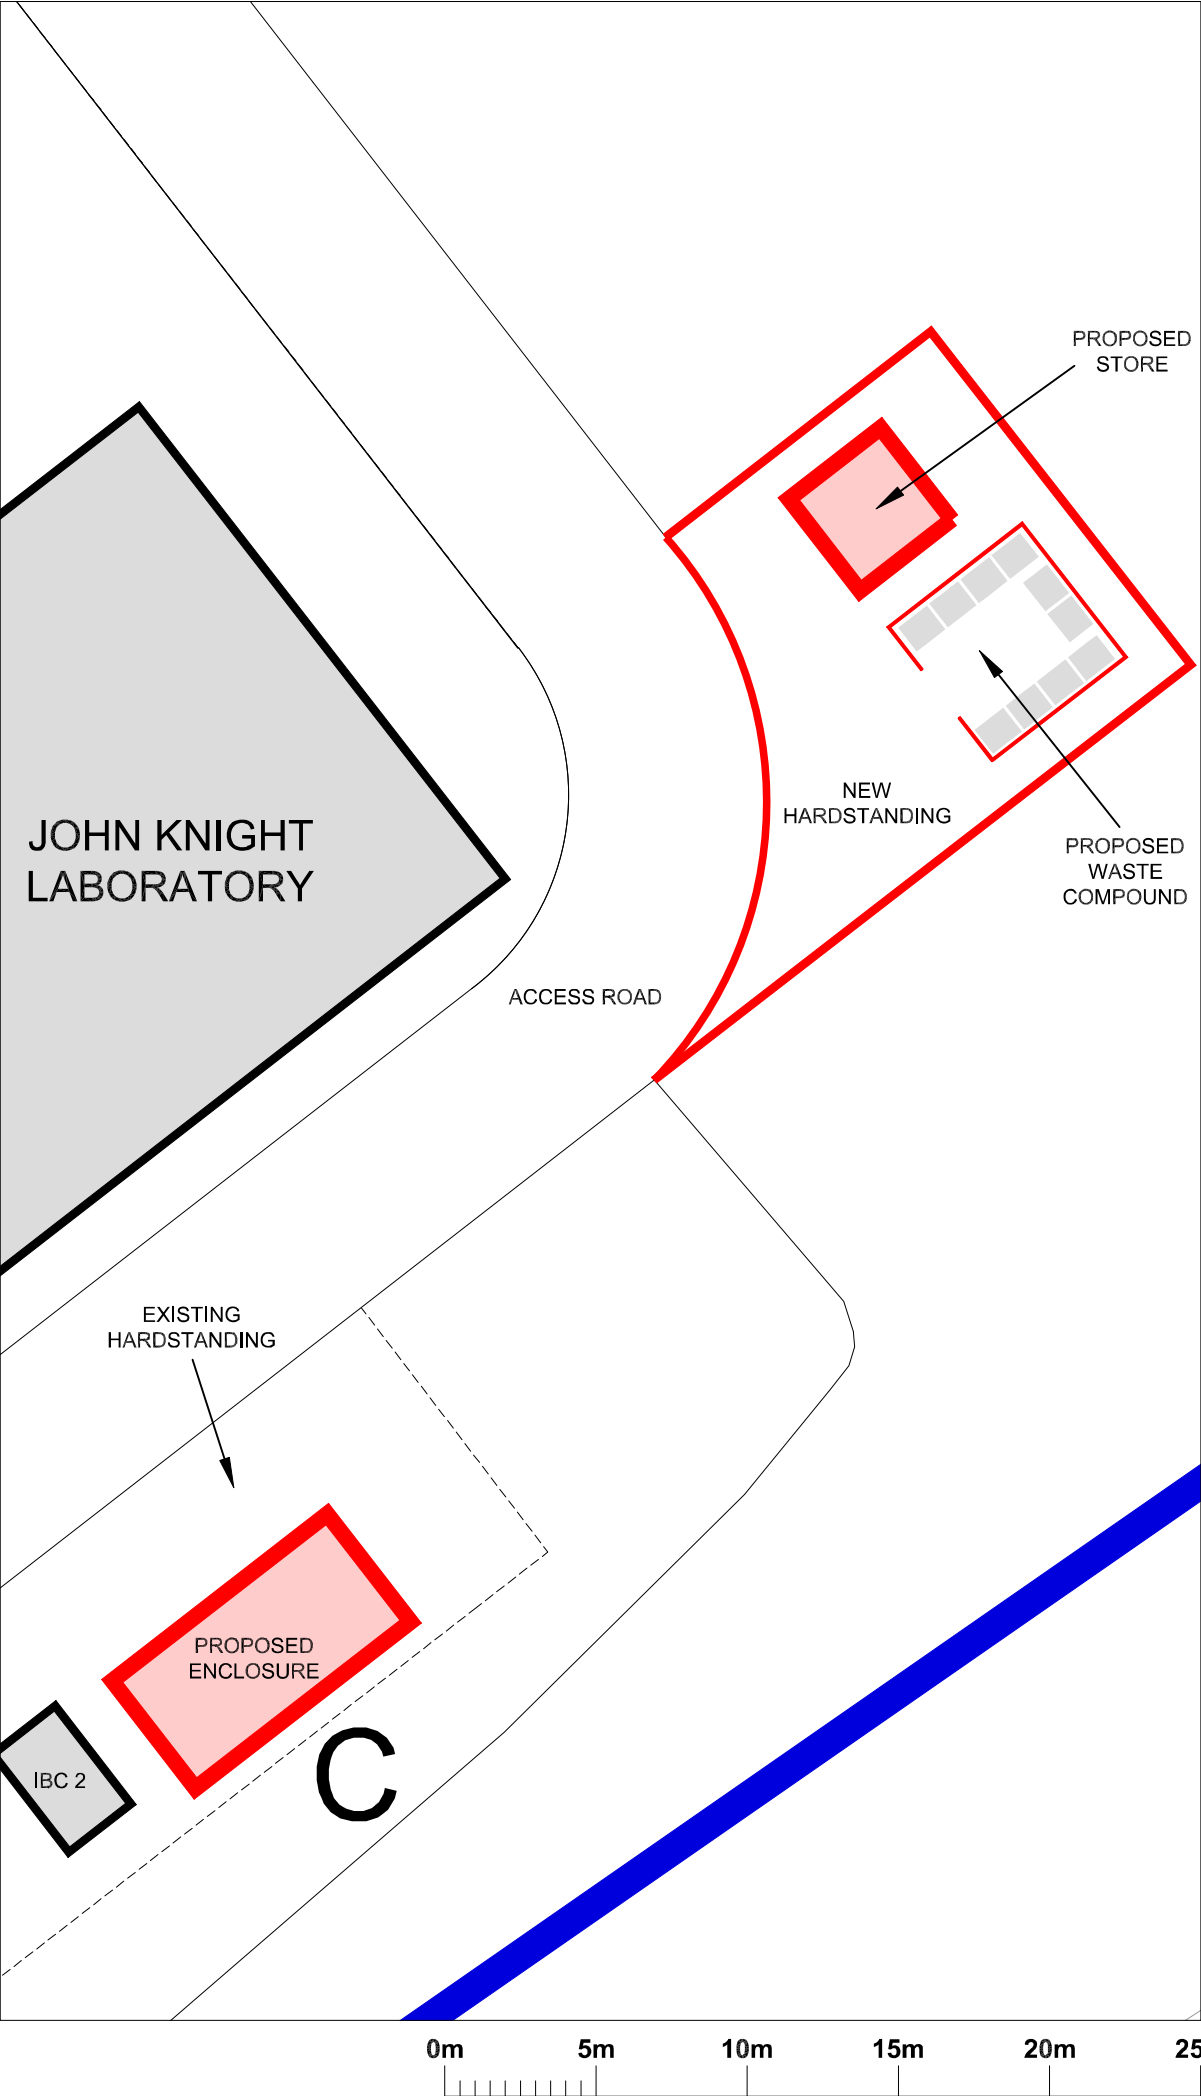

Use only labelled dimensions and levels for construction. All dimensions & levels to be checked on site before commencing work and any discrepancies to be notified to C.A. immediately. If in doubt ask ?

QIM
S
ISO 9001
REGISTERED
FIRM

N

1:2000

A	reprovided store / waste compound relocated	CM	17/09/24
rev	comments		initiate date

mdg

architects
interior designers
strategy planners
quantity surveyors
principal designers

Mersey Design Group
Ltd
Cleveland House
41 Shaw Street
Liverpool L6 1HL

telephone: 0151 207 9431
facsimile: 0151 207 9447
e-mail: info@mdg.design
web: www.mdg.design

client

Alfred H Knight International Ltd

project

Lab Effluent Project
Kings Business Park
Prescot

content

Proposed Site Plans

scale	1:250	sheet		date	12/09/24	drawn by	CM	checked	
project number	308-04	drawing number	AL(9)02					rev	A
purpose of issue									

Planning