



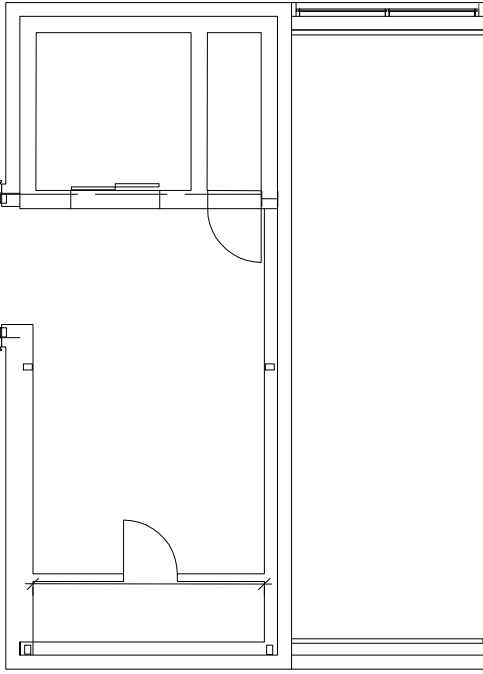


NEW BUILD BLOCK B

PROPOSED ROOF PLAN
SCALE 1:100

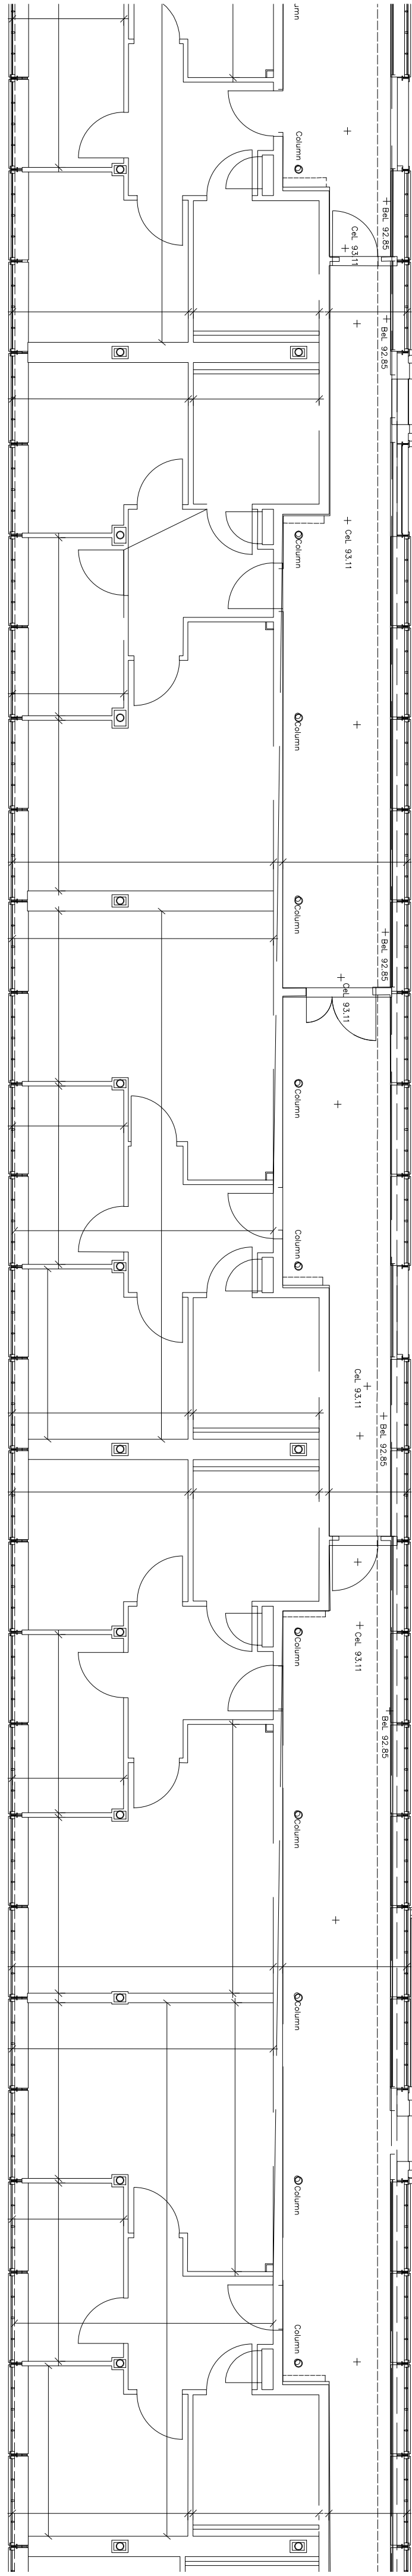

NEW BUILD BLOCK A

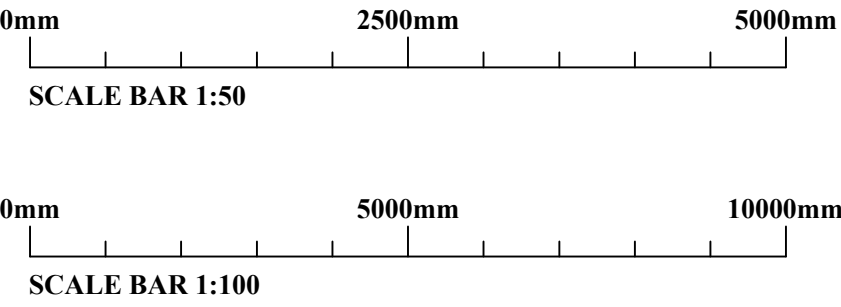

FOR PLANNING PURPOSES ONLY

Rev	Description	Date	By	Chkd
Drawing Status				
PRELIMINARY				
 Sutcliffe		Structural & Civil Engineering Geotechnical & Environmental Investigations Building Surveying Pre Planning Services		
Liverpool Head Office 0151 227 5105	Manchester Office 0161 871 5180	North Wales Office 01793 644 471	London Office 020 8014 4320	
www.sutcliffe.co.uk		       		
Client				
LIVV HOUSING GROUP				
Project				
WATCH FACTORY, PRESCOT, L34 2SD				
Drawing Title				
EXISTING ROOF PLAN				
Date		Drawn By	Checked By	
APR 23		AM	WB	
Scale at A1		Project Number	Status	Revision
AS NOTED		33289		P01
Sheet Number				
33289-SUT-ZZ-XX-DR-S-1001				