




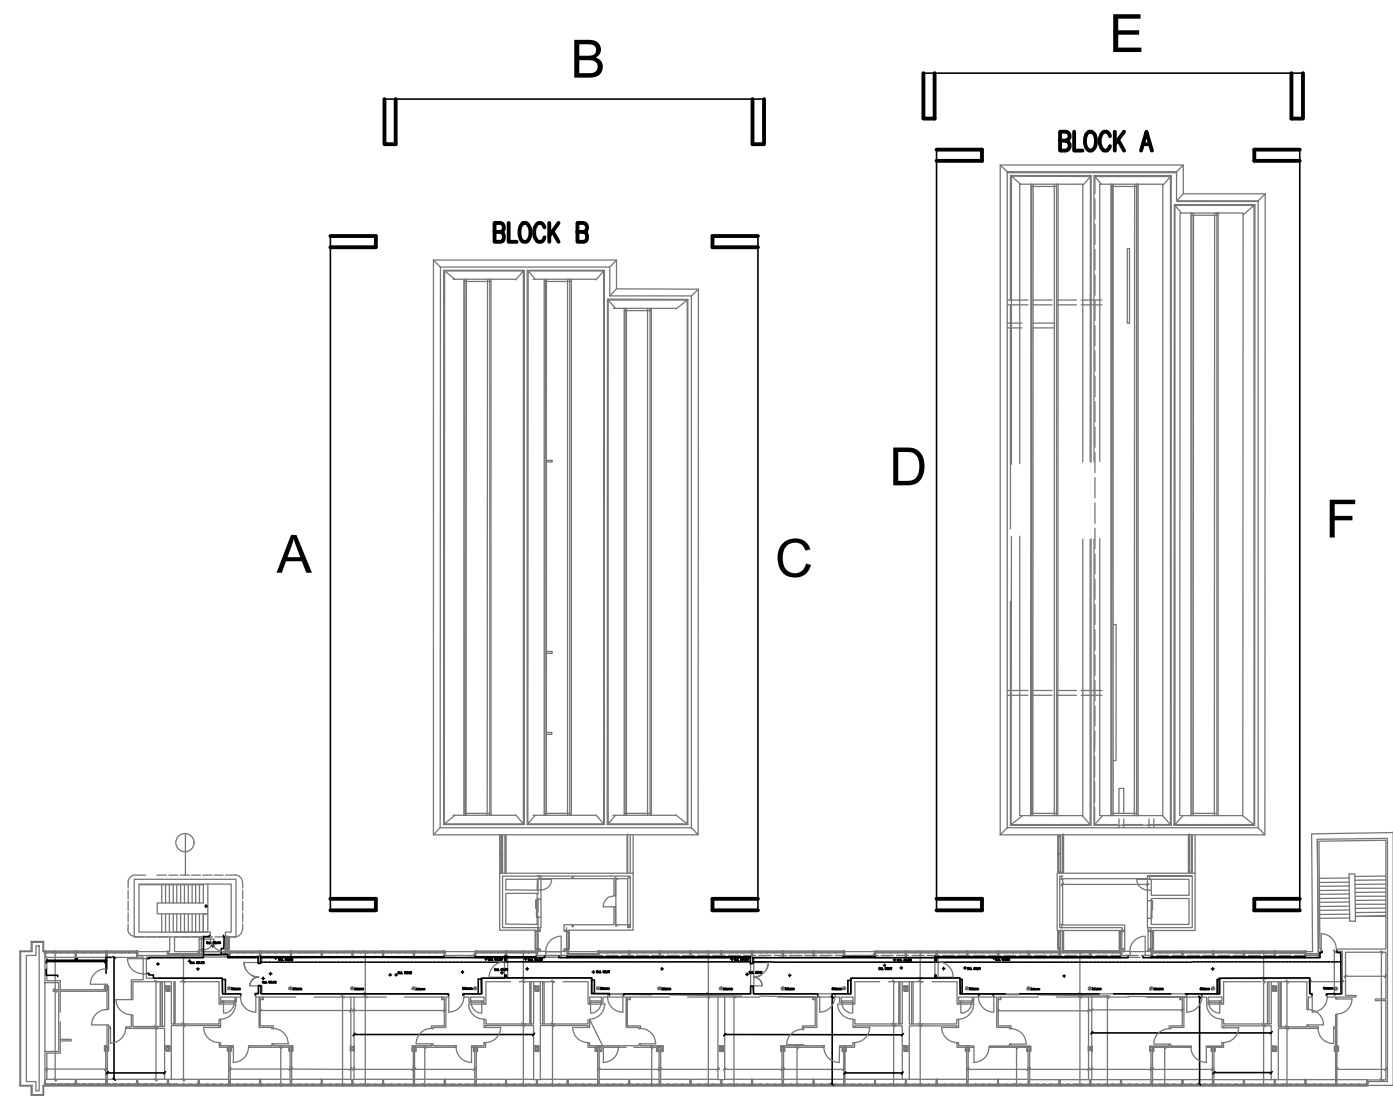


SITE PLAN
SCALE 1:500

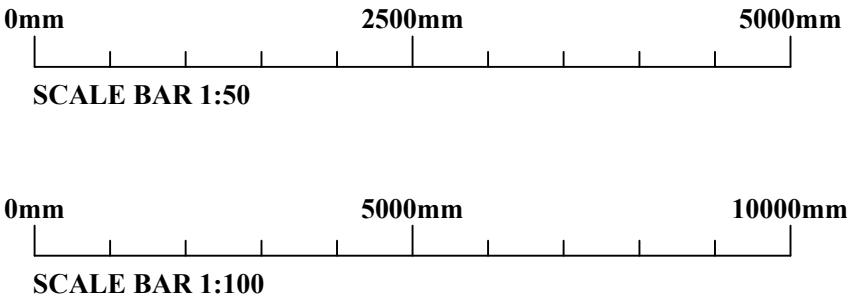


FOR PLANNING PURPOSES ONLY

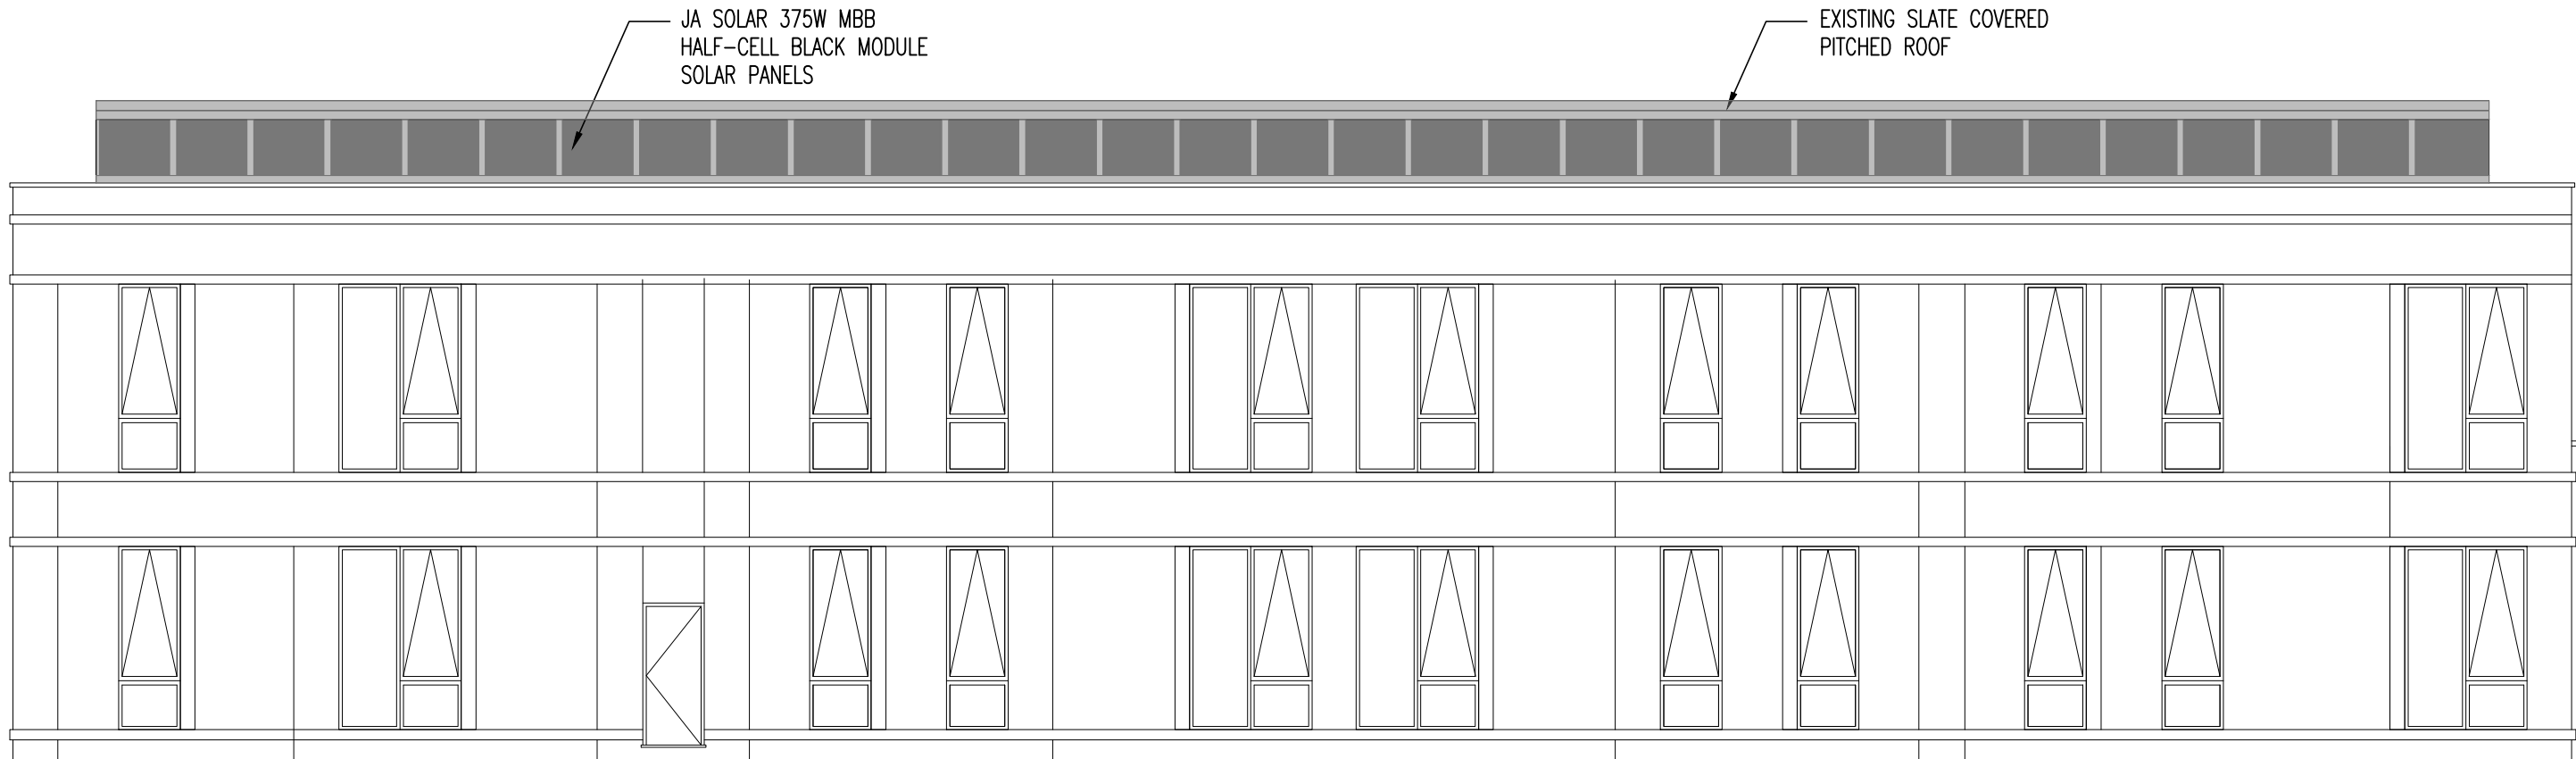

PROPOSED ELEVATION A
SCALE 1:100

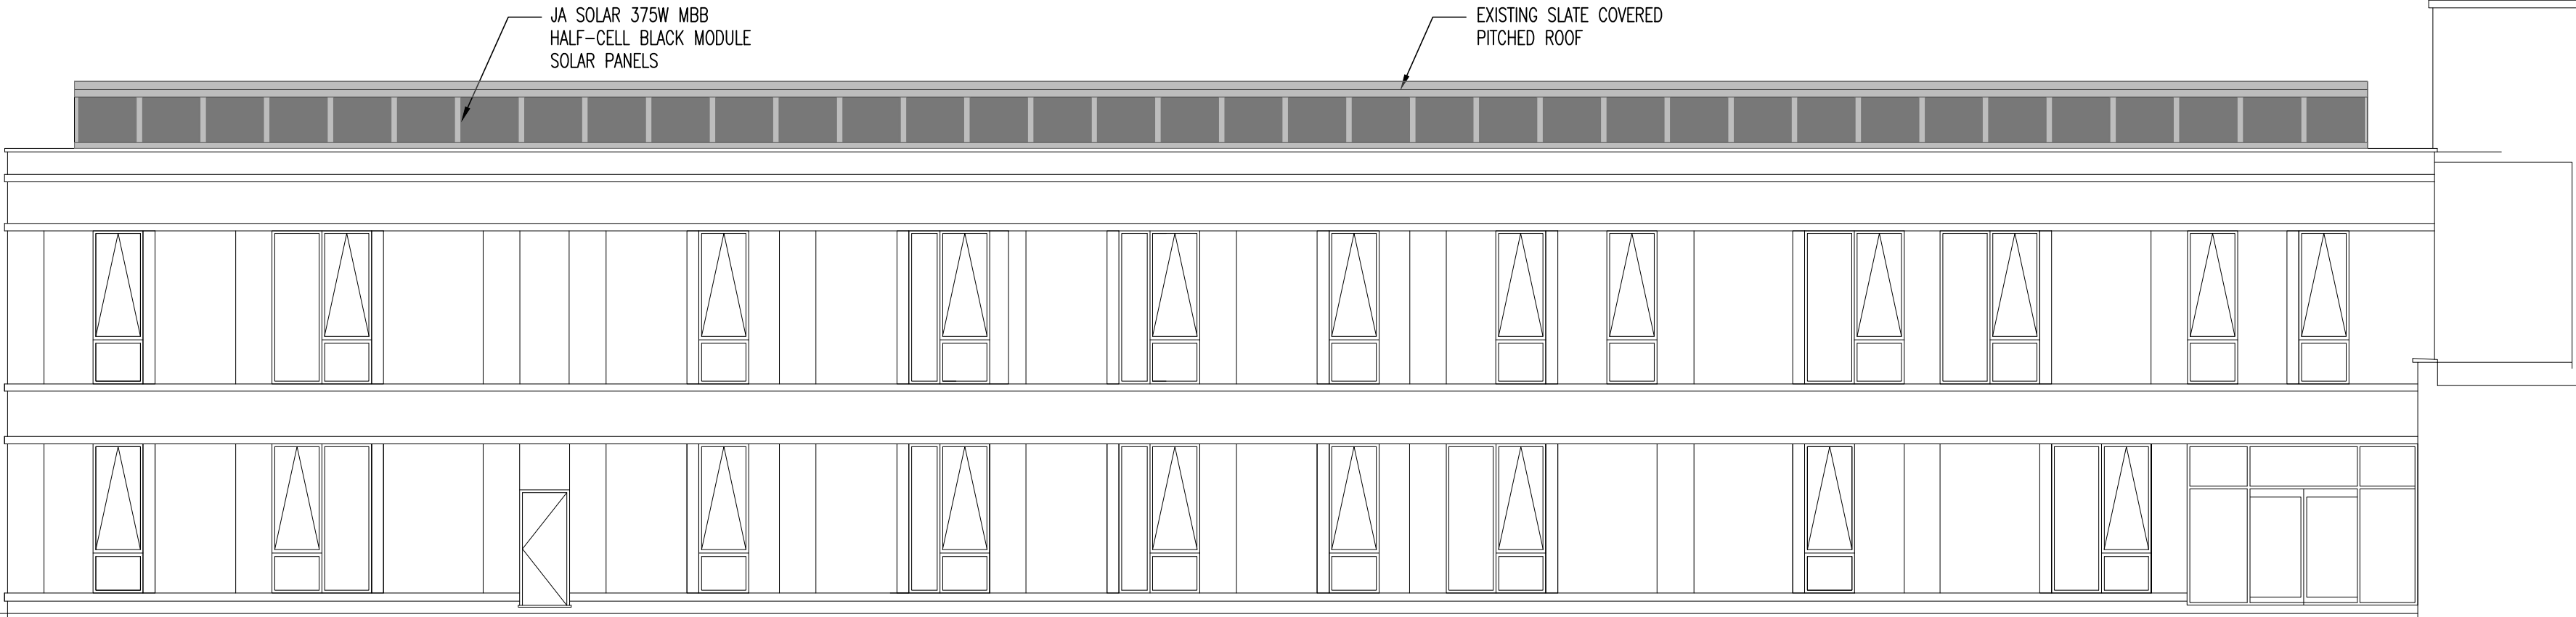

PROPOSED ELEVATION D
SCALE 1:100

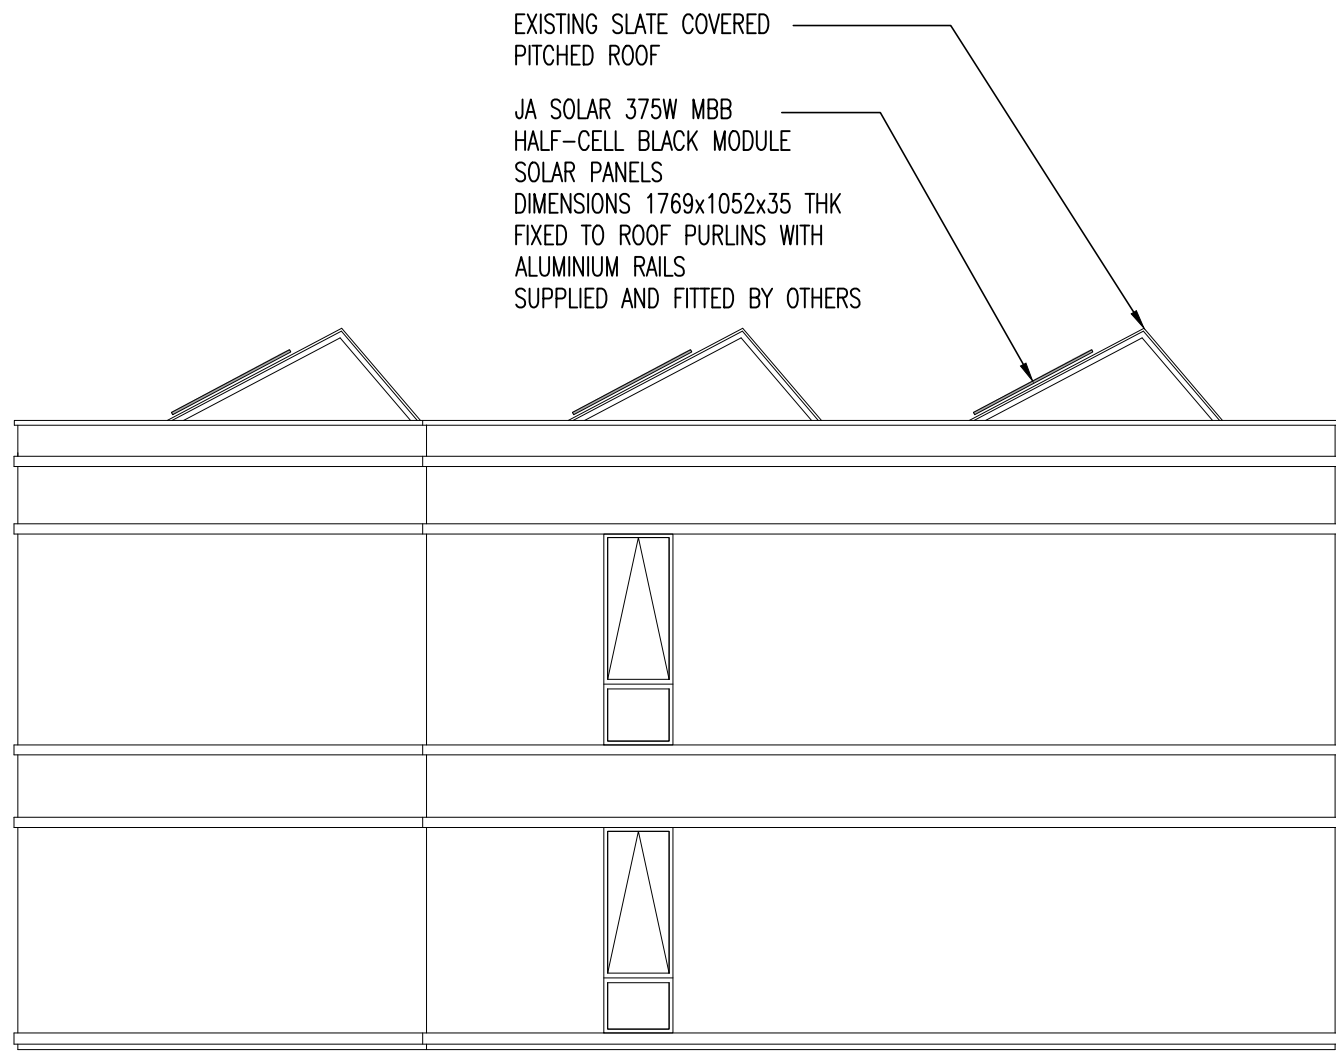

PROPOSED ELEVATION B
SCALE 1:100

Rev	Description	Date	By	Chkd
Drawing Status				
PRILIMINARY				
		Structural & Civil Engineering Geotechnical & Environmental Investigations Building Surveying Pre Planning Services		
Sutcliffe Head Office 0151 227 3100		Sutcliffe Manchester Office 0161 871 5180		Sutcliffe North Wales Office 01793 644 477
Sutcliffe London Office 020 8014 4200				