

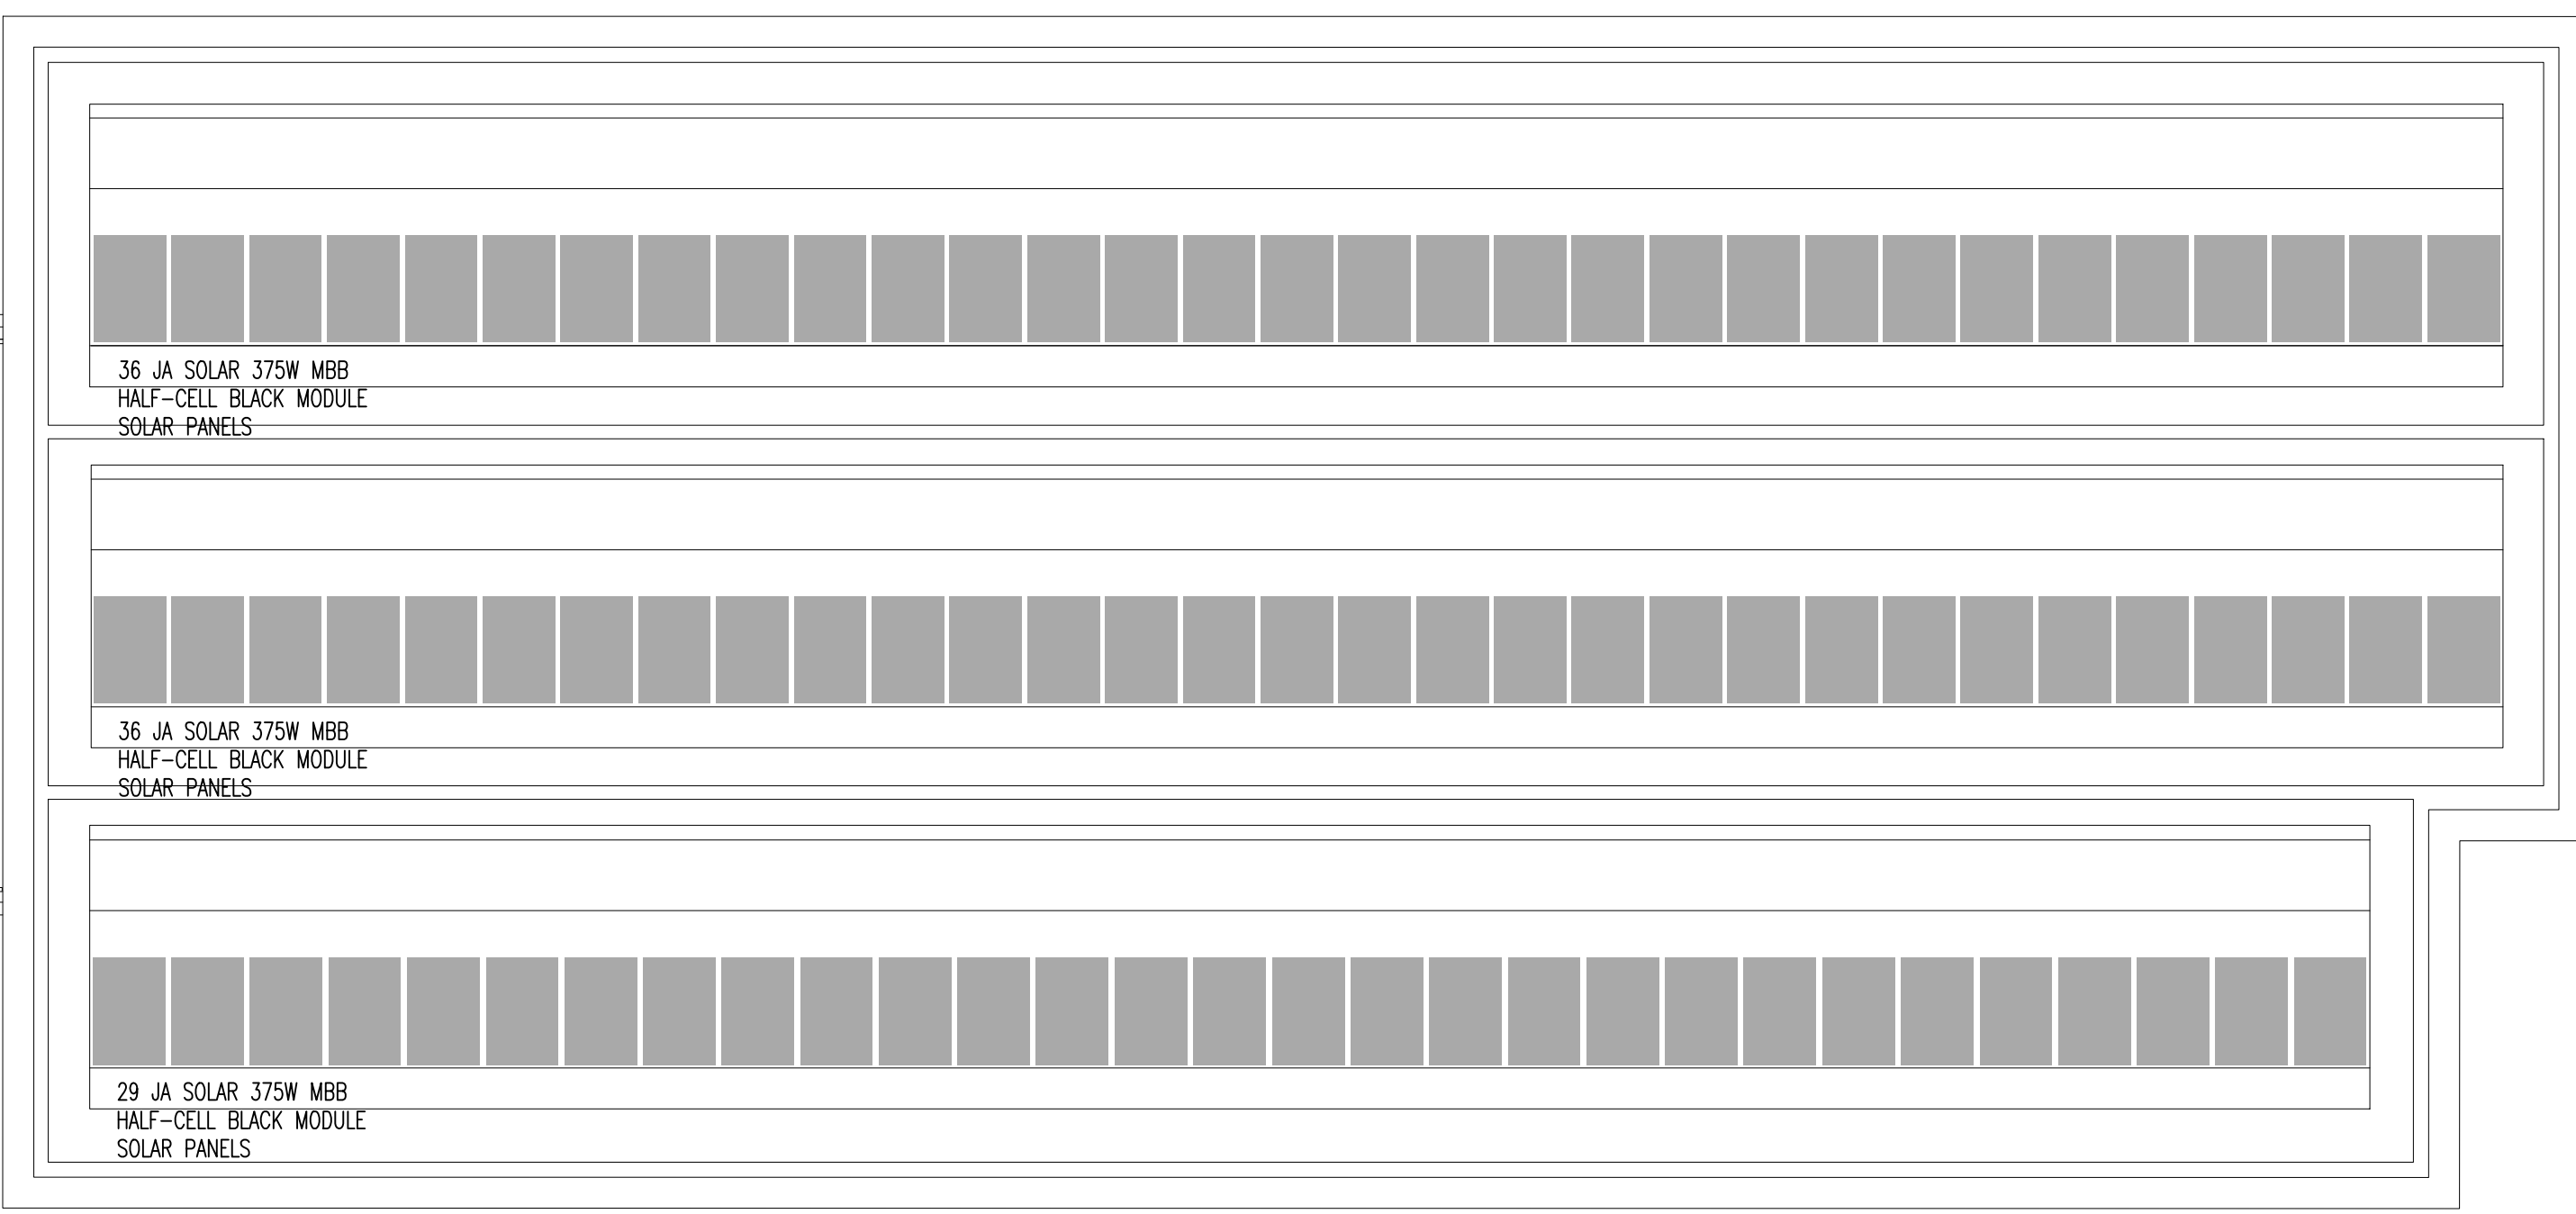
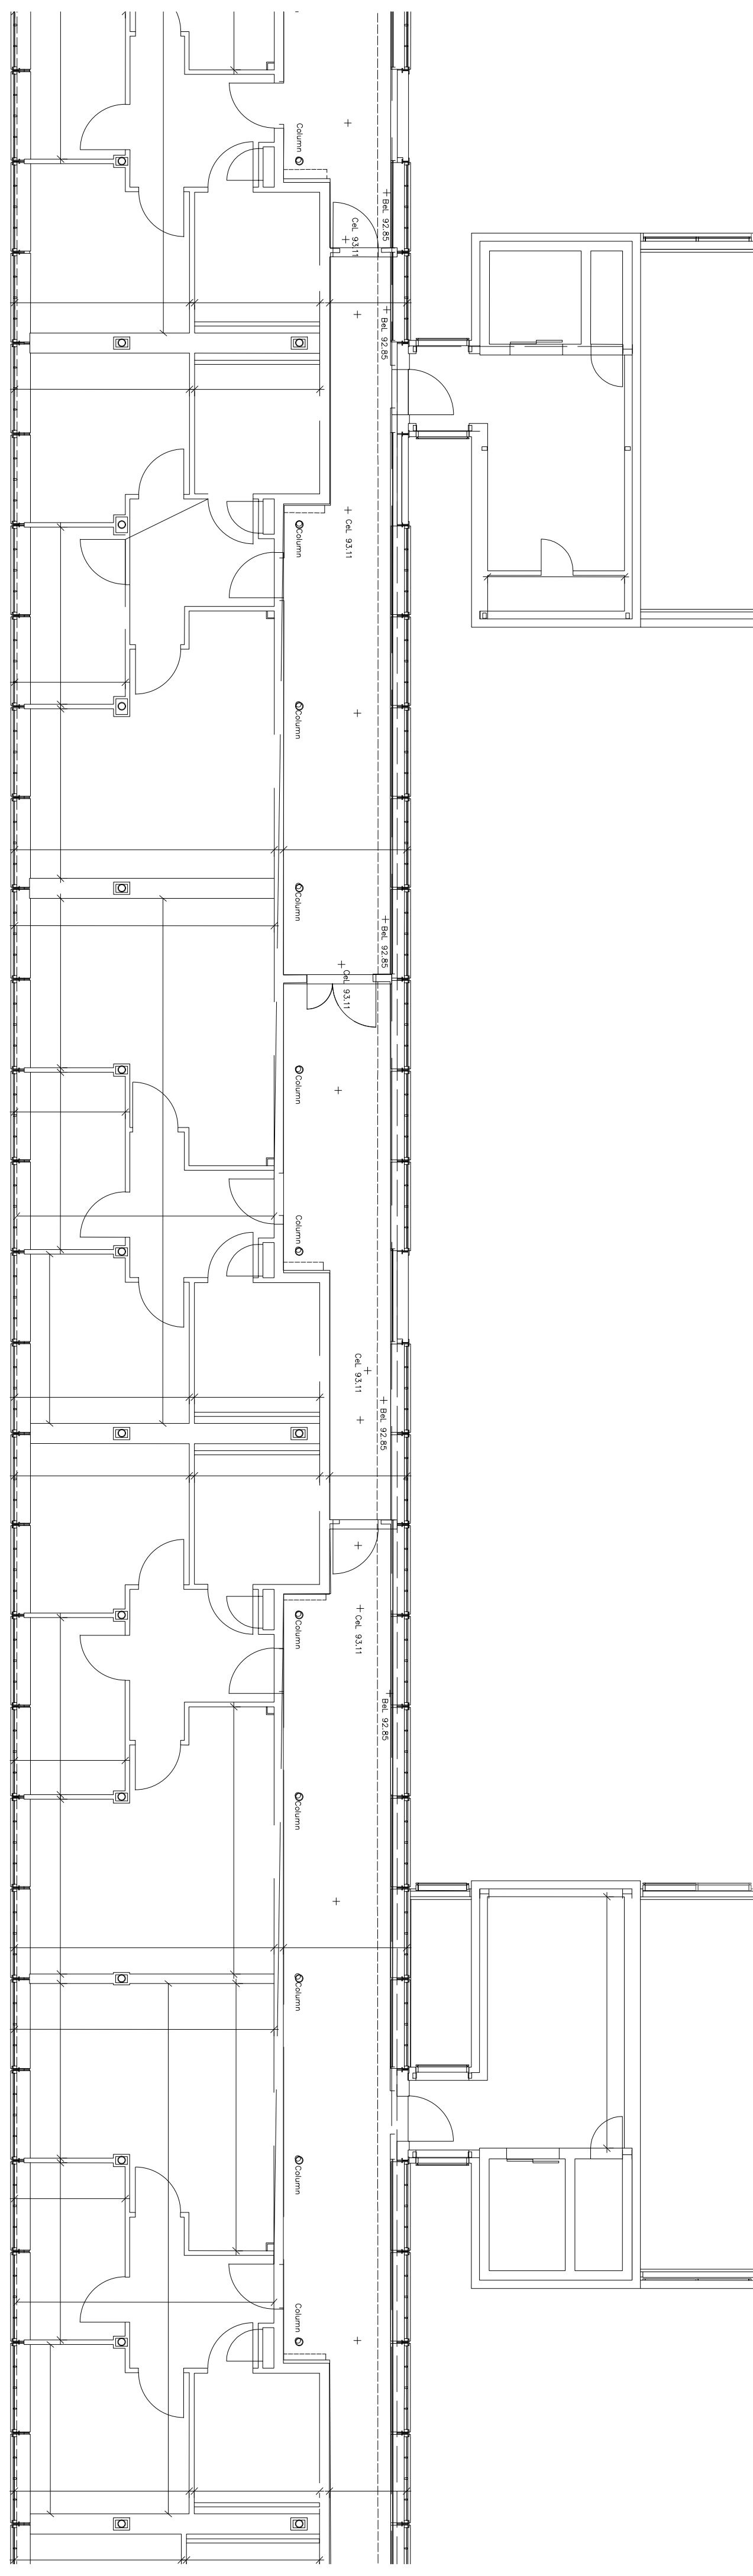
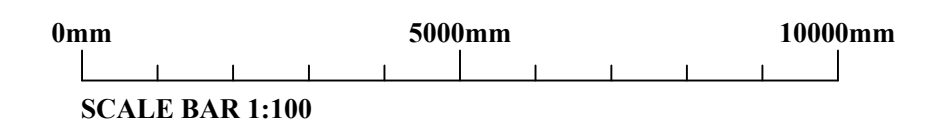


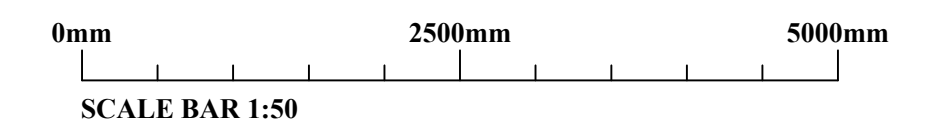

NEW BUILD BLOCK B

PROPOSED ROOF PLAN
SCALE 1:100

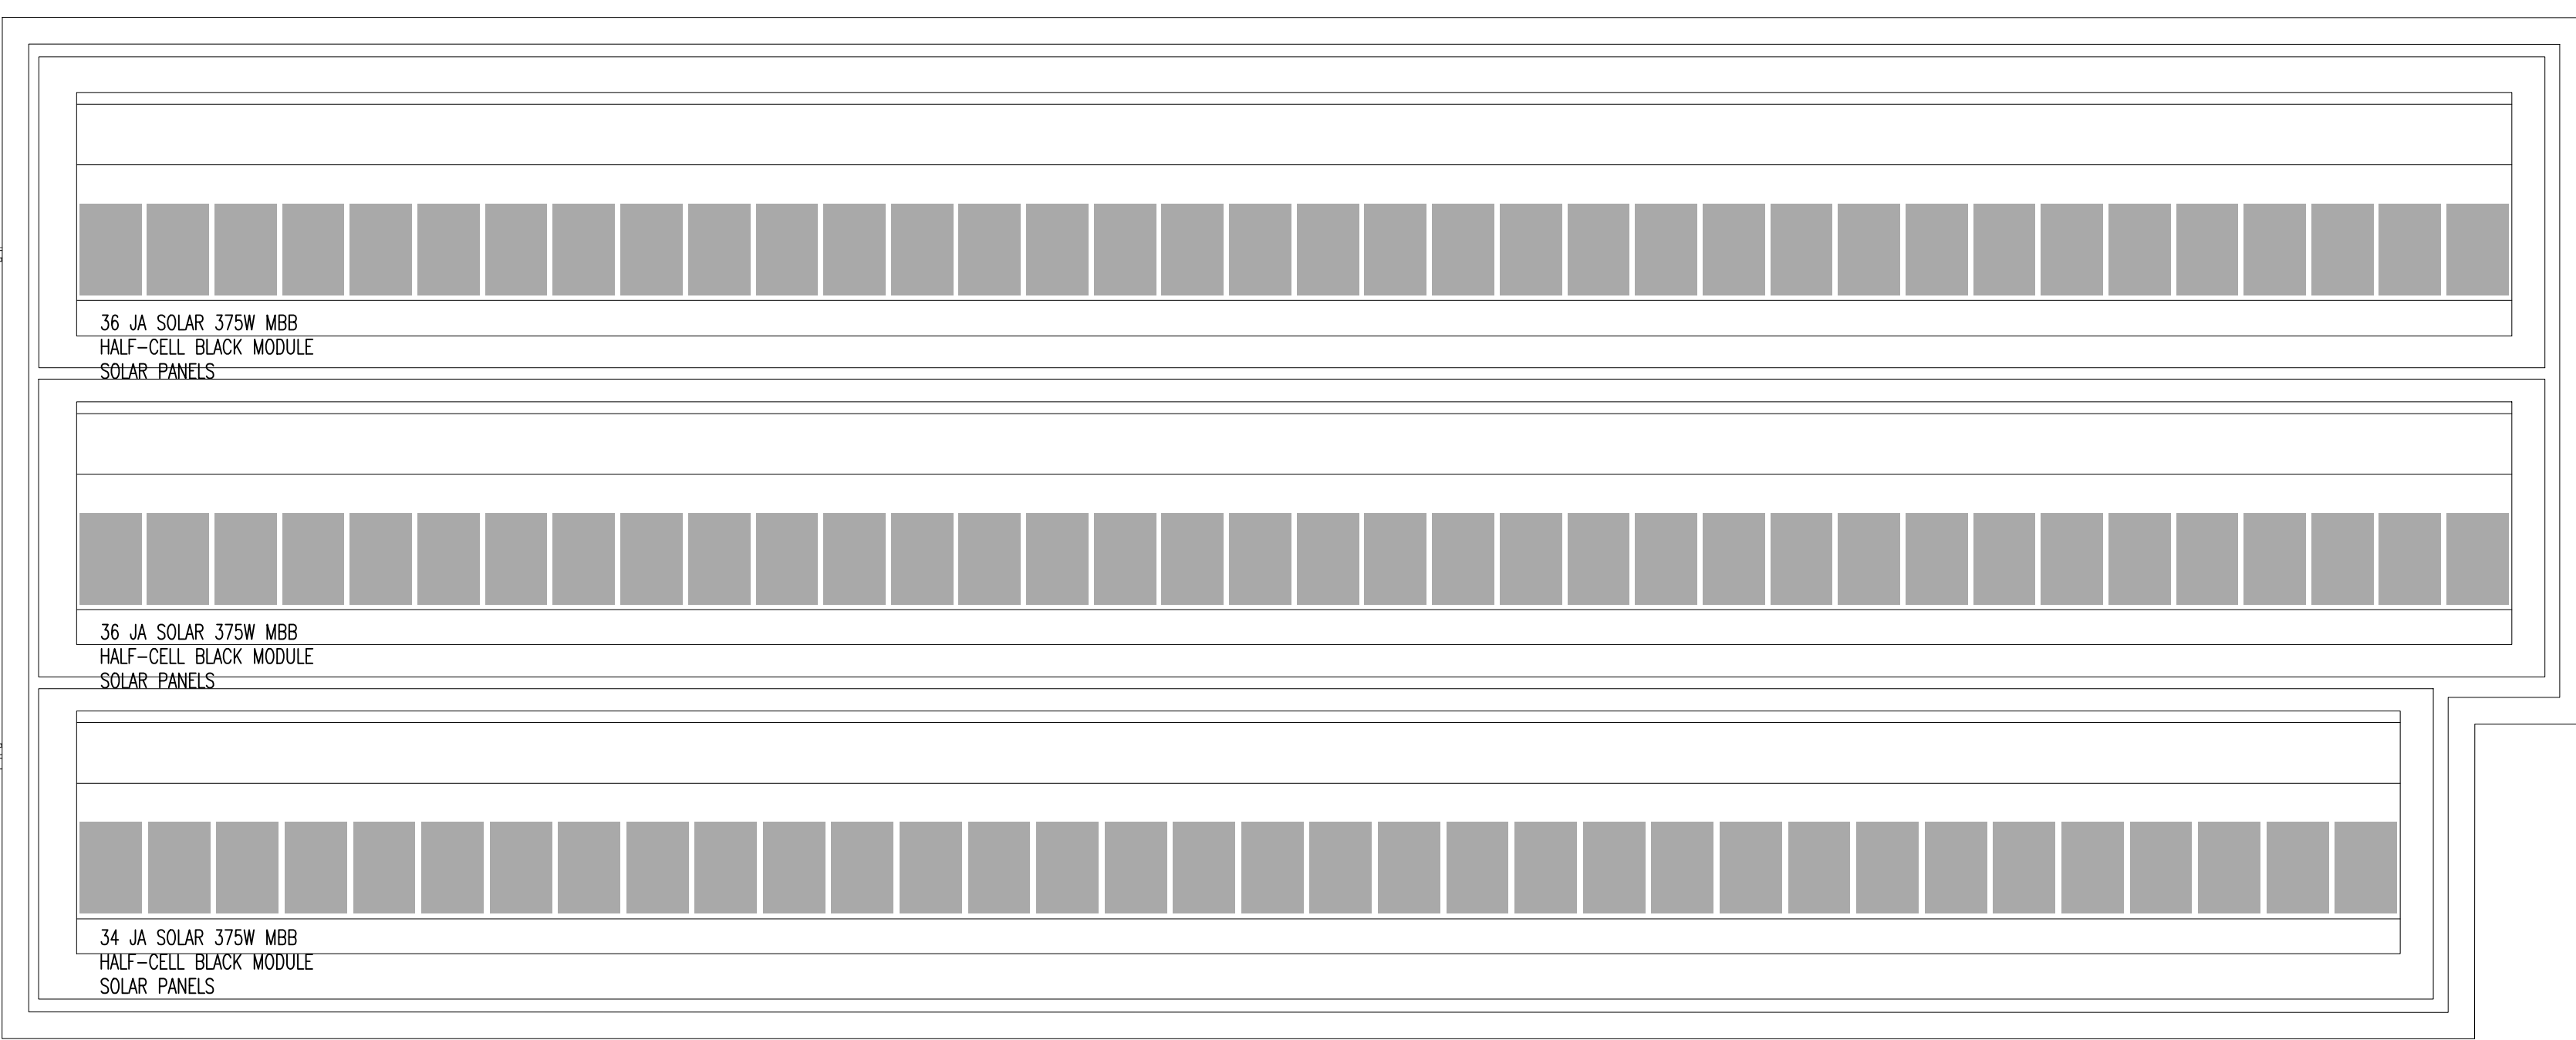

NEW BUILD BLOCK A

Rev	Description	Date	By	Chkd
Drawing Status				
PRELIMINARY				
		Sutcliffe <i>Structural & Civil Engineering</i> <i>Geotechnical & Environmental Investigations</i> Building Surveying Pre Planning Services		
		Licensed Building Officer 021 221 1700 www.sutcliffe.co.uk		
Newcastle Office 0161 817 1380		Main Works Office 01753 664 101		Lakes Office 020 804 4020
				
Client				
LIVV HOUSING GROUP				
Project				
WATCH FACTORY, PRESCOT, L34 2SD				
Drawing Title				
PROPOSED ROOF PLAN				
Date	Drawn By	Checked By		
APR 23	AM	WB		
Scale at A1	Project Number	Status	Revision	
AS NOTED	33289		P01	
Sheet Number				
33289-SUT-ZZ-XX-DR-S-5501				