


Key:

Site boundary: —

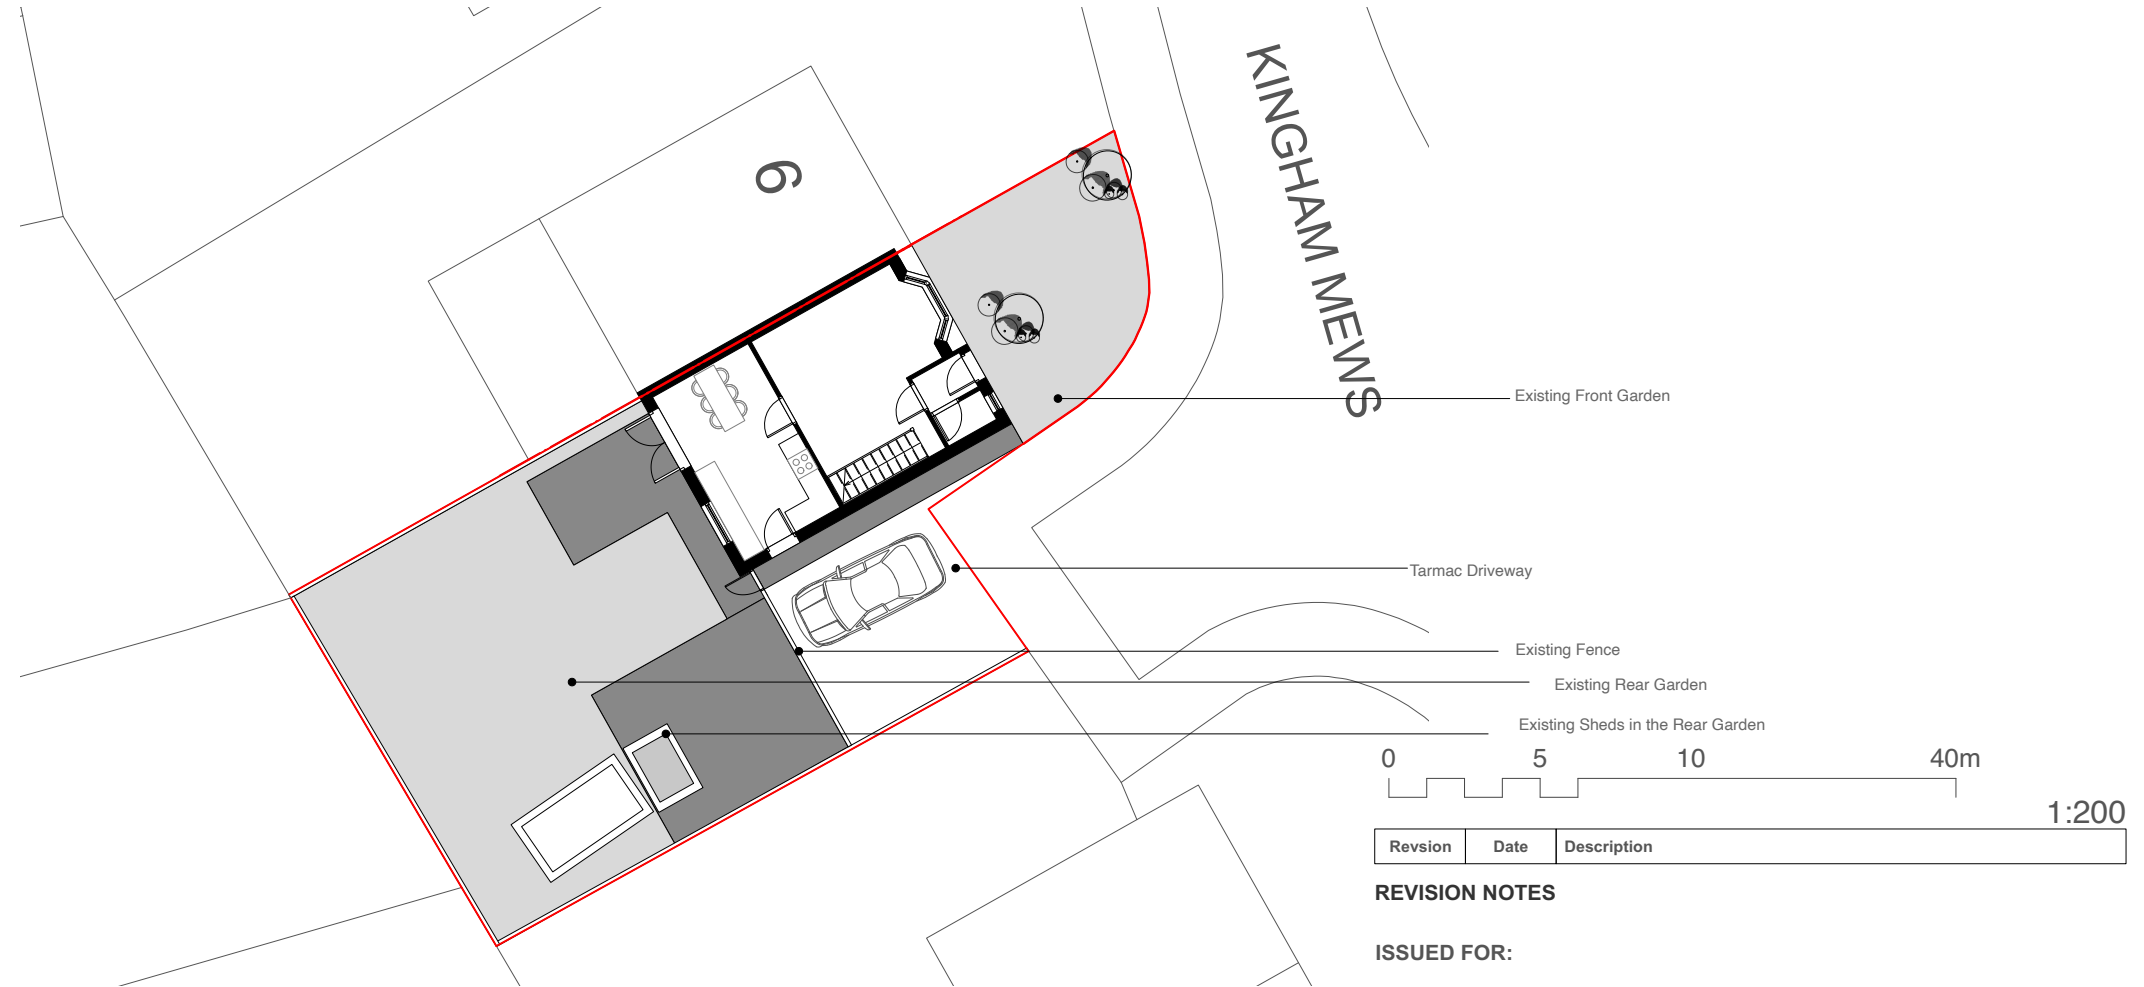

FEASIBILITY

Client: Shu Zhen Mei
Drawing Number: P372_101
Drawing Title: Existing Site Plan
Date: 20/04/2023
Scale: 1:200 @ A4



T 07967769660
E lee@lj-architects.co.uk
W www.lj-architects.co.uk

P372_ 5 Kingham Mews