


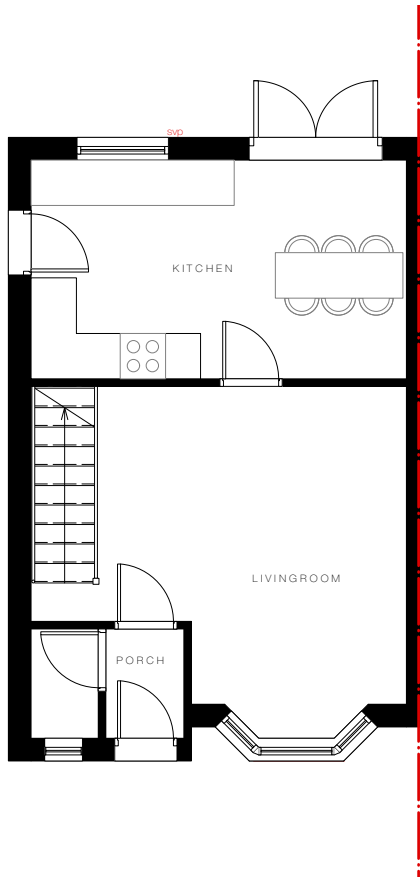

Existing Ground Floor Plan

1:100 @ A4

Key:

Existing wall:

Party Wall Line:

0 1 2 3 4 5 6 7 8m

1:100

Revision	Date	Description
----------	------	-------------

REVISION NOTES

ISSUED FOR:

FEASIBILITY

Client: Shu Zhen Mei
 Drawing Number: **P372_102**
 Drawing Title: **Exisitng Ground Floor Plan**
 Date: 20/04/2023
 Scale: 1:100 @ A4



T 07967769660
 E lee@lj-architects.co.uk
 W www.lj-architects.co.uk

P372_ 5 Kingham Mews