



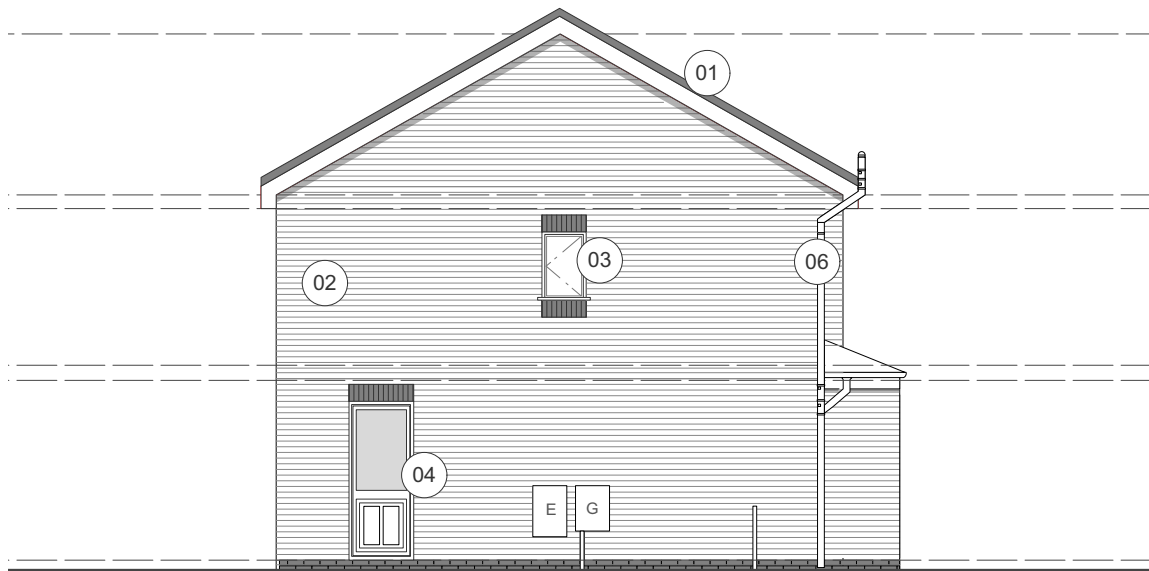

Existing Side Elevation

1:100 @ A4

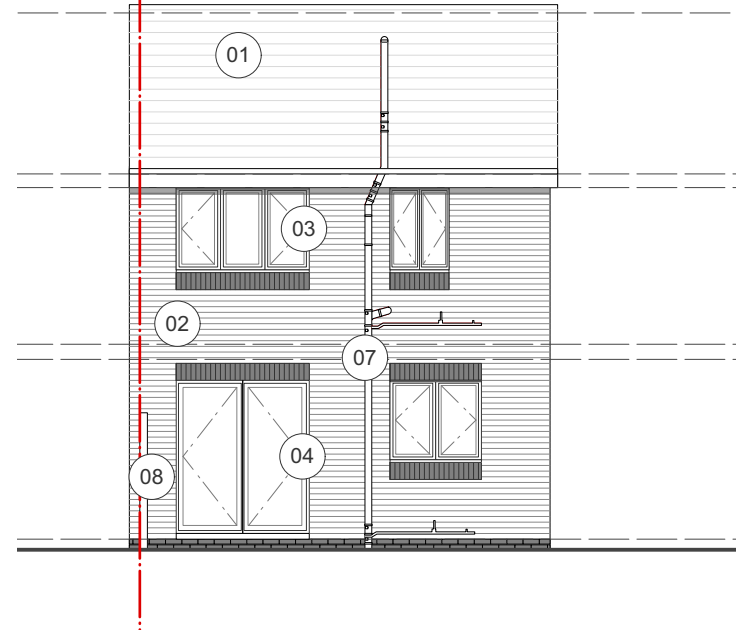

Existing Rear Elevation

1:100 @ A4



1:100

Revision	Date	Description
----------	------	-------------

REVISION NOTES

ISSUED FOR:

FEASIBILITY

Client: Shu Zhen Mei
Drawing Number: **P372_104**
Drawing Title: **Existing Elevations**
Date: 20/04/2023
Scale: 1:100 @ A4

Materials Key

- 01. Roof Tile
- 02. Brick
- 03. Window
- 04. Side Door
- 05. Bi-Fold Door
- 06. Rainwater Pipe
- 07. Soil Vent Pipe
- 08. Fence



T 07967769660
E lee@lj-architects.co.uk
W www.lj-architects.co.uk

P372_ 5 Kingham Mews