




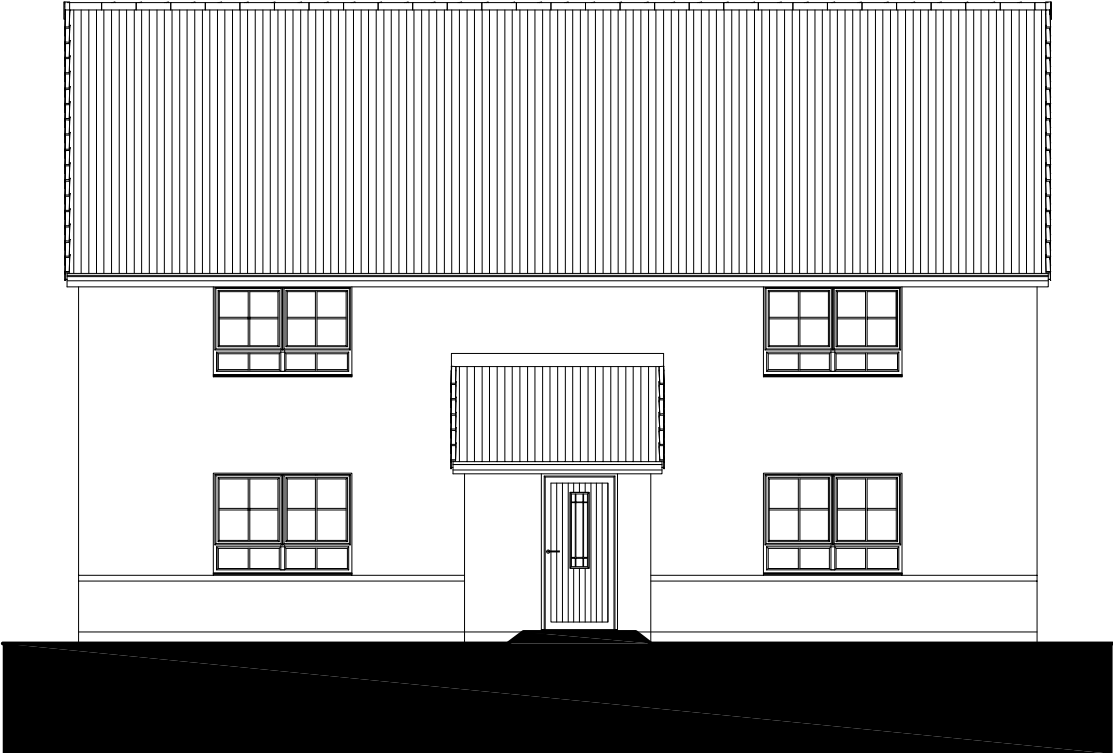


FRONT ELEVATION

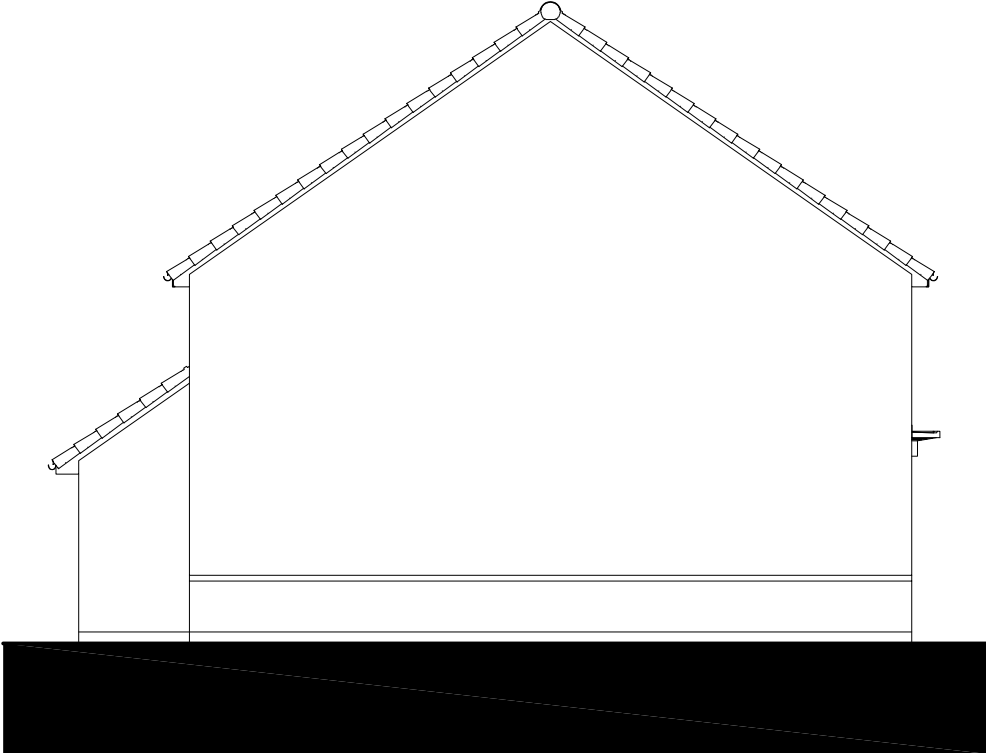

SIDE ELEVATION

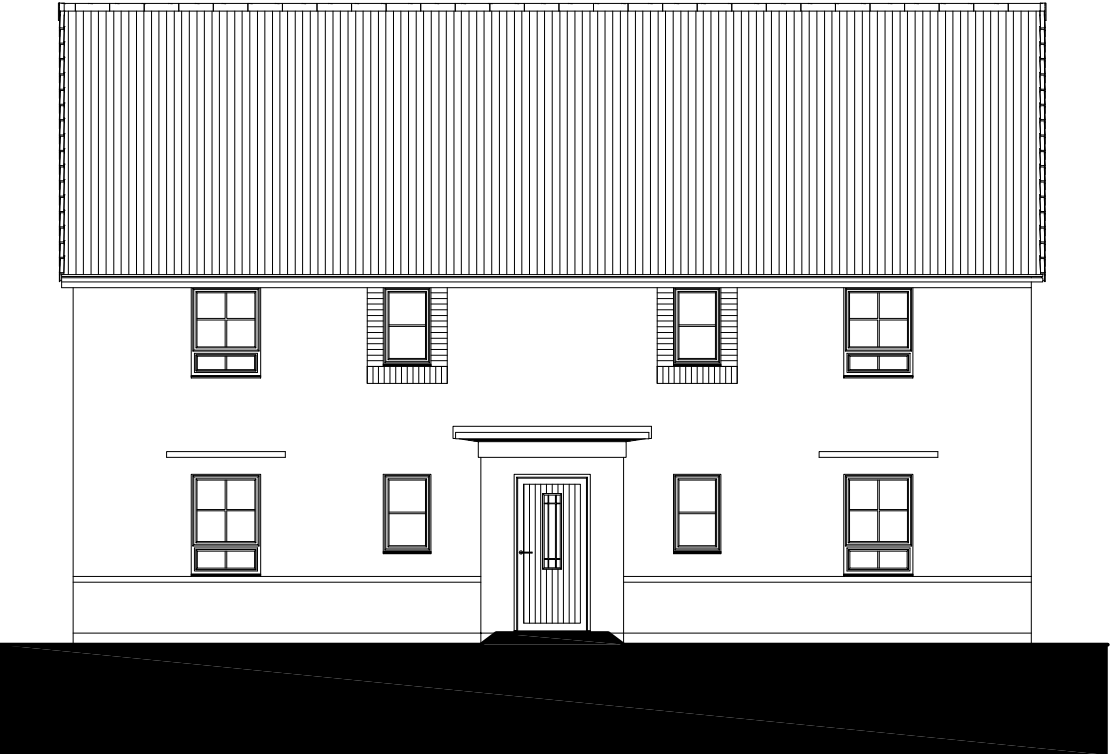

REAR ELEVATION

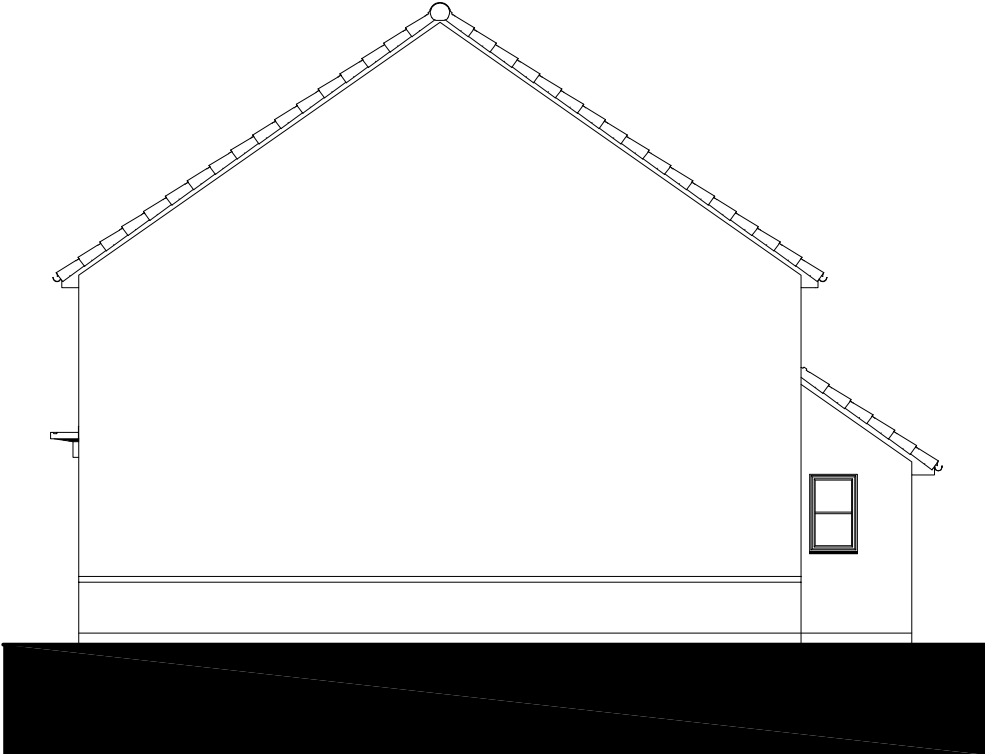

SIDE ELEVATION

Total Floor Area: Epping - 488sqft/45.3m² Fareham - 518sqft/48.2m²

Sales Name:Epping & Fareham

House Type Code: BEPP 00CG & BFHE 00CF

Spec: APARTMENTS Drawing No:02

Drawn: GDT

Date: Jan 2021

Checked: GDT

Scale: 1 : 100 @A3

WARNING TO HOUSE-PURCHASERS
Buyers are warned that this is a working drawing and the contents of this drawing may be subject to change during the progress of the build process. The layout, form, content, and dimensions specified are included for general guidance only. Whilst we make every effort to ensure our drawings are up to date there may be changes in regulations and/or re-planning. Purchasers are advised to check with Sales Adviser whether any alterations have been made to this drawing. The contents of this drawing do not constitute a contract, part of any contract or warranty unless specifically incorporated into the contract. They should not be relied upon for the purposes of entering into a contract to purchase any property.

Planning Elevations	
Rev	Date