
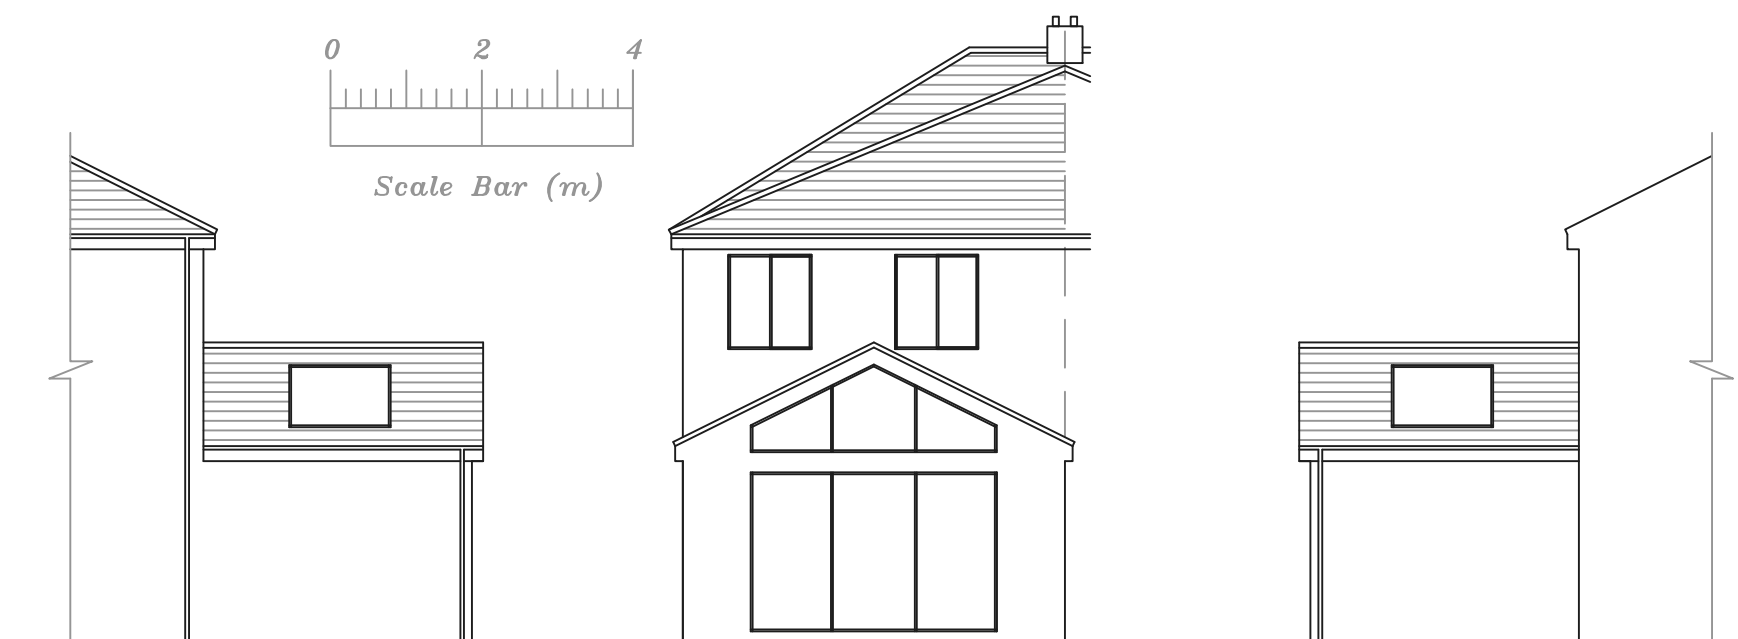
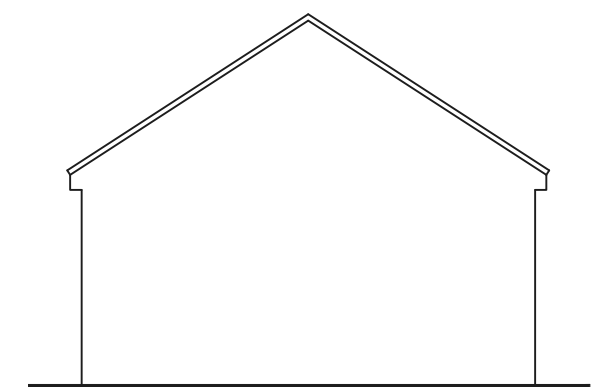
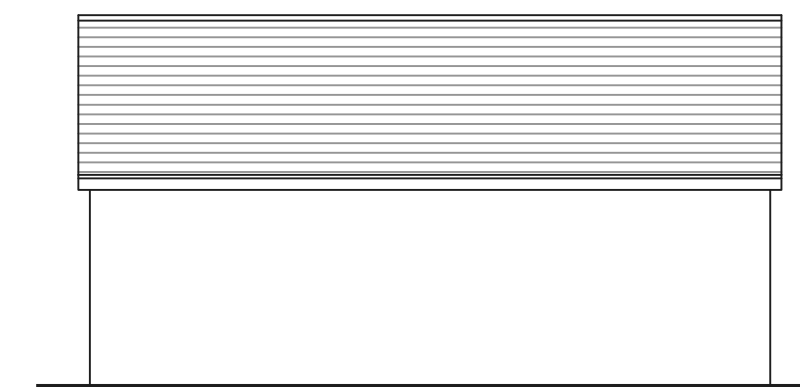
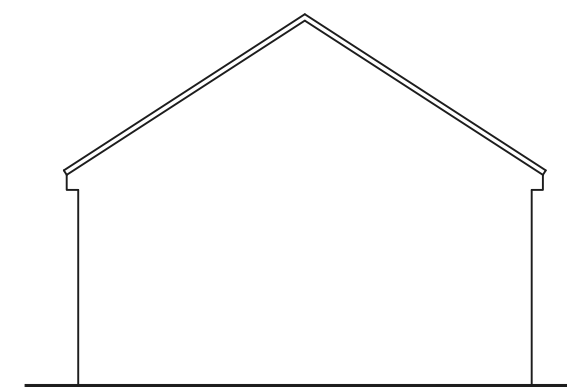
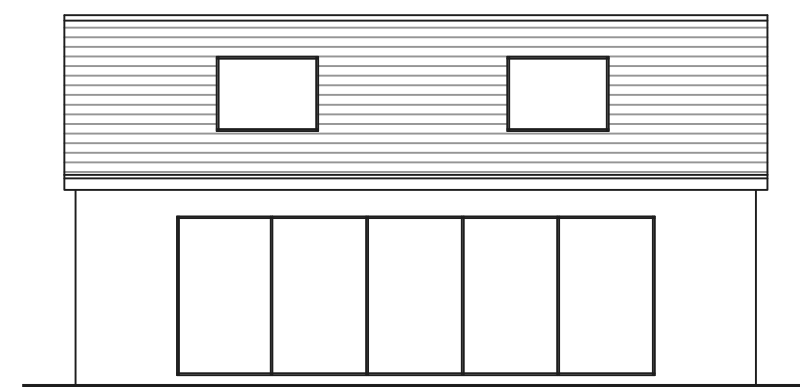
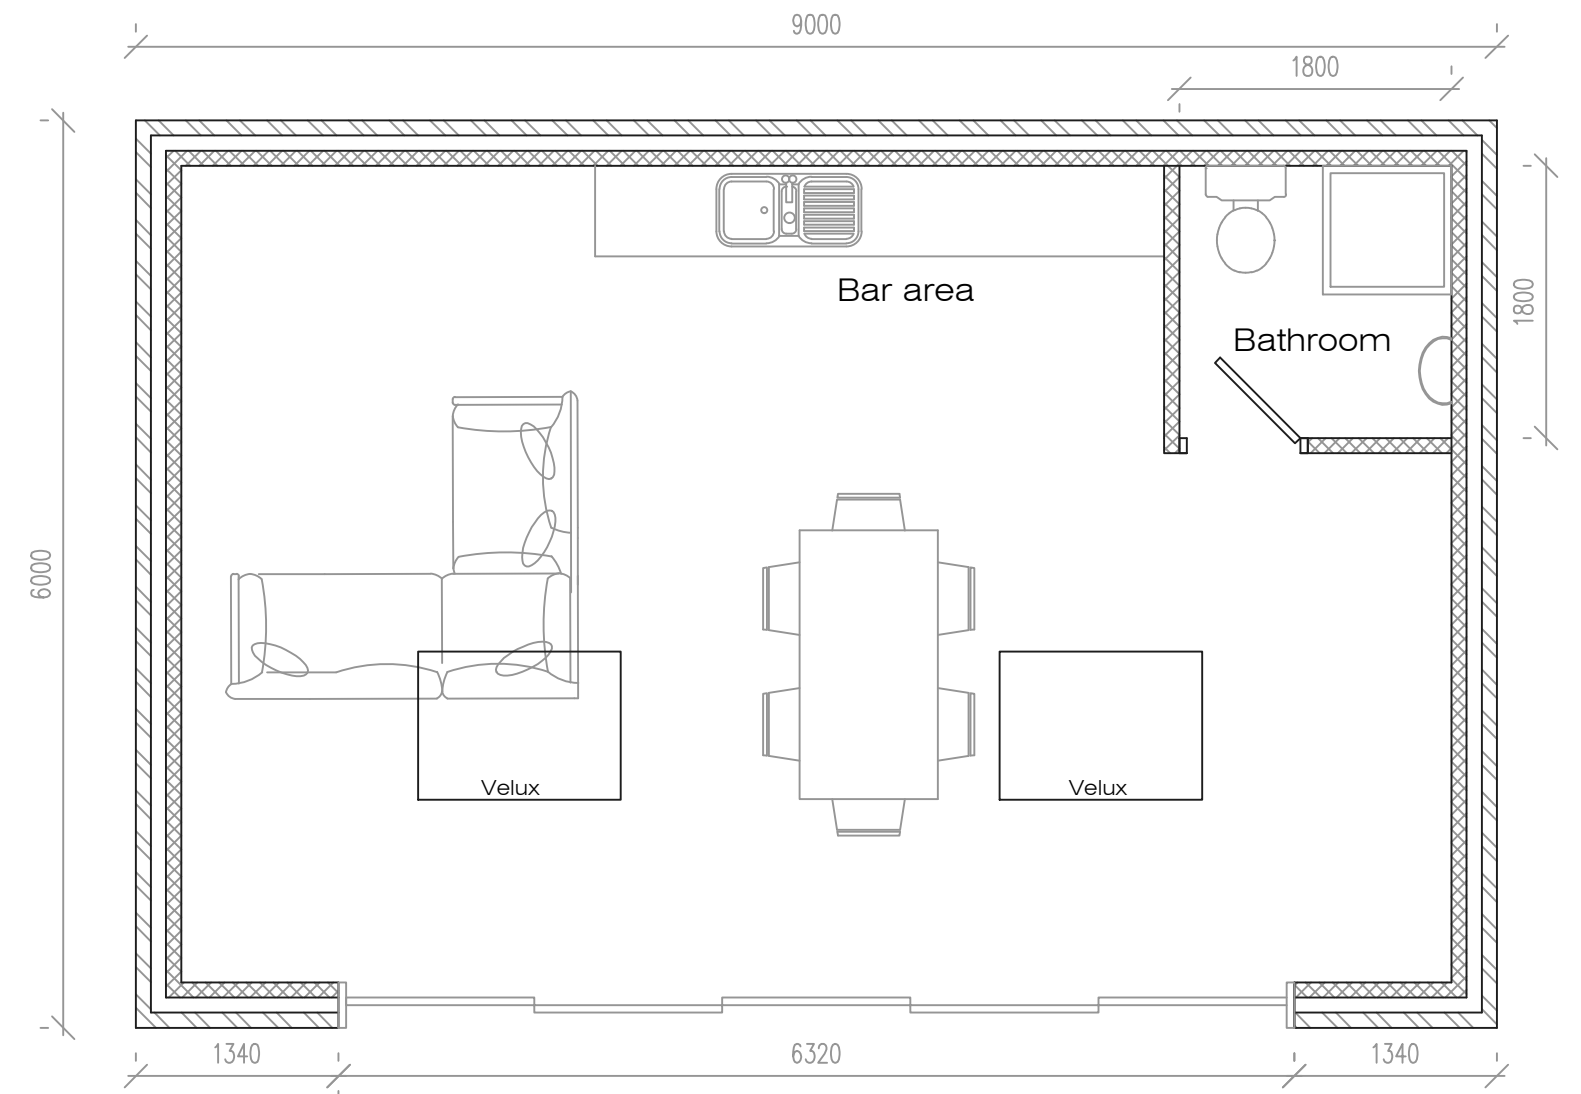
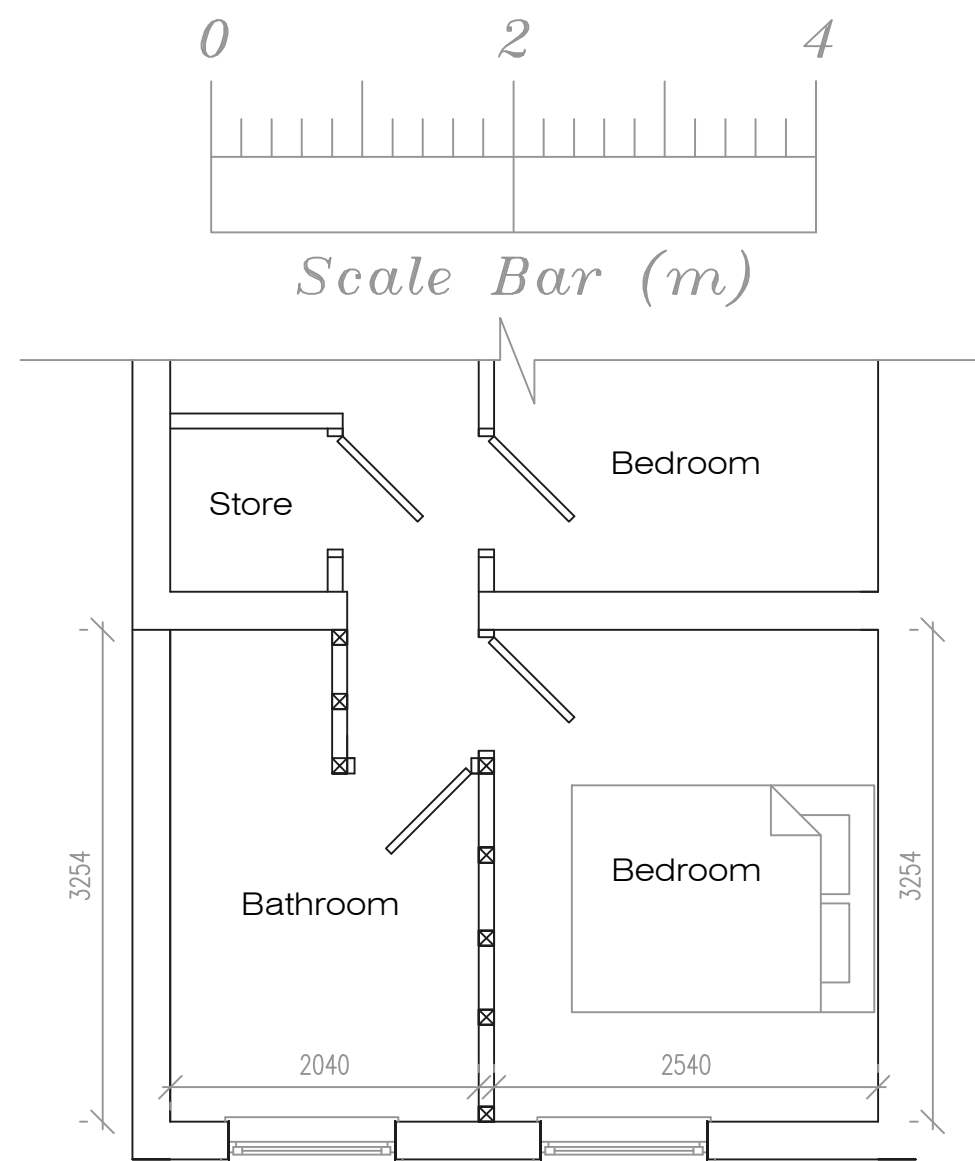


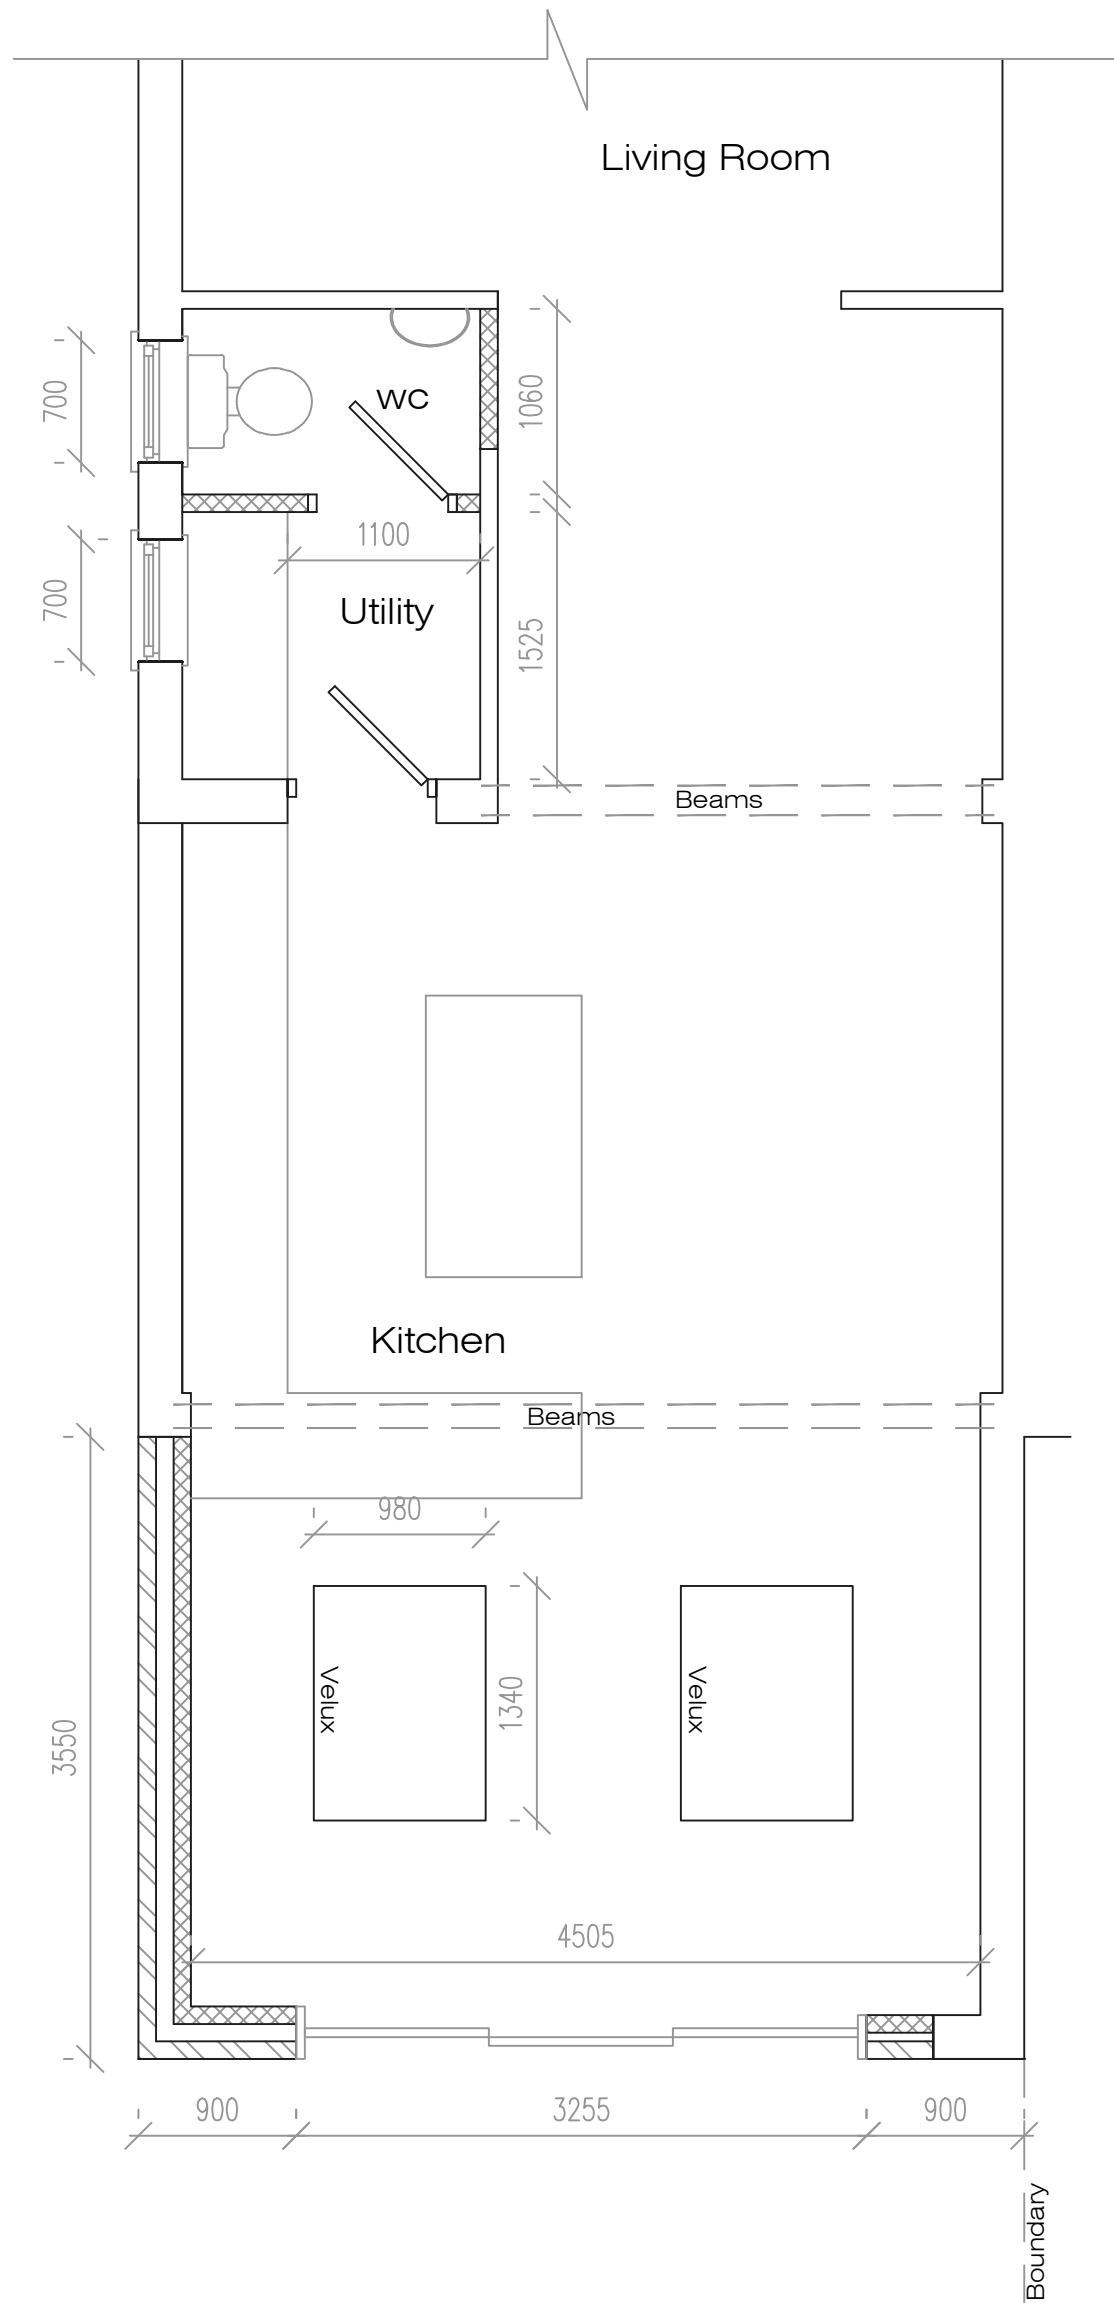

Proposed Ground Floor Plan

Proposed First Floor Plan

Proposed Floor Plan

Proposed Front Elevation

Proposed Side Elevation

Proposed Rear Elevation

Proposed Side Elevation

Proposed Side Elevation

Proposed Rear Elevation

Proposed Side Elevation

Address
47 Twig Lane, L36

Job Title
Detached outbuilding and
single storey rear extension

Drawing title
Proposed Plans

Chkd	Appvd	date	scale	Dwg No.
		June '22	1:50/1:100 @ A2	002